

- | Notes |
|---|
| 1. This drawing is subject to copyright and is not to be reproduced in part or whole without approval. |
| 2. Do not scale this drawing - check all dimensions on site. |
| 3. This drawing shall be read in conjunction with the project specification/s and all other contract documentation. |
| 4. All dimensions are in millimetres unless otherwise stated. |
| 5. Location of all equipment shown shall be confirmed/approved with the Client/Architect/Engineer prior to any installation. |
| 6. This drawing must be read in conjunction with Mechanical and Electrical performance specifications and all other drawings as issued by the Architect, Structural Engineer and Water/Energy and Consulting Engineers. |
| 7. The location of equipment is fixed only. The Contractor shall perform all calculations to determine the exact quantity and agree the final locations with the Architect. |
| 8. This drawing shows the intended location of building services plant and service ducts (as such detail as to indicate the design). The drawing does not show all components that may be necessary to provide a full working installation. |
| 9. The positions of connection points, accessories and building services items are approximate and shown for guidance to assist during the tendering process. |
| 10. Fully co-ordinated drawings: Construction drawings and Builderswork drawings shall be produced by the contractor. Under no circumstances shall the tender drawings be used as installation drawings. |


ACOUSTIC SEPARATION. EXISTING
TIMBER PANNELLING ON SITE TO BE
RETAINED AND USED TO CLAD NEW
LIFT SHAFT

EXISTING LIFT SHUTTERS RETAINED.
LIFT ACCESS TO FLATS TO HAVE
SECURE SECONDARY DOOR TO AVOID
UNAUTHORIZED ENTRY.

NO SERVICES TO BE FIXED TO EXISTING WALLS. ALL NEW SOCKETS ETC TO BE FITTED TO NEW WALLS

TIMBER POST RETAINED
AND COATED IN CLEAR
INTUMESCENT VARNISH

NEW FOB OPERATED LIFT PRO
LEVEL ACCESS TO FLAT

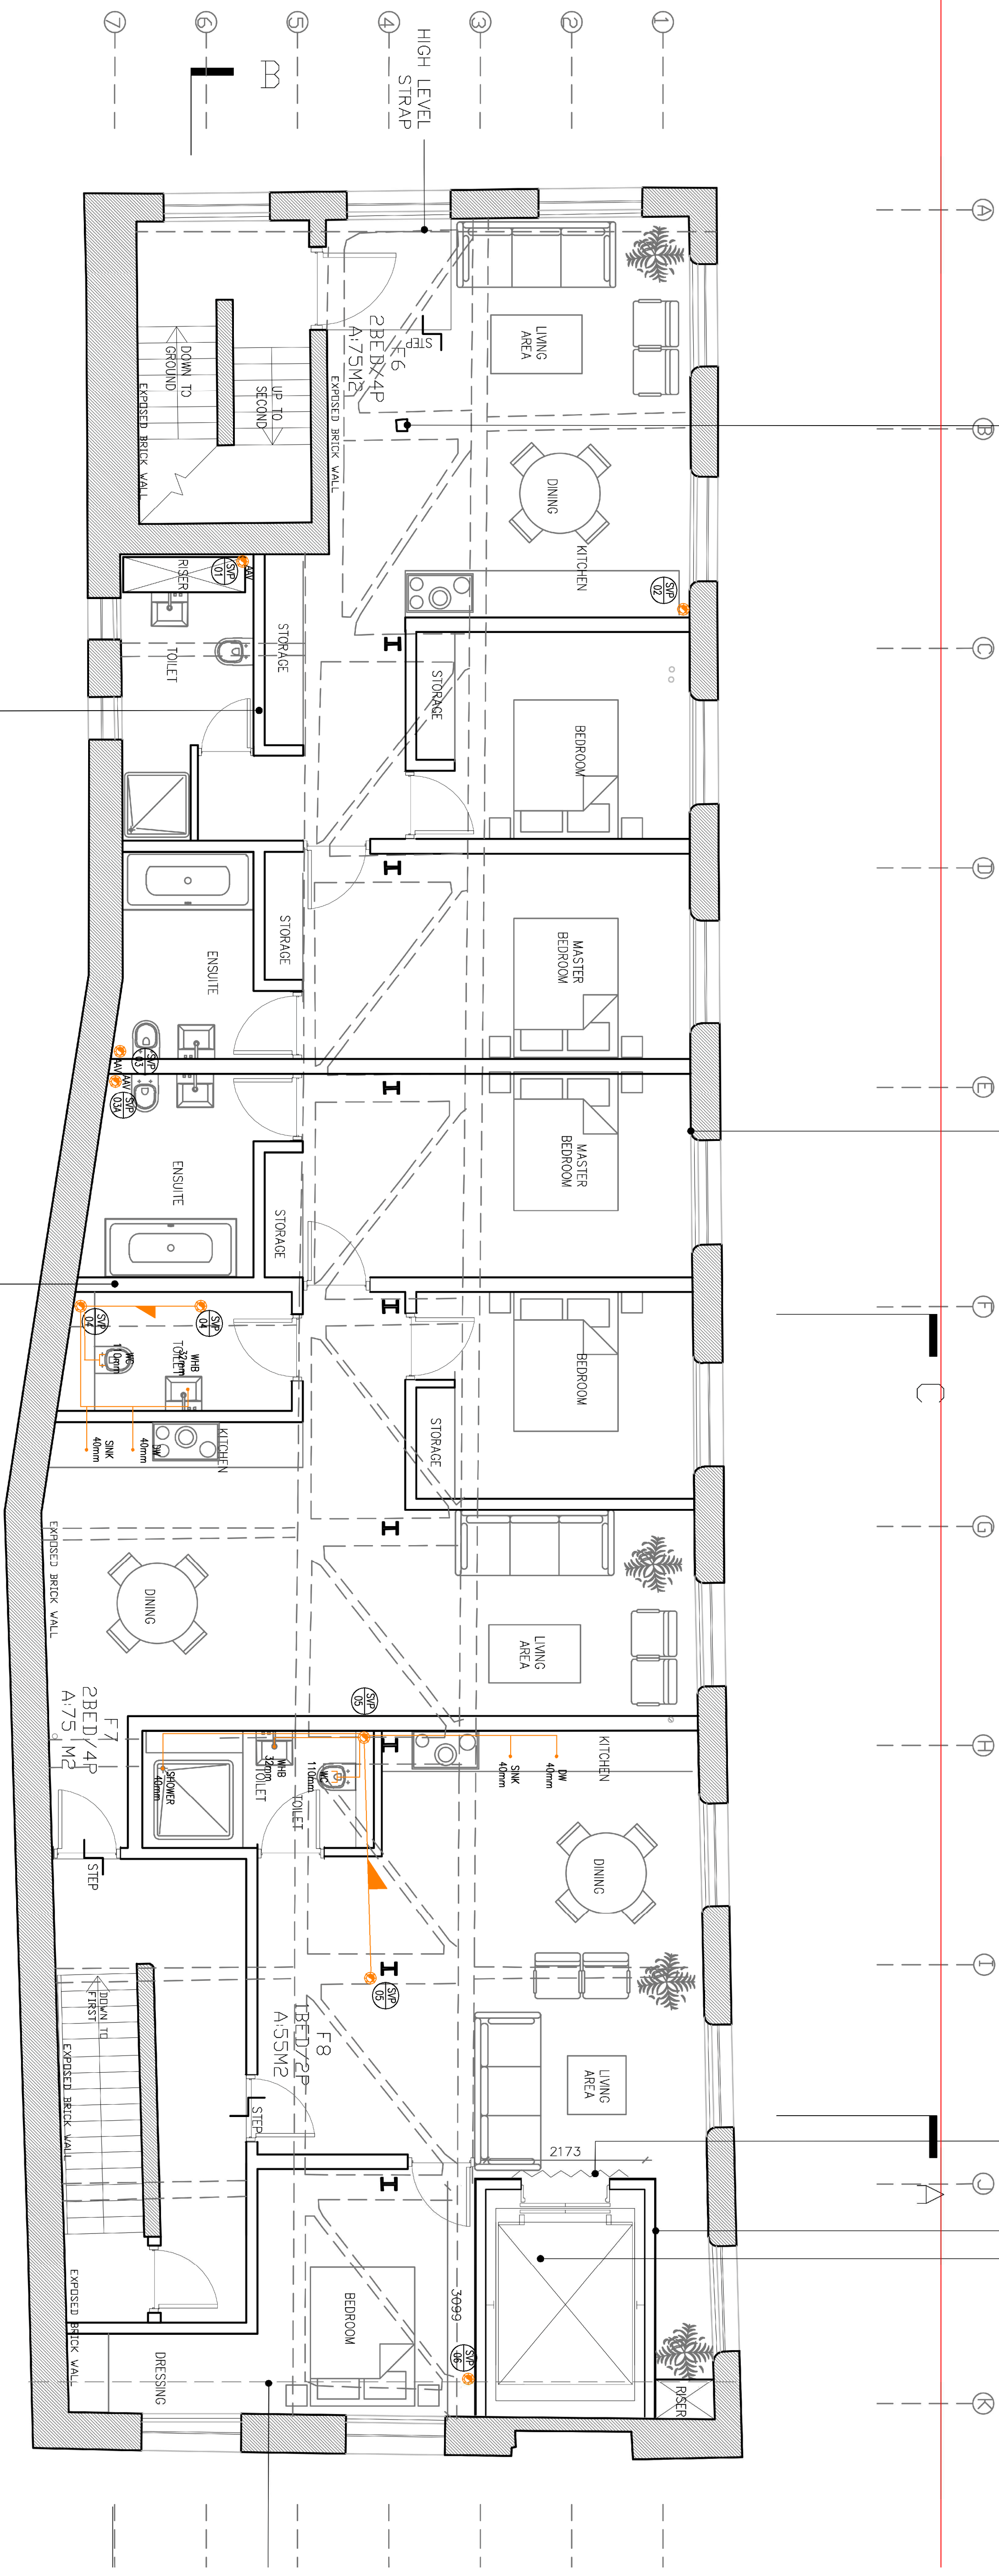

COLLECT INTERNAL WALLS
OBTAINED

POSITION OF NEW STEEL
INTERNAL BRACING FRAME
SET WITHIN NEW WALL
THICKNESS. SEE STRUCTURAL
DRAWINGS FOR DETAILS

NO SERVICES TO BE FIXED TO
EXISTING WALLS. ALL NEW SOCKETS
ETC TO BE FITTED TO NEW WALLS

TOILET INTERNAL WALLS
RETAINED

EXISTING LIFT SHUTTERS RETAINED.
LIFT ACCESS TO FLATS TO HAVE
SECURE SECONDARY DOOR TO AVOID
UNAUTHORIZED ENTRY.

NEW FOB OPERATED LIFT PRO
LEVEL ACCESS TO FLAT

NEW LIFT CORE BUILT UP FOR FIVE COMPARTMENTALISATION AND ACOUSTIC SEPARATION. EXISTING TIMBER PANELLING ON SITE TO BE RETAINED AND USED TO CLAD NEW LIFT SHAFT

REMAINED

SEE WITHIN NEW WALL THICKNESS. SEE STRUCTURAL THICKNESS. SEE STRUCTURAL THICKNESS. SEE STRUCTURAL THICKNESS.

TIMBER POST RETAINED
AND COATED IN CLEAR

SMP		1110 SLUG AND VENT PIPE
S/S		1110 SLUG STACK C/W AIR ADMITTANCE VALVE
RMP		SPONGIC RAIN WATER PIPE PNE. DRAINER AS INDICATED ON DRAWING
RMP		GRANIT. RAINWATER PIPE DRAINER AS INDICATED ON DRAWING
RE		RODDING EYE
	---	PEPPERCOR. CONCEALED AT HIGH LEVEL
	---	PEPPERCOR. CONCEALED AT LOW LEVEL
FG		FLOOR GULLY
VENT		VENT PIPE

T1	29.01.21	TENDER ISSUE	BS
Rev:	Date:	Status/Amendments:	By:

wait 

Energy & Consulting Engineers

40 KING STREET, MANCHESTER, M2 6BA
TEL: 0161 434 3103
E-MAIL: office@wait.co.uk

Project:
CABLE STREET
ANCOATS
MANCHESTER

Drawing title:
**MECHANICAL SERVICES
ABOVE GROUND DRAINAGE LAYOUT
SECOND FLOOR**

Drawn By: BS	Checked By: DW	Cad By: SB
Scale: 1:50	Paper Size: A1	Date Created: 08 / 04 / 2019
Drawing Number: WECE / 286 / M / 103		Drawing Revision: T1