


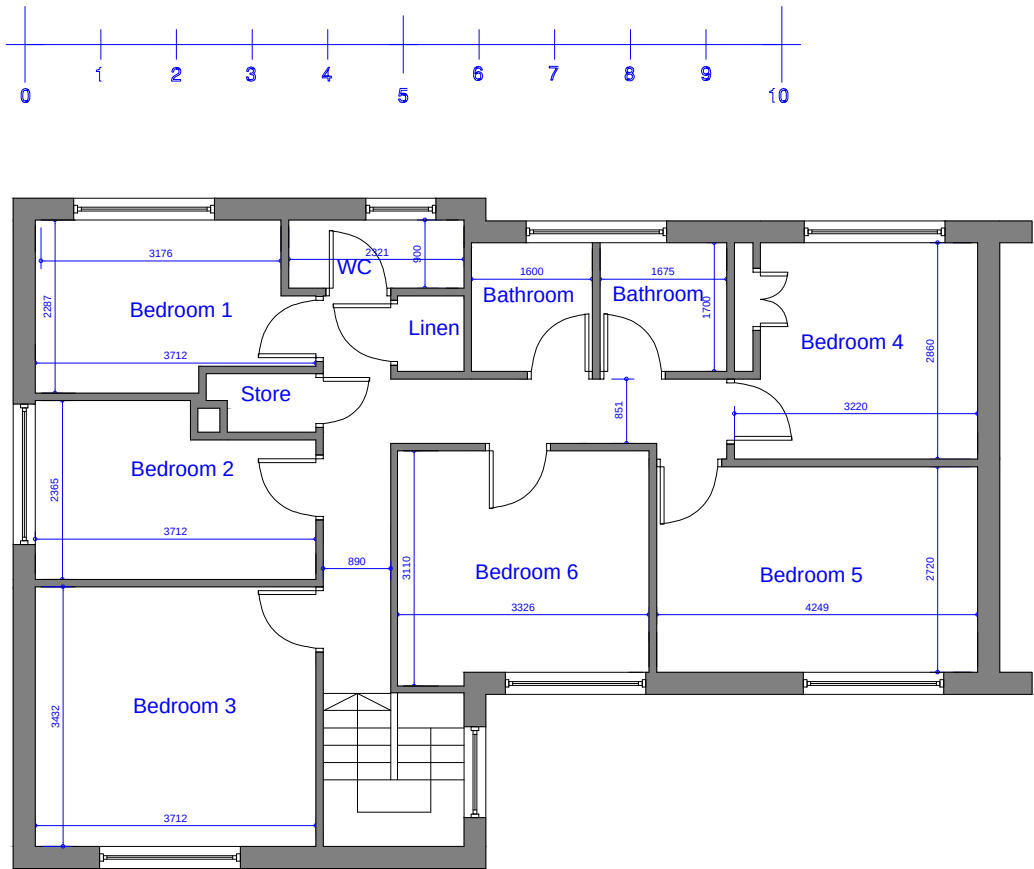

Rev	Date	Description
Issued For : INFORMATION PURPOSES ONLY		
Client		
Mr. Eli Kuflik		
Project		
Proposed conversion to HMO(C4). 53 Sandyhill Rd, Blackley. M9 8JR		
Scheme - Drawing Title		
Existing Floor Plans.		
01	Date	19.01.21
Drawing No.	Revision	Scale 1:100 @A3

