


Room Schedule Proposed		
Name	Area	Level
Kitchen / Dining / Living Room	27 m²	Level 0
Study	6 m²	Level 0
Vestibule	2 m²	Level 0
Hallway & Stairs	10 m²	Level 0
Toilet	3 m²	Level 0
Living Room	16 m²	Level 0
Dining / Living Room	25 m²	Level 0
Utility Room	3 m²	Level 0
Bedroom 2	16 m²	Level 1
Bedroom 1	16 m²	Level 1
Bedroom 3	7 m²	Level 1
Bathroom	7 m²	Level 1
Bedroom 4	17 m²	Level 1
Stairs & Landing	7 m²	Level 1

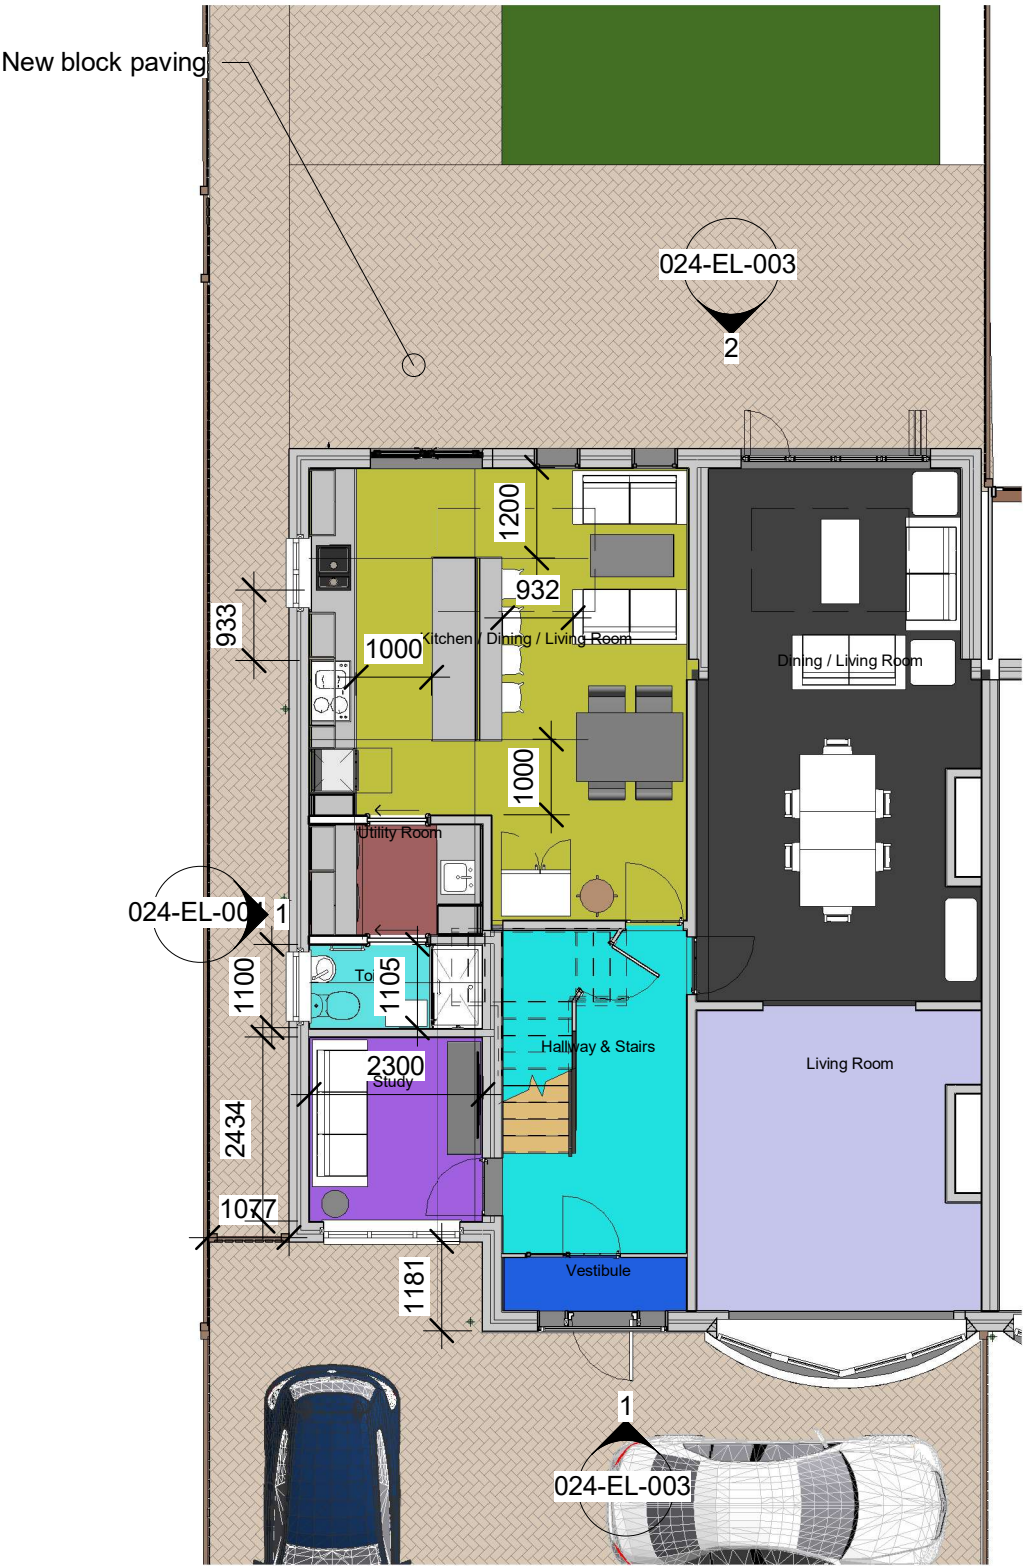

1 Level 0 - Proposed
1 : 100




2 Level 1 Proposed
1 : 100

Extension Ground
Floor Footprint: 25.8m²

Extension First Floor
Footprint: 20.3m²

*New electrical supply, distribution and
interfaces to be designed and installed by a
reugistered competent person. See further
notes on drawing 024-SC-002

 

CLIENT H & D Gollins	Proposed Floor Plans 1			Trend Architectural Design T: 07757911037 E: thomas.ireland@trend-architectural.co.uk W: www.trend-architectural.co.uk	
PROJECT Single Storey Wrap Around and 2 Storey Side Extensions	Project number	024	Drawing Number		024-FP-003
	Date	25/03/21			
	Drawn by	T.Ireland	Status		Concept
ADDRESS 84 Longley Lane, Northenden, Manchester M22 4JF	Revision	1	Scale		1 : 100 @ A3
	© TREND ARCHITECTURAL DESIGN LIMITED THIS DRAWING IS THE SUBJECT OF COPYRIGHT WHICH VESTS IN TREND ARCHITECTURAL DESIGN LIMITED. IT IS AN INFRINGEMENT OF COPYRIGHT TO REPRODUCE THIS DRAWING, BY WHATEVER MEANS, INCLUDING ELECTRONIC, WITHOUT THE EXPRESS WRITTEN CONSENT OF TREND ARCHITECTURAL DESIGN LIMITED WHICH RESERVES ALL ITS RIGHTS. TREND ARCHITECTURAL DESIGN LIMITED ASSERTS ITS RIGHTS TO BE IDENTIFIED AS THE AUTHOR OF THIS DESIGN ■ ALL DIMENSIONS TO BE CHECKED ON SITE ■ ERRORS/EMISSIONS TO BE REPORTED TO DESIGNER ■ DO NOT SCALE FROM DRAWING ■ DRAWING TO BE READ IN CONJUNCTION WITH THE HEALTH AND SAFETY PLAN AND ALL RELEVANT RISK ASSESSMENTS				