


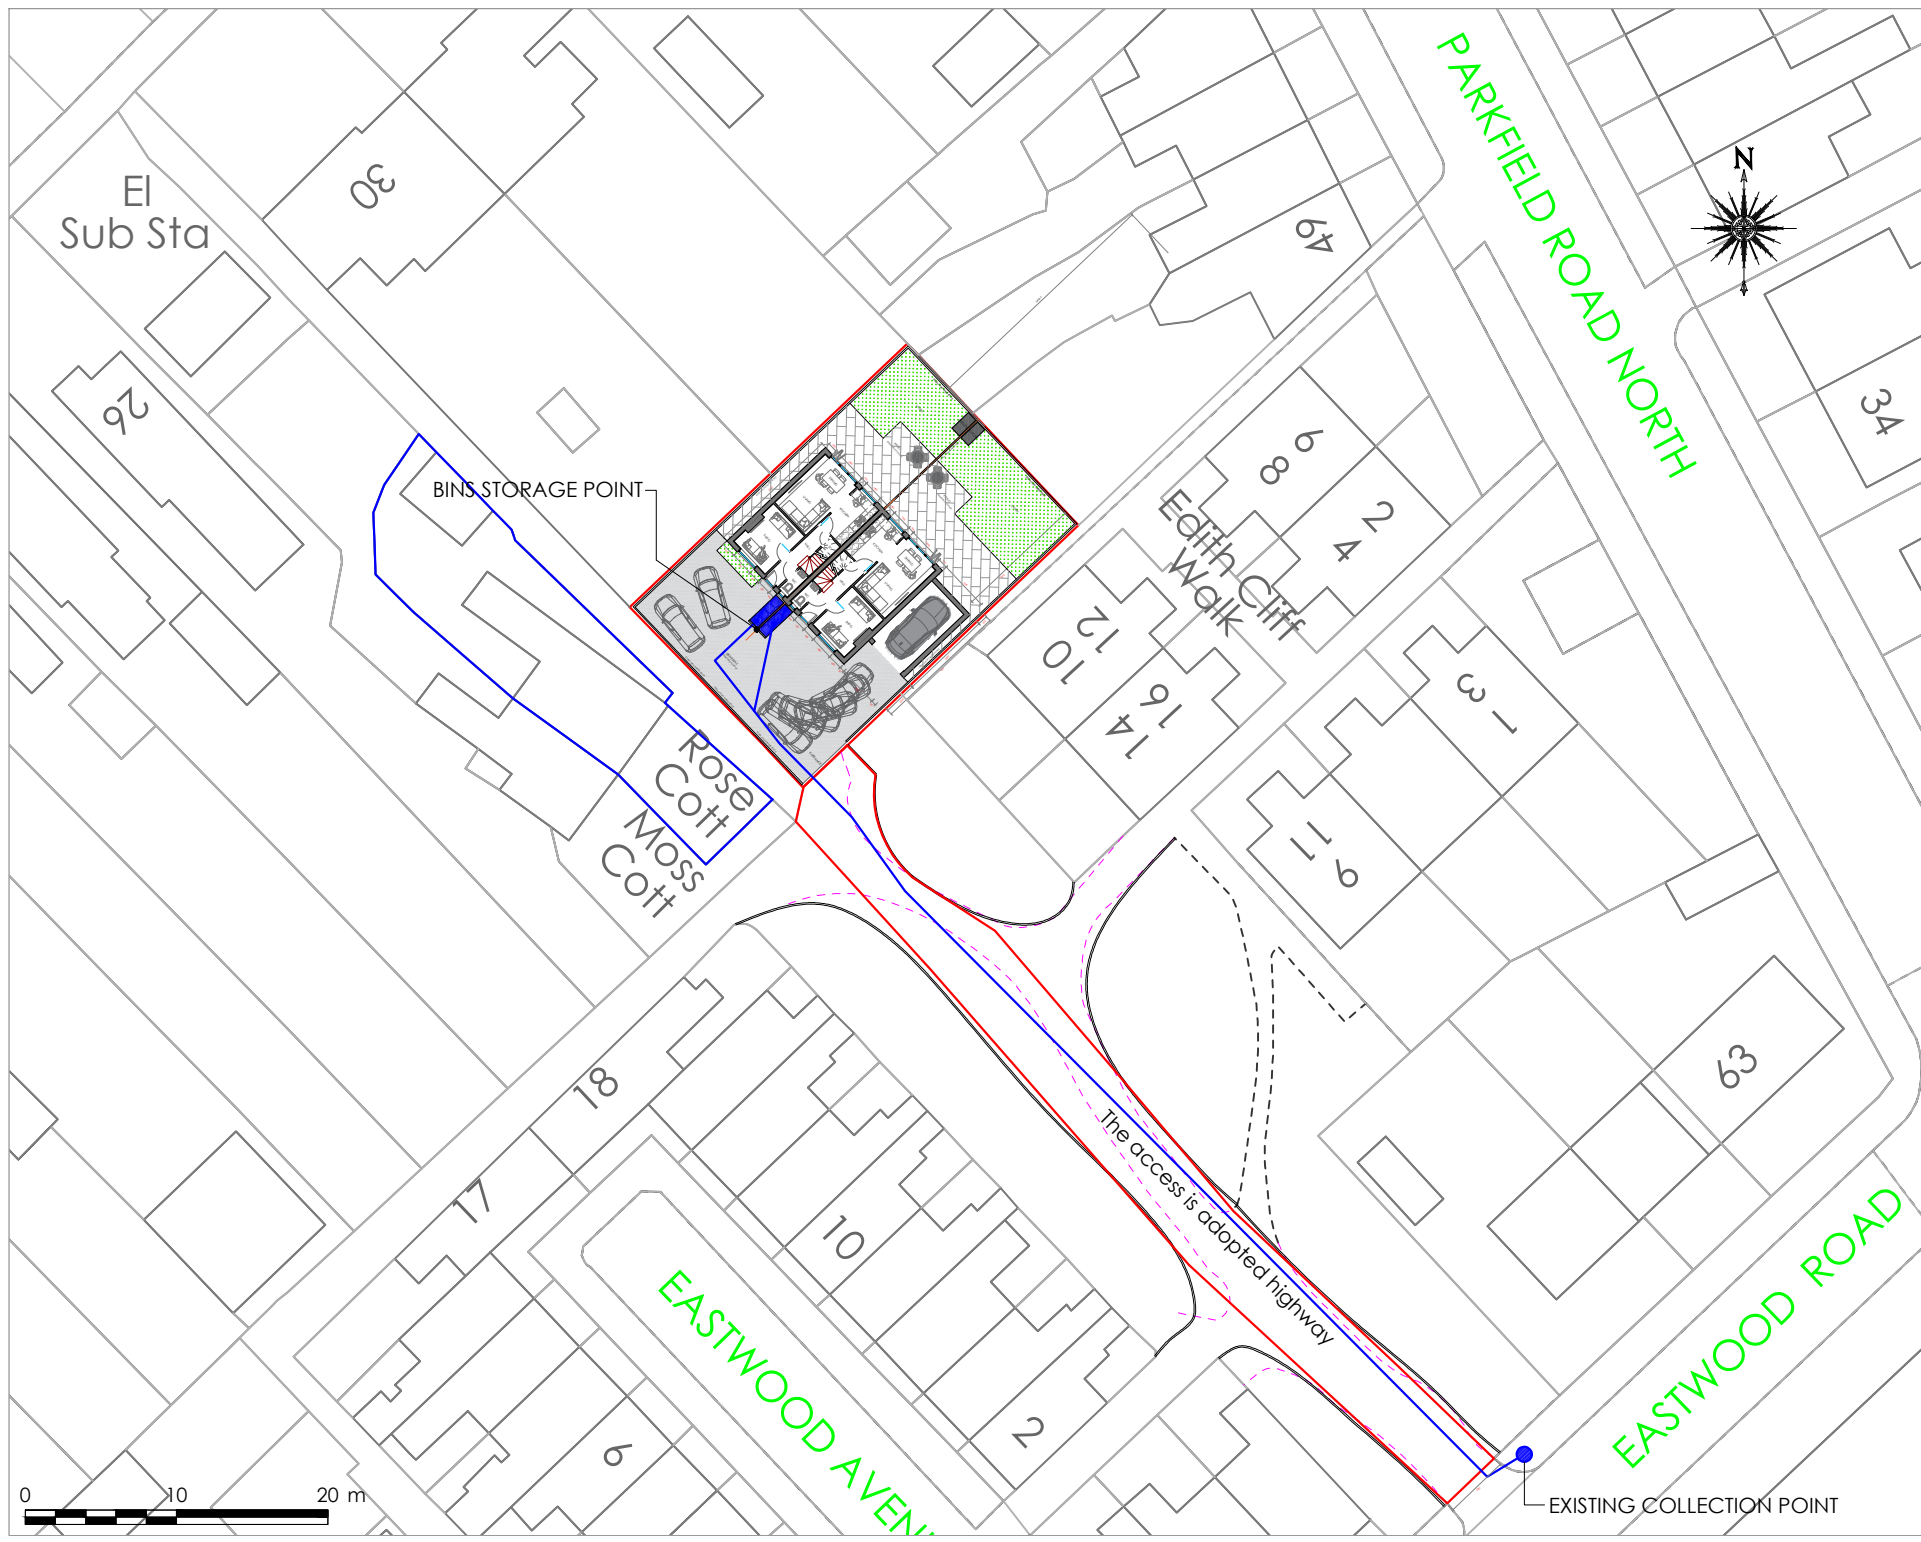

PROJECT REF
19056

DRAWING REF
232 B

SCALE
1:500 @ A4

DATE
AUG '19



CLIENT
MR R HEAVENS
LAND OFF EASTWOOD ROAD
NEW MOSTON
MANCHESTER
M40 4TB

PROJECT
NEW BUILD DETACHED HOUSE

DRAWING TITLE
WASTE STORES AND COLLECTION
POINT SITE PLAN

PLANNING

B ISSUED FOR PLANNING APPROVAL 31.03.21
A ALTERNATIVE SCHEME 22.01.21
- ISSUED FOR PLANNING APPROVAL 22.01.21


BLUECHIP ARCHITECTS

07999 294 675
DESIGN@BLUECHIP-ARCHITECTURE.CO.UK
WWW.BLUECHIP-ARCHITECTURE.CO.UK

LOWRY HILL | LEES ST. | SWINCH | MANCHESTER | M27 6DB
DO NOT SCALE FROM THIS DRAWING. COPYRIGHT PROTECTED & REPRODUCED UNDER LICENCE TO THE CLIENT. ALL INFORMATION CONTAINED WITHIN IS NON-TRANSFERABLE WITHOUT APPROVAL FROM BLUECHIP ARCHITECTS.