


Note:
Do not scale. All dimensions to be checked on site prior to fabrication of components or execution of works. This drawing, the design and information contained within are not to be used or reproduced without express permission.

Rev	Date	By	Comment	Checked
P01	25.10.20	EA	First Issue	LP

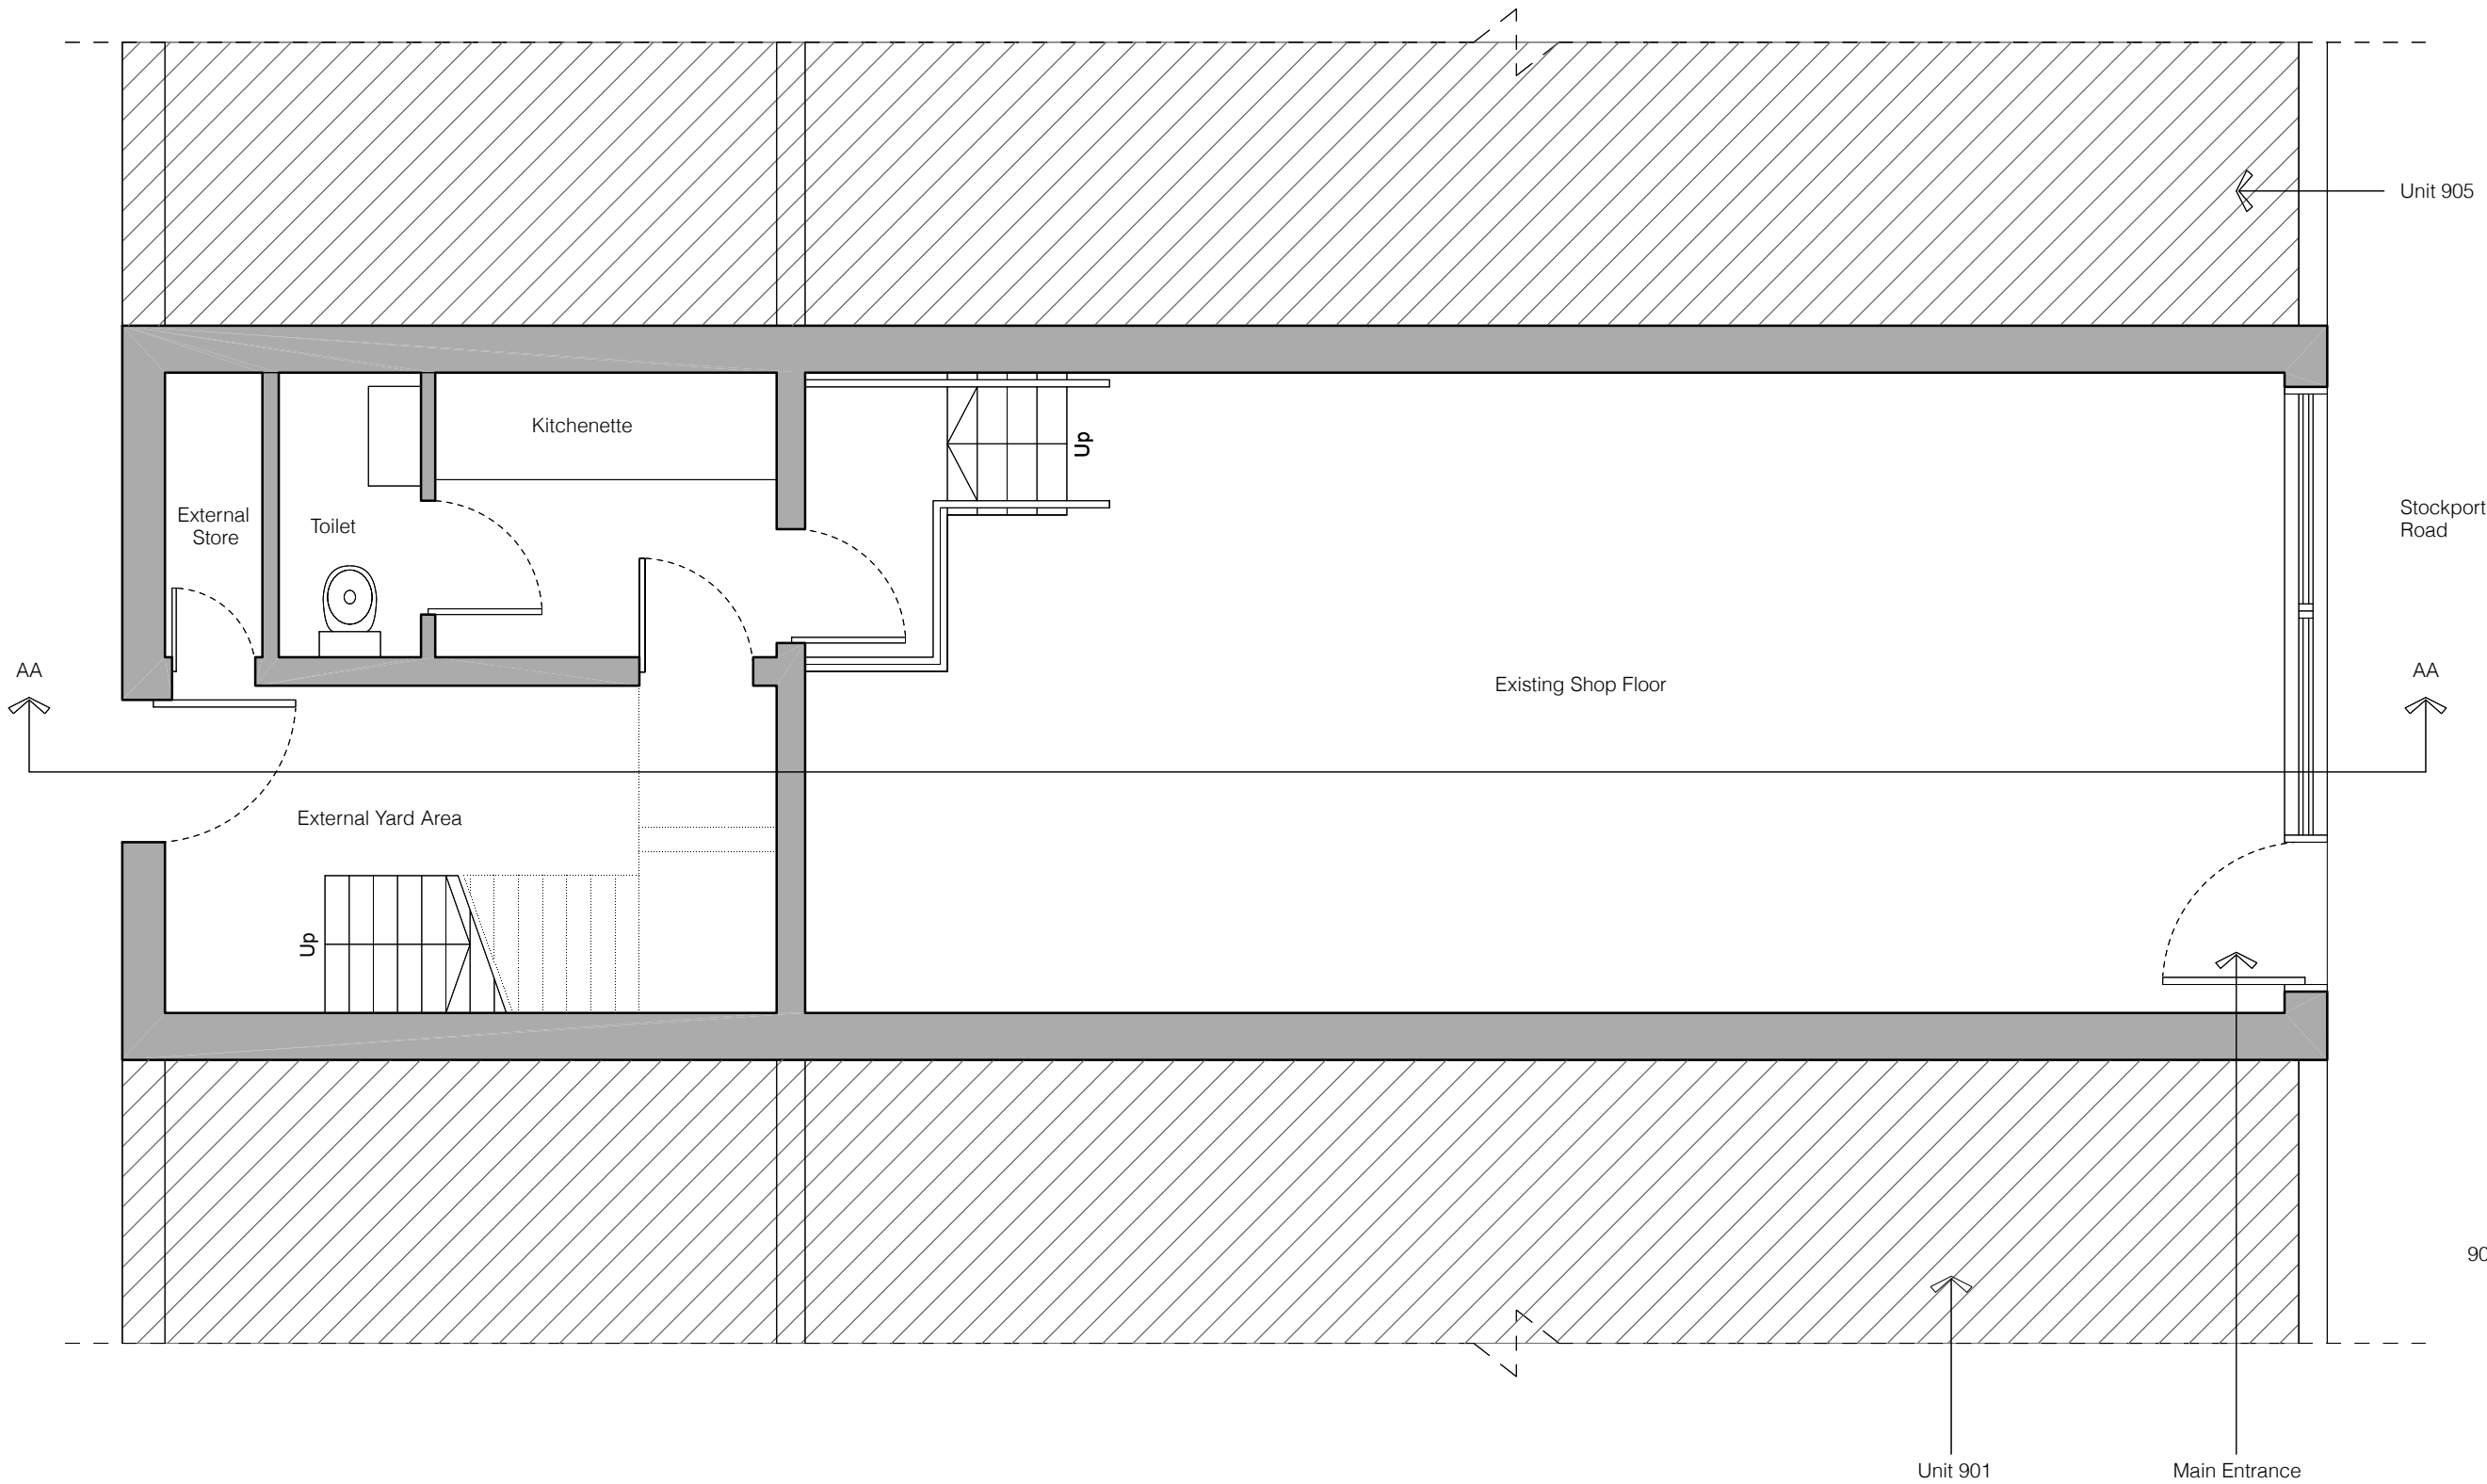

Client:
Dhafir Al-Faraj

Address
903 Stockport Road, M19 3PG

Purpose:
Planning

Project:
Hot Food License

Drawing Title:
Existing Ground Floor Plan

Drawn By
EA

Checked By
LP

Drawing No:
E-PL-001

Job No:
1002

Date:
Oct 2020

Scale @ A3:
1:50