




PROPOSED REAR ELEVATION

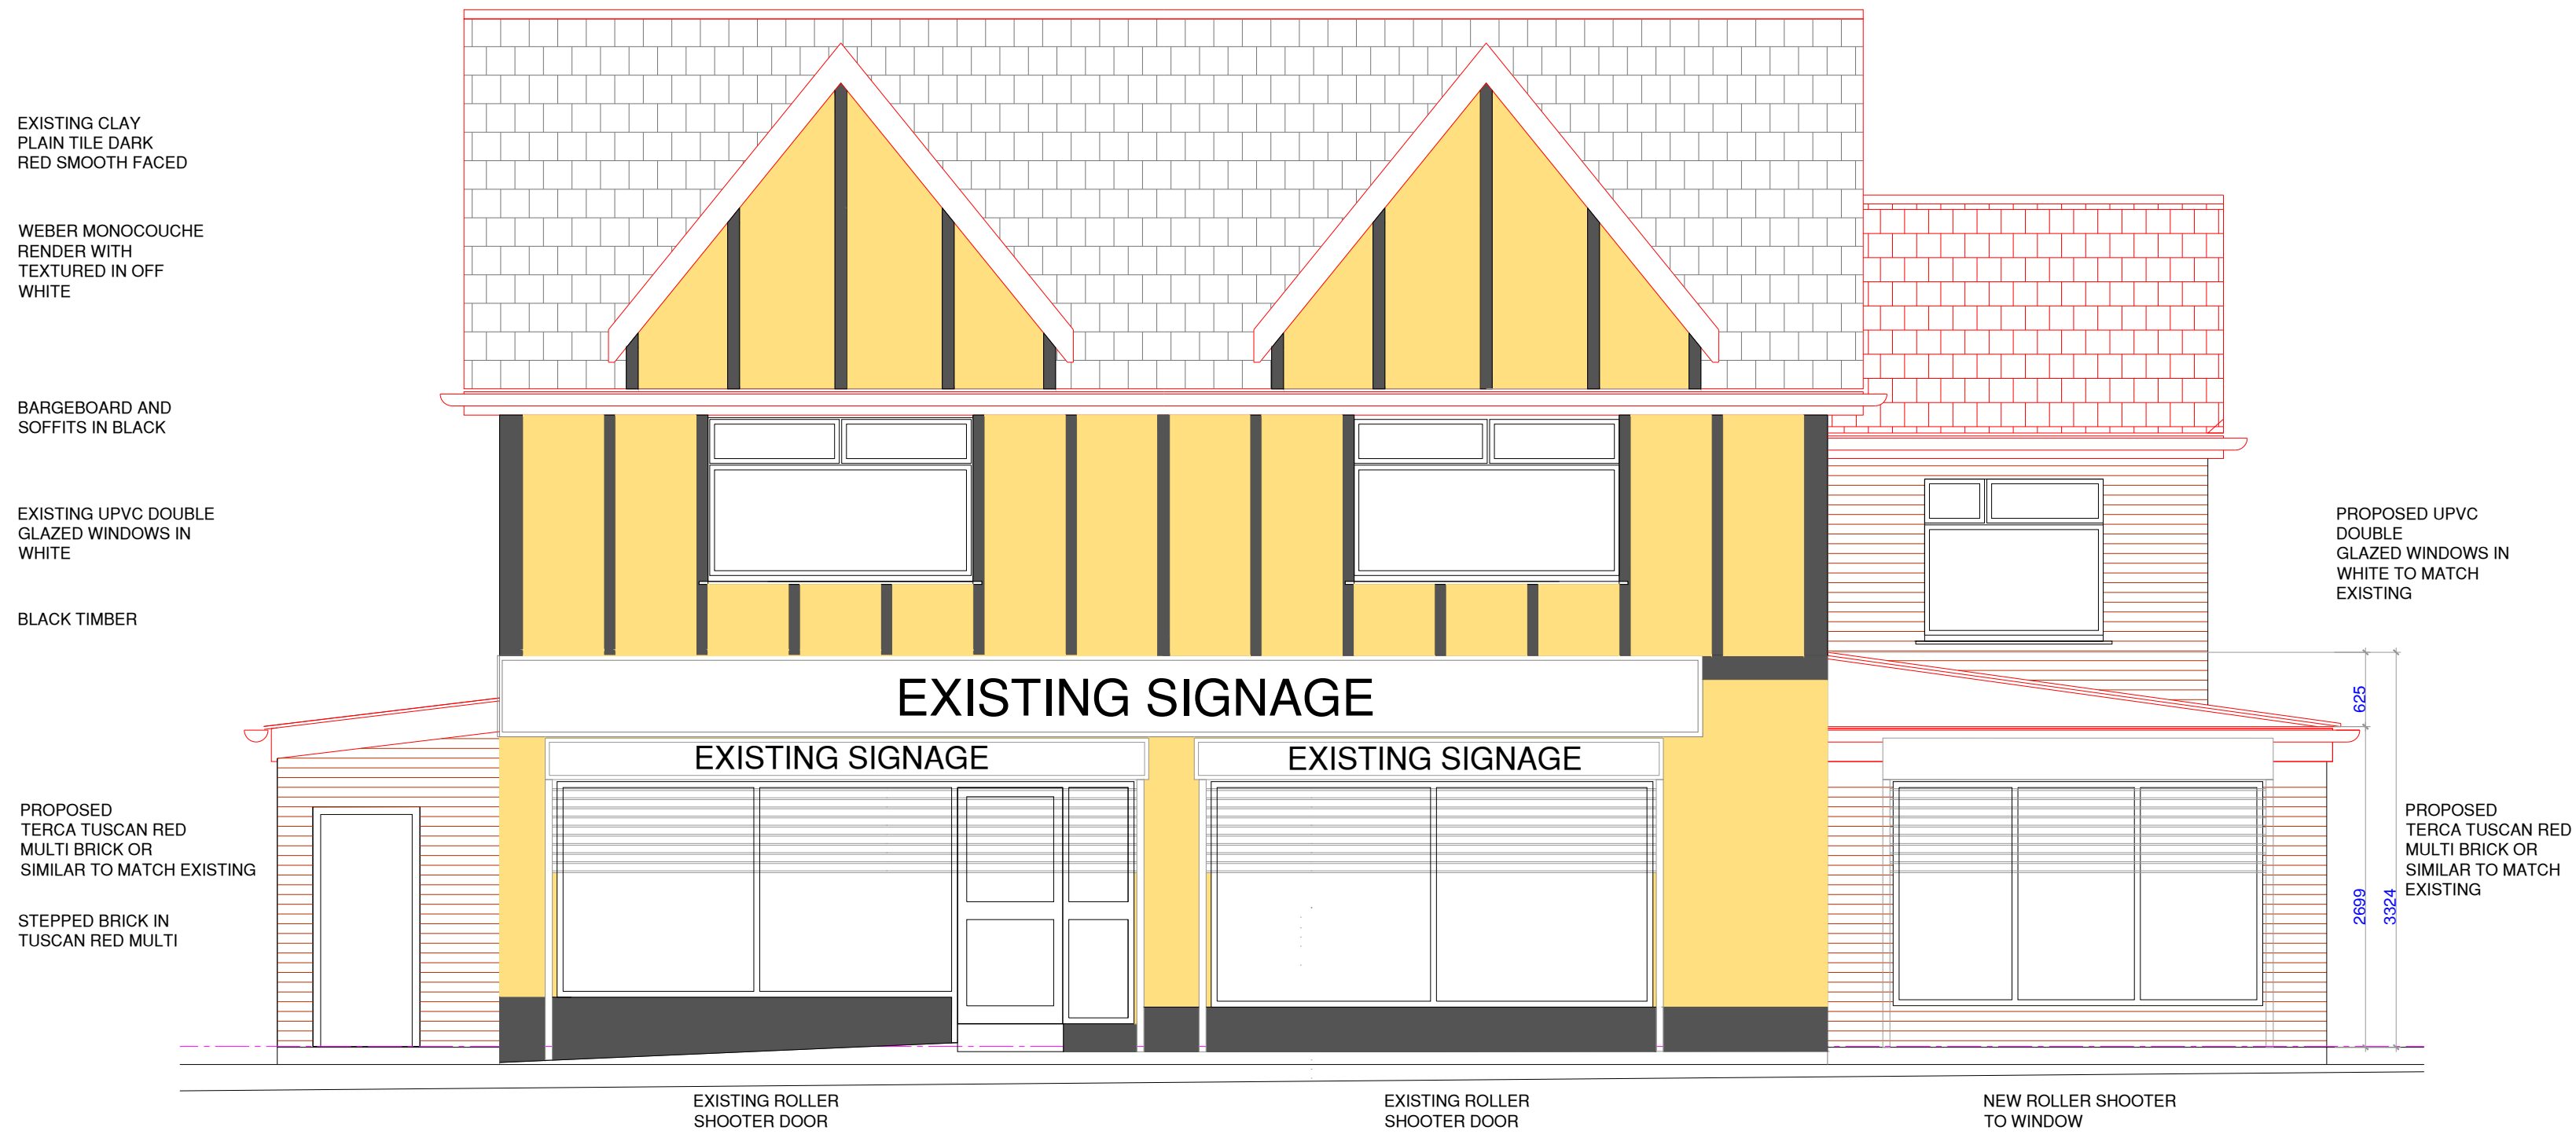

PROPOSED FRONT ELEVATION

PROJECT:MGM FOOD STORE

Notes:
NOTES

B	DRAWINGS AMENDED	RR	20 07 20
A	Buildings reduce in size	RR	07 07 20
REV:	DESCRIPTION:	BY:	DATE:



Arch Designs
*Don't just dream it,
let us design it!*
www.archdesigns.co.uk
TEL:07910600970

CLIENT: **MALIK NELSON**
MGM FOOD STORE
9-11 MELDON ROAD
LONGSIGHT M13 0TZ

ARCHITECT: **MR REUBEN RAMELIZE**
ARCH DESIGNS. WILSONS PARK C/O MAS
MONSALL ROAD
MANCHESTER M40 8WN

DRAWN: **REUBEN** CHECKED: **checked** DATE: **JAN 2021** REVISION: **0**

PROJECT NAME: **PROPOSED TWO STOREY
EXTENSION FOR NEW DWELLING
AND ONE STOREY EXTENSIONS FOR
STORAGE AND BUTCHERS SHOP**

DRAWING TITLE: **PROPOSED FRONT
AND BACK ELEVATIONS**

SCALE: **1:50** SHEET SIZE: **A1** SHEET NO.: **06**

PROJECT NO: **2020/00** STATUS: **FOR PLANNING ONLY**

DRAWING NO: **A1/06**