




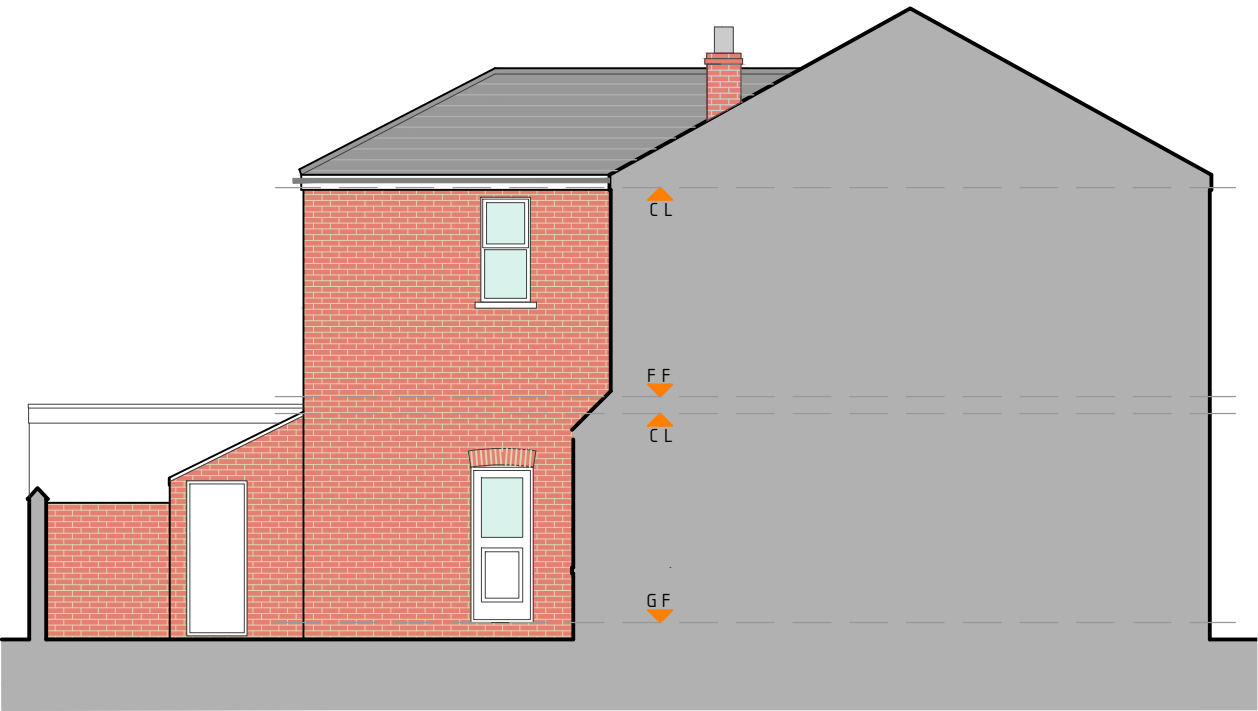


EXISTING SIDE ELEVATION
Scale 1:100

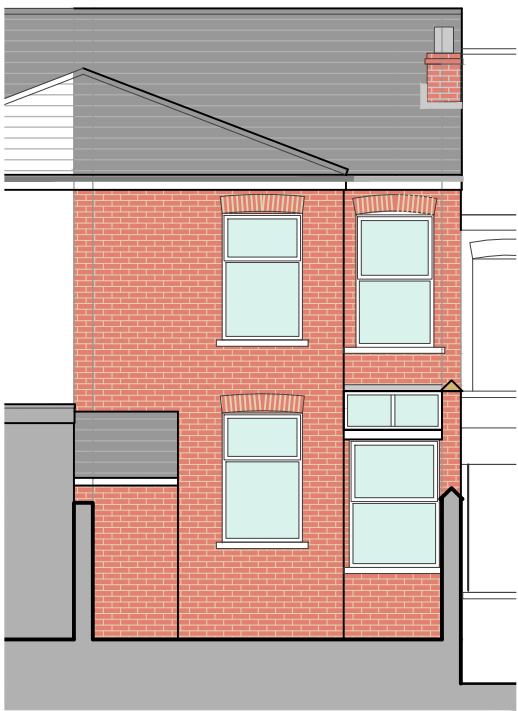


EXISTING REAR ELEVATION
Scale 1:100

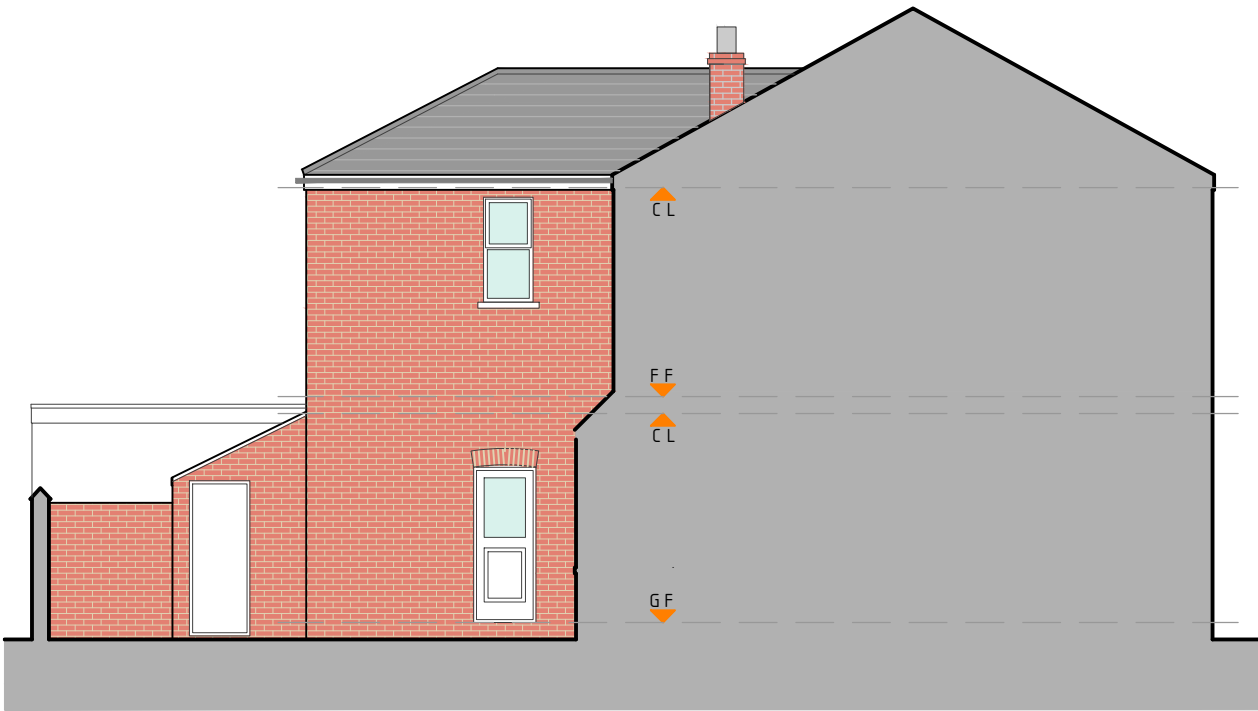


EXISTING SIDE ELEVATION
Scale 1:100

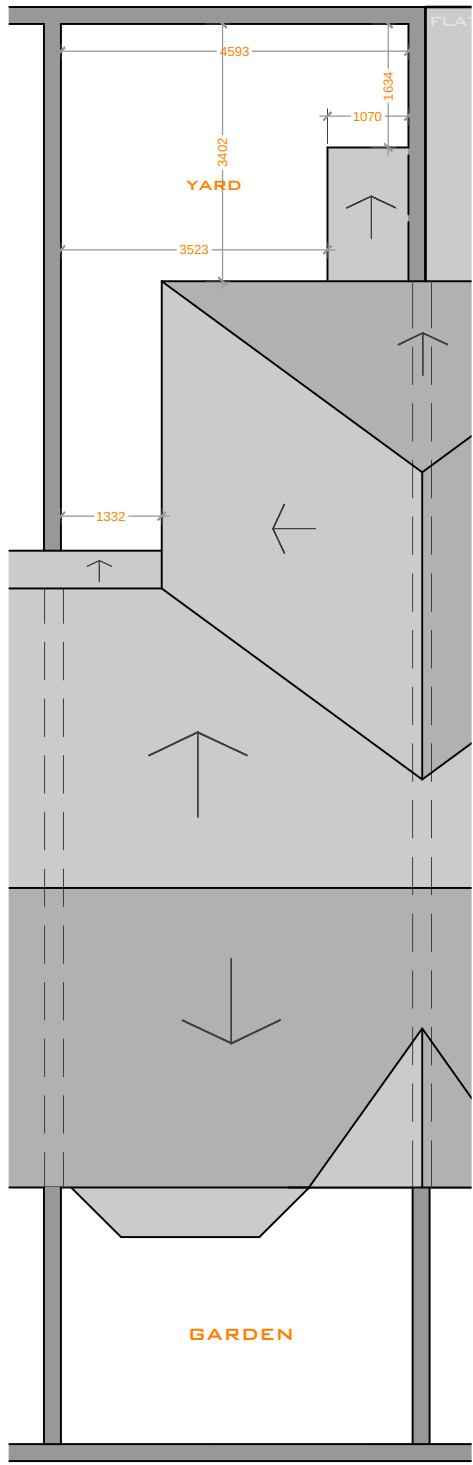


EXISTING SITE PLAN
Scale 1:200

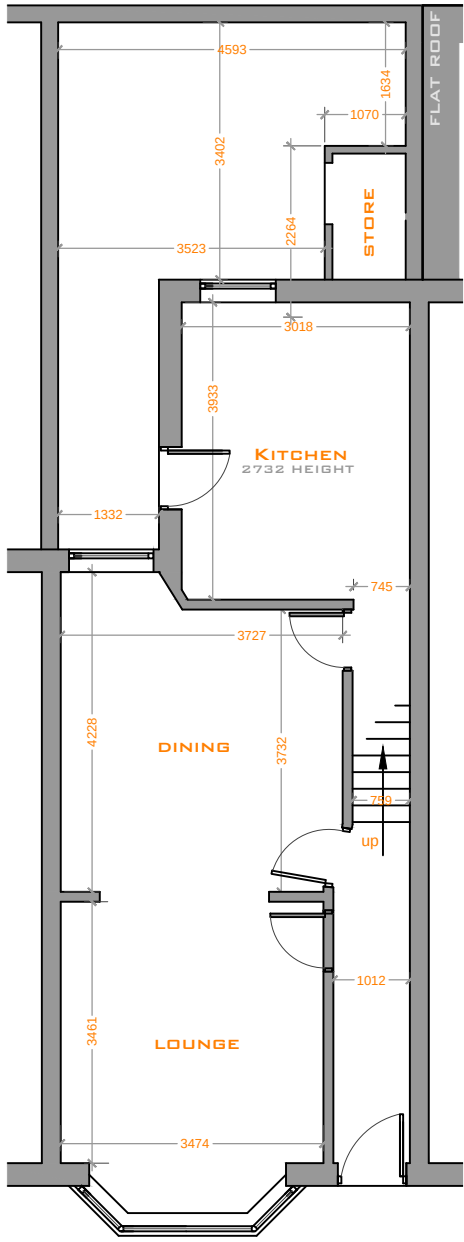


EX. GF PLAN
Scale 1:100

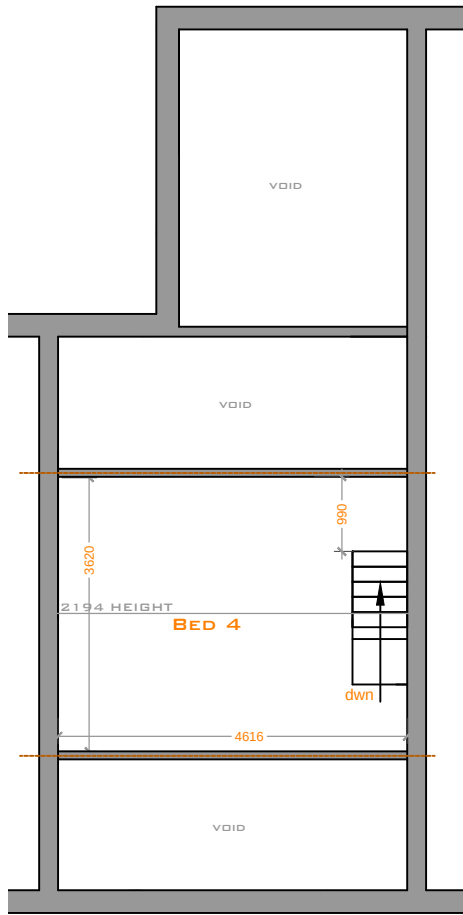

EX. SF PLAN
Scale 1:100

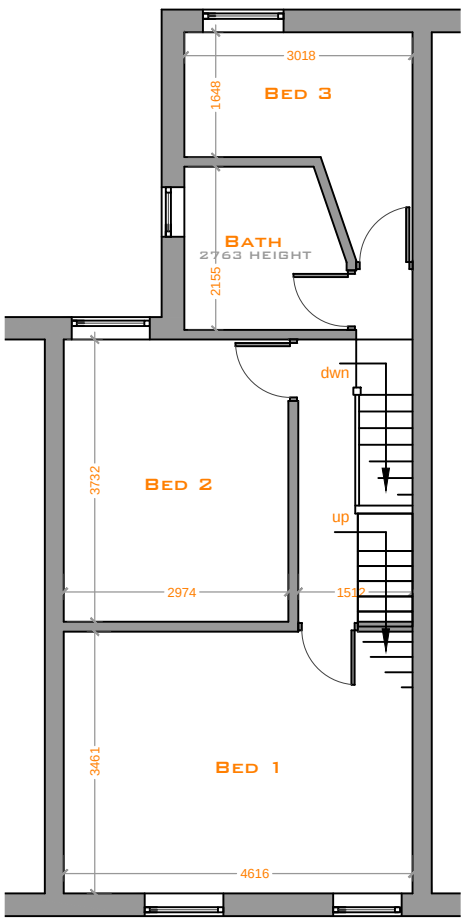

EX. FF PLAN
Scale 1:100

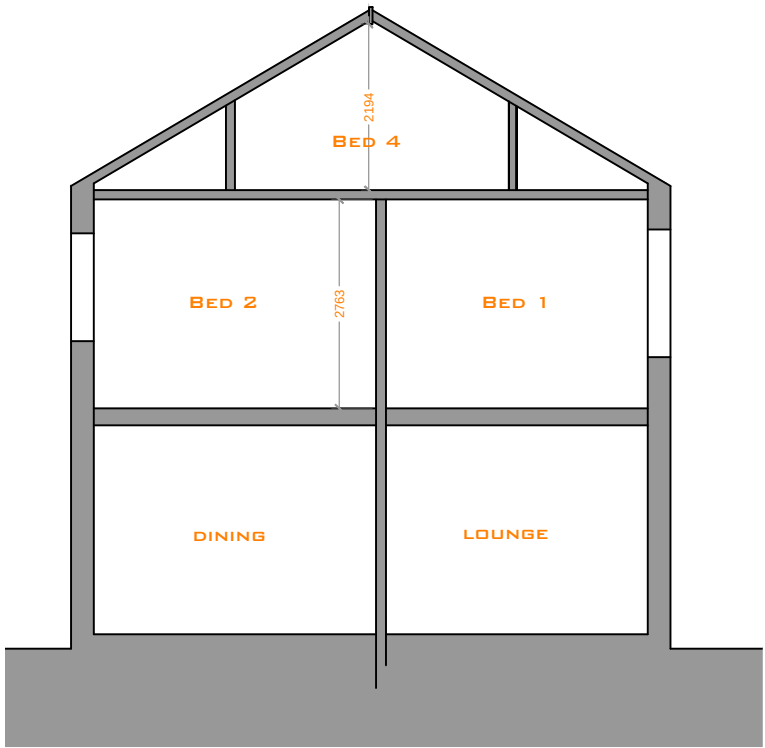

EX. SECTION
Scale 1:100



Head Office: Suite 15, Business Development Centre, Eanam Wharf,
Blackburn, BB1 5BL T 01254 503200

Area Office: Suite 21, The Galleries, 42 Wakefield Road,
Dewsbury WF12 8AT T 01924 692090

E hello@livingspacearchitecture.co.uk W www.livingspacearchitecture.co.uk

CLIENT	Mr A Nawaz	DRAWN BY	EK
ADDRESS	56 Shirley Street, Manchester	CHECKED BY	EK
PROJECT	Proposed Two Storey Rear Extension & Rear Dormer Extension	SCALE	SEE DWG
REVISION DATE	-- / -- / ----	DRAWING NO.	002 - A2
DRAWING ISSUE	Planning Application	JOB NO.	20 - 058
		ISSUED DATE	14 - 01 - 2020

TITLE Existing Plans & Elevations

This drawing is the copyright of Living Space Architecture and no reproduction is allowed without prior permission. It is not to be used by any third parties for any purposes without the express permission of Living Space Architecture. All Drawings must be checked and verified prior to commencement of work on site. All dimensions are in millimeters, unless otherwise stated. Anyone using this drawing is to check all dimensions on site prior to carrying out work or ordering of materials. DO NOT SCALE FROM THIS DRAWING.