




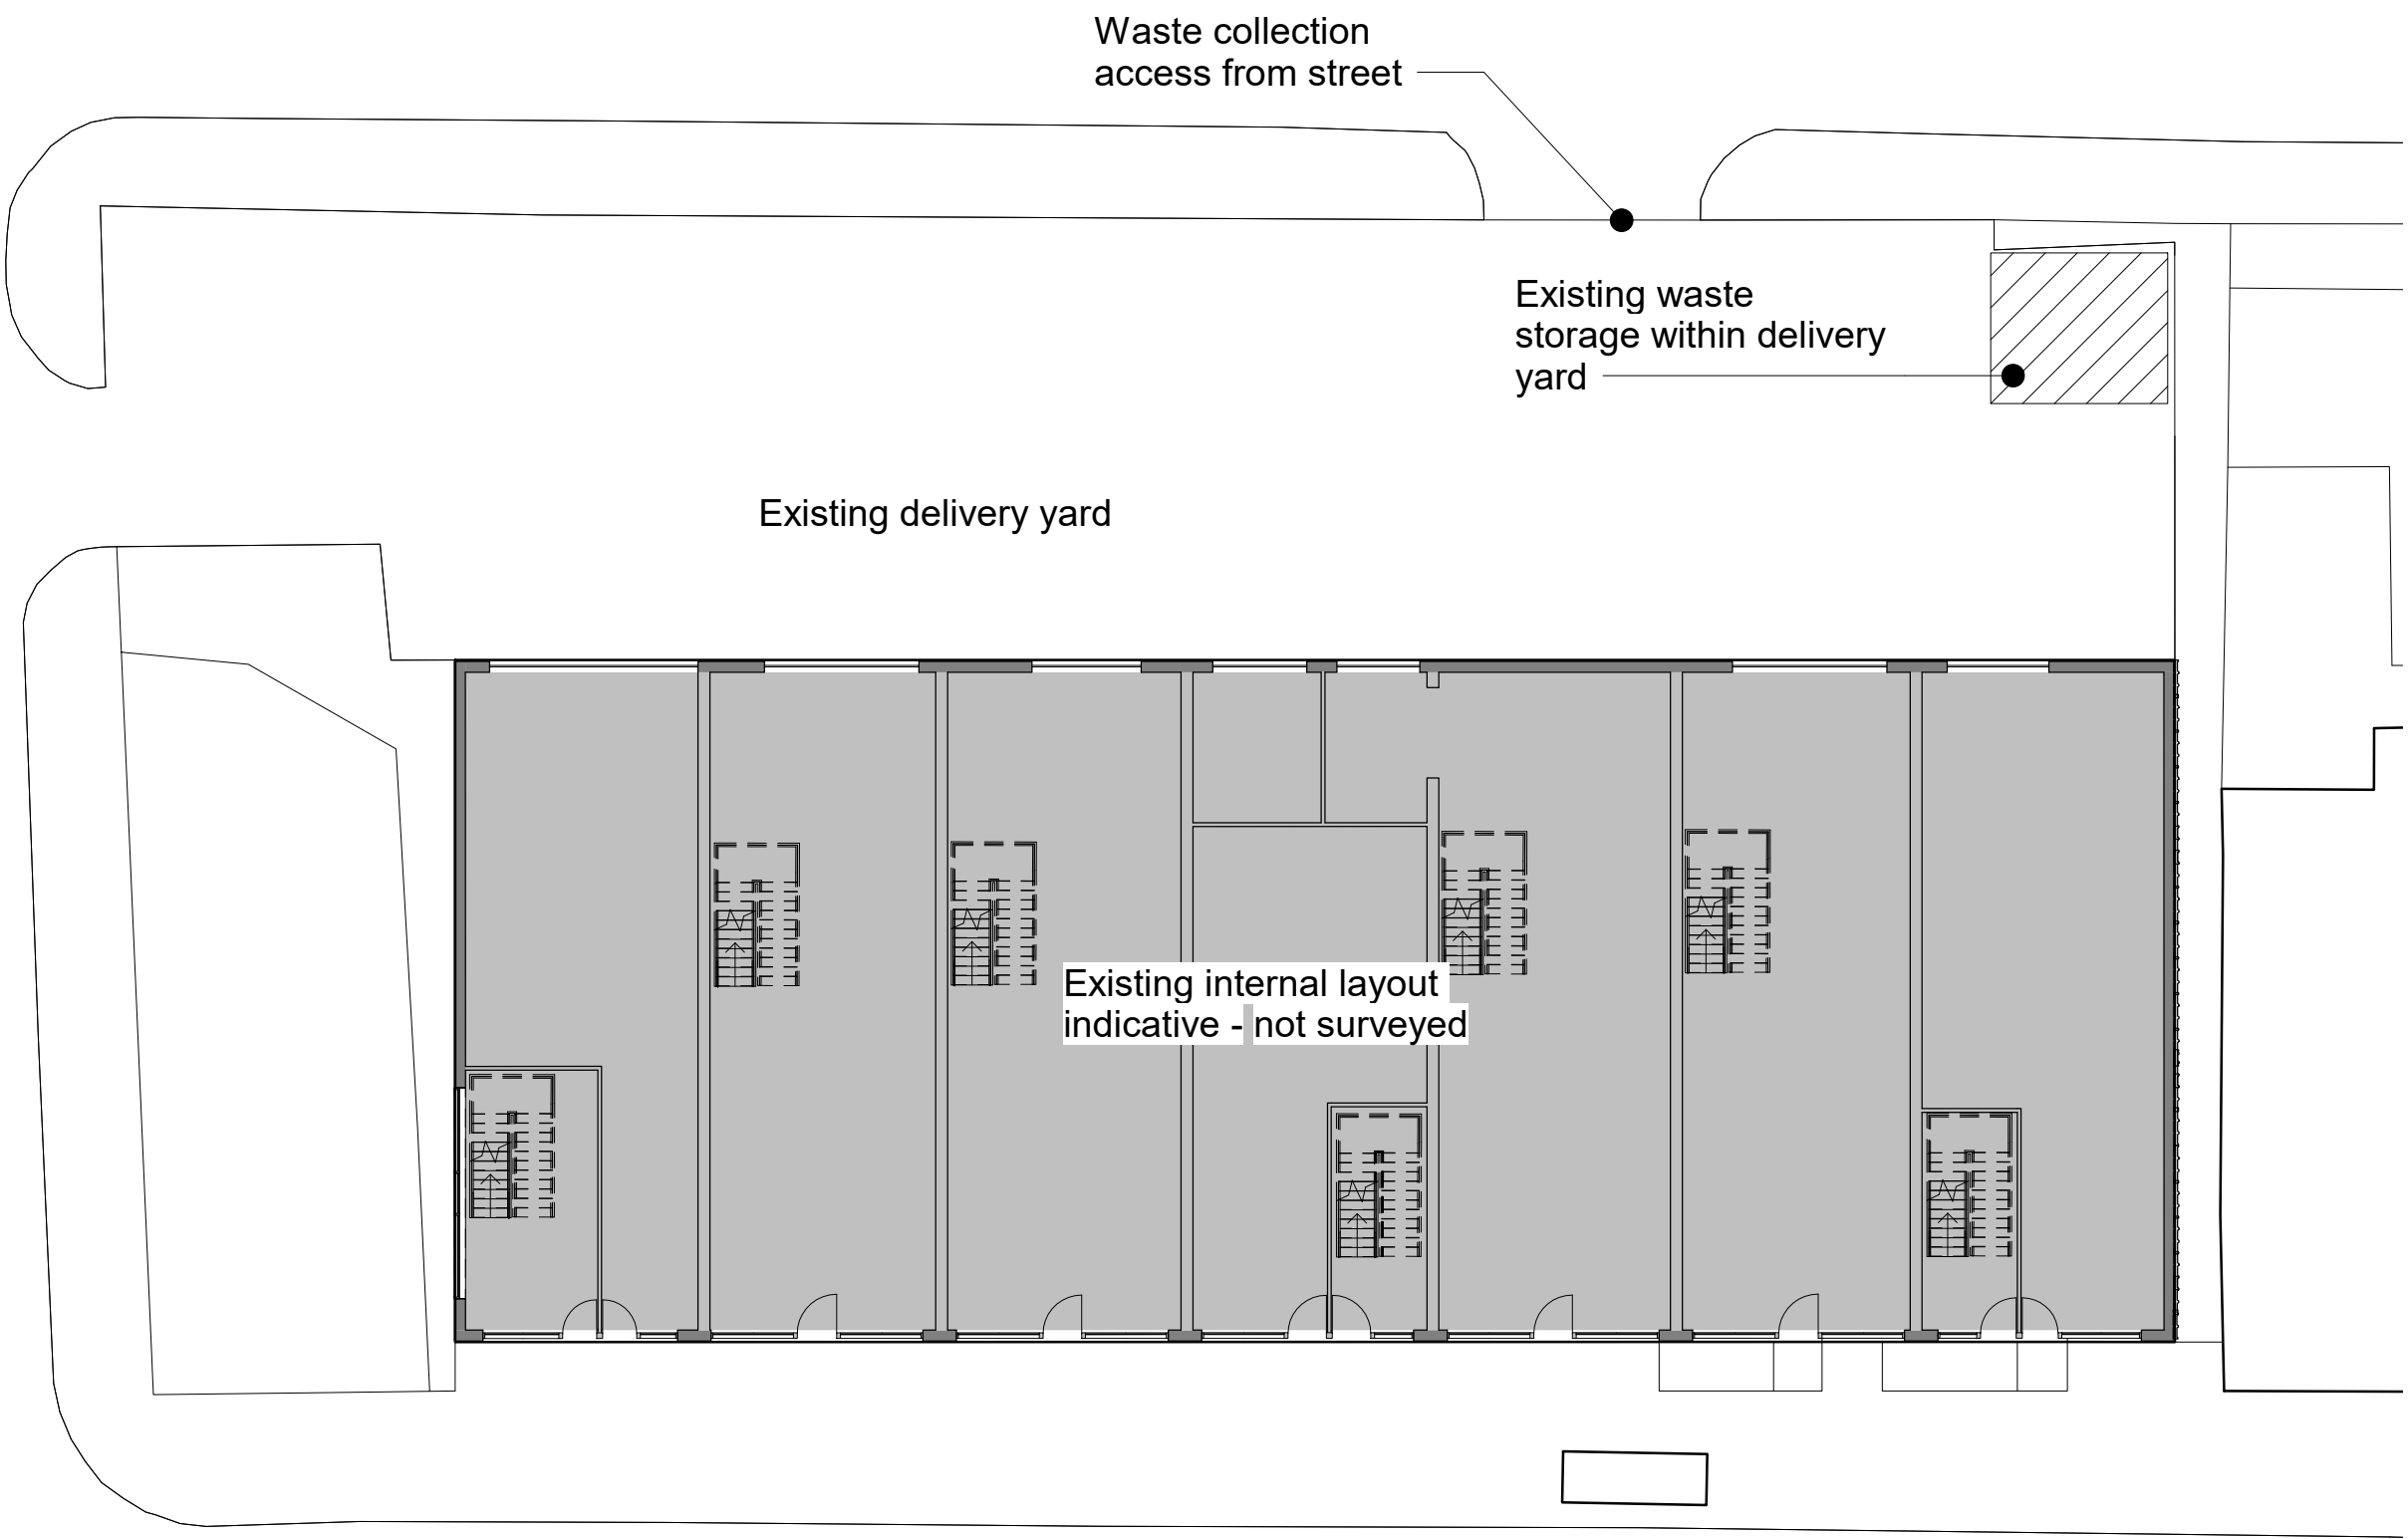

Existing Ground Floor Plan
1 : 200

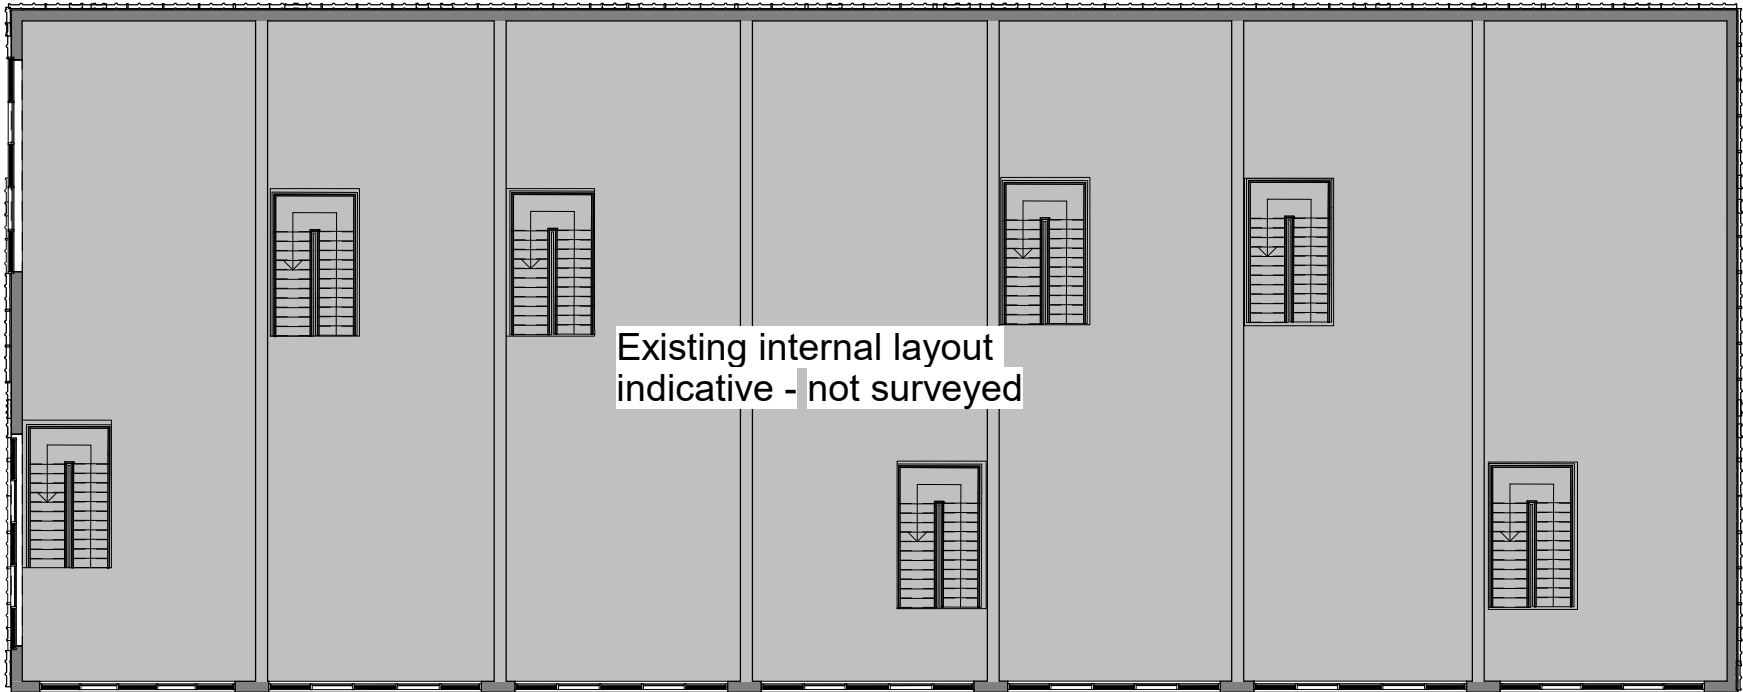


Existing First Floor Plan
1 : 200

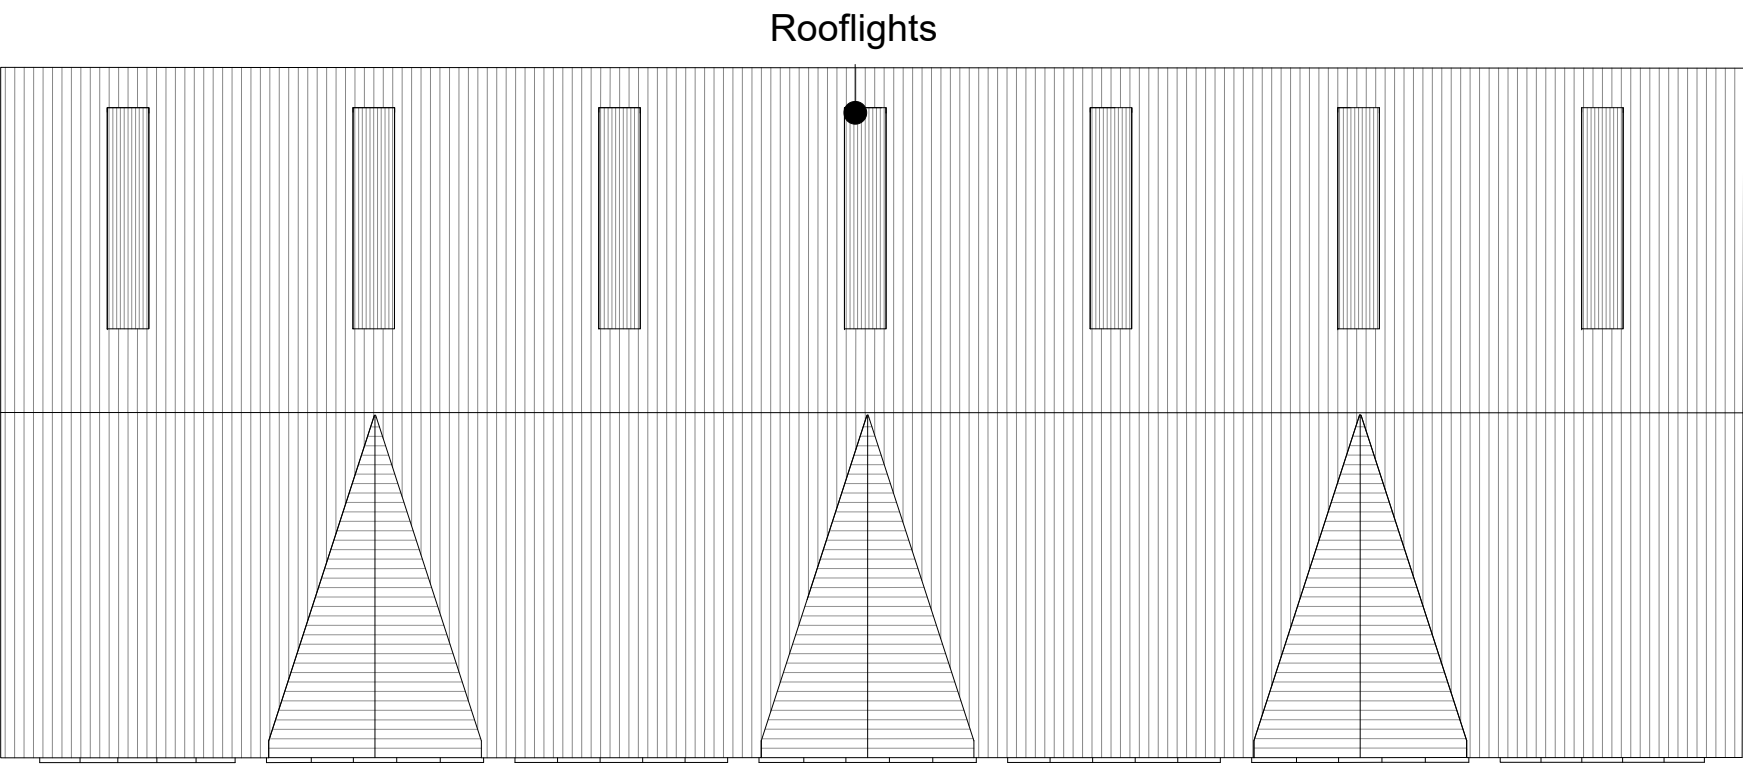


Existing Roof Plan
1 : 200




Existing East Elevation - Great Ducie Street
1 : 200

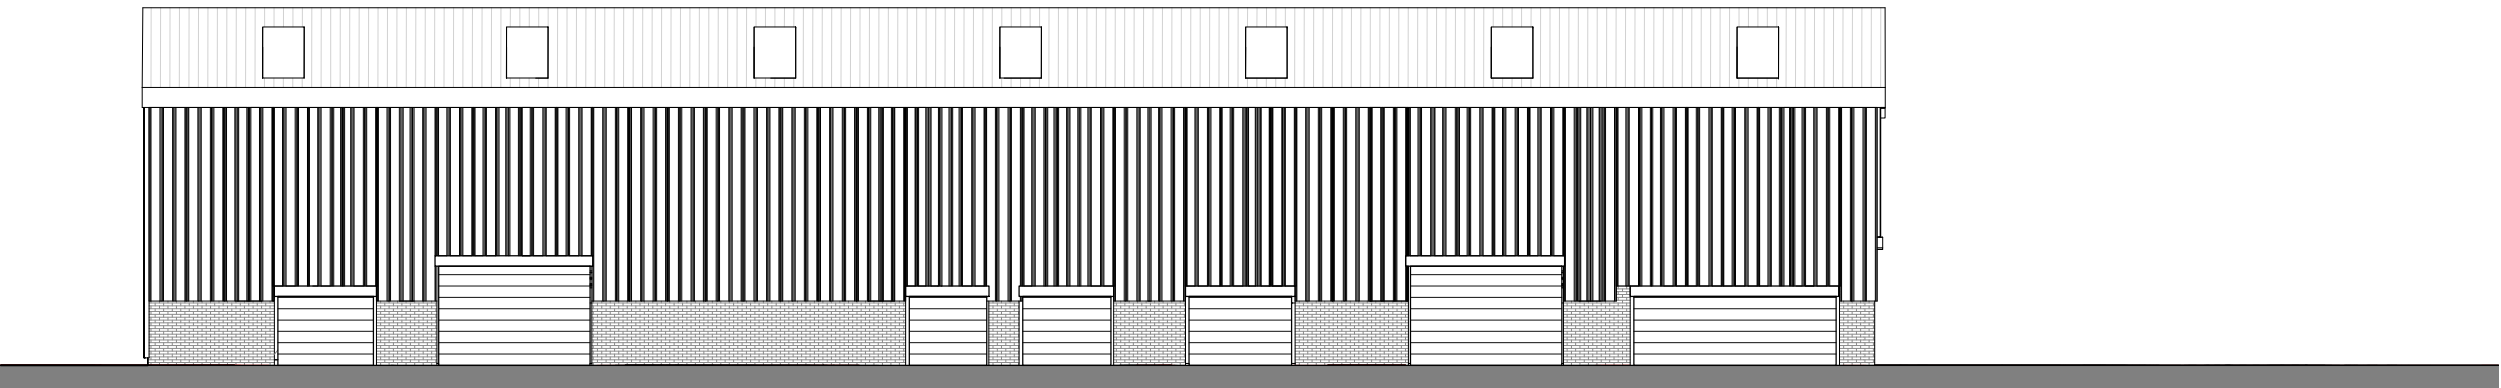

Existing West Elevation - Barker Street
1 : 200

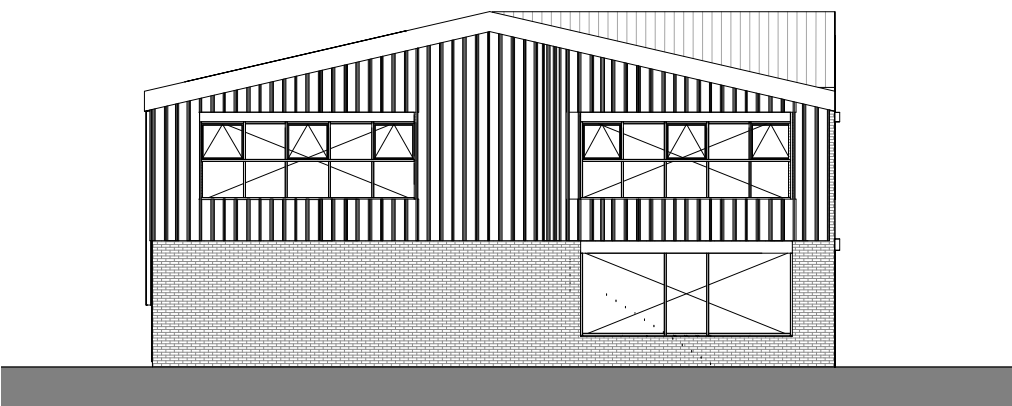

Existing South Elevation - Langston Street
1 : 200

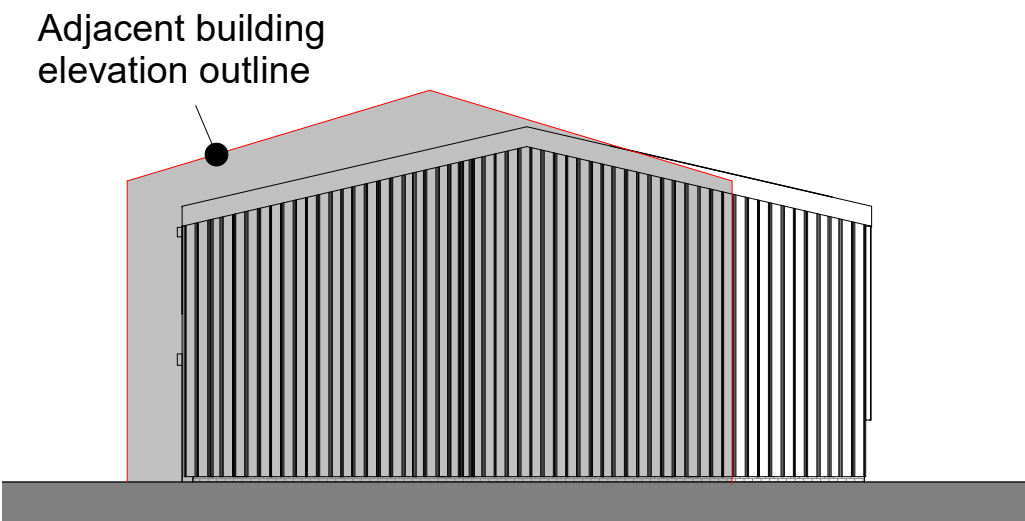

Existing North Elevation
1 : 200



Existing Isometric View

©
DO NOT SCALE. Use figured dimensions only. Contractor is to check all dimensions before commencement of work. This drawing is copyright. This data to be used as x-ref file only - not as live data. This drawing must only be used for the purposes for which it is supplied.

NOTES:

Revision Number	Date	Description of Revision	Chkd	Appr
A	28-01-21	Amendments following planning comments		

SEED Architects! The Old Police Station
62 Chapel St
Manchester
M3 7AA
● Tel: 0161 832 5750 ● E: office@seedarchitects.co.uk ●

status
Planning

job title 163 Great Ducie Street			
Location			
drawing title Existing Floor Plans and Elevations			
author MD	date 07-12-2020		
checker RH	date 07-12-2020		
scale 1 : 200	paper size A1		
Project no. 3217	Cont.	Seed drawing no. A101	Rev. A