


NOTES:

DO NOT SCALE FROM THIS DRAWING.



CONTRACTORS TO CHECK ALL DIMENSIONS AND TO REPORT ANY DISCREPANCIES TO THE PROJECT ARCHITECTURAL TECHNOLOGISTS.

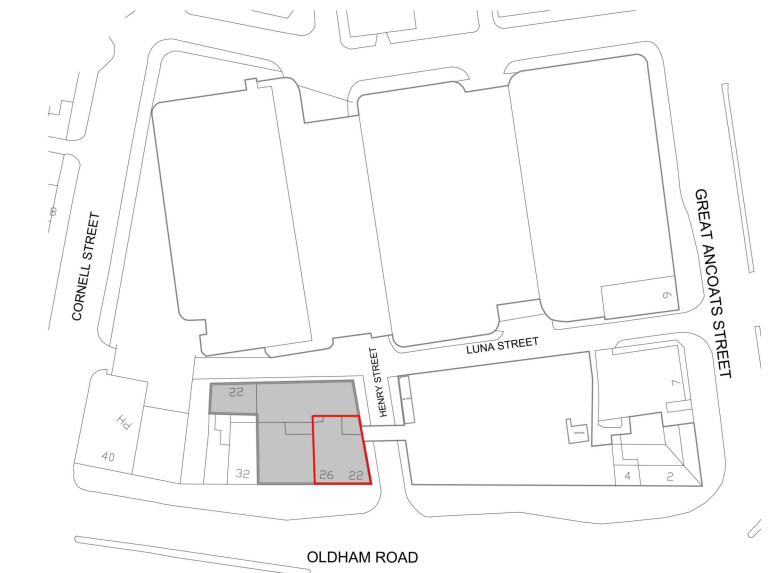


EXISTING SITE BLOCK LOCATION PLAN
not to scale




CANTILEVERED PROJECTING DOUBLE SIDED
INTERNALLY ILLUMINATED SIGN PANEL

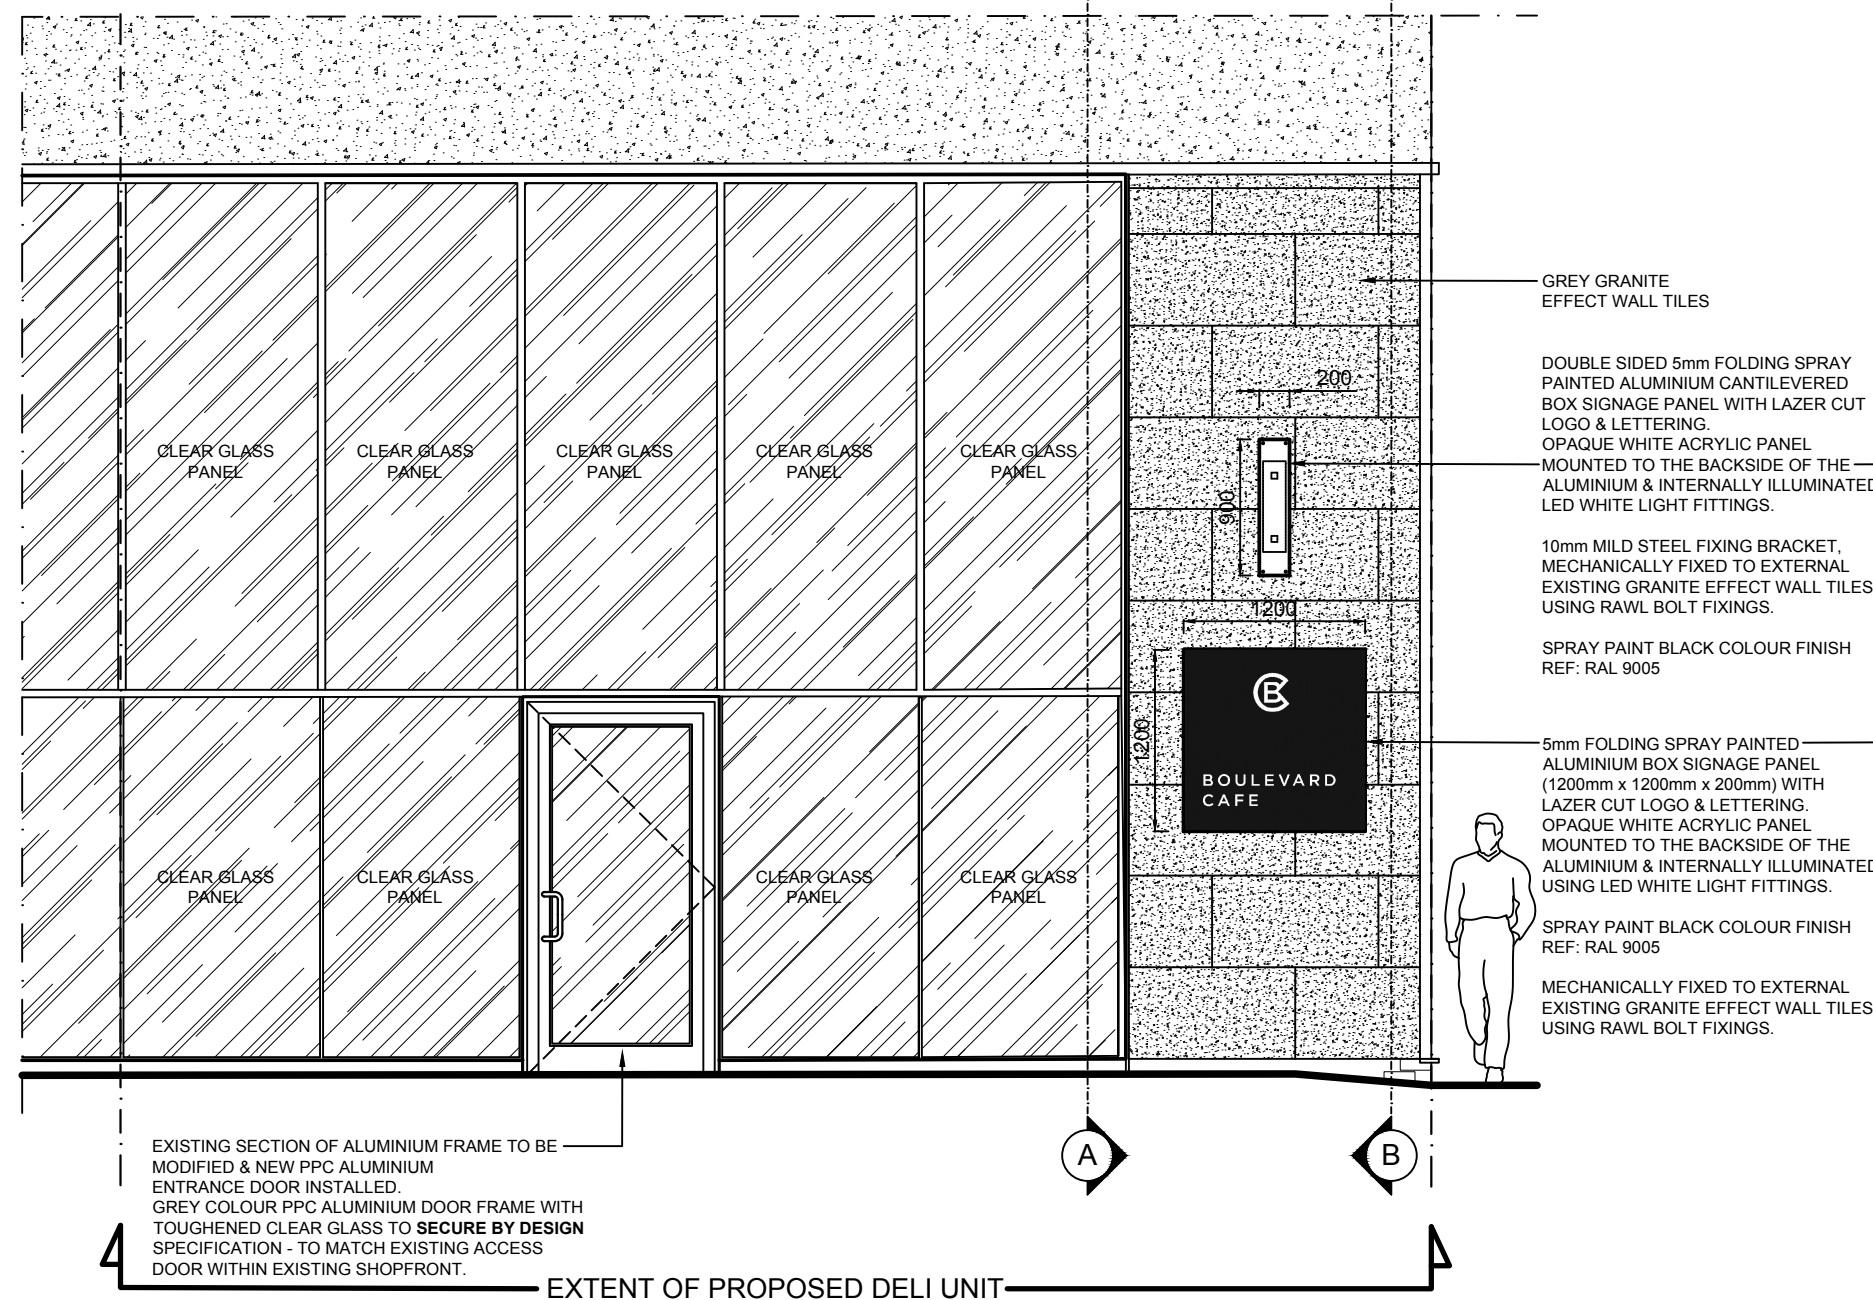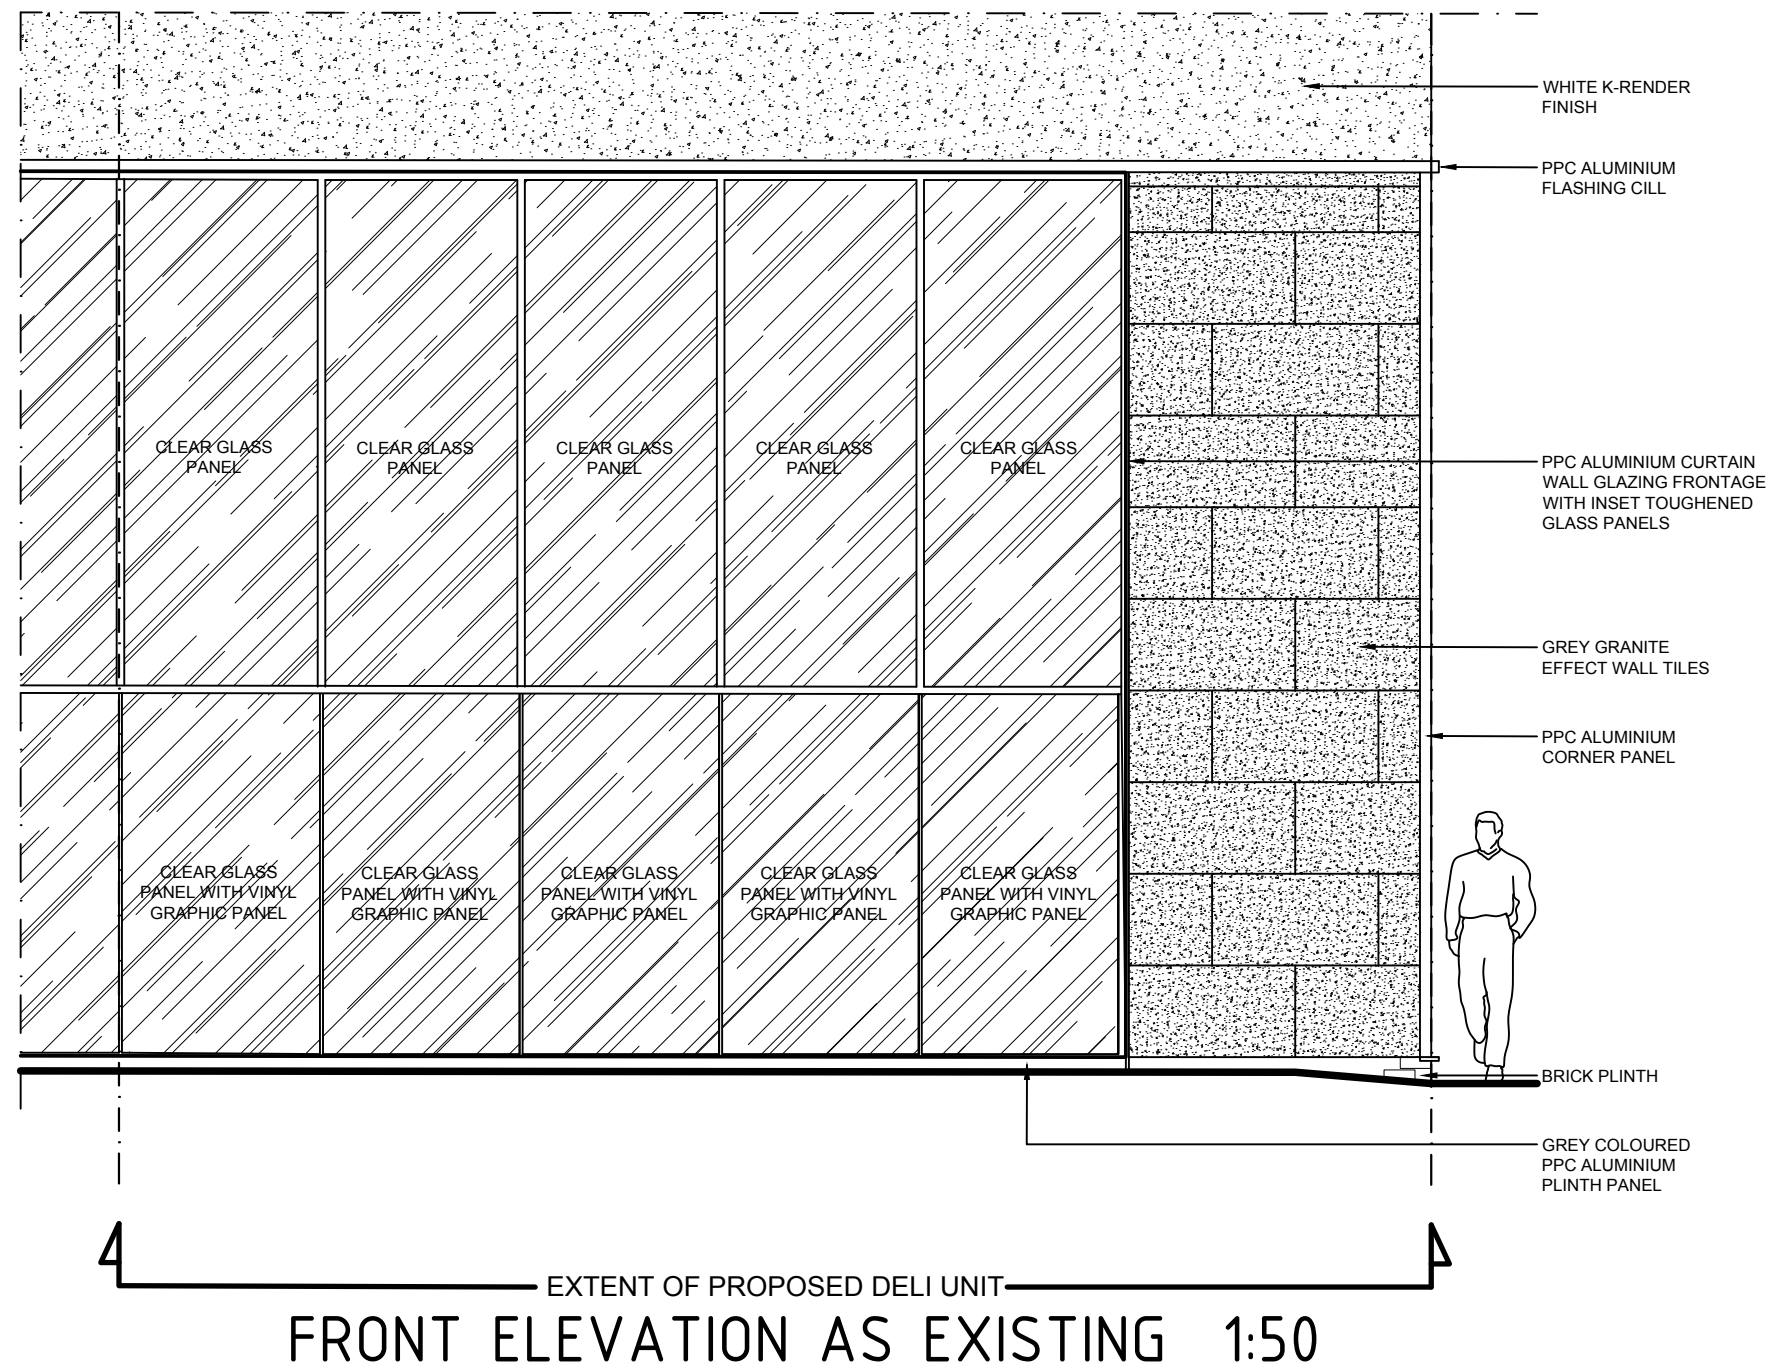

FRONT ELEVATION AS PROPOSED 1:50
[NEW DELI SIGNAGE]

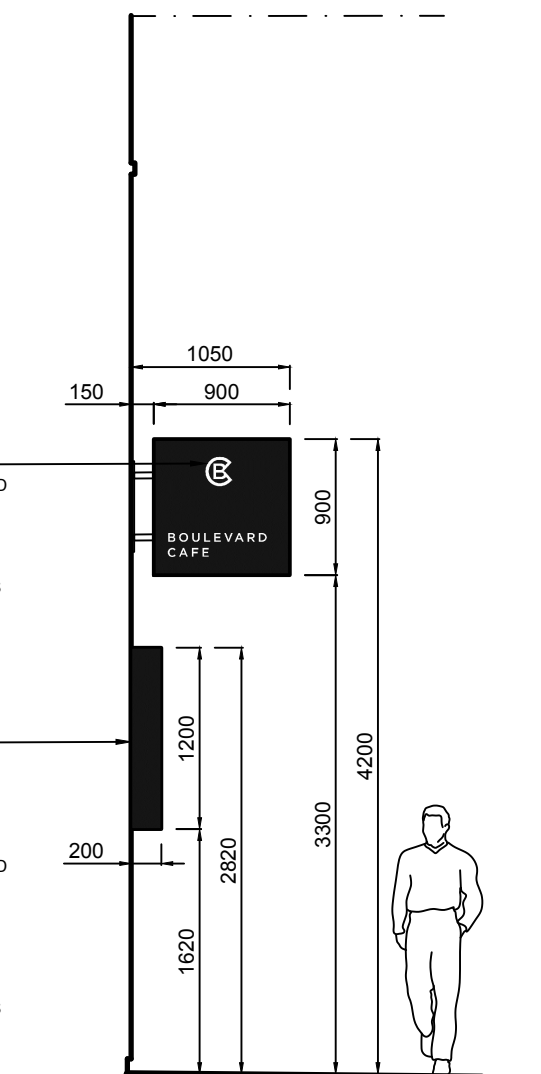

SECTION VIEW A-A

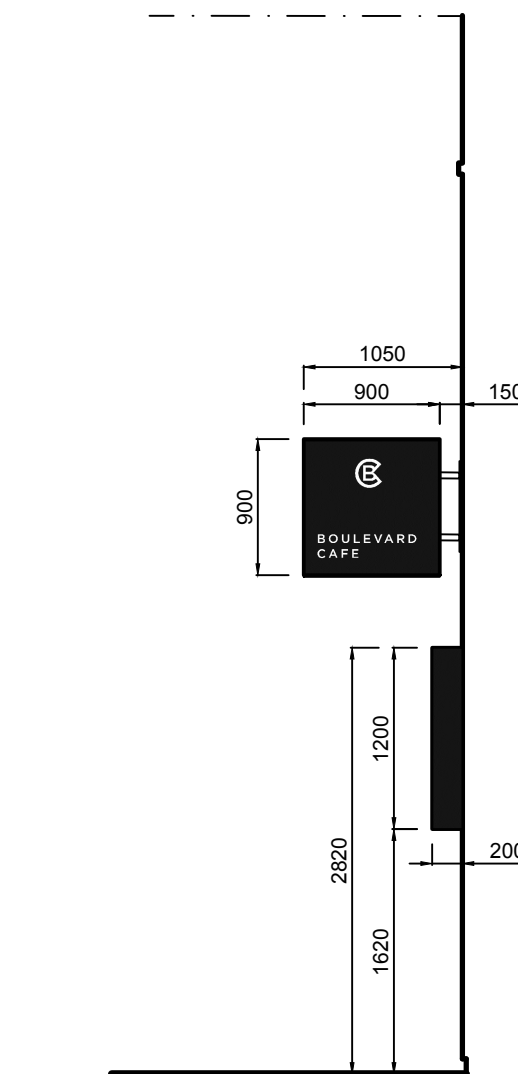

SECTION VIEW B-B

PLANNING DRAWING

client:
Mr Conaghan

project:
6 Oldham Road, Manchester, M4 5DB

drawing:
Proposed External Deli Signage

drawing number:
KDSAD08
Proposed External Deli Signage

revisions:
drawing by:
Karl Robinson

date:
bim reference:

KDS

ARCHITECTURAL + INTERIOR DESIGN

e: info@kreativedesignsolutions.co.uk
w: www.kreativedesignsolutions.co.uk
m: 07940 393481