


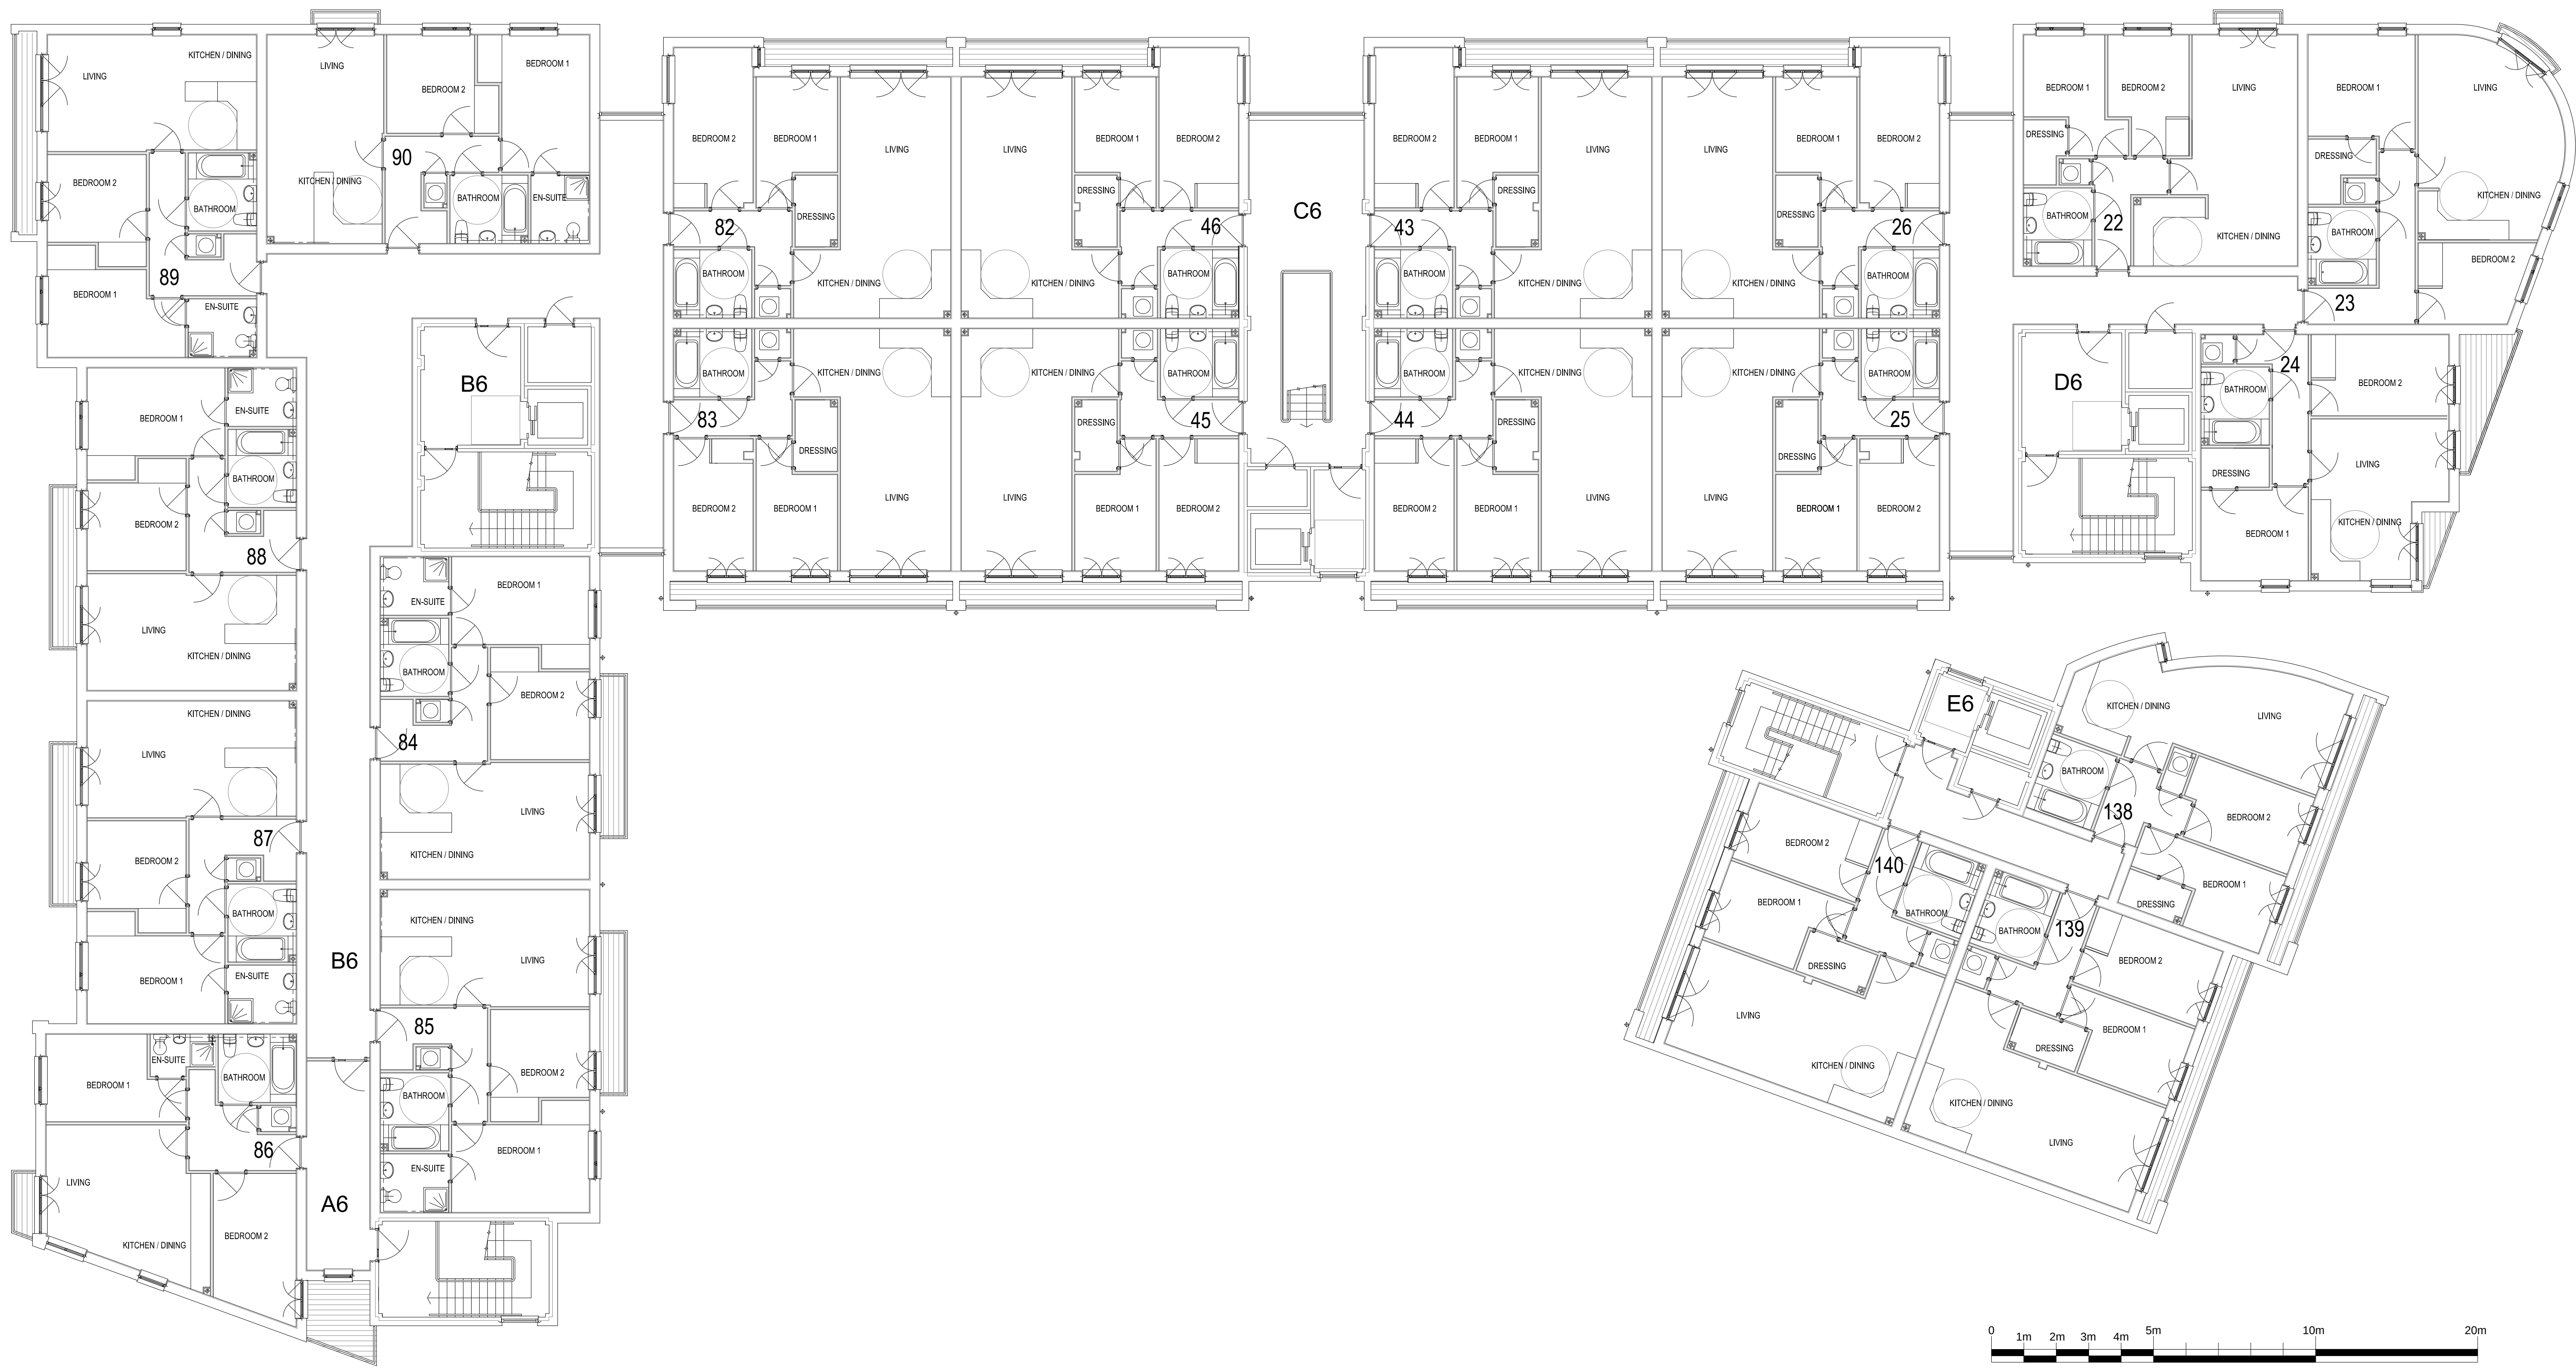

Rev.		Initials	Date	Rev.		Initials	Date	Notes:	PRELIMINARY	☐	Project	Client	Cobe Consulting Ltd Current House Waterford Business Park Waterford B95 7BR Tel: 0161 762 9920 Fax: 0161 762 9914 E: Mal@admx@cobe.co.uk	
								This drawing is subject to copyright and is not to be reproduced in part or whole without approval. Do not scale this drawing - Check all dimensions on site.	INFORMATION ONLY	☐	New Lawrence House	Zagora Management Ltd		
									FOR CONSTRUCTION	☐	Title	drawn		JMT
									FINAL / AS BUILT	☐	Proposed 2 storey roof top extension	date		Feb 21
									REVISION	☐	Existing fourth floor plan	scale		1:100@A1
									Checked by:			drawing number	C1518-GA-PD06	
														