


For planning purposes only. Do not scale off this drawing. All dimensions are to be verified on site by the contractor and any discrepancies reported to the designer before construction. Copyright of this drawing remains with Studio Deevy.

Notes:

----- Ownership Boundary

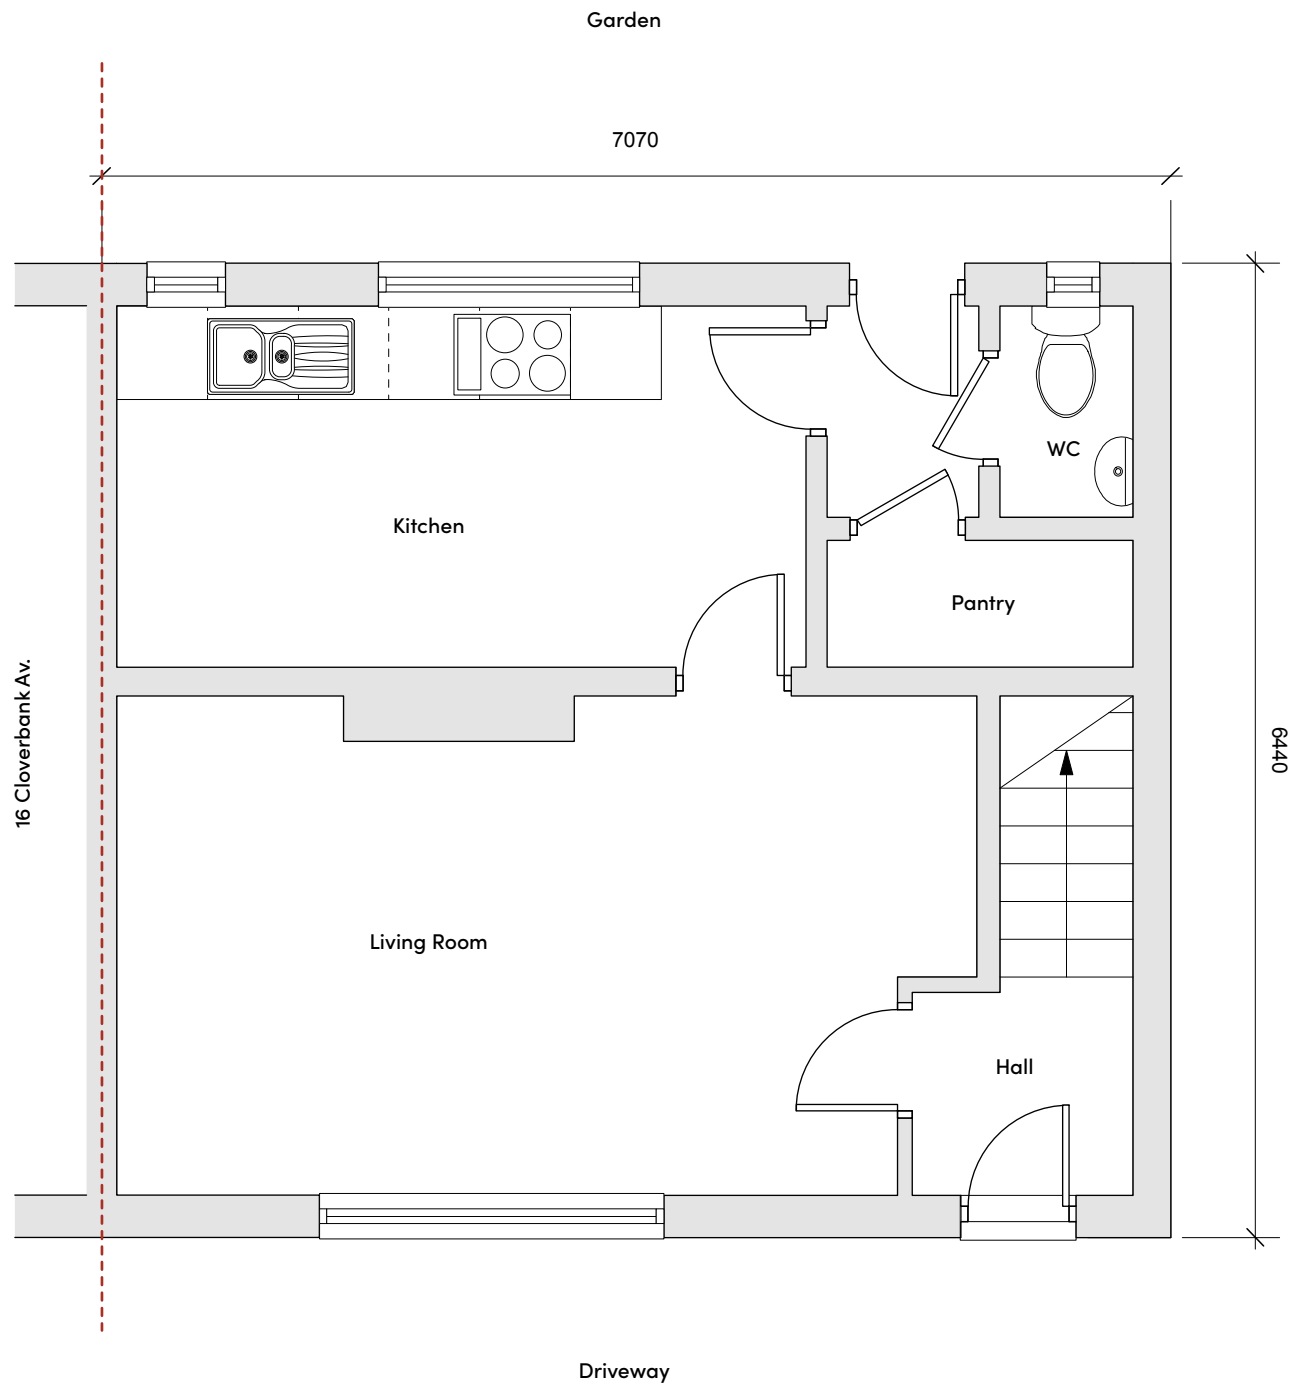

1 Existing Ground Floor Plan
Scale 1:50




 Studio Deevy		Drawn by: <i>Elliott Deevy</i>	
Stage: <i>Planning</i>		Date: <i>March 2021</i>	
Project: #21108 <i>14 Cloverbank Avenue</i>			
Drawing Title: <i>Existing Plans</i>			
Scale: <i>1:50 @ A3</i>		Drawing No. <i>DW01</i>	Rev.

For planning purposes only. Do not scale off this drawing. All dimensions are to be verified on site by the contractor and any discrepancies reported to the designer before construction. Copyright of this drawing remains with Studio Deevy.

Notes:


----- Ownership Boundary

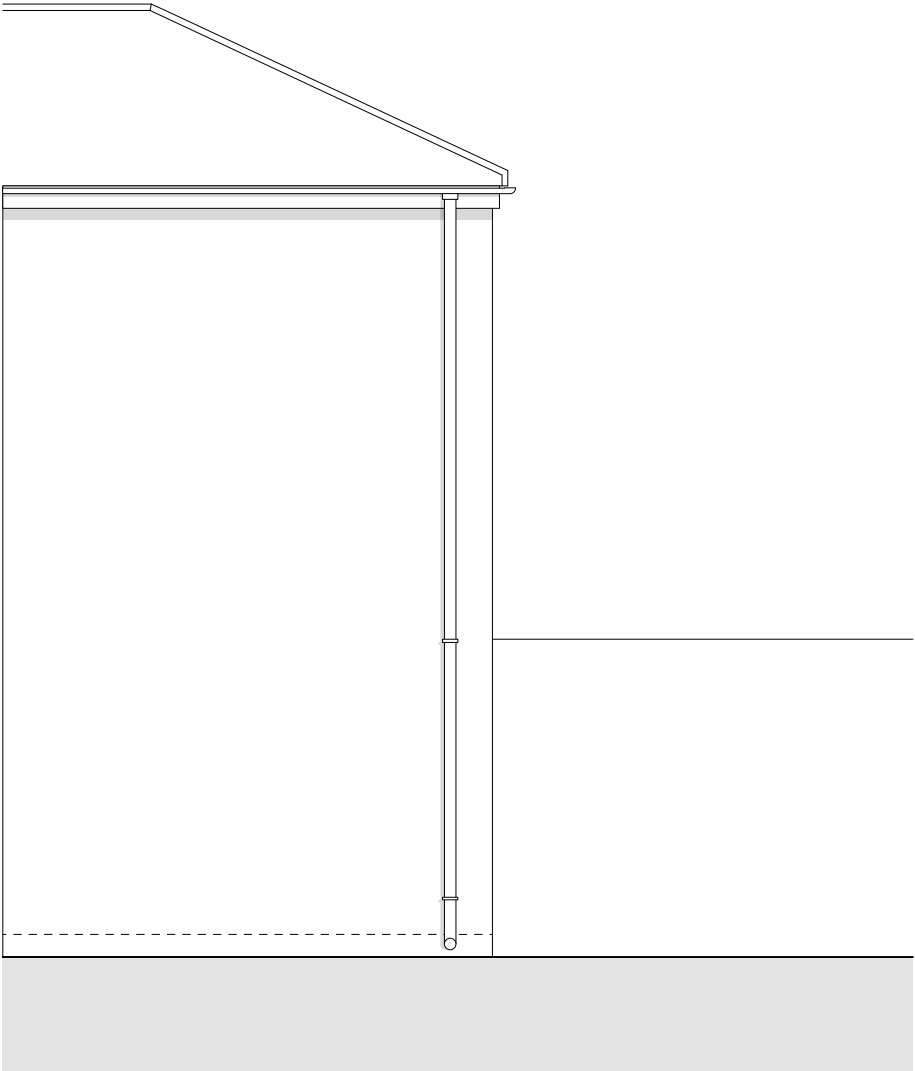


1 Existing North East Elevation
Scale 1:50

2 Existing South East Elevation
Scale 1:50

 Studio Deevy		Drawn by: <i>Elliott Deevy</i>	
Stage: <i>Planning</i>		Date: <i>March 2021</i>	
Project: #21108 <i>14 Cloverbank Avenue</i>			
Drawing Title: <i>Existing Elevations</i>			
Scale: <i>1:50 @ A3</i>		Drawing No. <i>DW02</i>	Rev.

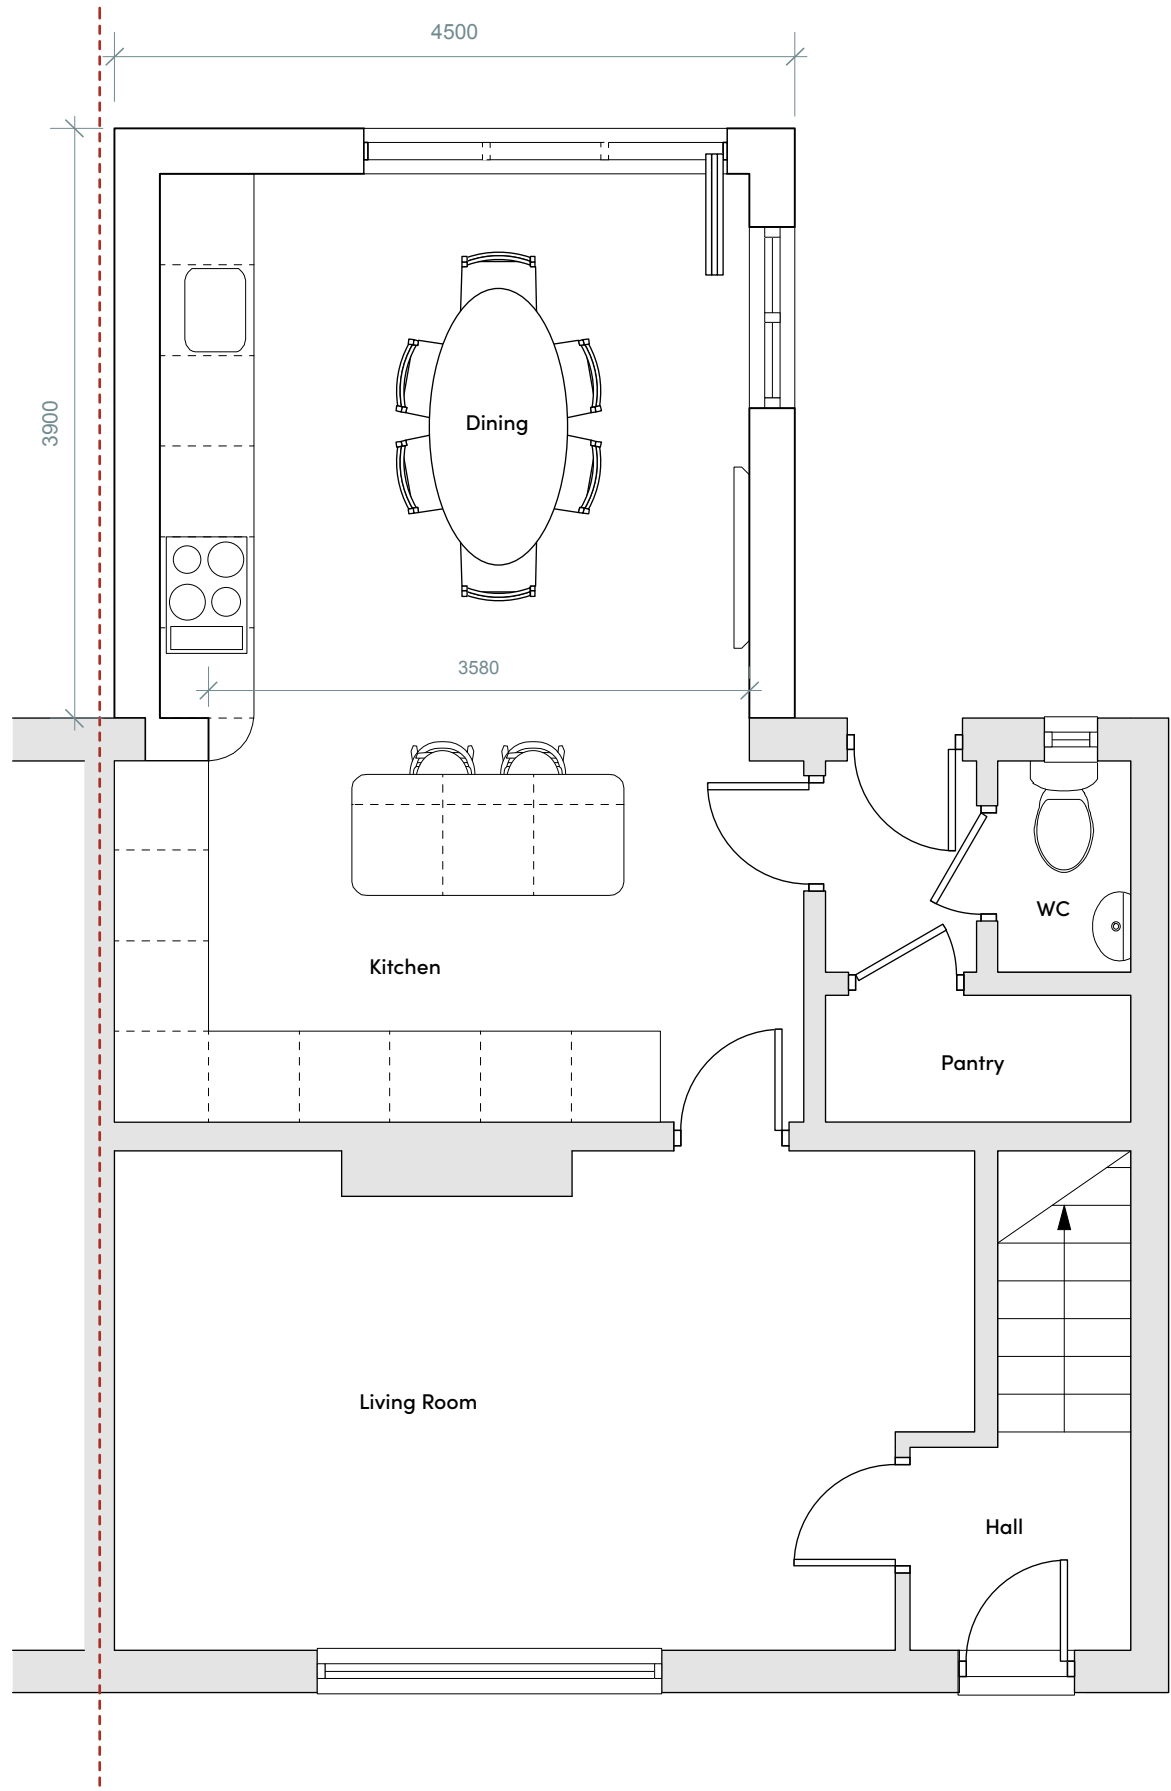

1 Proposed Plan
Scale 1:50

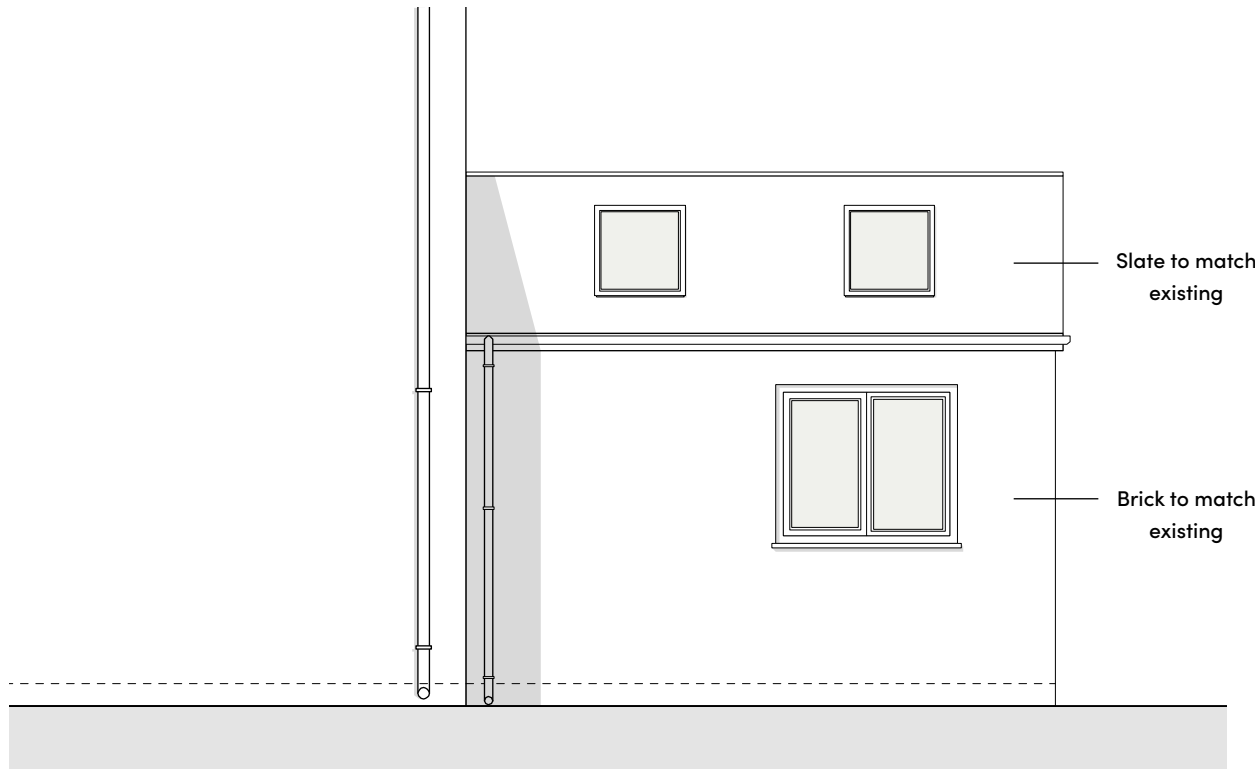

2 Proposed South East Elevation
Scale 1:50



3 Proposed North East Elevation
Scale 1:50

For planning purposes only. Do not scale off this drawing. All dimensions are to be verified on site by the contractor and any discrepancies reported to the designer before construction. Copyright of this drawing remains with Studio Deevy.

Notes:
----- Ownership Boundary

 Studio Deevy		Drawn by: <i>Elliott Deevy</i>	
Stage: <i>Planning</i>		Date: <i>March 2021</i>	
Project: #21108 <i>14 Cloverbank Avenue</i>			
Drawing Title: <i>Proposed Plan & Elevations</i>			
Scale: <i>1:50 @ A3</i>		Drawing No. <i>DW03</i>	Rev.