

General Notes

The Architect shall have no responsibility for any use made of this document other than for that which it was prepared and issued.
All dimensions should be checked on site. Do not scale from this drawing. To be read in conjunction with all other Consultant's drawings. The Architect to be immediately notified of any discrepancies.

Copyright on this drawing retained by the Architect.

LEGEND

Site Boundary

C	15/03/21	SA	SH	Amended Plans	
B	12/03/21	SA	SH	First Floor Extension	
A	04/03/21	SA	SH	Amended Drawings	
-	22/02/21	SA	SH	Initial Issue	
No.	Date	Dwn	Chk	App	Revision or reason for issue

Client

Mr Nurul Choudhury

createitstudios
Architects & Designers

Create It Studios (NW) Ltd
Universal Square
Devonshire Street North
Manchester M12 6JH

0161 974 6165
www.createitstudios.co.uk
info@createitstudios.co.uk

Project Title

56 Alan Rd, Withington, Manchester
M20 4SF

Scale / North Point

1 : 200


Drawing Title

Proposed Site Plan & 3D View

Drawing Number
A1328(02)001

Drawing Status
Preliminary

Revision
C

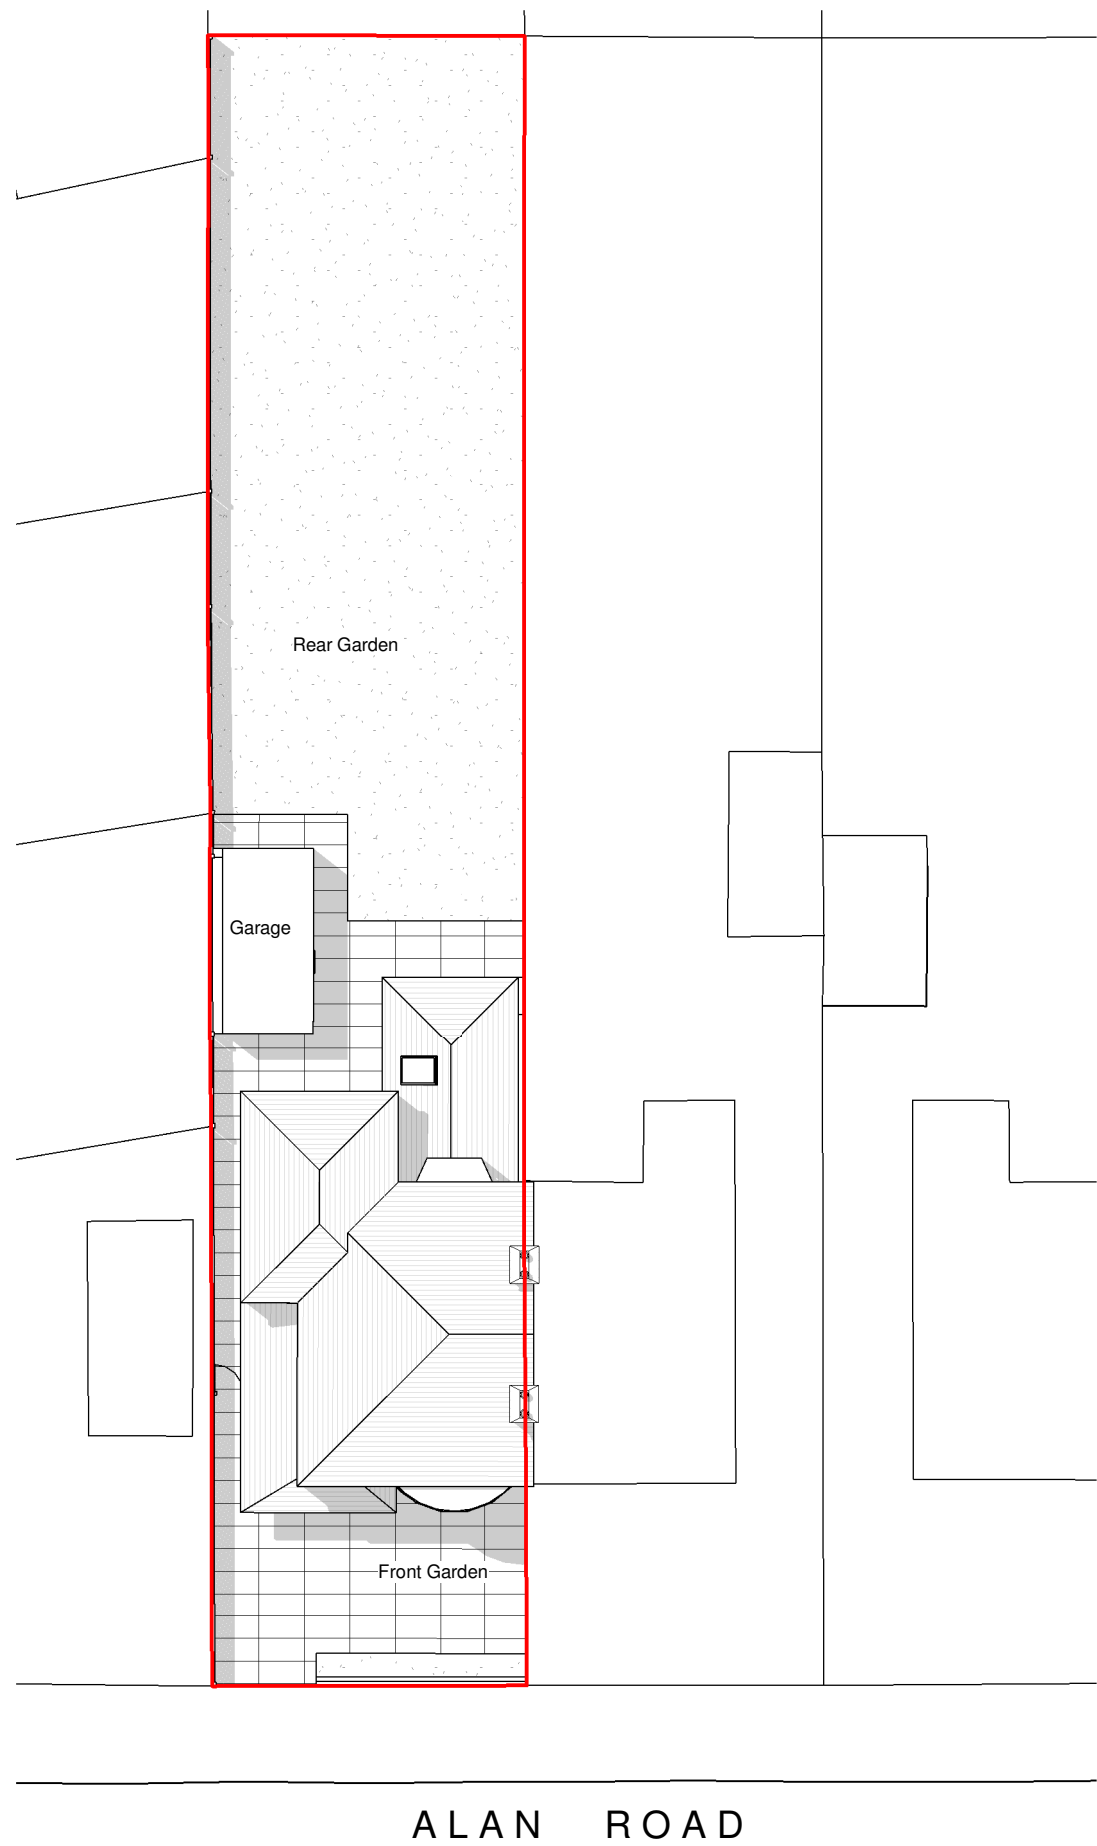

1

Proposed Site Plan

1 : 200

0 2 4 6 8m
1:200



2

Proposed Front View



3

Proposed Rear View