


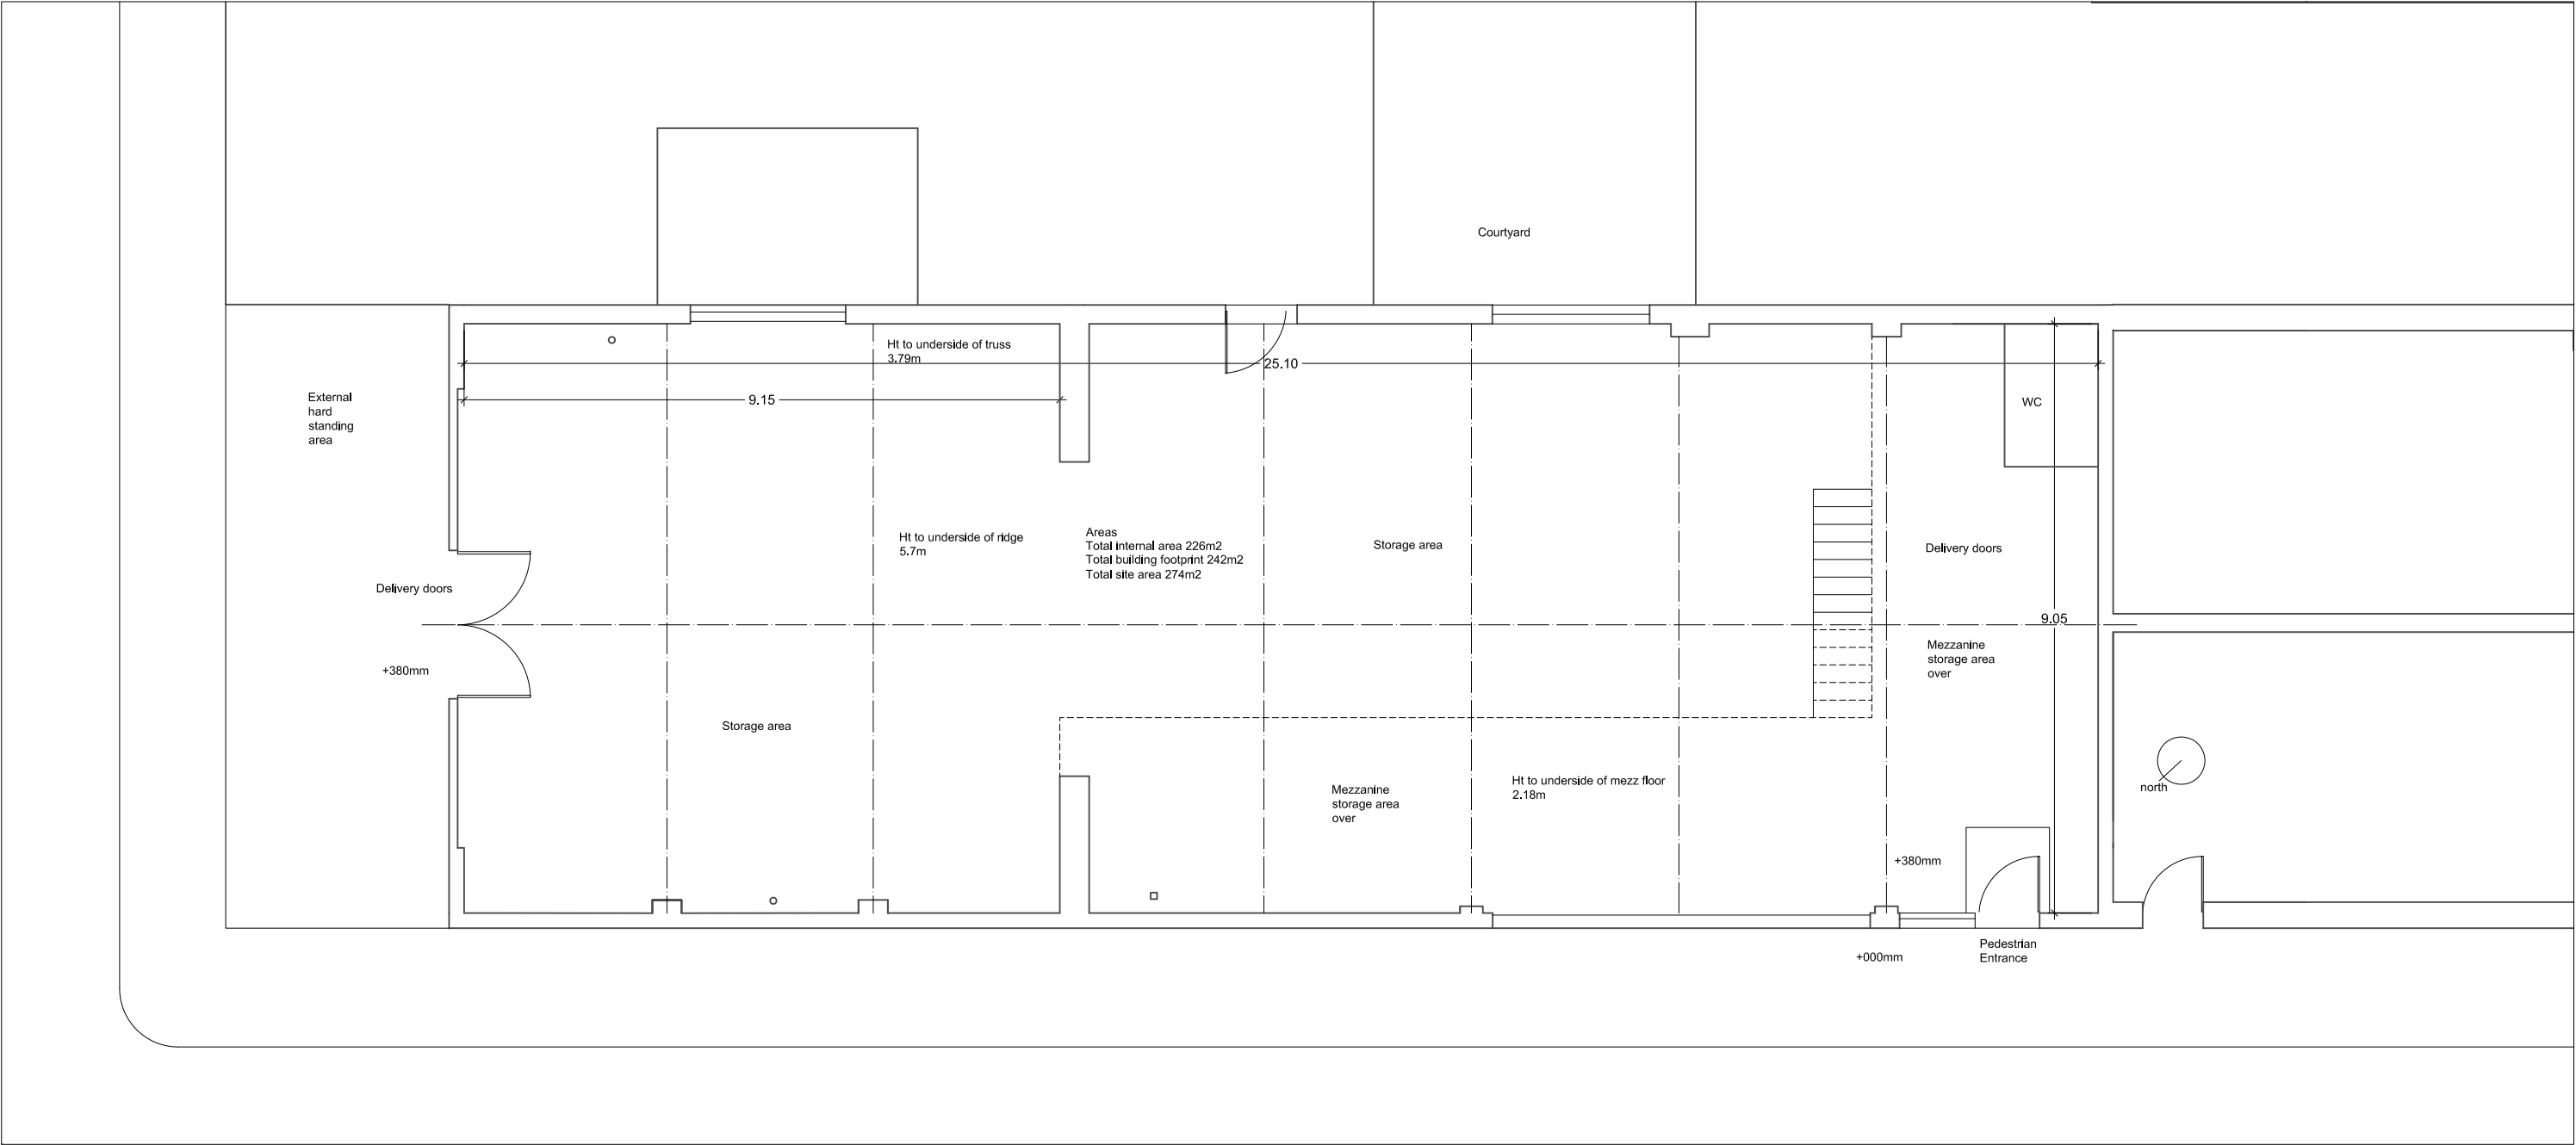

PROJECT				CROSSKEYS, CROSS KEYS ST . Northern quarter, Manchester.			
SCALE		1 : 100 @ A3		CLIENT		Chris and Rachael Ford Mackenzie	
DWG No.		071- PL - GS1		DRAWING TITLE		Existing Ground floor plan - Areas	
CONTRACT NO.	STAGE CODE	REV.		CONTRACT NO.	STAGE CODE	REV.	
071	planning	-		071	planning	-	
ISSUED	-	07/11/20		sj simon james arq ltd/architects UK: 120 Grosvenor st, All Saints, Manchester, M1 7HL Spain: Enrique Larreta 1, 4to. Chamartín, Madrid, 29036			