




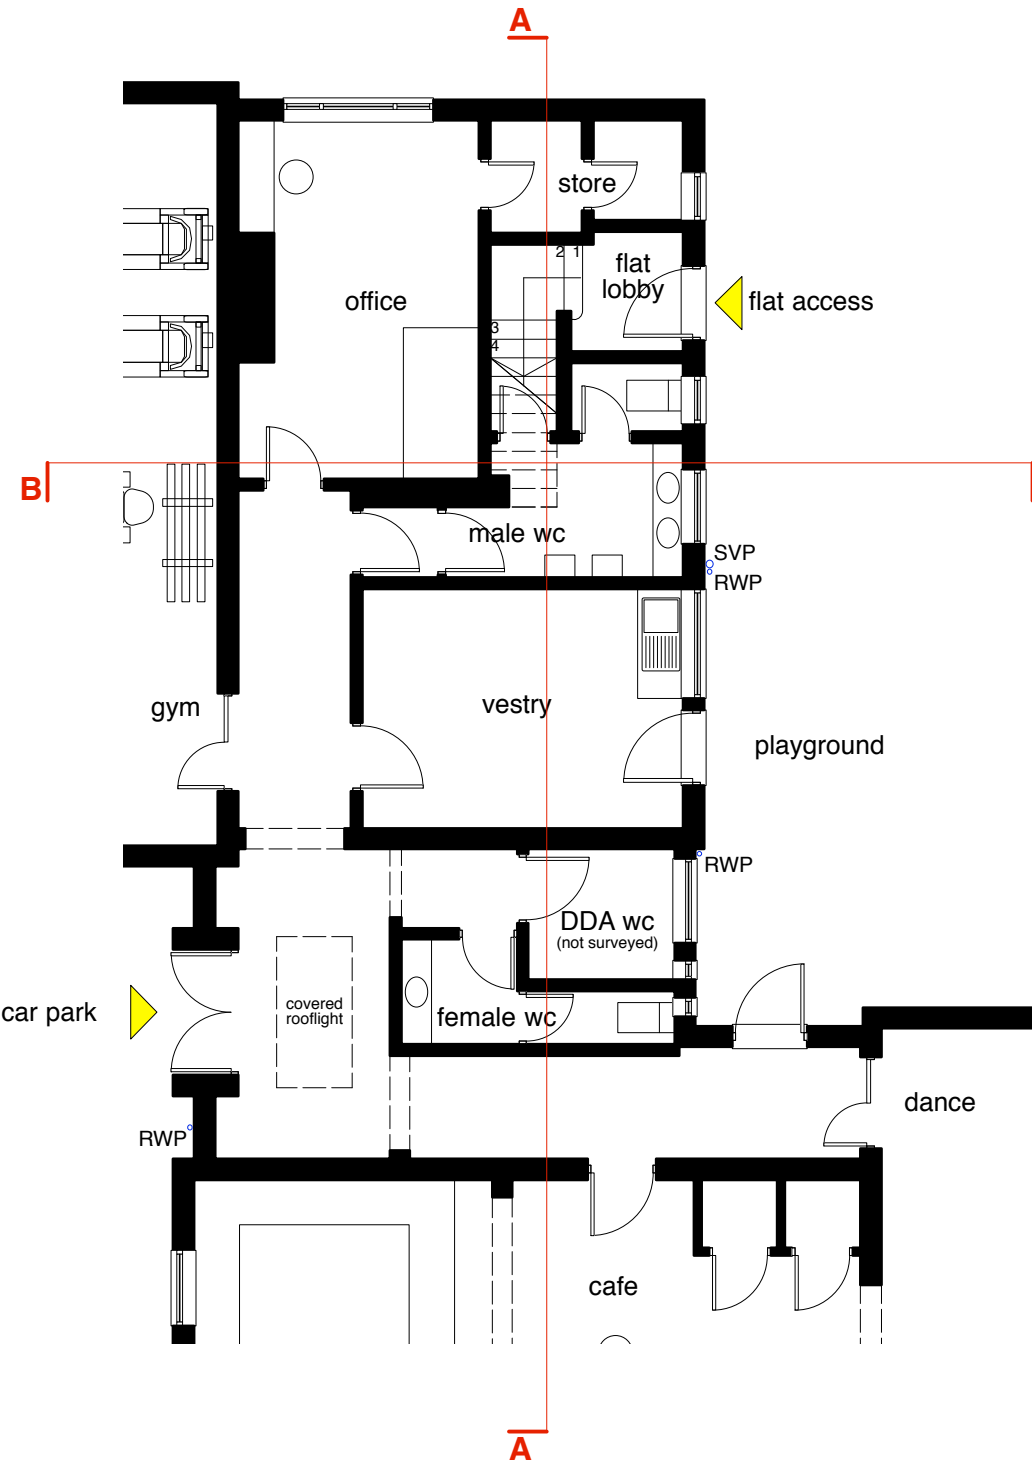

EXISTING GROUND FLOOR PLAN

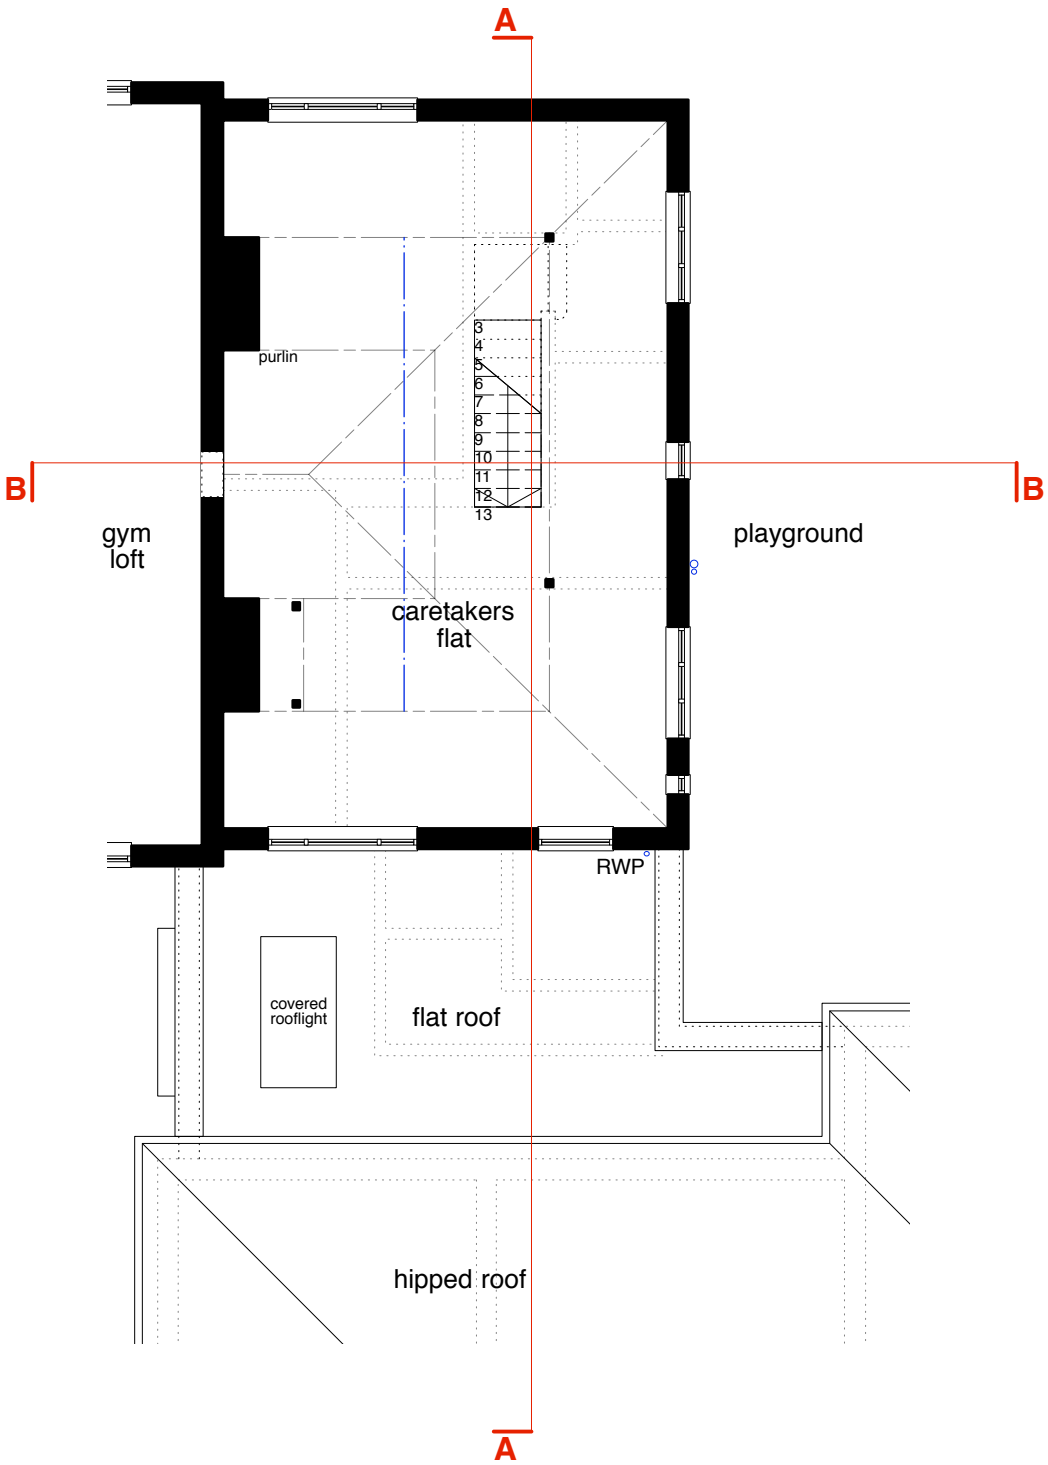

EXISTING FIRST FLOOR PLAN

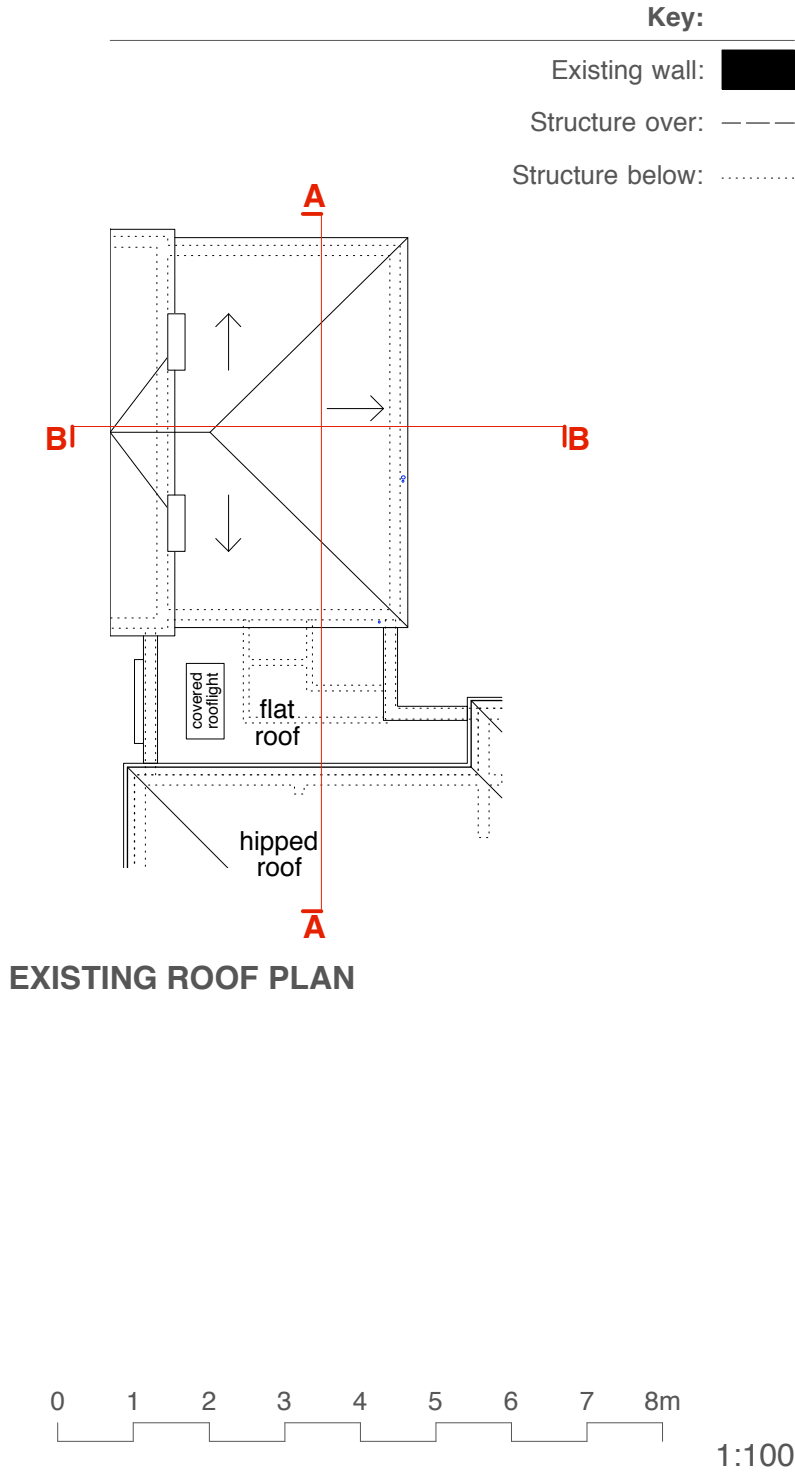

EXISTING FLOOR AND ROOF PLANS

PLANNING

LJ T 07967769660
E lee@lj-architects.co.uk
W www.lj-architects.co.uk

Client: Mums Mart Savers
Drawing Number: P241_201
Drawing Title: **Existing Floor and Roof Plans**
Date: 22.02.2021
Scale: 1:100/200 @ A3