



Construction

- Existing Walls, Materials and method of construction not known.
- Existing wall. Full height timber stud wall, exact construction not known.
- Full height timber stud wall to structural ceiling. 1/2hr fire resisting construction. Faced with 12.5mm plasterboard and skim. Class 0 spread of flame.
- Full height timber stud wall to structural ceiling. 1/2hr fire resisting construction. Faced with 15mm plywood & 12.5mm plasterboard and skim.
- New low height (1410mm UNO) stud wall, construction as 1/2 hr stud wall.
- Full height timber stud wall to structural ceiling. 1/2hr fire resisting construction. Faced with two layers of sound insulating 12.5mm plasterboard and skim with insulation between.
- Full height timber stud wall to structural ceiling. 1/2hr fire resisting construction. Faced with 15mm plywood & two layers of sound insulating 12.5mm plasterboard and skim with insulation between.
- Full height timber stud wall to structural ceiling. 1 hr fire resisting construction. Faced with two layers of 12.5mm plasterboard and skim.
- Full height timber stud wall to structural ceiling. 1 hr fire resisting construction. Faced with 15mm plywood & two layers of 12.5mm plasterboard and skim.
- Timber stud wall lining to 100mm above suspended ceiling. Faced with 15mm plywood & 12.5mm plasterboard and skim.
- Wall lining to 100mm above suspended ceiling. 15mm plywood & 12.5mm plasterboard and skim.
- New Concrete Blocks. Typically dense concrete blocks 100mm wide with plaster key finish unless noted otherwise.
- New Brickwork. Typically Facing Brickwork 102mm wide unless noted otherwise.

Note: All walls are to be Class '0' spread of flame as per BS 476 1987 (1993) unless noted otherwise.

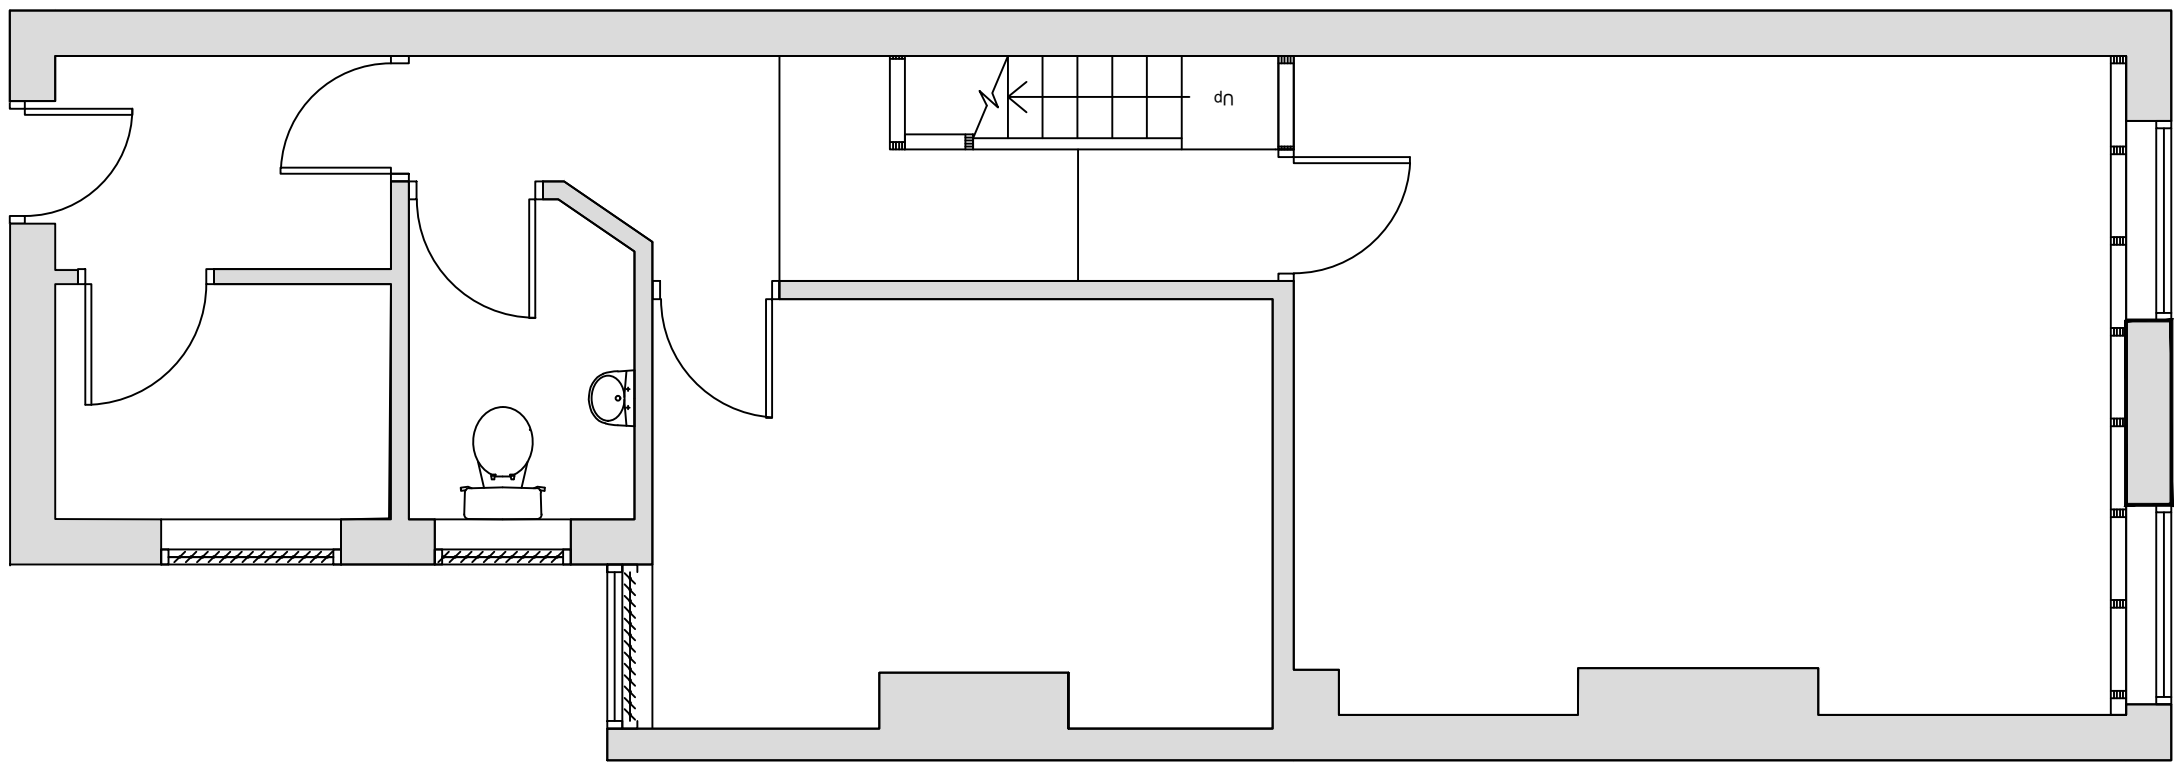


02 FIRST FLOOR PLAN

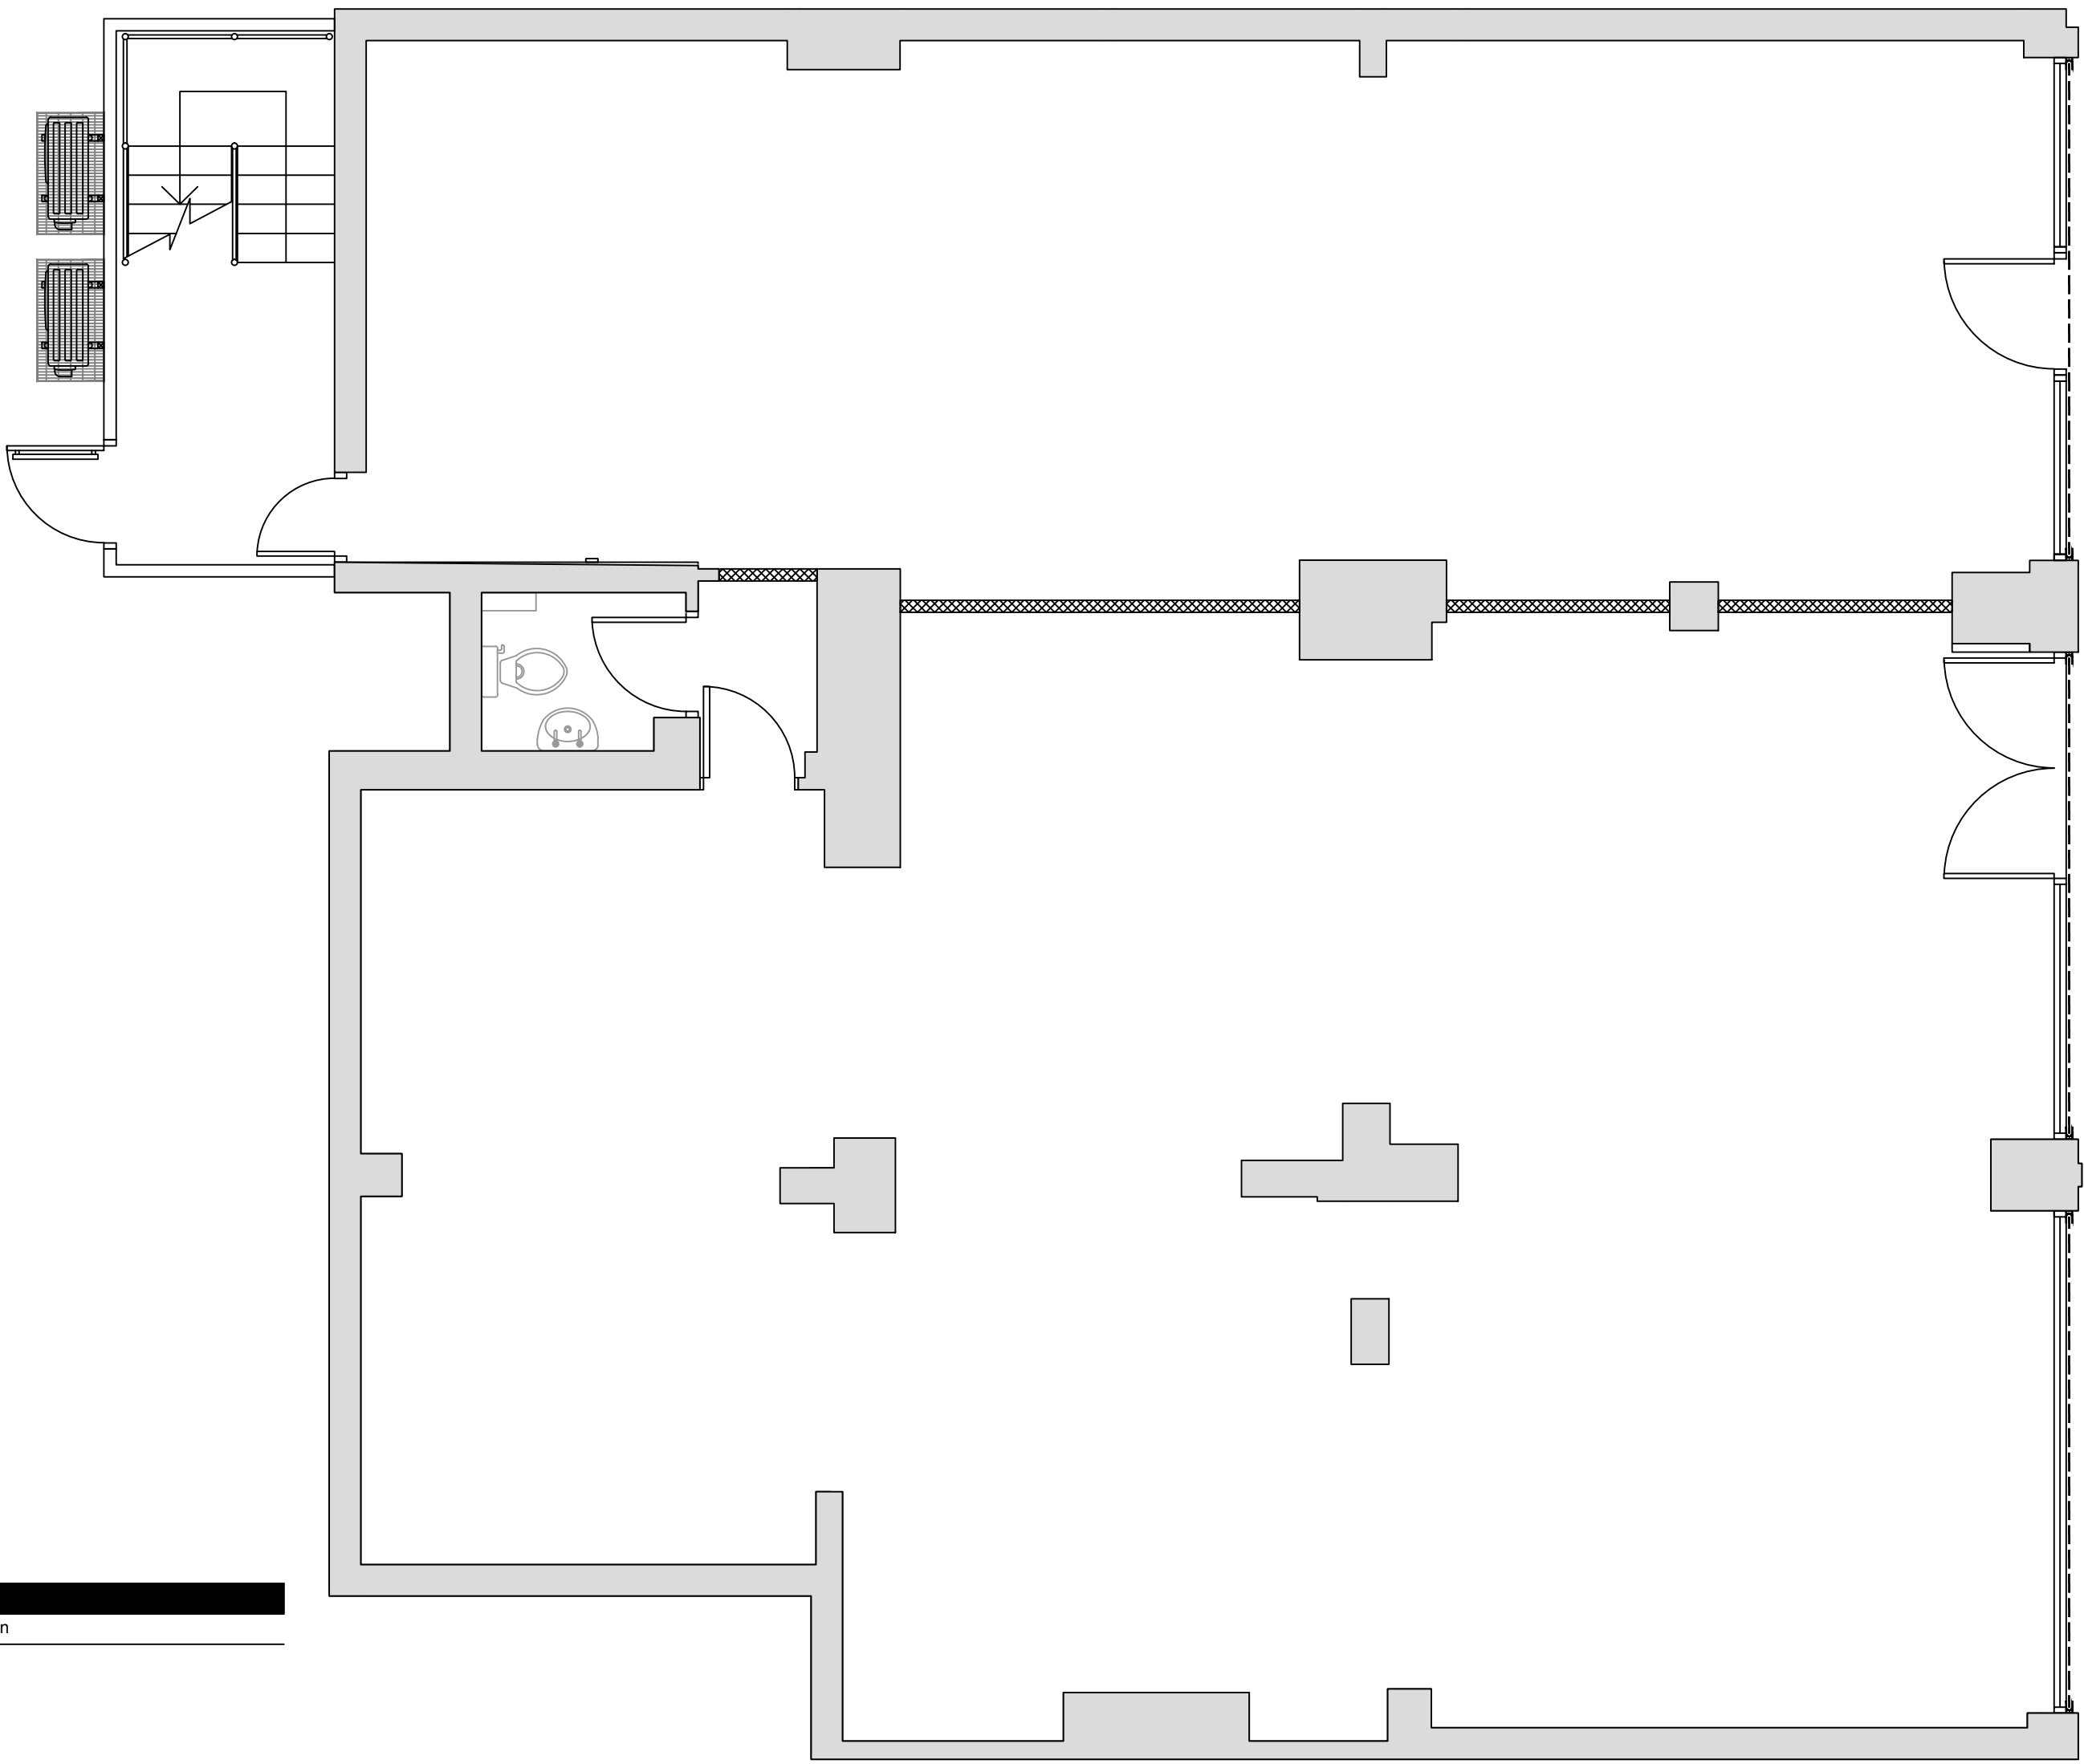


01 GROUND FLOOR PLAN


Revision Notes		
Rev	Date	Description
B	10/11/2020	External ramp removed from elevation and plan.
A	08/11/2020	Second floor details added.

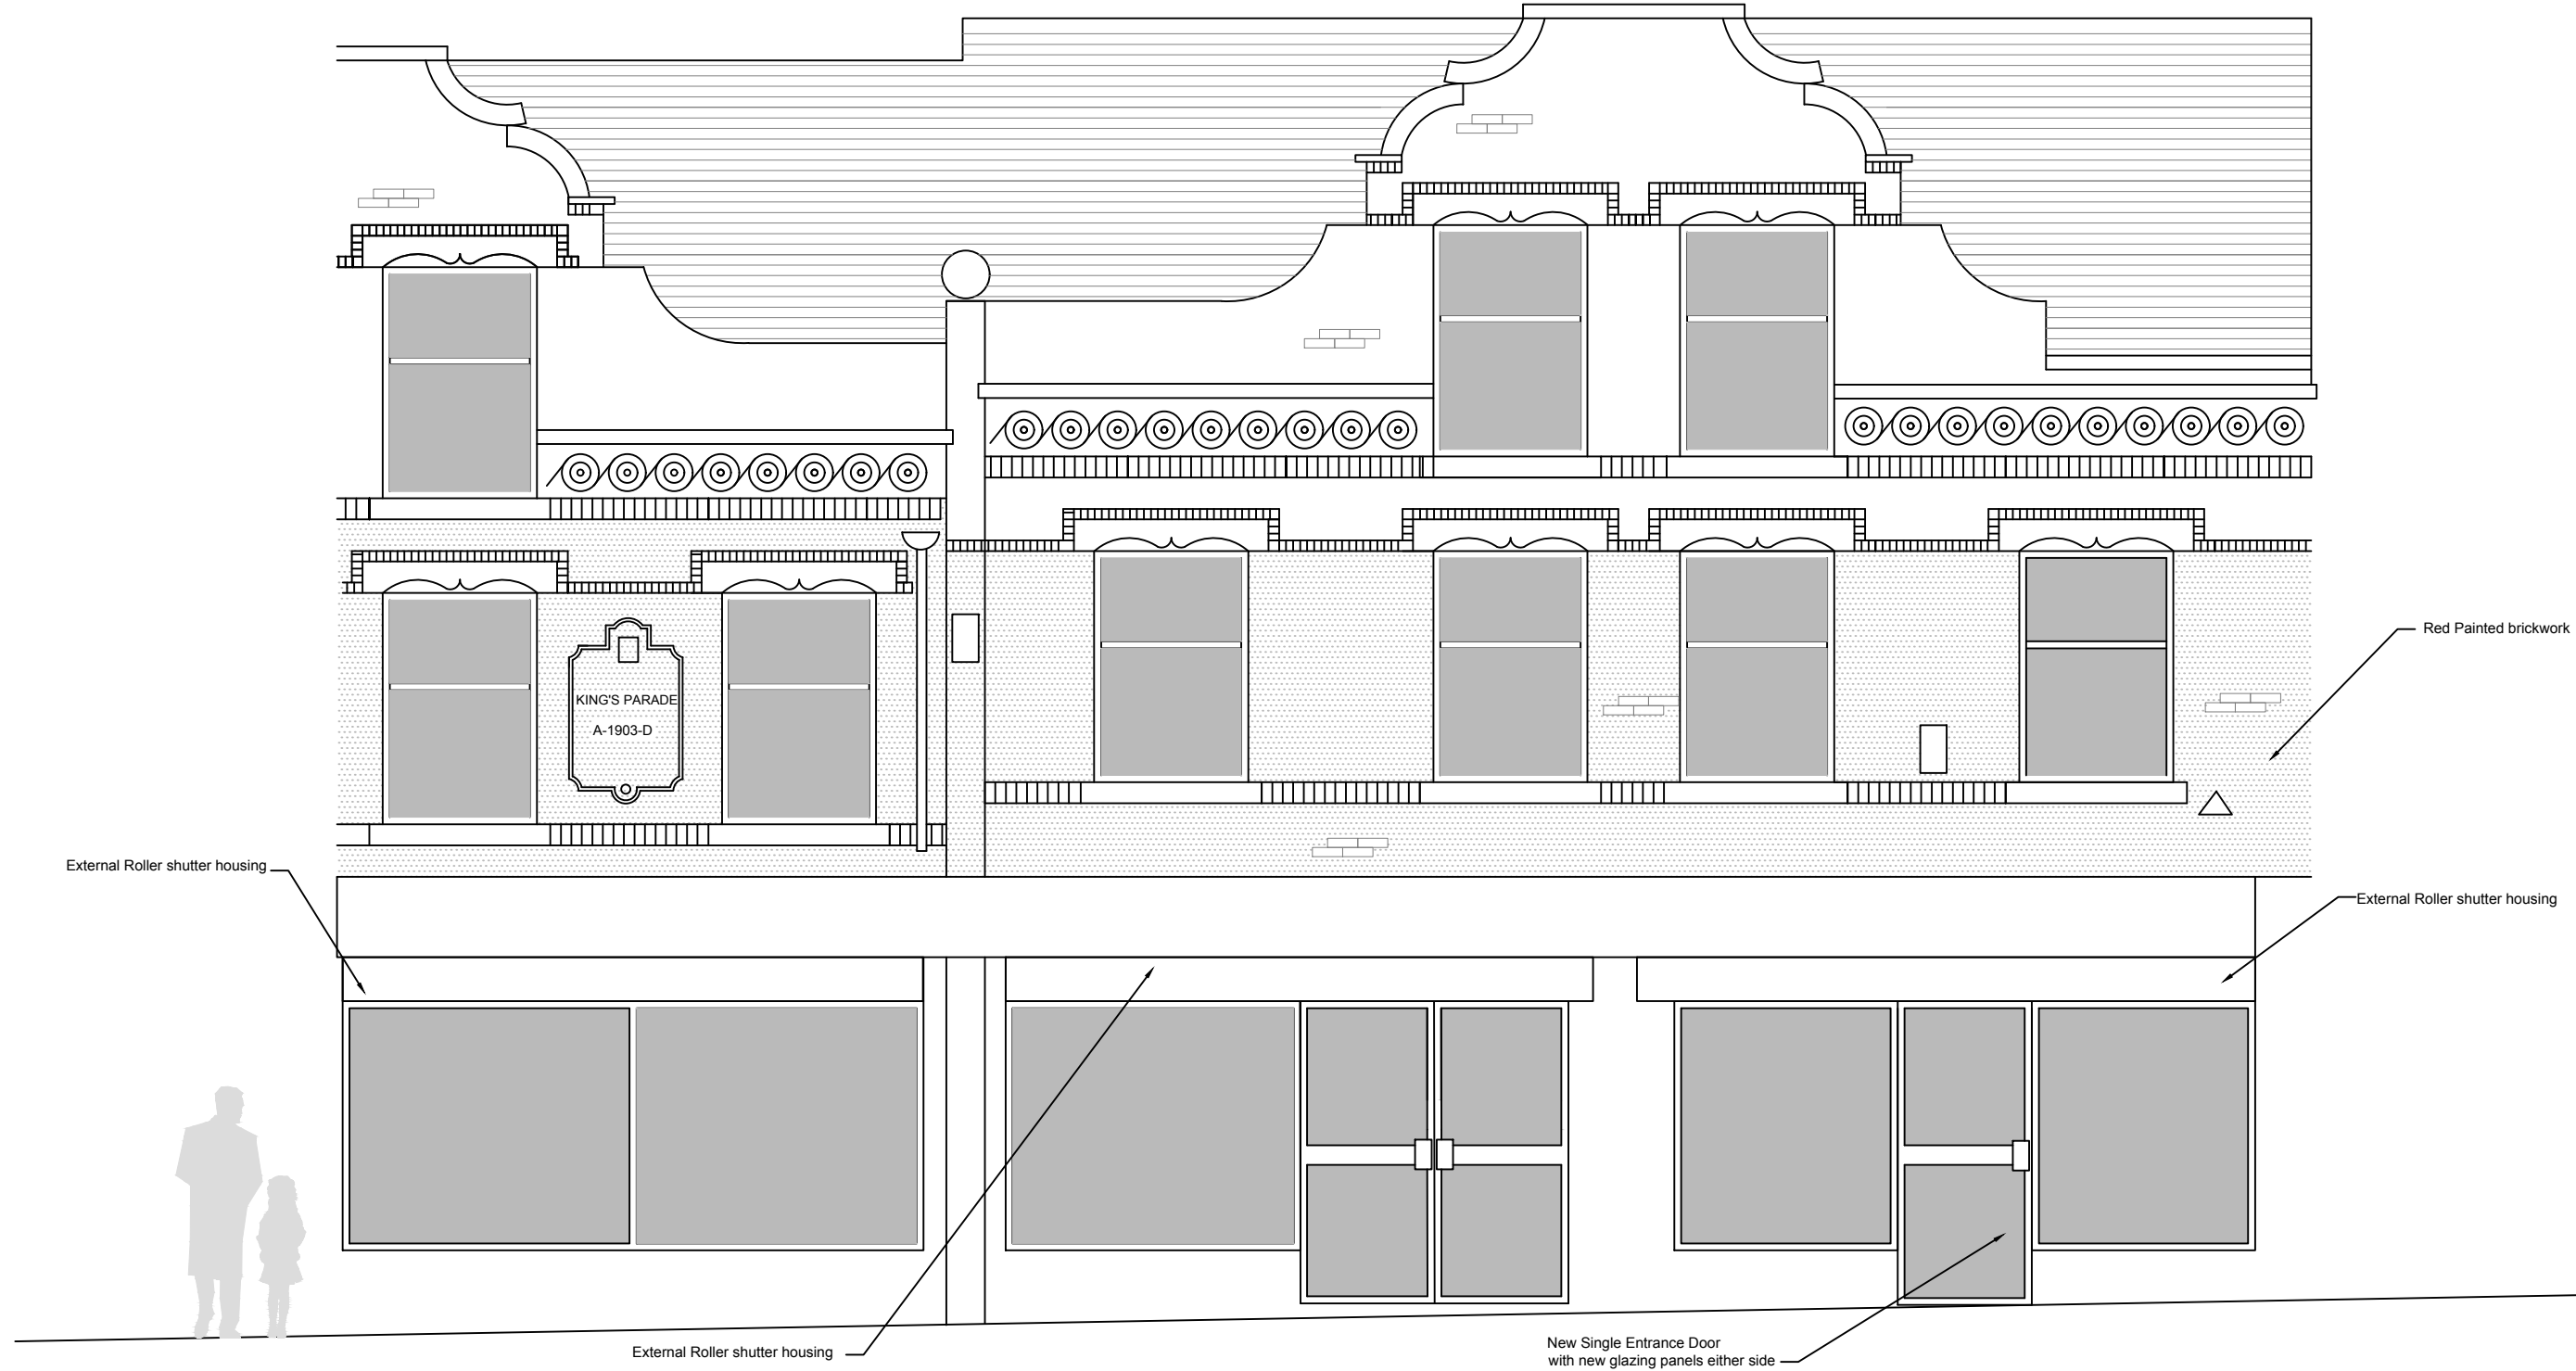

03 FRONT ELEVATION


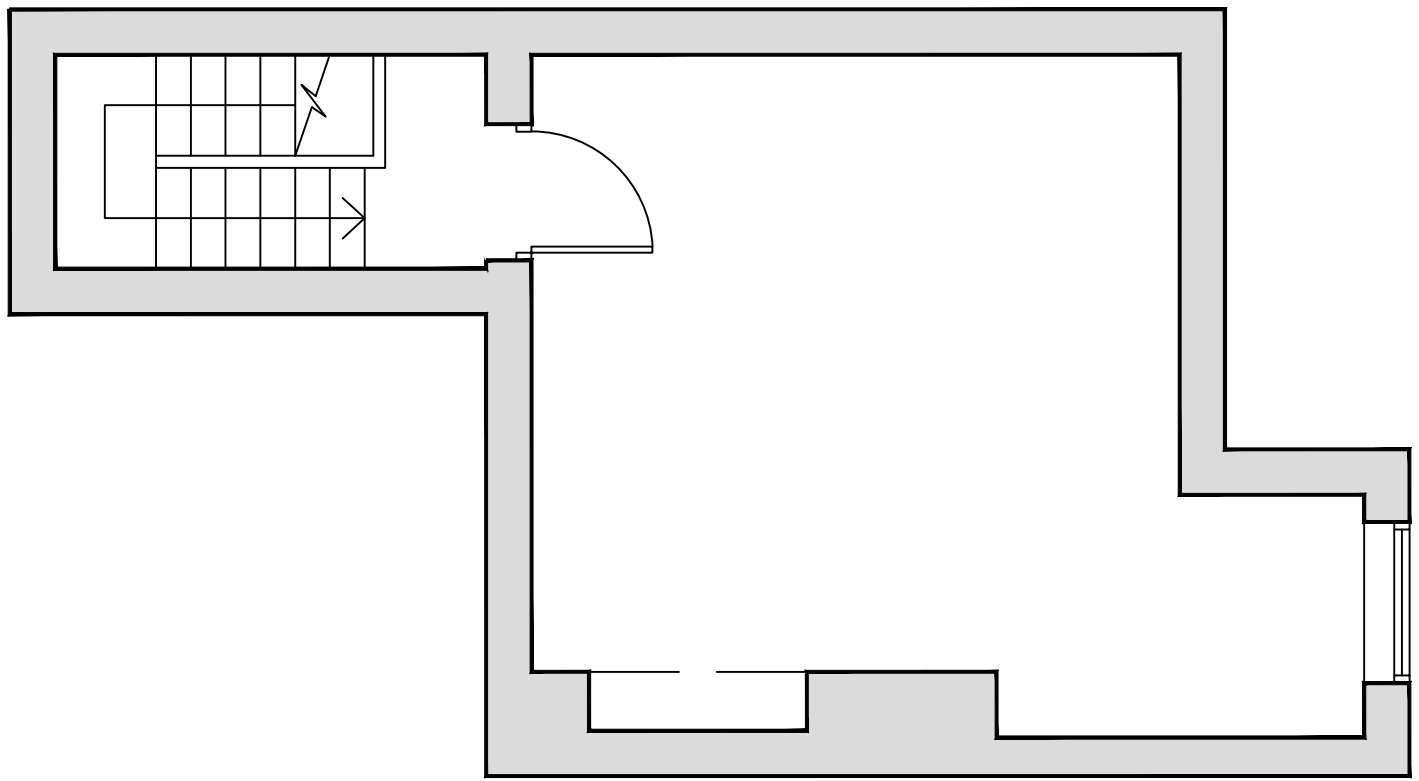


04 SECOND FLOOR PLAN

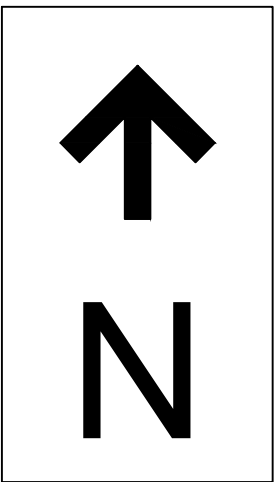

05 LOCATION PLAN

(Scale 1:1250)
©Crown Copyright and database rights 2020 OS Licence no. 00913193

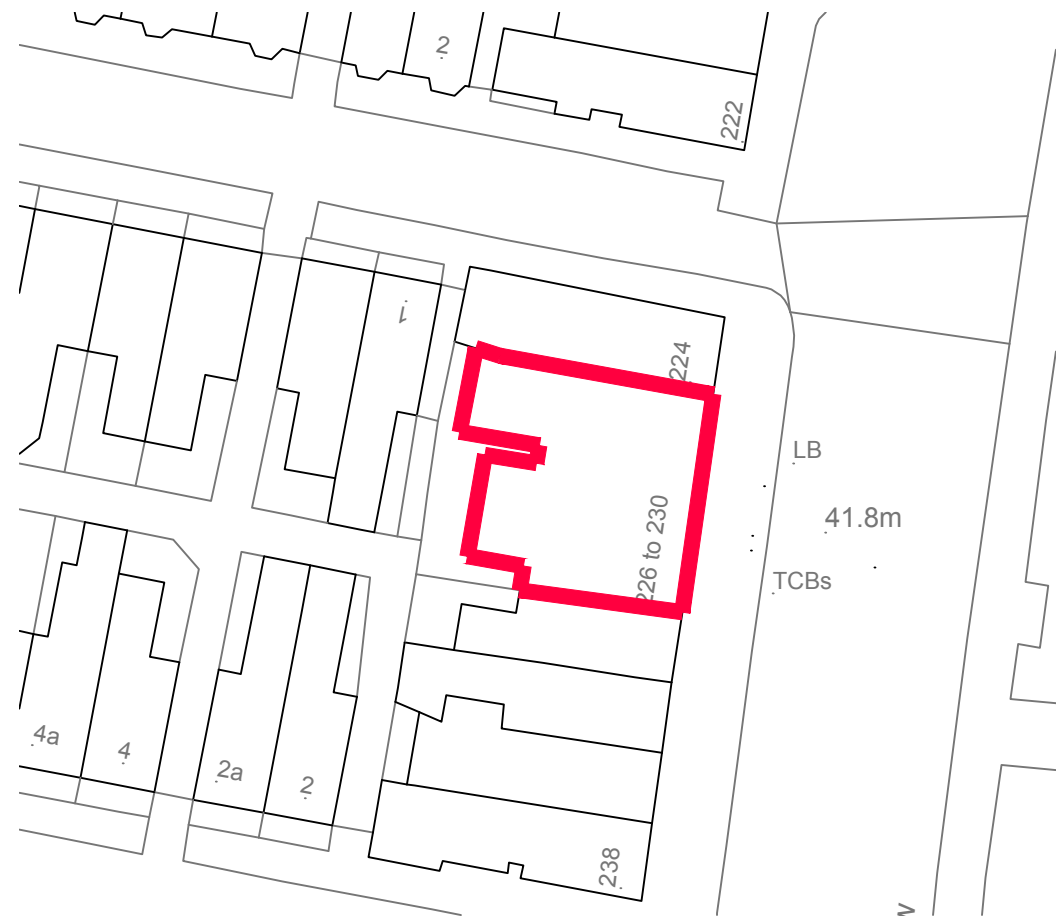 

06 SITE PLAN

(Scale 1:500)
©Crown Copyright and database rights 2020 OS Licence no. 00913193



T3 DESIGN GROUP

MCKESSON

Lloydspharmacy EPN

McKesson UK
Sapphire Court
Walsgrave Triangle
Coventry
CV2 2TX
Tel: 024 7643 2400 Fax: 024 7643 2401
www.lloydspharmacy.co.uk

Branch Details
Details: 0336, Fallowfield
Address: 226 - 230 Wilmslow Road
Fallowfield
Manchester, M14 6LE

Drawing Title
Ground Floor
Proposed Plan and Elevation

Drawing Details

Date: 28/10/2020	Designer: GJ	Scale: 1:50	Paper Size: UK (A1)	Drawing Revision: B
------------------	--------------	-------------	---------------------	---------------------

Drawing Number
LP0336D1-002

Location & Scale Rule

Scale Bar 1:50

0 0.5 1 2 3

Copyright & Contractors Notice

This drawing and any design therein is the copyright of Lloyds Pharmacy Ltd and must not be reproduced without written consent. All dimensions are in millimetres (unless otherwise stated) and are to be verified on site by the relevant contractor prior to commencement of works. Any discrepancies not brought to our immediate attention will be deemed to be the responsibility of the contractor / fabricator involved.