


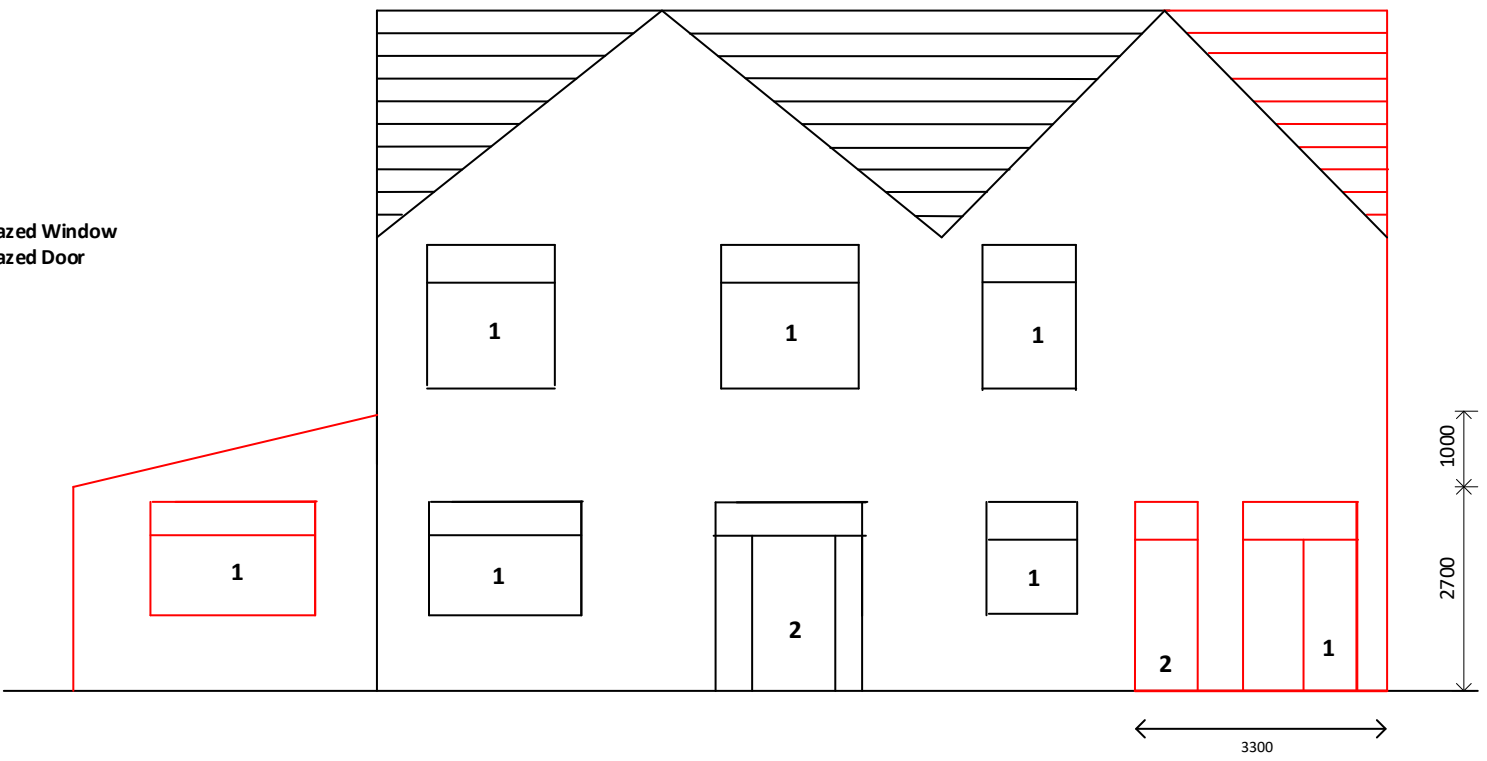


PROPOSED FRONT ELEVATION

NOTE  
1. UPVC frame glazed Window  
2. UPVC frame glazed Door



PROPOSED REAR ELEVATION

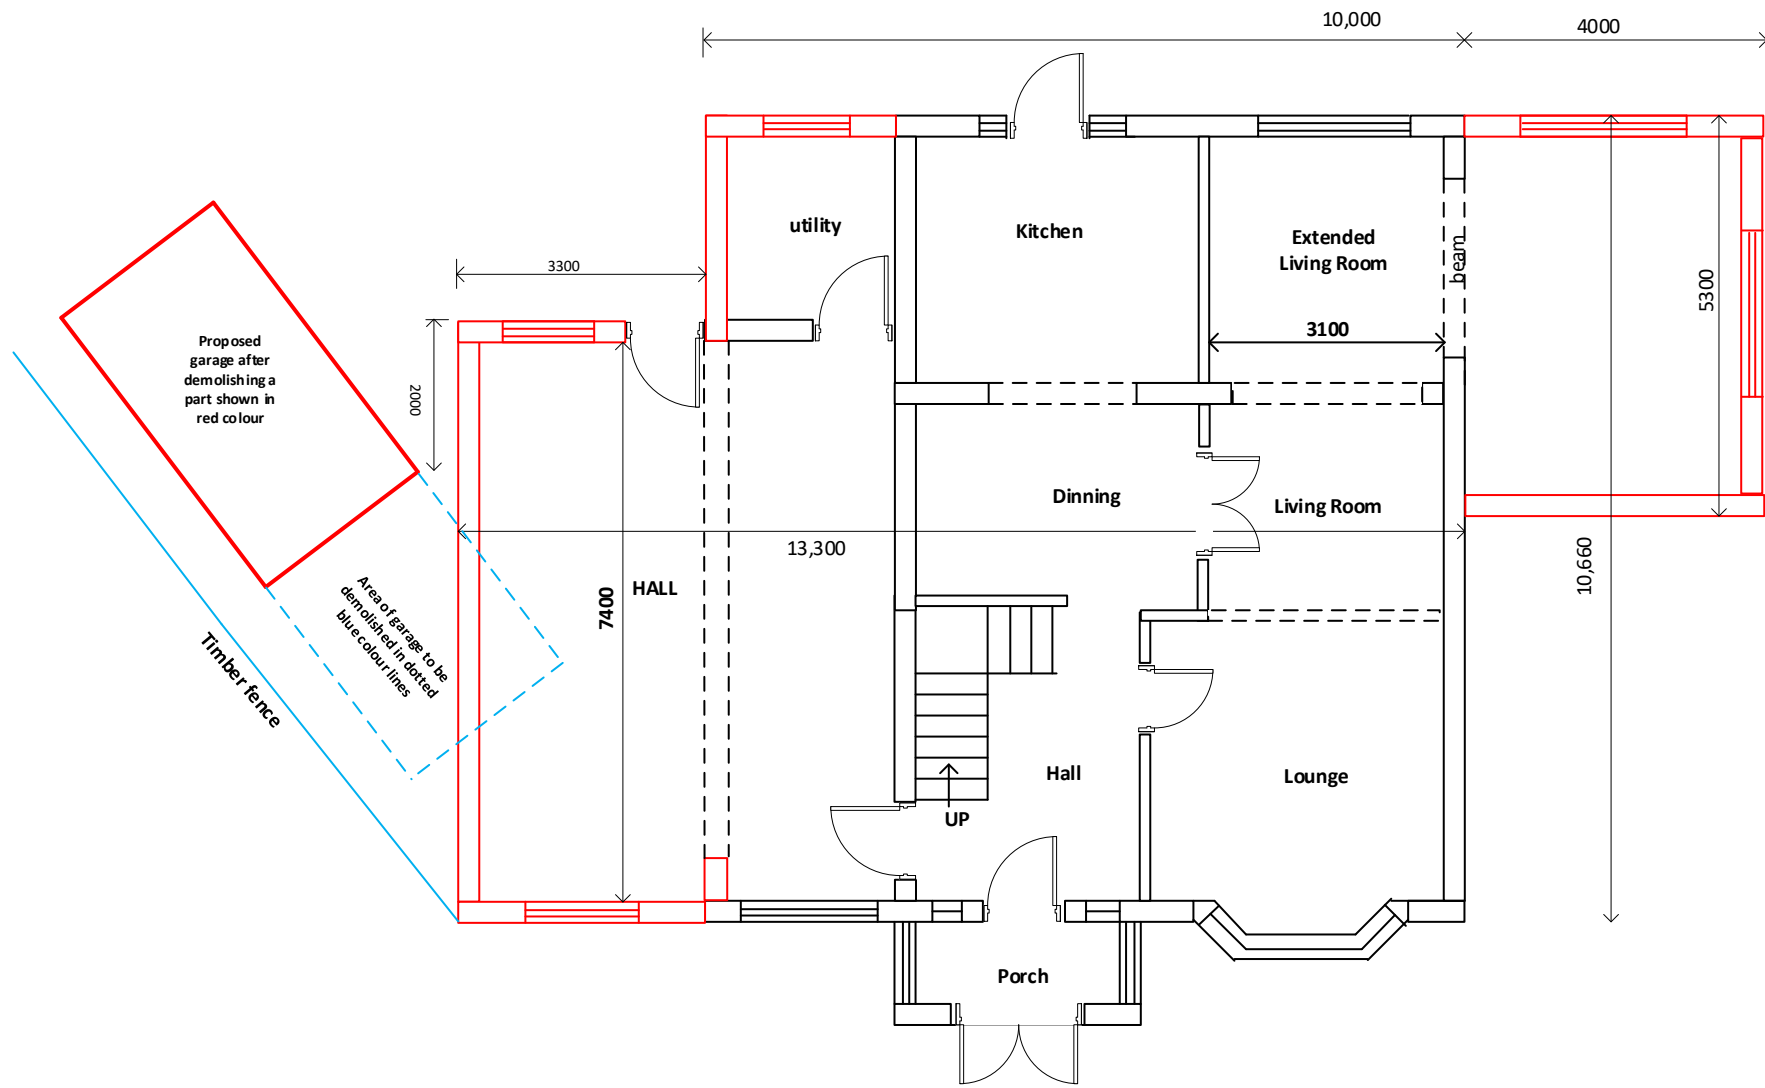

PROPOSED GROUND FLOOR

|        |                                                                     |             |                        |
|--------|---------------------------------------------------------------------|-------------|------------------------|
| Client | Mr. Qadeer Hayat<br>65 Mountcliffe Crescent<br>Walley Range M16 8GR |             |                        |
| Title  | Single storey Side Extension on<br>Right and double Storey at left  |             |                        |
| Scale  | 1 = 100@A3                                                          | Drawing No. | QH-PP-02<br>09/03/2021 |