




FRONT ELEVATION

existing roof to be refurbished in red multi plain tiles to match existing

all new roofs to be red multi plain tiles to match existing


windows to front to be flush aluminium frames in white with lead glazing bars

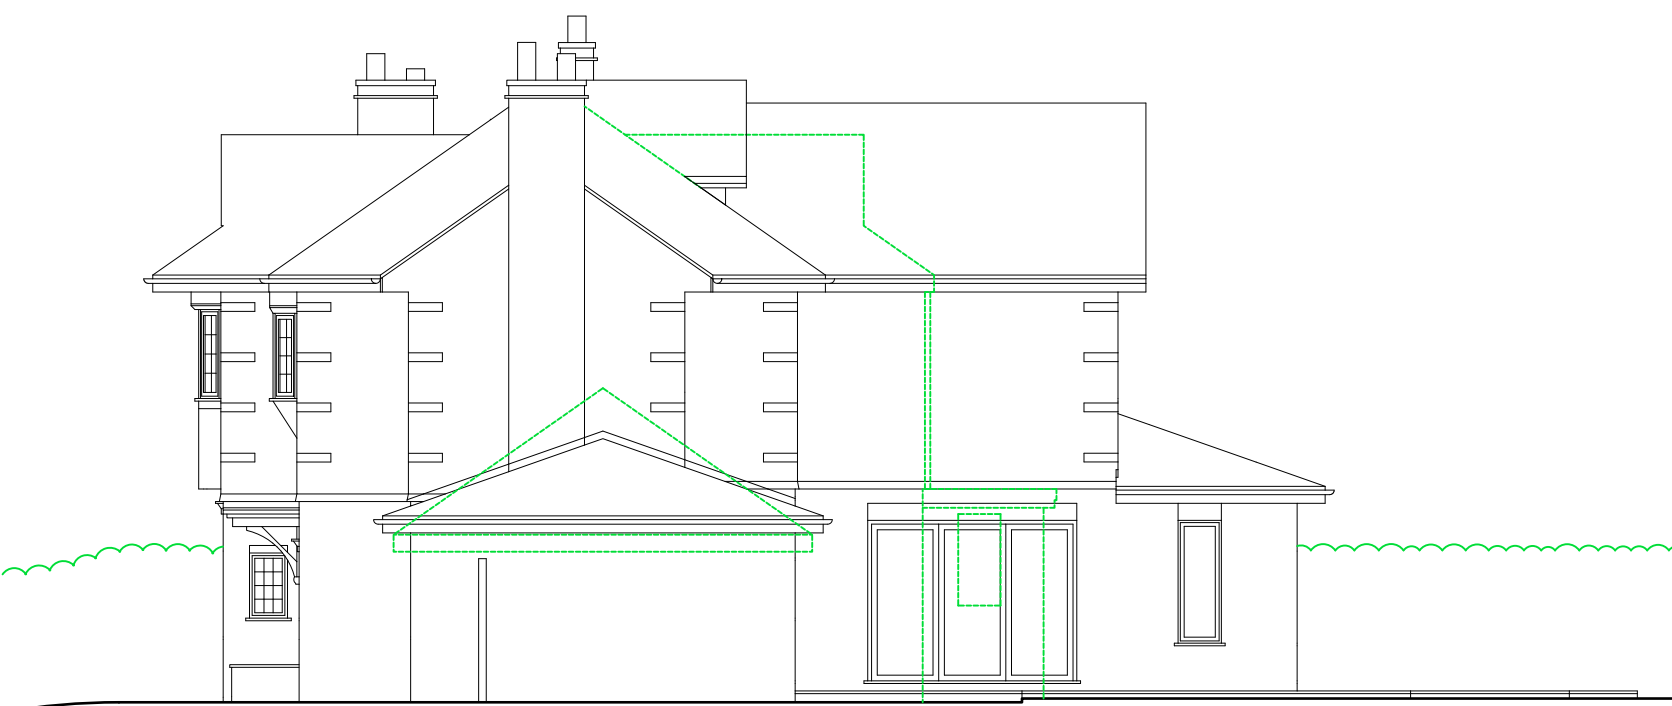

SIDE ELEVATION south east



REAR VIEWS

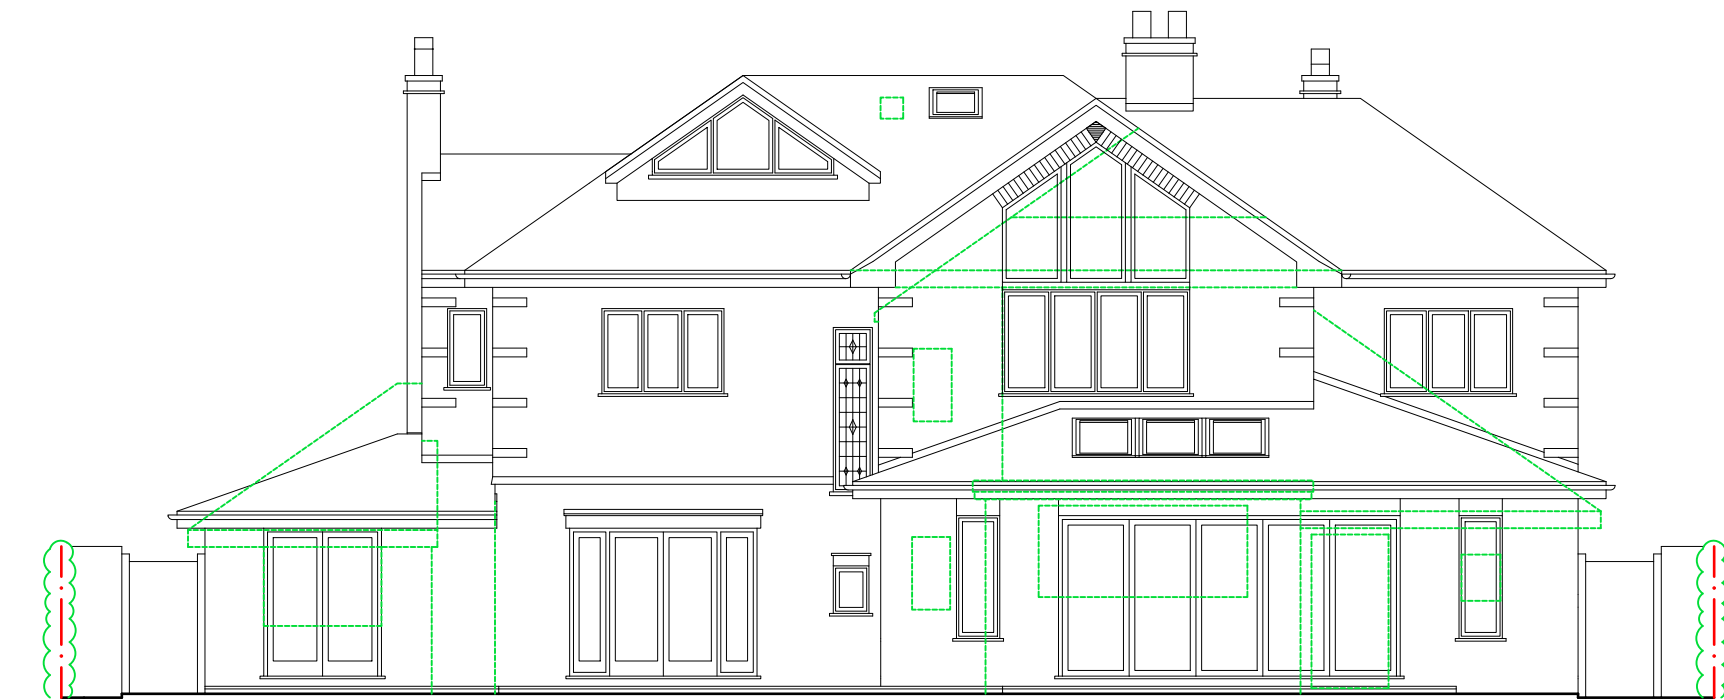

REAR ELEVATION


windows to rear and sides to be flush aluminium frames in grey clear glazed

first floor walls to be off-white render finish to match existing texture

ground floor walls to be red multi facing brick to match existing



SIDE ELEVATION north west

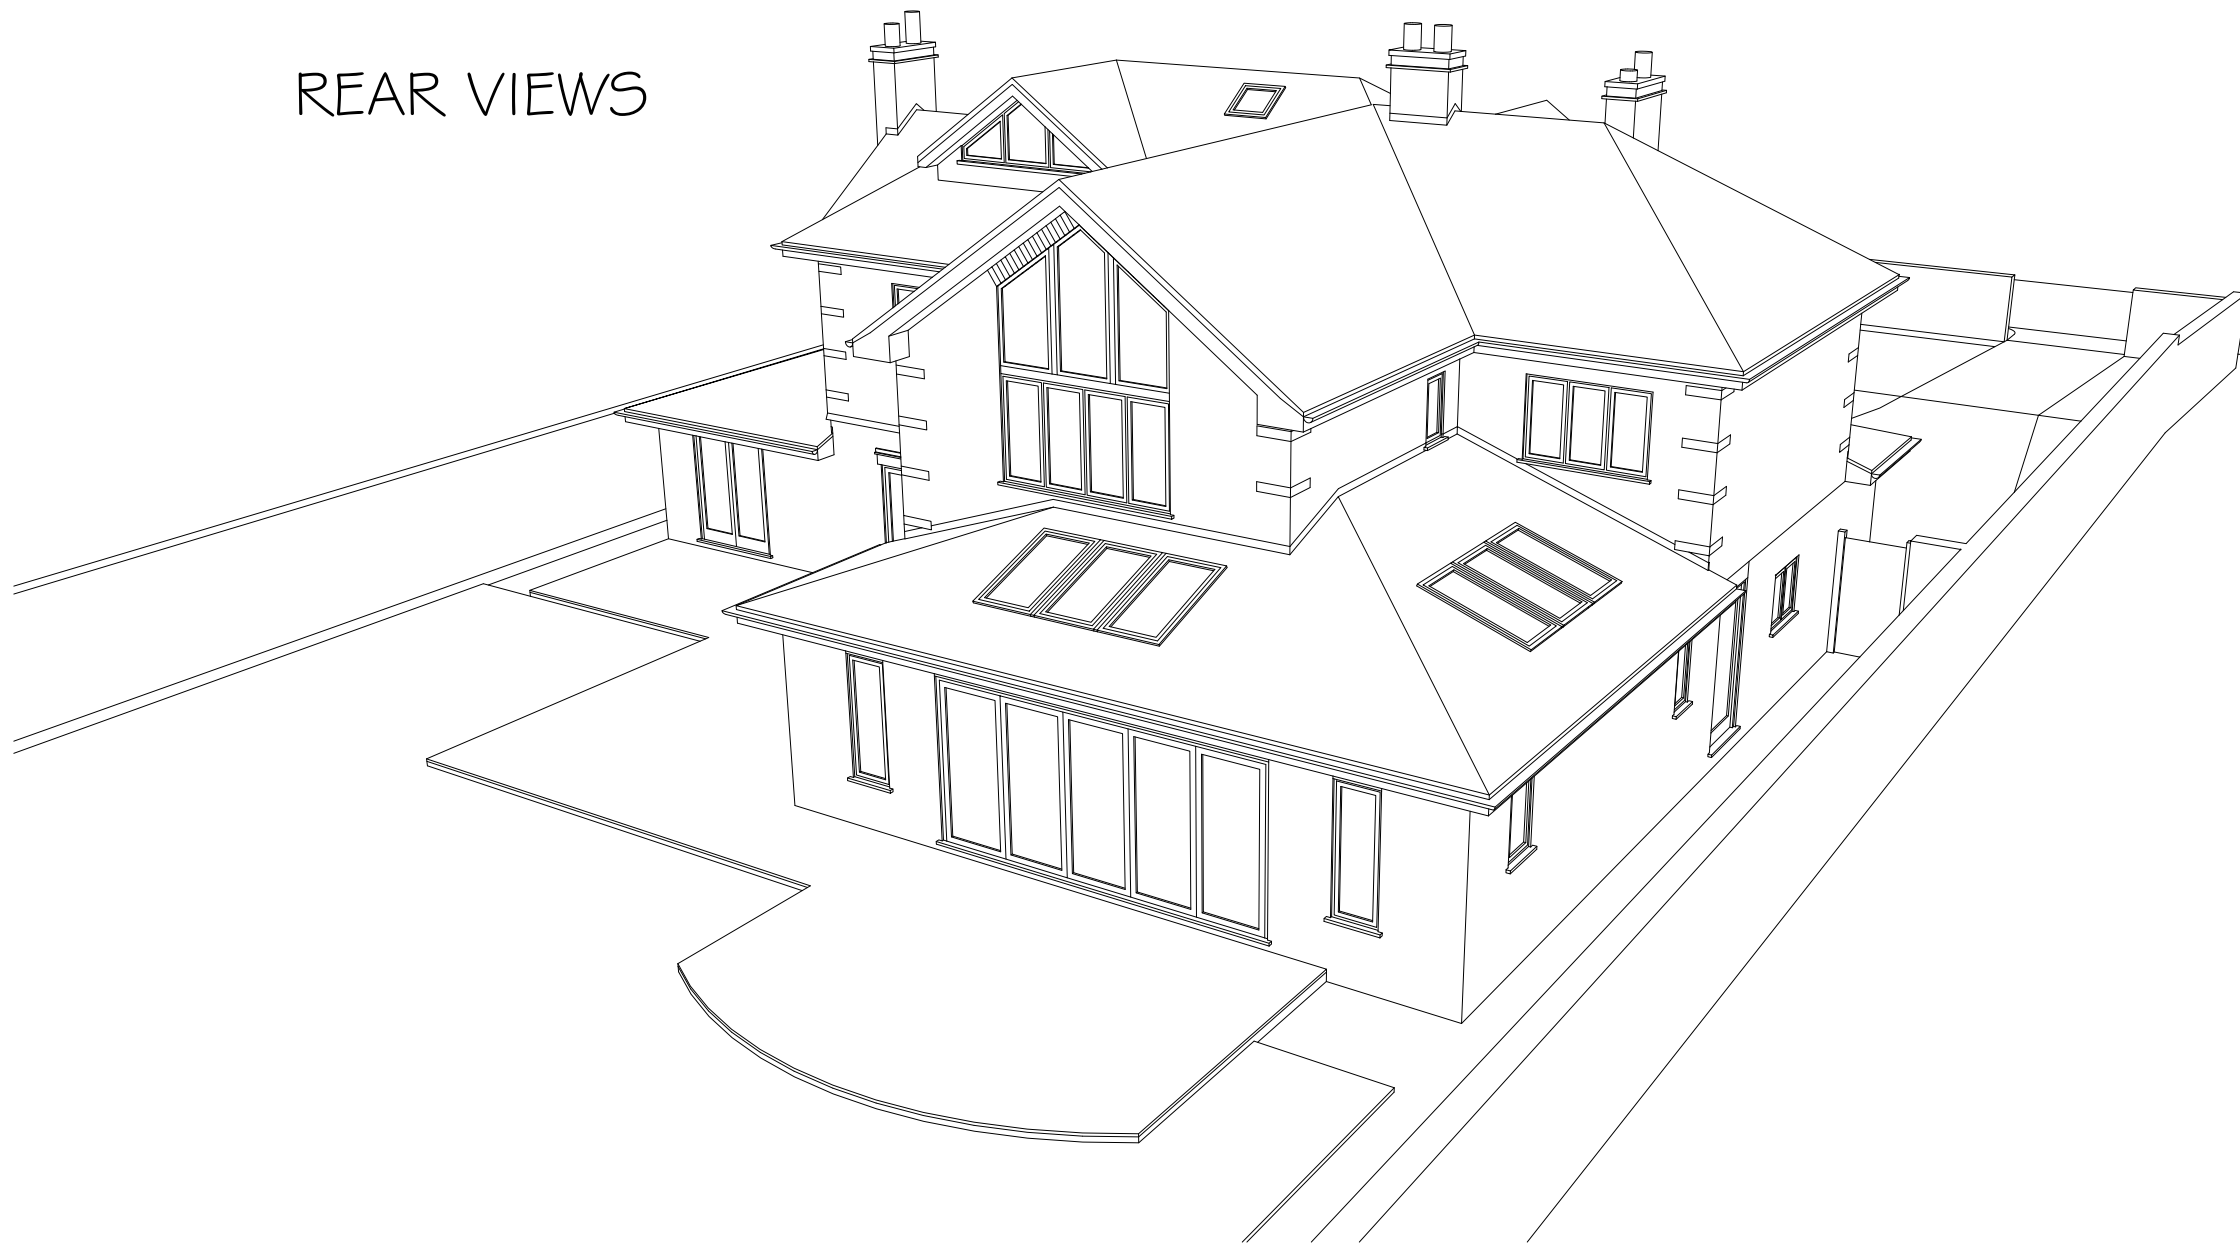

FRONT VIEWS



0 50mts
scale 1:1250 @ A1

SITE LOCATION PLAN



Revision Description

Drawing No. 335/PL/02 Revision

Drawn by DMR Issue Date 05.03.21.

Scale various Sheet Size A1

Client I. ALI & A. AHMED

Brief EXTENSION & ALTERATIONS - PLANNING

Location INGLEWOOD
169 BROOKLANDS ROAD
SALE, M33 3PD

Drawing Title ELEVATIONS - AS PROPOSED

No dimensions to be scaled from this drawing unless otherwise stated. All dimensions to be checked on site.

REESARC
DAVE REES
architect

tel.07825 004410 email:dave@reesarc.co.uk
16 Lowland Way, Knutsford, Cheshire, WA16 9AG
www.reesarc.co.uk