

EWS-01
GENERAL RAIN SCREEN CLADDING

EWS-03
PATIO DOOR UNIT

EWS-04
OPENING WINDOW UNIT

EWS-04A
OPENING WINDOW UNIT

DR-02

EWS-03A

EWS-02

FWS-02

FOR SETTING OUT OF LIGHTS TO
BALCONIES REFER TO DRAWING A3802

ST. GEORGE'S ISLAND - DANDARA Block 4 - GA: West Elevation		John McAslan + Partners 01 Jofry House 2-10 Cassin Street Telephone: 011 833 3037 Facsimile: 011 833 3038 www.mcaslan.com.au www.mcaslan.co.uk	
scale	1:100 at A1	job no.	1045
date	13.07.04	drawing by	AS
drawing name	TENDER	checked by	DG
drawing no.	A3423	revision	03

- EWS-01
GLAZED TERRACOTTA RAIN SCREEN CLADDING
- EWS-01
GROOVED RAIN SCREEN CLADDING
- EWS-01
GENERAL RAIN SCREEN CLADDING
- EWS-04B
PUNCHED WINDOW

level 09 _ FFL +55.05m ▽

level 08 _ FFL +52.10m ▽

level 07 _ FFL +49.15m ▽

level 06 _ FFL +46.20m ▽

level 05 _ FFL +43.25m ▽


level 04 _ FFL +40.30m ▽

level 03 _ FFL +37.35m ▽

level 02 _ FFL +34.40m ▽

level 01 _ FFL +31.45m ▽

level 00 _ FFL +28.50m ▽

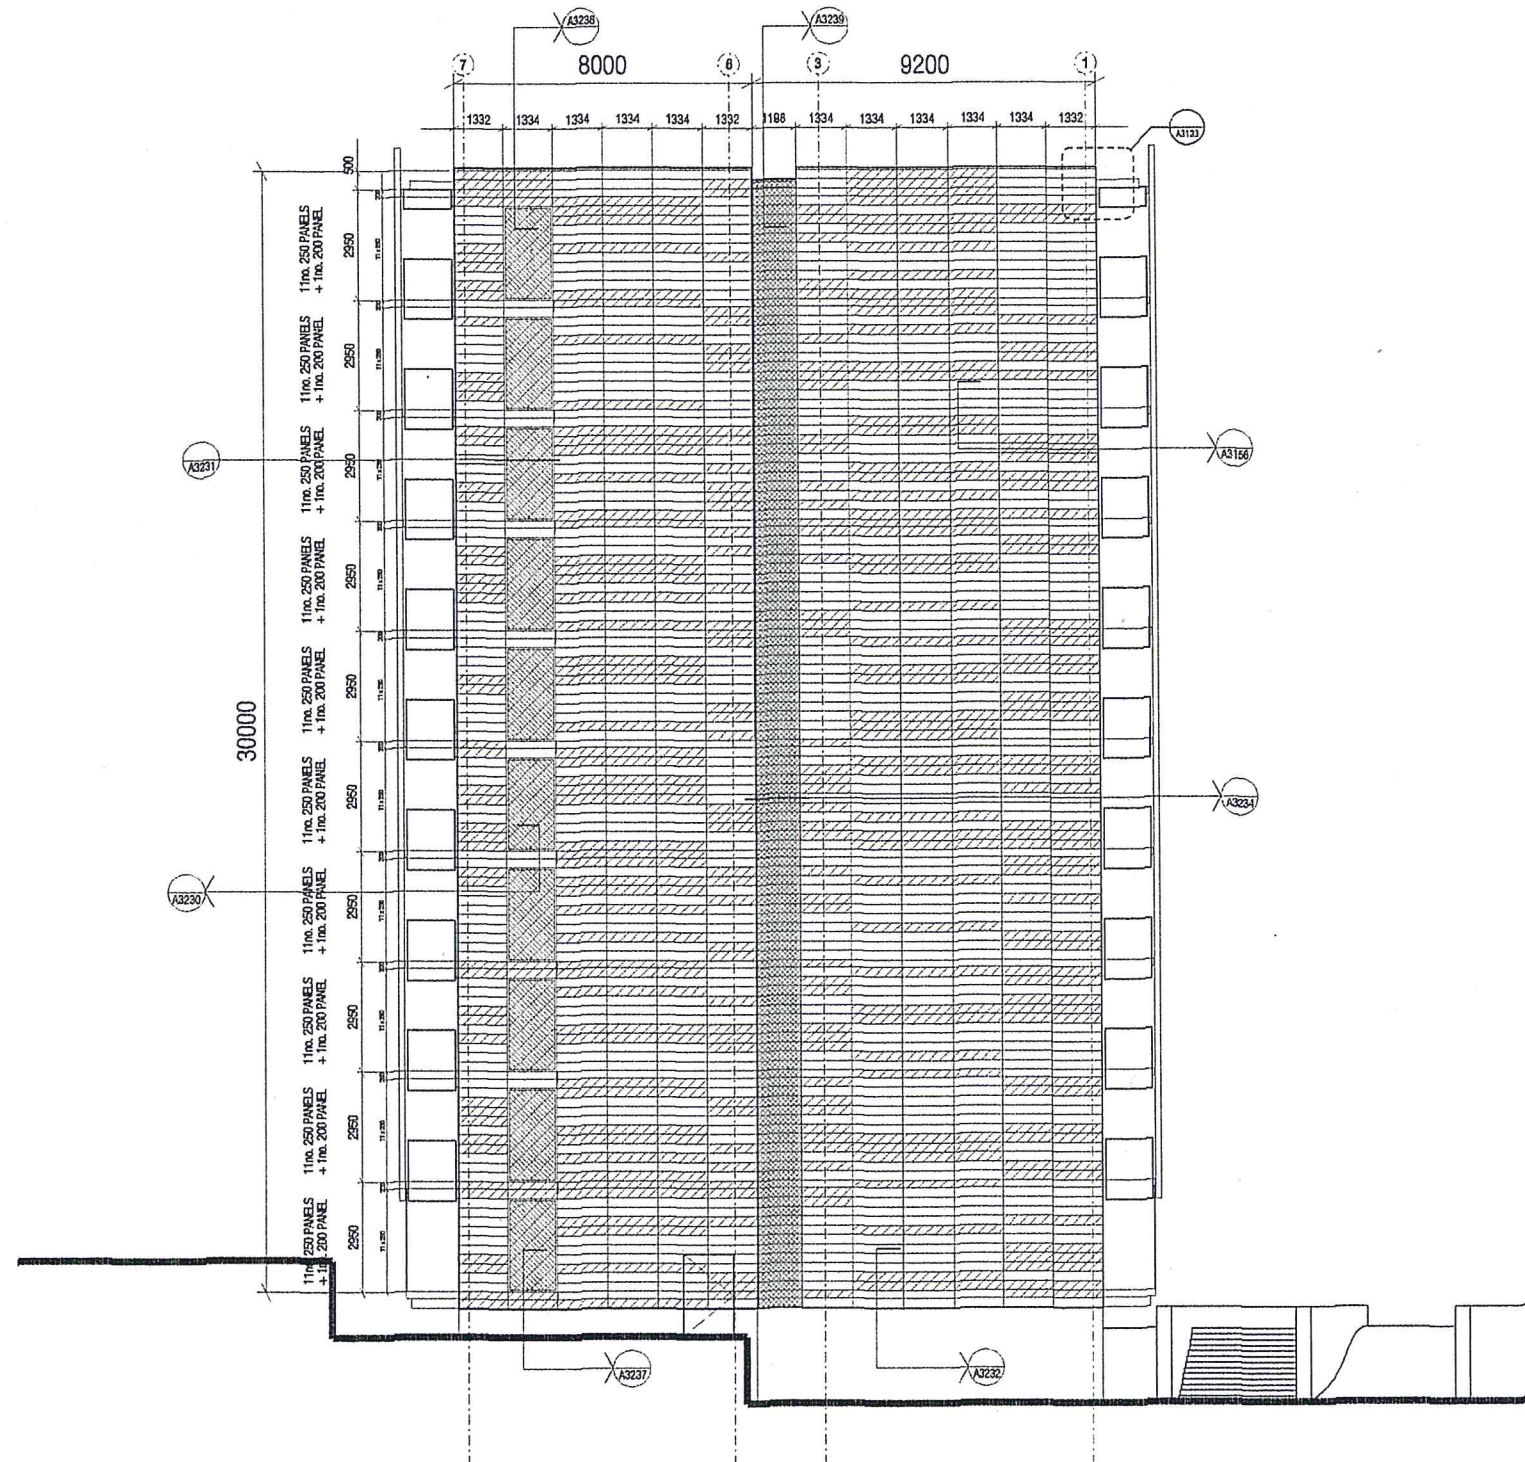

Do not scale from this drawing.
All dimensions are to be checked on site and any discrepancies noted in writing to JMP.
All dimensions are in millimetres unless noted otherwise.
If in doubt ask the Contract Administrator.

Rev.	Date	Description	Drawn	Checked
01	23.09.04		RAS	JS
02	04.04.05	Additional terracotta row added at roof level. Cladding details keyed in Balcony end glazing revised	RAS	JS

ST. GEORGE'S ISLAND - DANDARA
Block 4 - GA: South Elevation

scale	1:100 at A1	to no.	1045
date	13.07.04	drawn by	AS
drawing status	TENDER	checked by	DG
drawing no.	A3422	revisions	02

John McAslan + Partners

St. John's House
2-10 Green Street
Telephone: 0151 833 2027
Facsimile: 0151 833 2036
www.johnmcaslan.co.uk

25-4-2006-15:58:01-Barren-Booth-Project-St-Georges-Island-Drawing-A3422-01-Rev-Status-Status-A-This-drawing-is-not-to-scale


EWS-01
GROOVED RAIN SCREEN CLADDING

EWS-01
GENERAL RAIN SCREEN CLADDING

EWS-03
PATIO DOOR UNIT

EWS-04
OPENING WINDOW UNIT

EWS-02
TIMBER IN-FILL PANEL

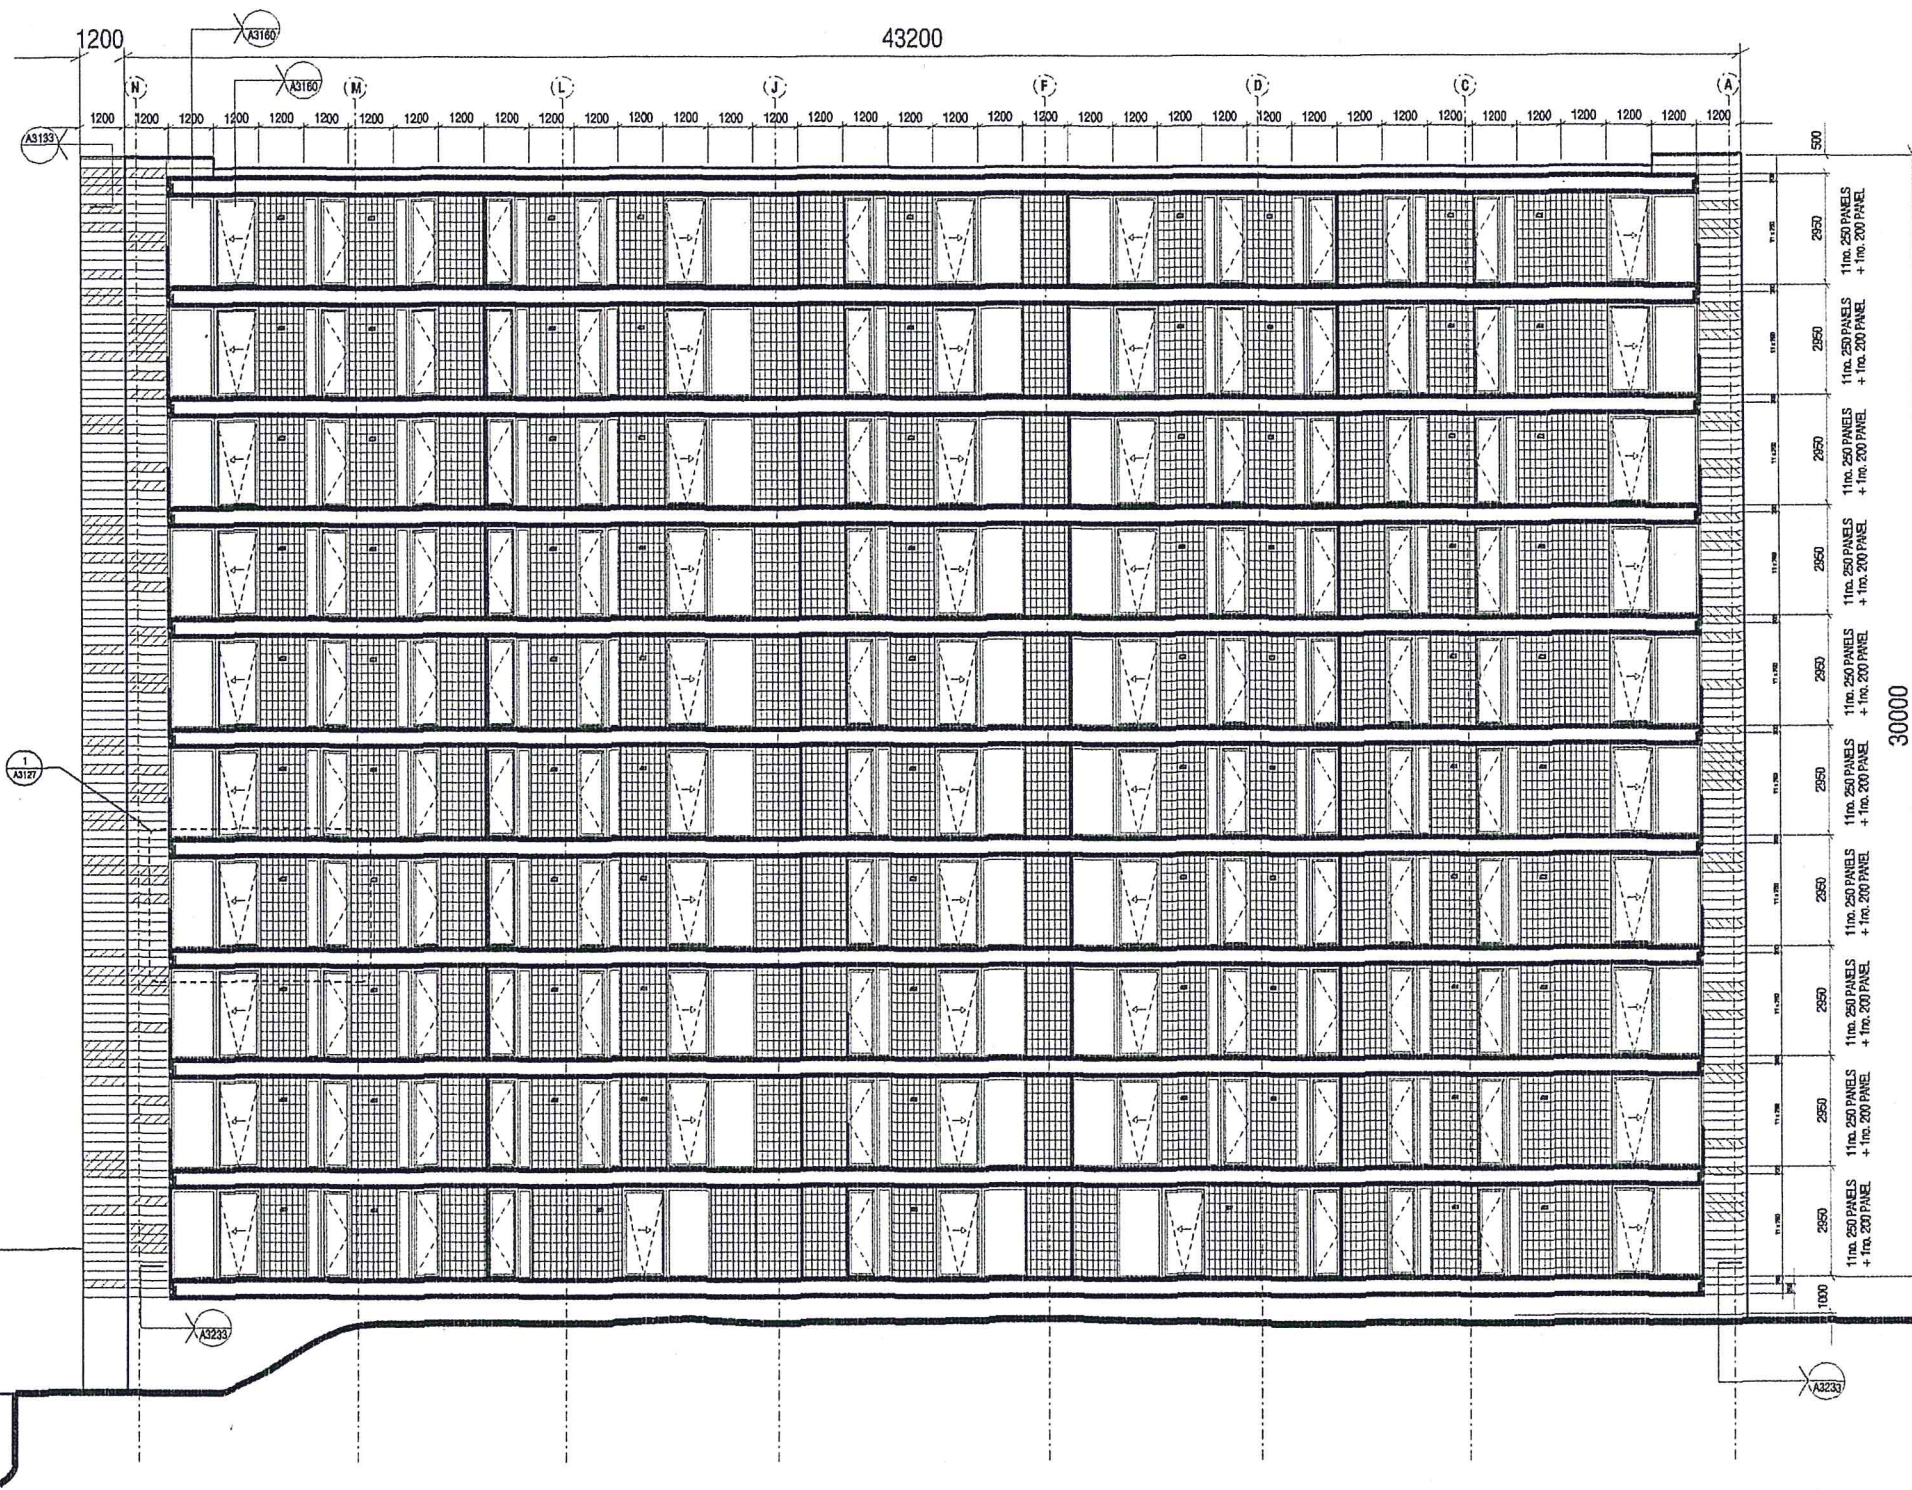

level 09 _ FFL +55.05m

level 08 _ FFL +52.10m

level 07 _ FFL +49.15m

level 06 _ FFL +46.20m

level 05 _ FFL +43.25m

level 04 _ FFL +40.30m

level 03 _ FFL +37.35m

level 02 _ FFL +34.40m

level 01 _ FFL +31.45m

level 00 _ FFL +28.50m

FOR SETTING OUT OF LIGHTS TO
BALCONIES REFER TO DRAWING A3802

Do not scale from this drawing.
All dimensions are to be checked on site and any discrepancies noted in writing to JHP.
All dimensions are in millimetres unless noted otherwise.
If in doubt ask the Contract Administrator.

Rev.	Date	Description
01	23.09.04	
02	04.04.05	
03	17.10.05	

Additional terracotta row added at roof level. Cladding details keyed in.
Glazing and rainscreen to balconies revised.
Glazing and in fill panels updated.
External lighting to balconies shown.

Drawn	Checked
RAS	JS
RAS	DG
RAS	DG

ST. GEORGE'S ISLAND - DANDARA
Block 4 - GA: East Elevation

scale	1:100 at A1	job no.	1045
date	13.07.04	drawing by	AS
drawing status	TENDER	checked by	DG

John McAslan + Partners

St John's House
2-10 Queen Street
Tel: 0181 533 3030
Fax: 0181 533 3030
www.mcaslan.co.uk

25-4-2008 15:57:57 Barren-Bolith Project-St George's Island-Drawing-A3802-Block 4-GA: East Elevation-Status-A-This drawing is not to scale

level 09 _ FFL +55.05m ▽

level 08 _ FFL +52.10m ▽

level 07 _ FFL +49.15m ▽

level 06 _ FFL +46.20m ▽

level 05 _ FFL +43.25m ▽


level 04 _ FFL +40.30m ▽

level 03 _ FFL +37.35m ▽

level 02 _ FFL +34.40m ▽

level 01 _ FFL +31.45m ▽

level 00 _ FFL +28.50m ▽

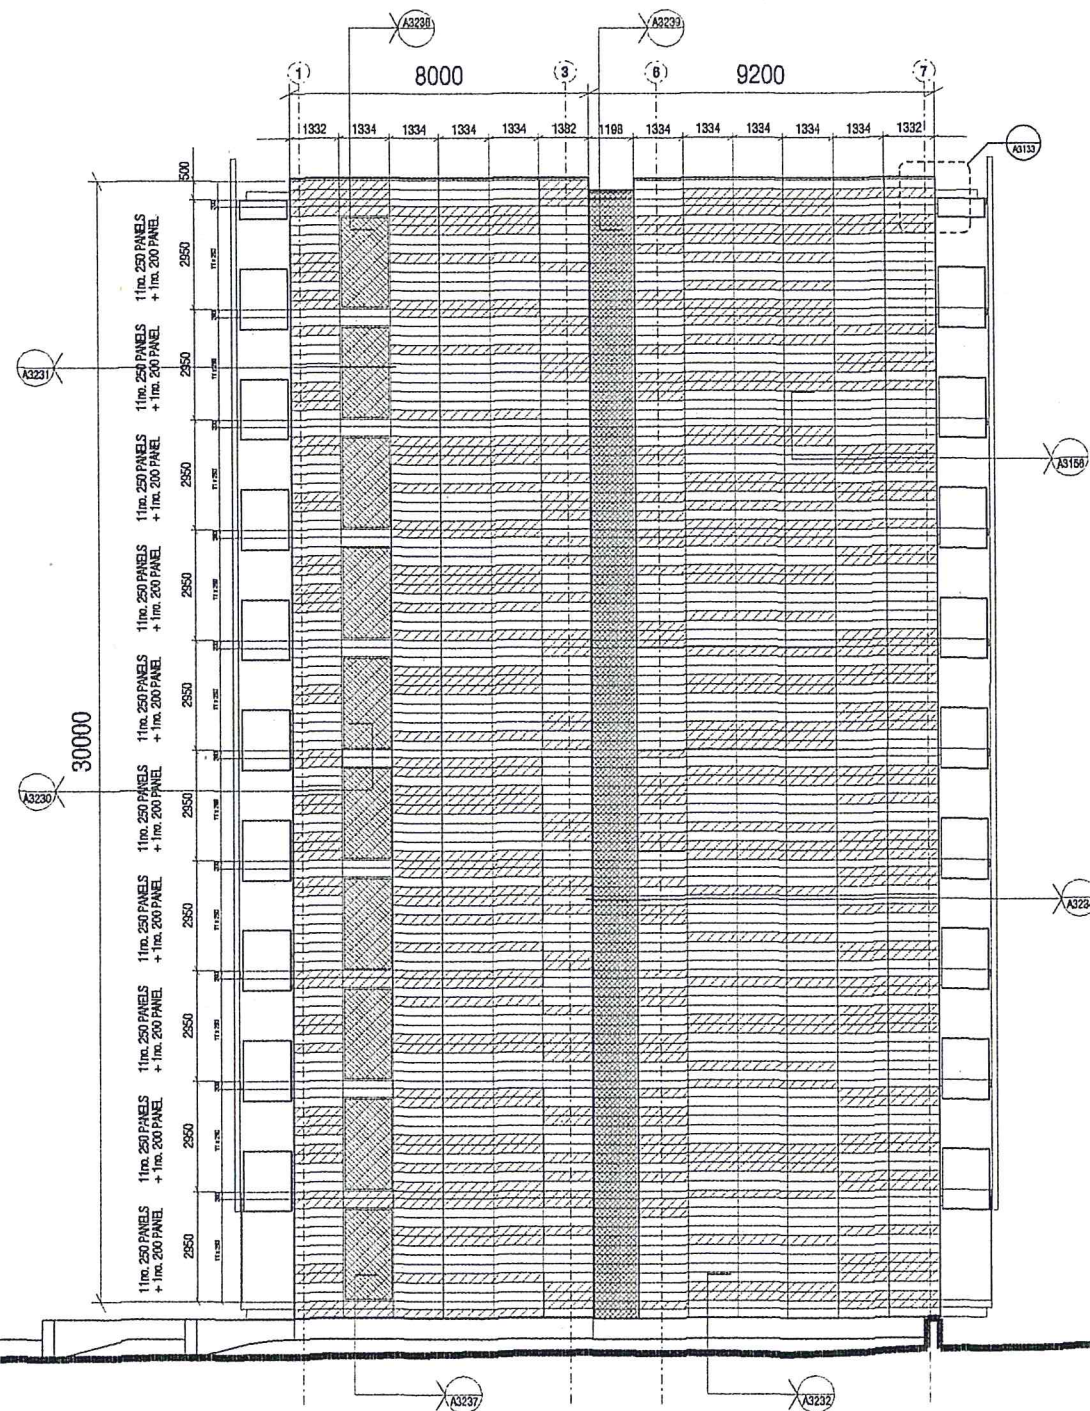

- EWS-01
GLAZED TERRACOTTA RAIN SCREEN CLADDING
- EWS-01
GROOVED RAIN SCREEN CLADDING
- EWS-01
GENERAL RAIN SCREEN CLADDING
- EWS-04B
PUNCHED WINDOW

Do not scale from this drawing.
All dimensions are to be checked on site and any discrepancies noted in writing to JMP.
All dimensions are in millimetres unless noted otherwise.
If in doubt ask the Contract Administrator.

Revisions	
Rev.	Date
01	23.09.04
02	04.04.05

Description
Additional terracotta row added at roof level. Cladding details keyed in
Balcony end glazing revised

Drawn
RAS
Checked
JS
JS

ST. GEORGE'S ISLAND - DANDARA
Block 4 - GA: North Elevation

scale	1:100 at A1	job no.	1045
date	13.07.04	drawing by	AS
drawing status	TENDER	checked by	DG

John McAslan + Partners

St John's House
2-12 Queen Street
Tel: 0151 633 9037
Fax: 0151 633 9038
www.mcaslan.co.uk