
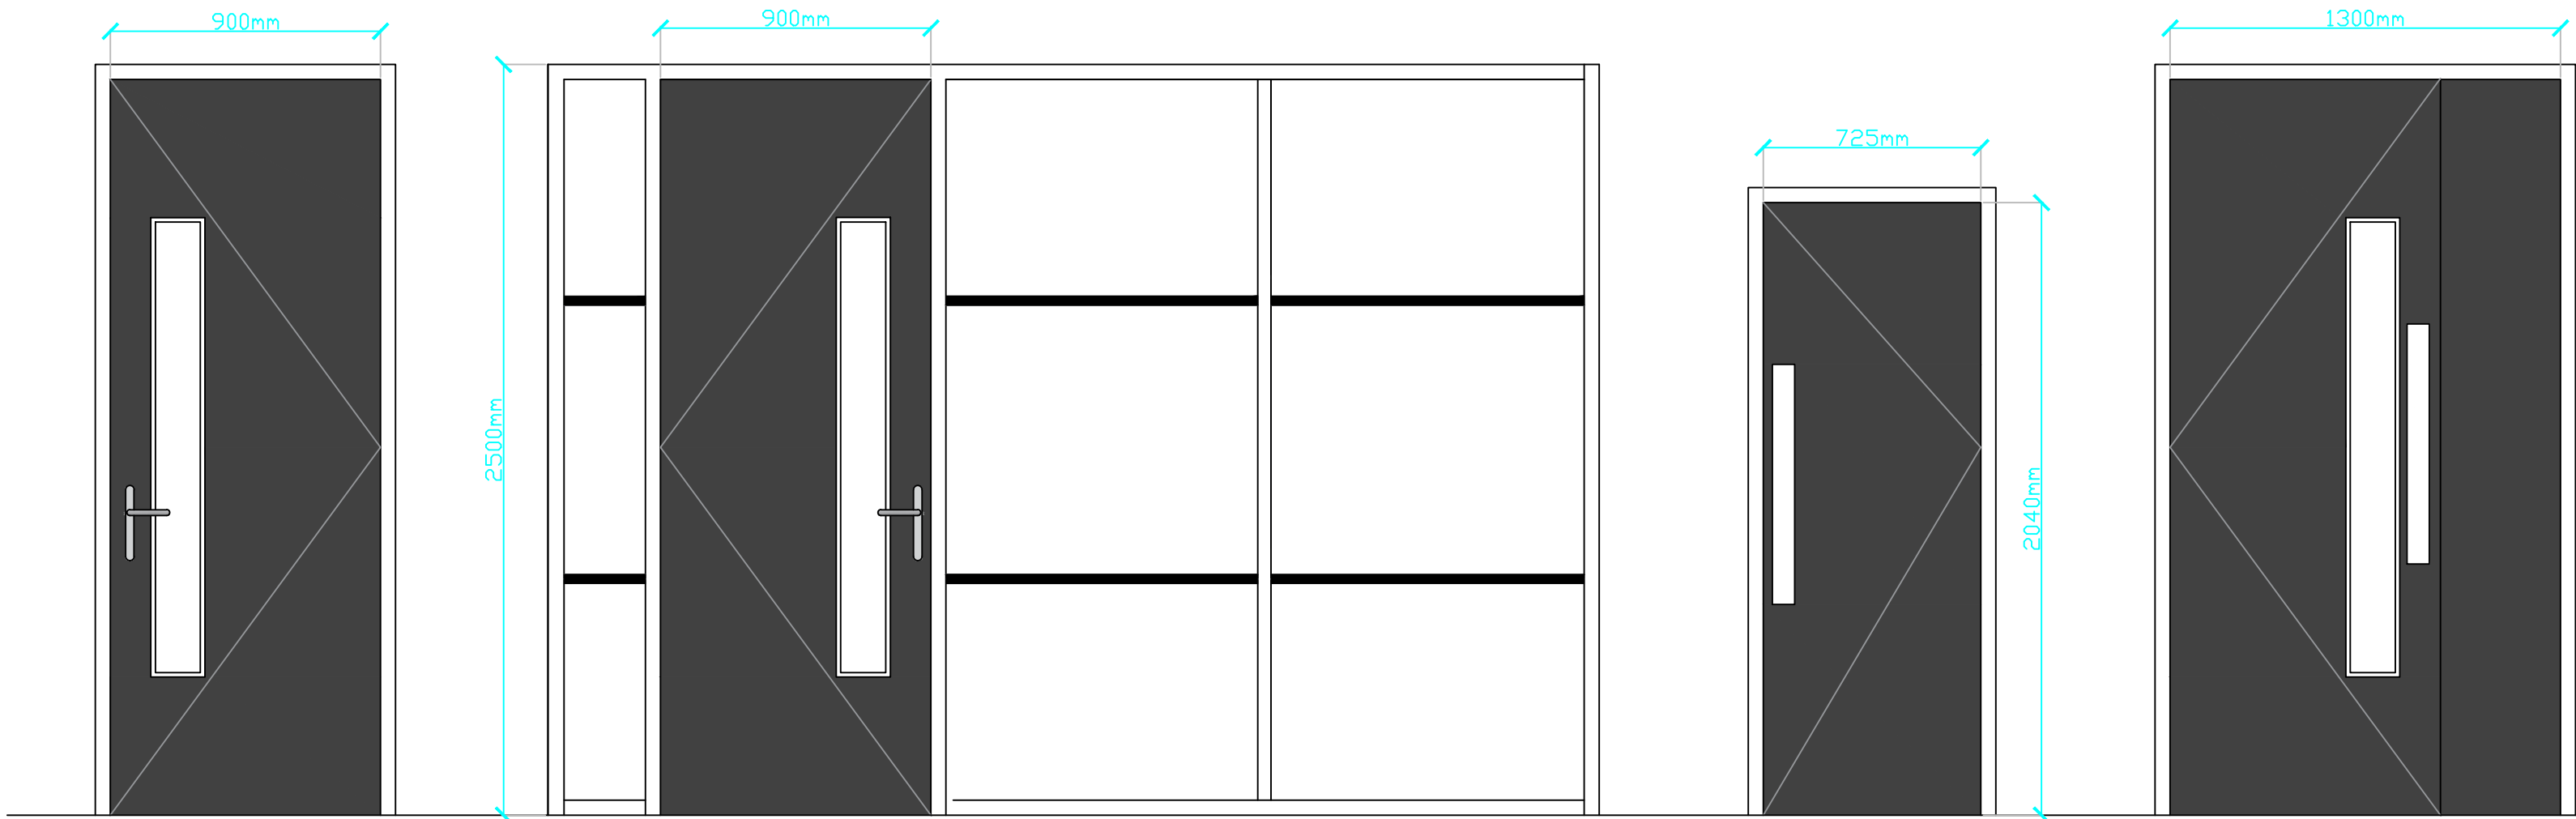


REV	DATE	DESCRIPTION

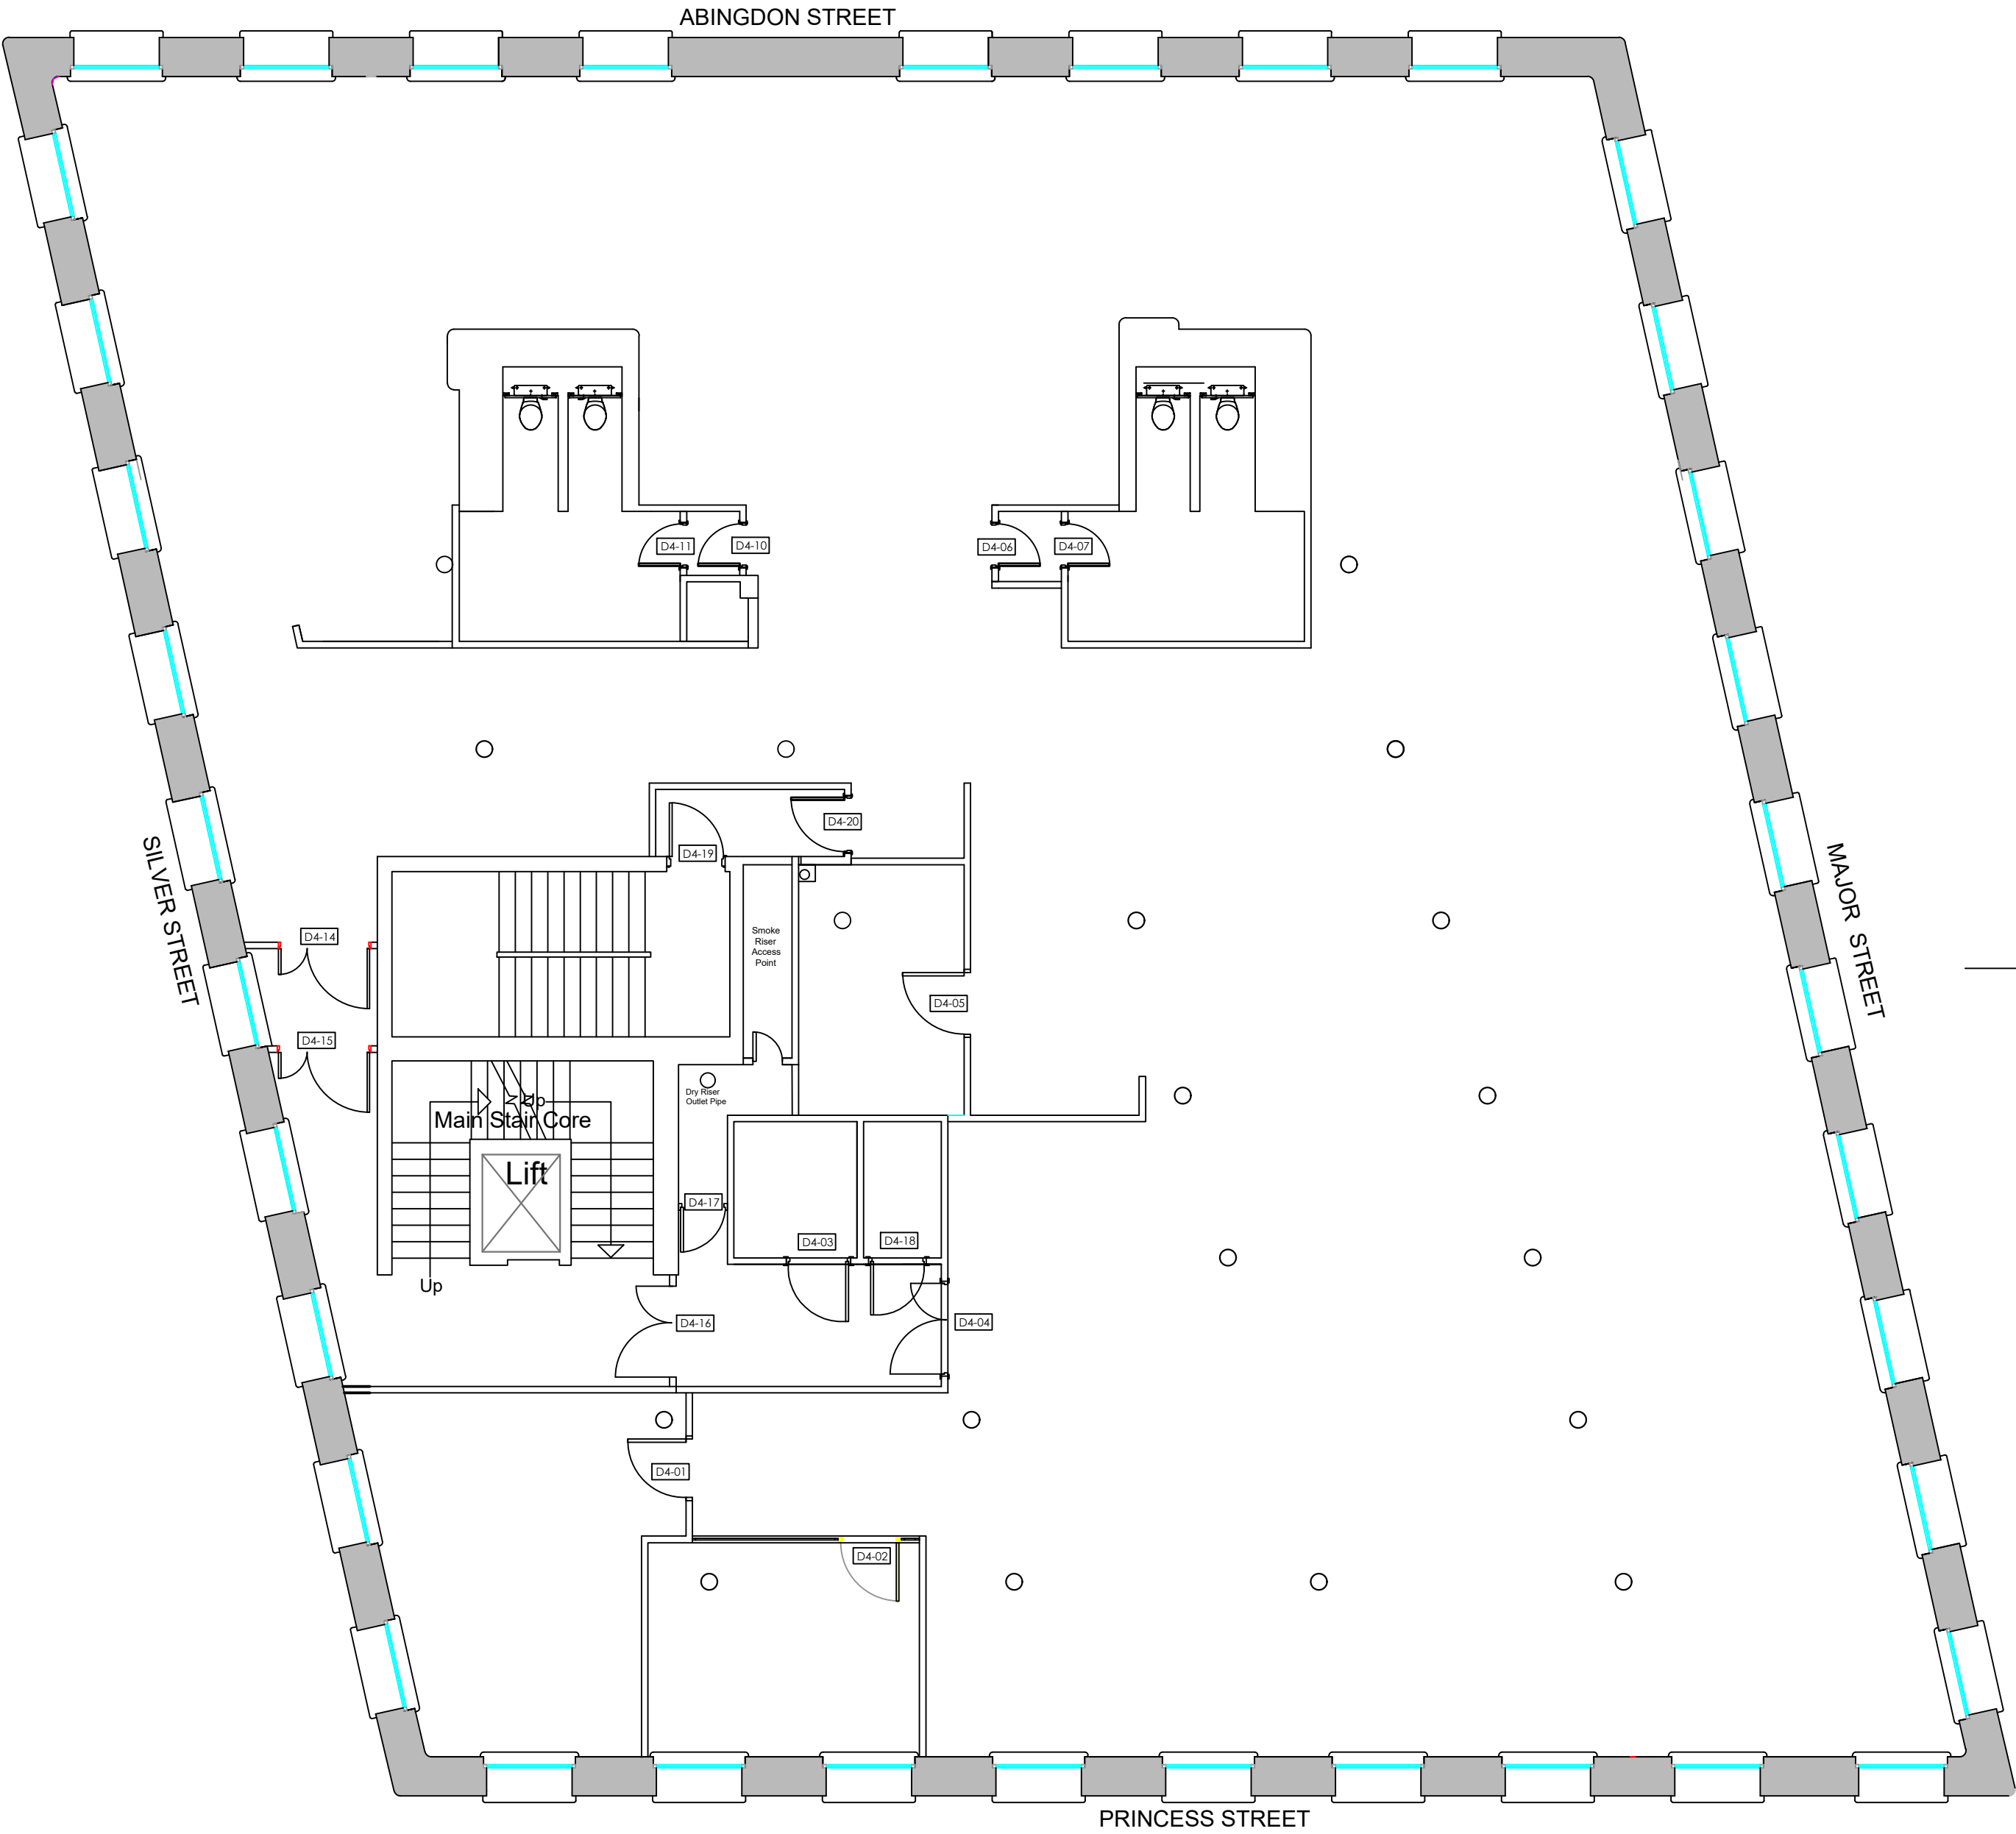


DOOR TYPE A

DOOR TYPE B

DOOR TYPE C

DOOR TYPE D

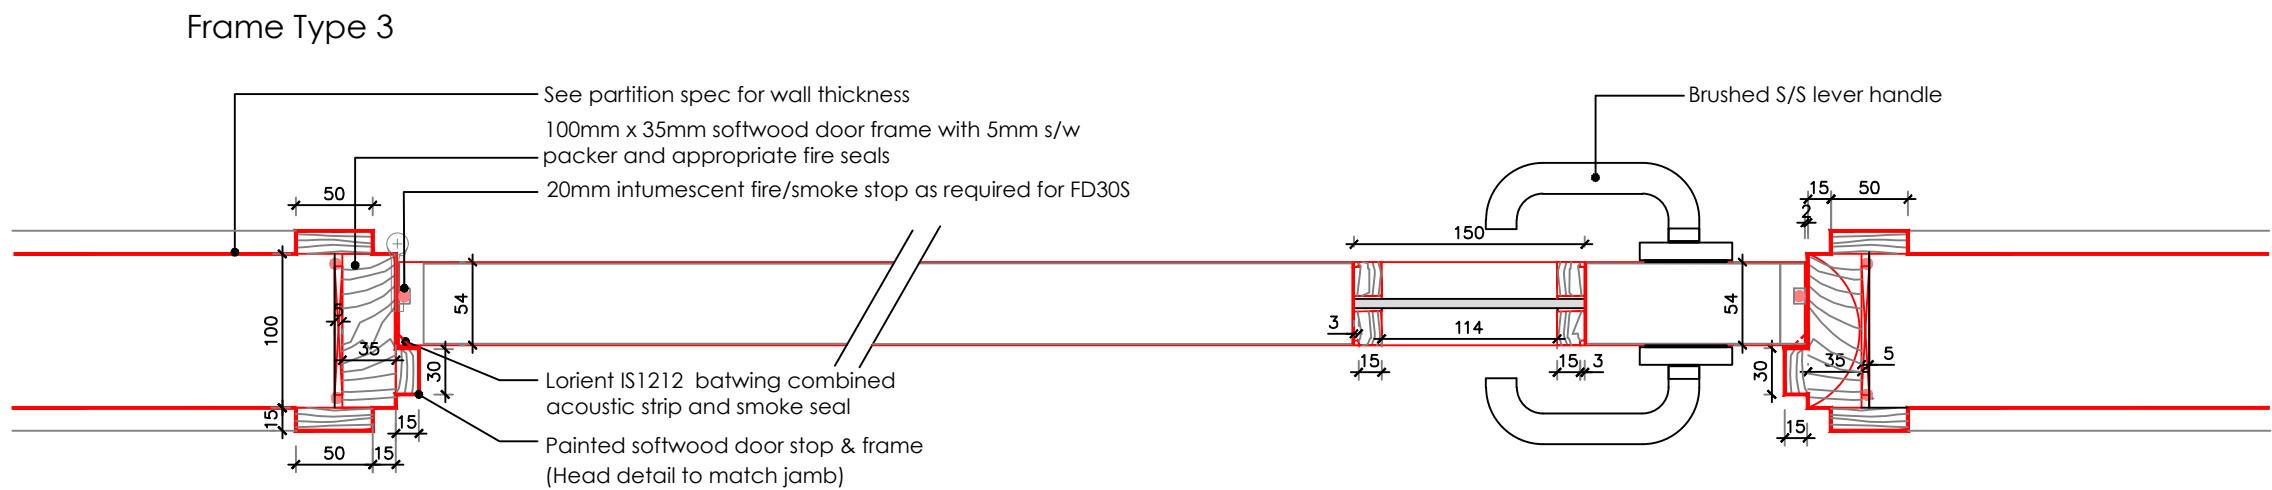

DOOR SCHEDULE

DOOR NO.	ROOM NAME	DOOR					FRAME			VISION PANEL	LEVER HANDLE	PULL HANDLE	PUSH PLATE	SELF CLOSER		FIRE SIGNAGE	FIRE RATING	ADDITIONAL NOTES
		DOOR LEAF		MATERIAL	FINISH	TYPE	MATERIAL	FINISH	COLOUR									
		WIDTH	HEIGHT															
4TH FLOOR - 101 PRINCESS STREET MANCHESTER																		
D4 - 01	MEETING ROOM (R3-01)	900	2500	LAMINATE	FORMICA F7837 GRAPHITE + BEECH LIPPING	A	TIMBER	EGGSHELL PAINT	WHITE	YES	1PR	~	~	~		NO	~	
D4 - 02	MEETING ROOM (R3-02)	900	2500	LAMINATE	FORMICA F7837 GRAPHITE + BEECH LIPPING	B	ALUMINIUM	POWDERCOATED	RAL 7022	YES	1PR	~	~	~		NO	~	
D4 - 03	DISABLED WC	900	2500	LAMINATE	FORMICA F7837 GRAPHITE + BEECH LIPPING	~	TIMBER	EGGSHELL PAINT	WHITE	~	1PR	~	~	~		YES	FD30S	
D4 - 04	STAIR 2 - LOBBY	1380	2500	LAMINATE	FORMICA F7837 GRAPHITE + BEECH LIPPING	D	TIMBER	EGGSHELL PAINT	WHITE	YES	~	1no	1no	YES		YES	FD30S	
D4 - 05	STORE ROOM	900	2500	LAMINATE	FORMICA F7837 GRAPHITE + BEECH LIPPING	A	TIMBER	EGGSHELL PAINT	WHITE	YES	1PR	~	~	~		NO	~	
D4 - 06	WASHROOM MALE LOBBY	725	2100	LAMINATE	FORMICA F7837 GRAPHITE + BEECH LIPPING	~	TIMBER	EGGSHELL PAINT	WHITE	~	~	1no	1no	YES		NO	~	
D4 - 07	WASHROOM MALE	725	2100	LAMINATE	FORMICA F7837 GRAPHITE + BEECH LIPPING	~	TIMBER	EGGSHELL PAINT	WHITE	~	~	1no	1no	YES		NO	~	
D4 - 10	WASHROOM FEMALE LOBBY	725	2100	LAMINATE	FORMICA F7837 GRAPHITE + BEECH LIPPING	~	TIMBER	EGGSHELL PAINT	WHITE	~	~	1no	1no	YES		NO	~	
D4 - 11	WASHROOM FEMALE	725	2100	LAMINATE	FORMICA F7837 GRAPHITE + BEECH LIPPING	~	TIMBER	EGGSHELL PAINT	WHITE	~	~	1no	1no	YES		NO	~	
D4 - 14	STAIR 2 - NEW LOBBY	1380	2500	LAMINATE	FORMICA F7837 GRAPHITE + BEECH LIPPING	D	TIMBER	EGGSHELL PAINT	WHITE	YES	~	1no	1no	YES		YES	FD30S	
D4 - 15	STAIR 2 - NEW LOBBY	1380	2500	LAMINATE	FORMICA F7837 GRAPHITE + BEECH LIPPING	D	TIMBER	EGGSHELL PAINT	WHITE	YES	~	1no	1no	YES		YES	FD30S	
D4 - 16	STAIR 2															YES	FD30S	EXISTING DOOR TO BE RETAINED
D4 - 17	DRY RISER	900	2500	LAMINATE	FORMICA F7837 GRAPHITE + BEECH LIPPING	~	TIMBER	EGGSHELL PAINT	WHITE	~	1PR	~	~	~		YES	FD30S	
D4 - 18	PLANT ROOM	900	2500	LAMINATE	FORMICA F7837 GRAPHITE + BEECH LIPPING	~	TIMBER	EGGSHELL PAINT	WHITE	~	1PR	~	~	~		YES	FD30S	
D4 - 19	STAIR 1 - LOBBY															YES	FD30S	EXISTING DOOR TO BE RETAINED
D4 - 20	STAIR 1	900	2500	LAMINATE	FORMICA F7837 GRAPHITE + BEECH LIPPING	A	TIMBER	EGGSHELL PAINT	WHITE	YES	1PR	~	~	~		NO	~	

NOTES

- ALL IRONMONGERY TO BE APPROVED BY DESIGN TEAM
- FRAMES & ARCHITRAVES TO BE PAINTED SATINWOOD - RAL 9010 - WHITE TO MATCH WALL FINISHES & SKIRTINGS
- ALL GLAZING TO DOORS IS TO BE SUITABLY FIRE RATED TO MATCH DOOR POSITIONED TO SUIT MINIMUM ZONES OF VISIBILITY AS DETERMINED IN BS8300:2001.
- ALL DOOR OPENING FURNITURE IS TO BE OF A SUITABLE SIZE AND POSITION AS DEFINED IN BS8300:2001.
- ALL PACKING MATERIAL IS TO BE NON COMBUSTIBLE.
- ALL PLASTER TO FRAME JOINTS ARE TO RECEIVE A SUITABLE PROPRIETARY TRIM PIECE

CLIENT
ABERDEEN STANDARD INVESTMENTS

JOB TITLE
101 PRINCESS ST

DRAWING TITLE
4TH FLOOR DOOR SCHEDULE

REV JOB NUMBER DRAWING NUMBER SCALE DATE DRAWN

- R2419 FBI-R2419-A4011 NTS 09.03.21 ND



Flexible Business Interiors, The Old Coach House, 820 Wilmslow Rd, Didsbury, Manchester M20 2RN
tel: 0161 445 1661 fax: 0161 445 1771 email: enquire@flexiblebusinessinteriors.co.uk
Information on this drawing is copyright, all rights reserved. No part of this work may be reproduced or transmitted in any form by any means, either electronically, mechanically, by photocopying, recording or otherwise stored in any retrieval system of any nature, without the express consent of Flexible Business Interiors Ltd.