

PROJECT REF
20120

DRAWING REF
210

BLUECHIP ARCHITECTS

SCALE
1:50 @ A1

RIBA #
Chartered Practitioner

arcb
Architects Registration Board

DATE
DEC '20

CLIENT

MR J SMALES
21 ALBION ROAD
FALLOWFIELD
MANCHESTER
M14 6LT

PROJECT

SINGLE STOREY REAR EXTENSION
DORMER LOFT CONVERSION
INTERNAL REMODELLING


DRAWING TITLE

PROPOSED ELEVATIONS


PLANNING



EAST ELEVATION

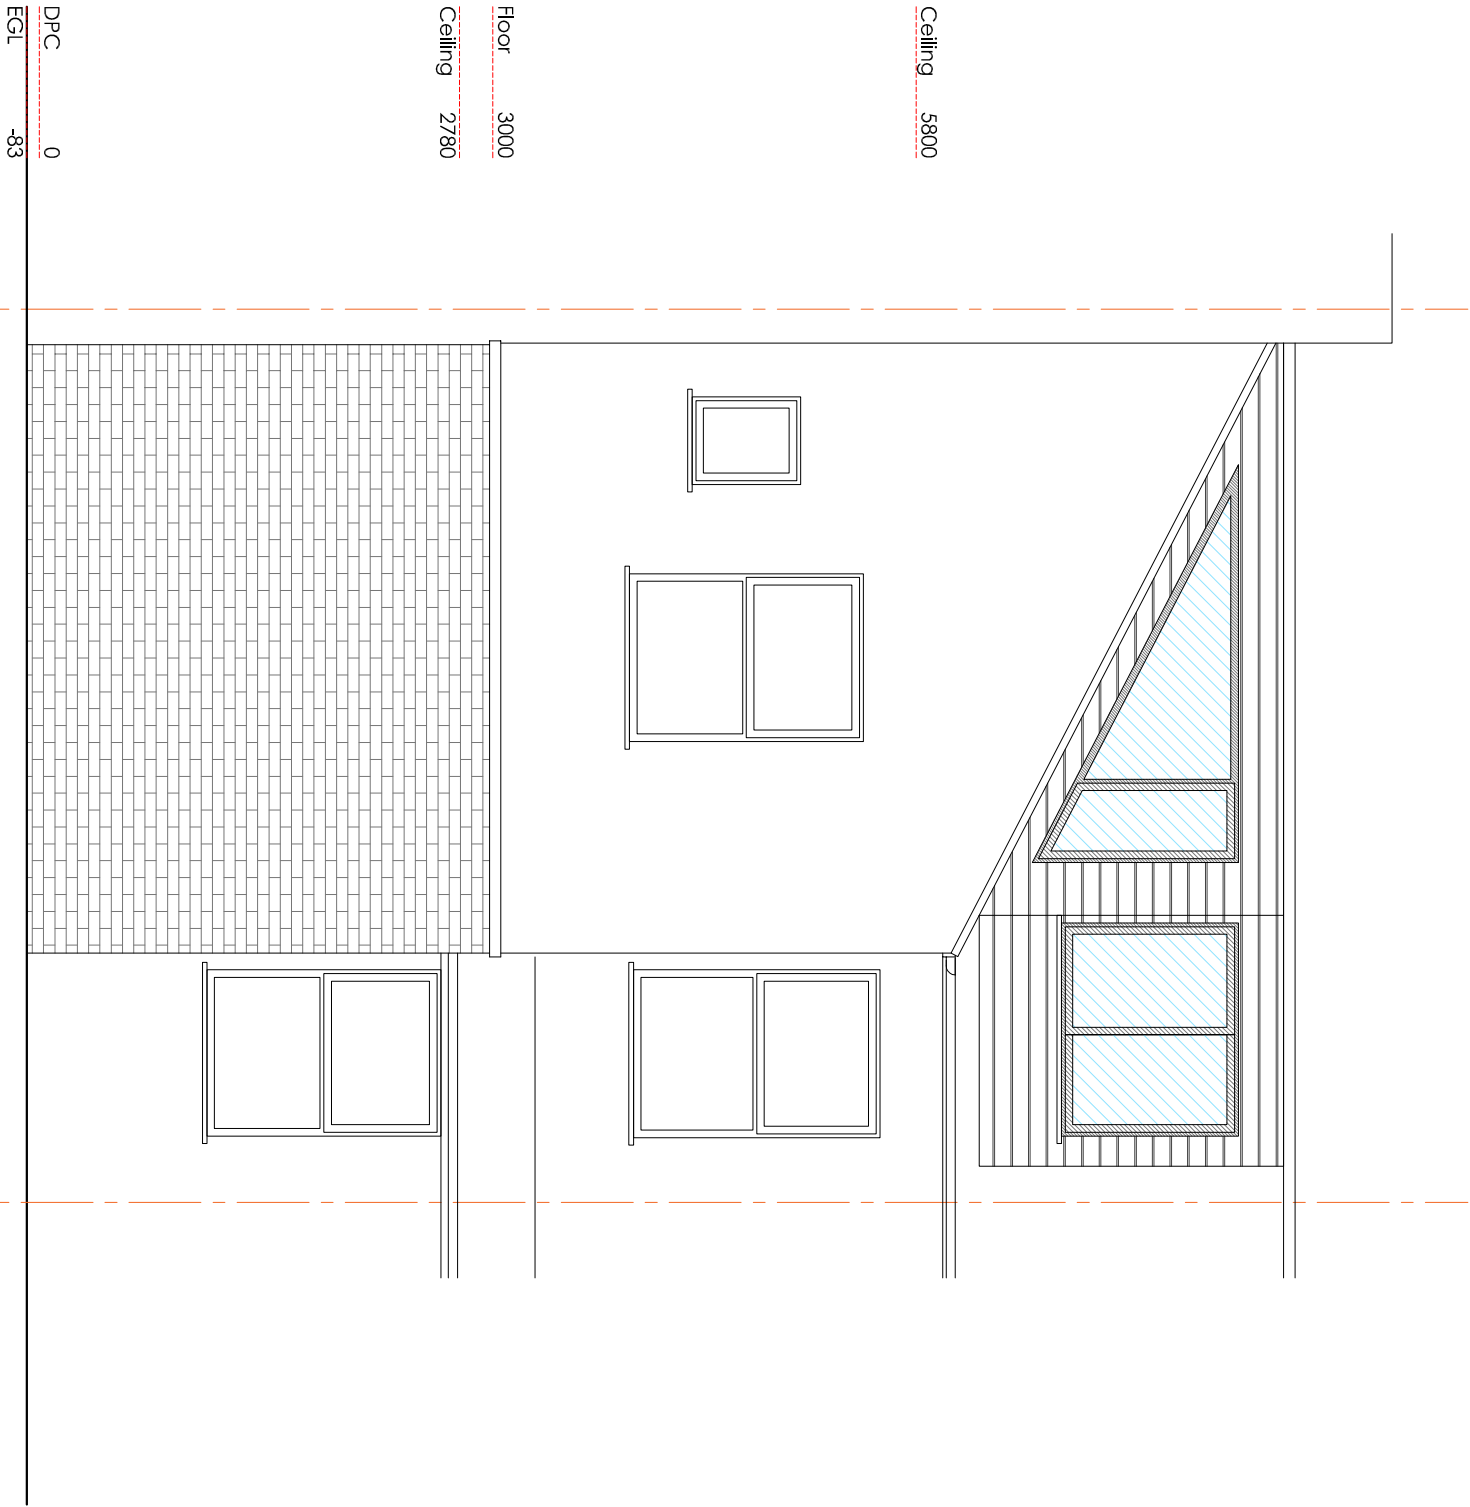


WEST ELEVATION

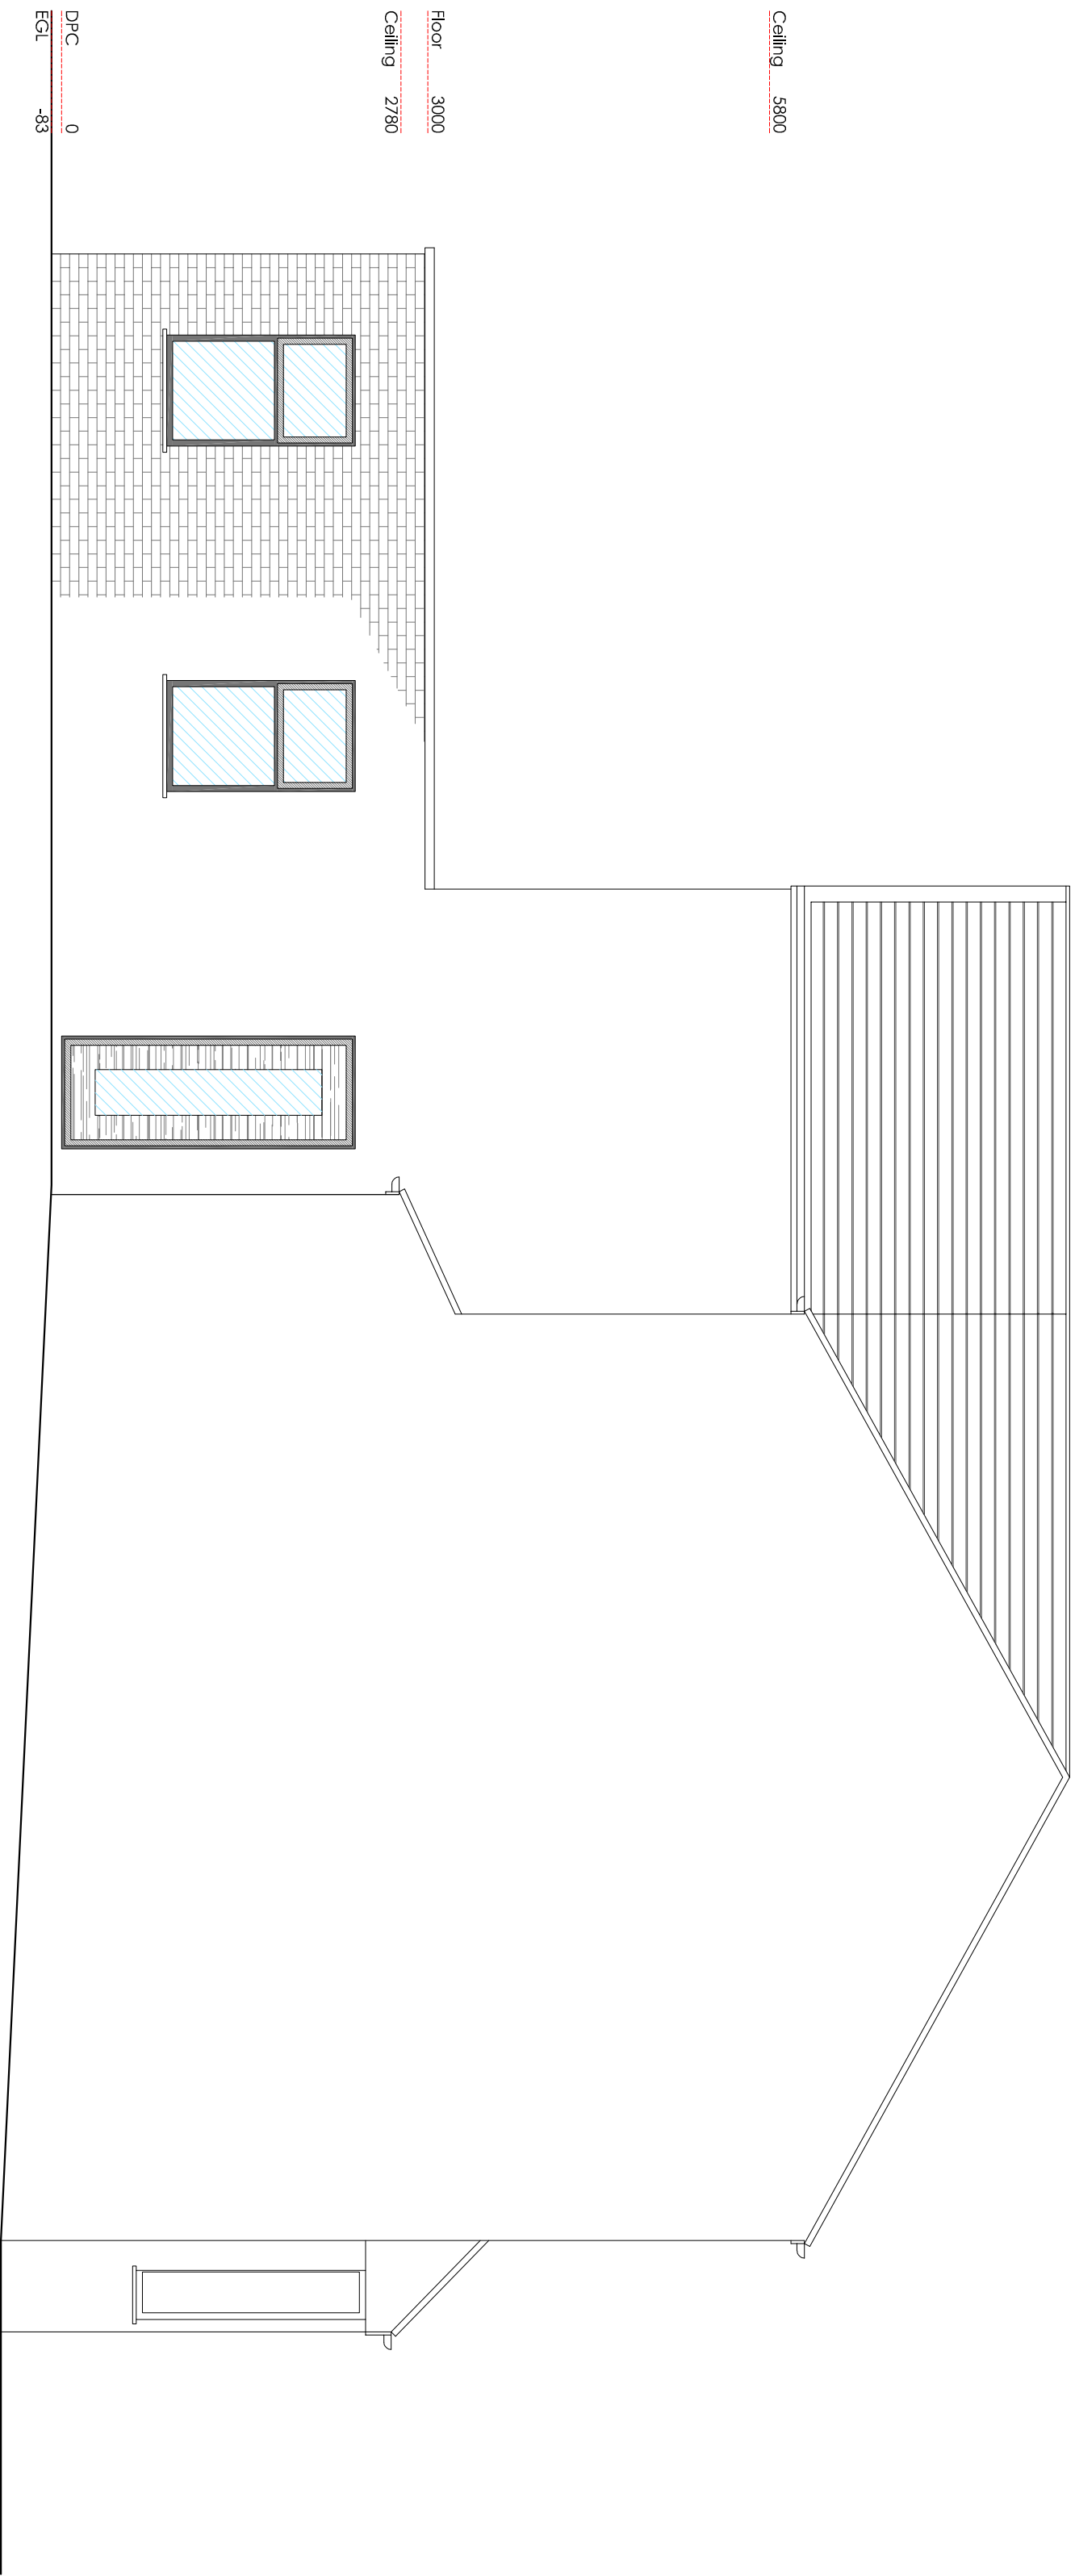

SOUTH ELEVATION

ISSUED FOR PLANNING APPROVAL

04.02.21

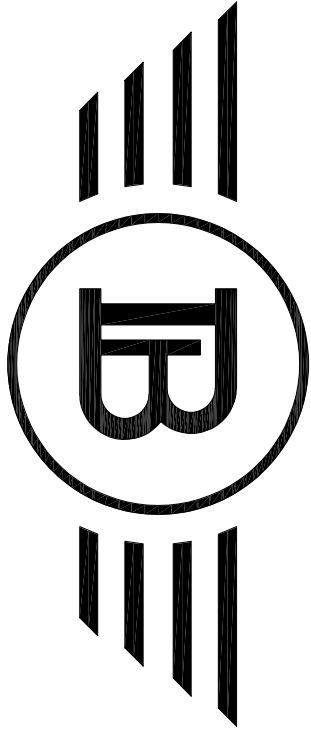

BLUECHIP ARCHITECTS

07999 294 675

DESIGN@BLUECHIP-ARCHITECTURE.CO.UK
WWW.BLUECHIP-ARCHITECTURE.CO.UK

LOWRY MILL | LEB ST. | SWINTON | MANCHESTER | M27 6DB

DO NOT SCALE FROM THE DRAWING. COPYRIGHT PROTECTED & ISSUED UNDER LICENCE TO THE CLIENT NAMED BELOW. ALL INFORMATION CONTAINED WITHIN IS NON-TRANSFERABLE WITHOUT APPROVAL FROM BLUECHIP ARCHITECTS.