
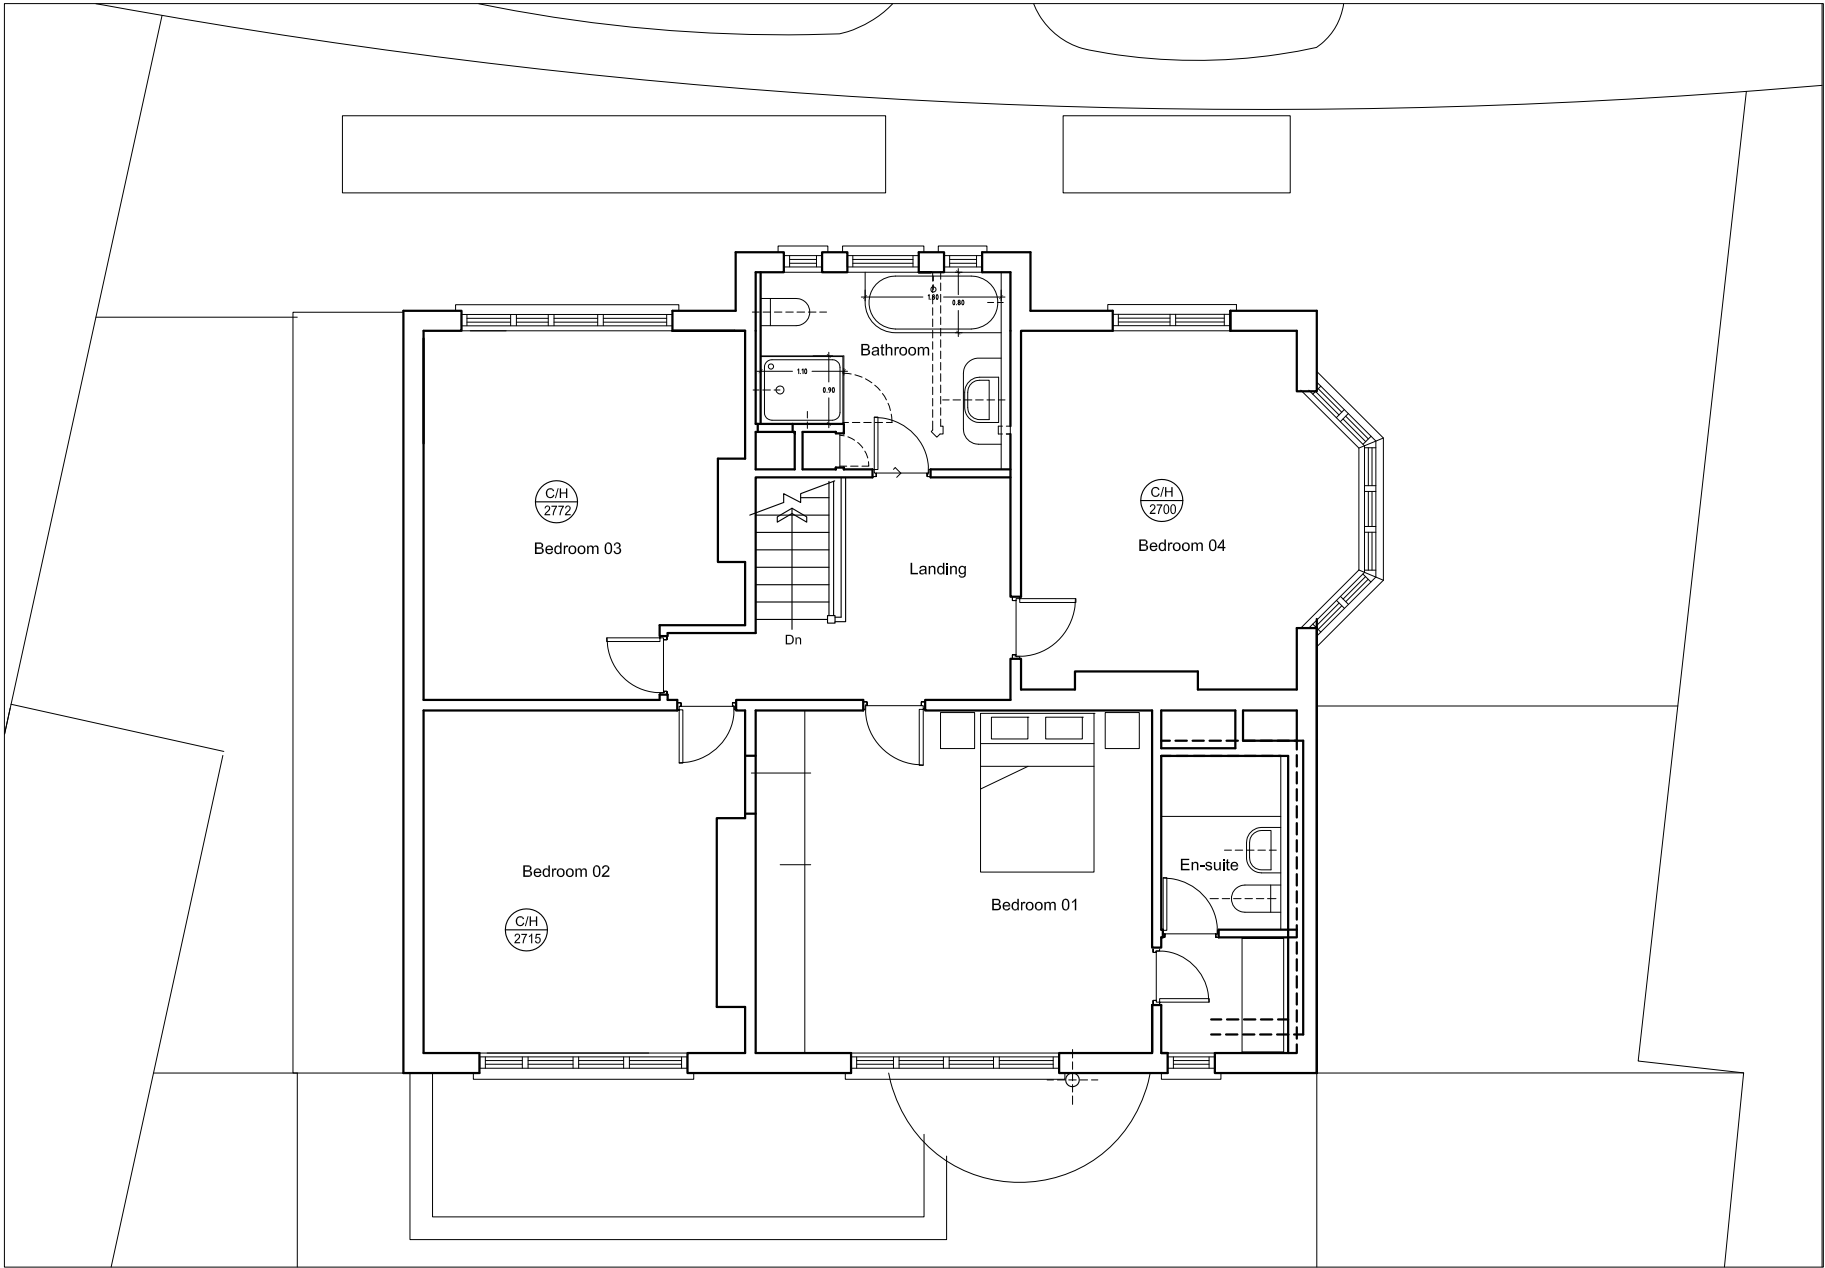


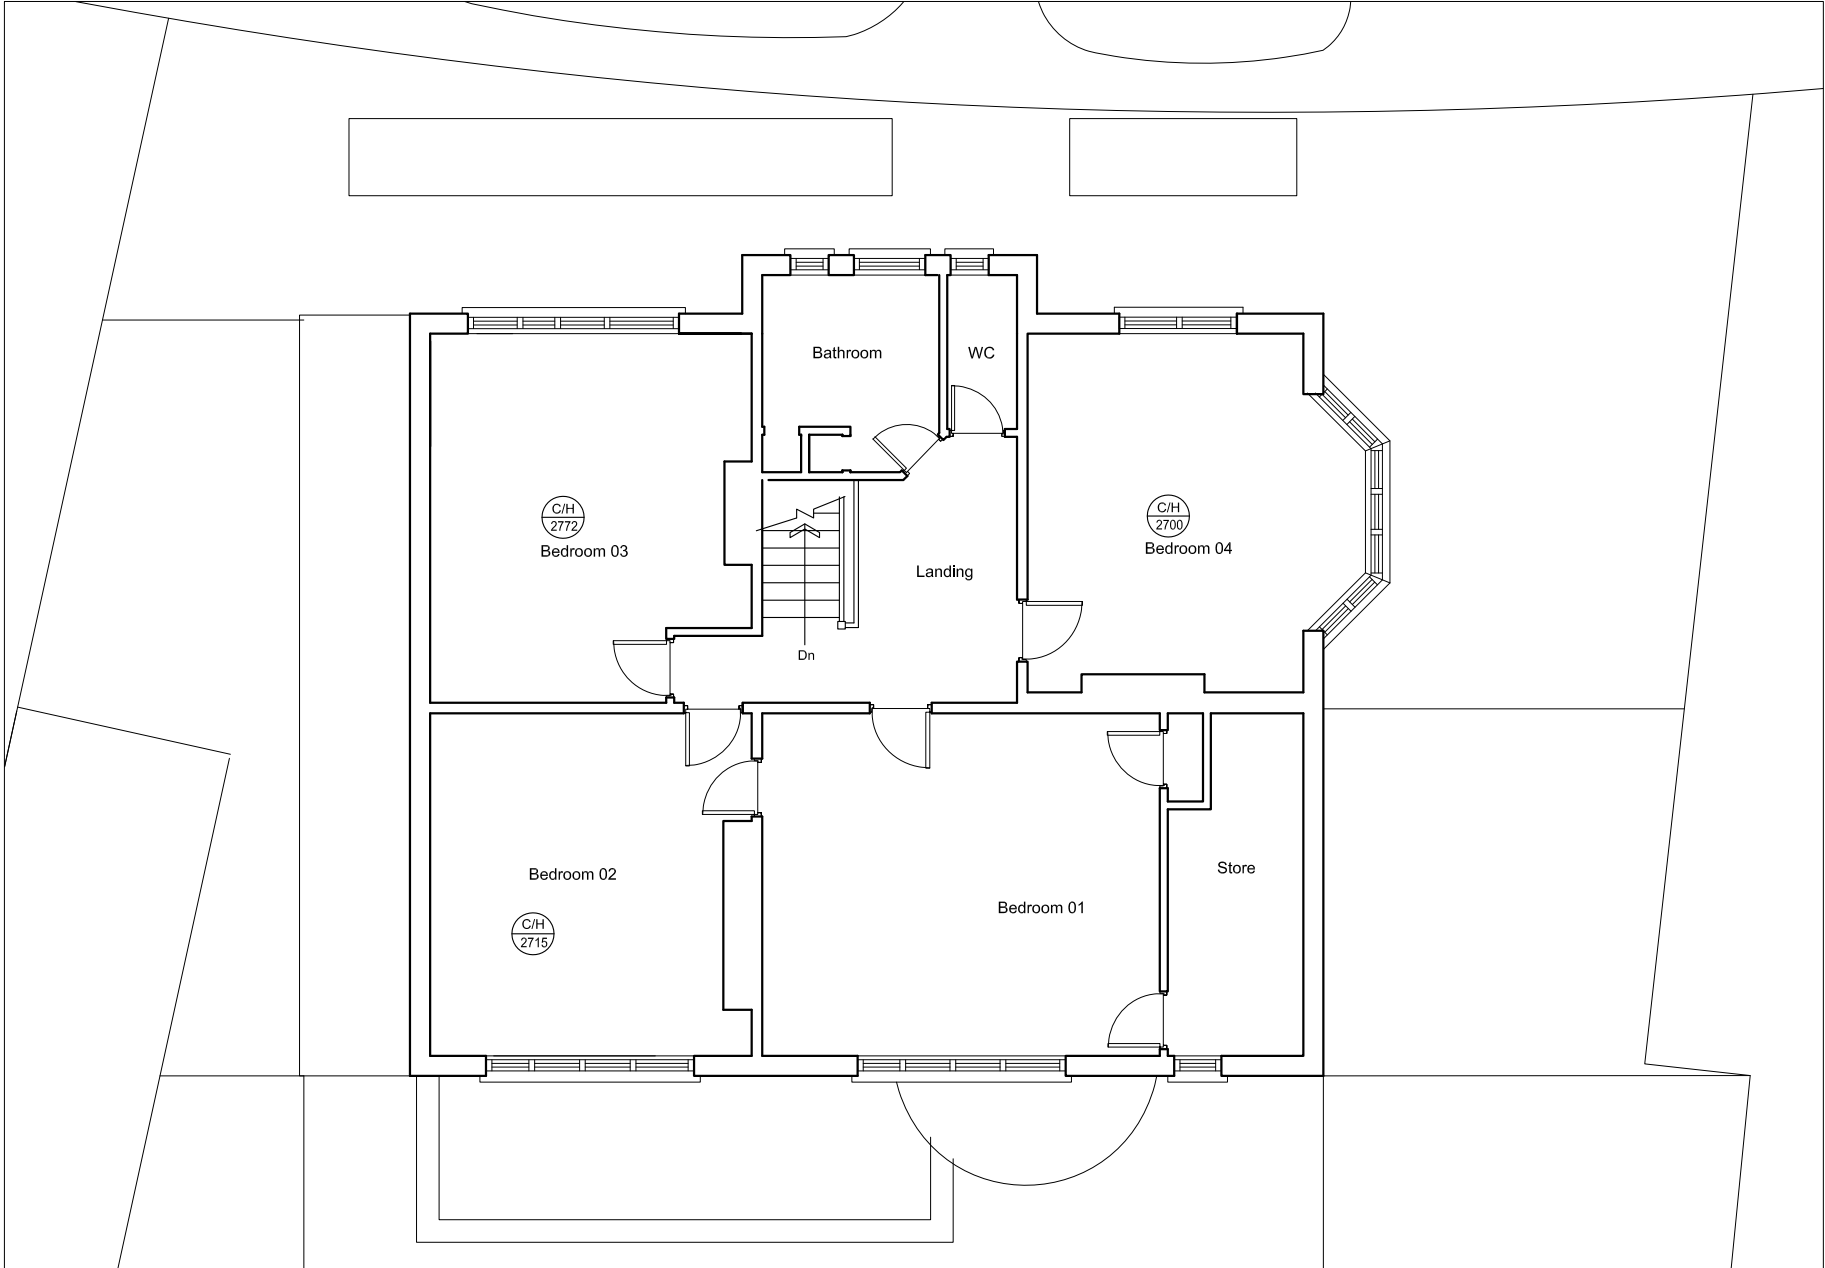

PROJECT				Internal remodelling and en-suite dormer. 1 Meadow bank, Chorlton.	
SCALE					
1 : 100 @ A3				CLIENT Mario and Jac Bortolozzo.	
DRAWING NUMBER					
067 - AL2				DRAWING TITLE Existing and proposed 1st floor plan	
CONTRACT NO:		STAGE CODE	REV.		
067		PLANNING	-		
ISSUED	-	26/04/15		sj simon james arq ltd/architects UK: 120 Grosvenor st, All Saints, Manchester, M1 7HL Spain: Enrique Larreta 1, 4b, Chamartín, Madrid, 29036	