


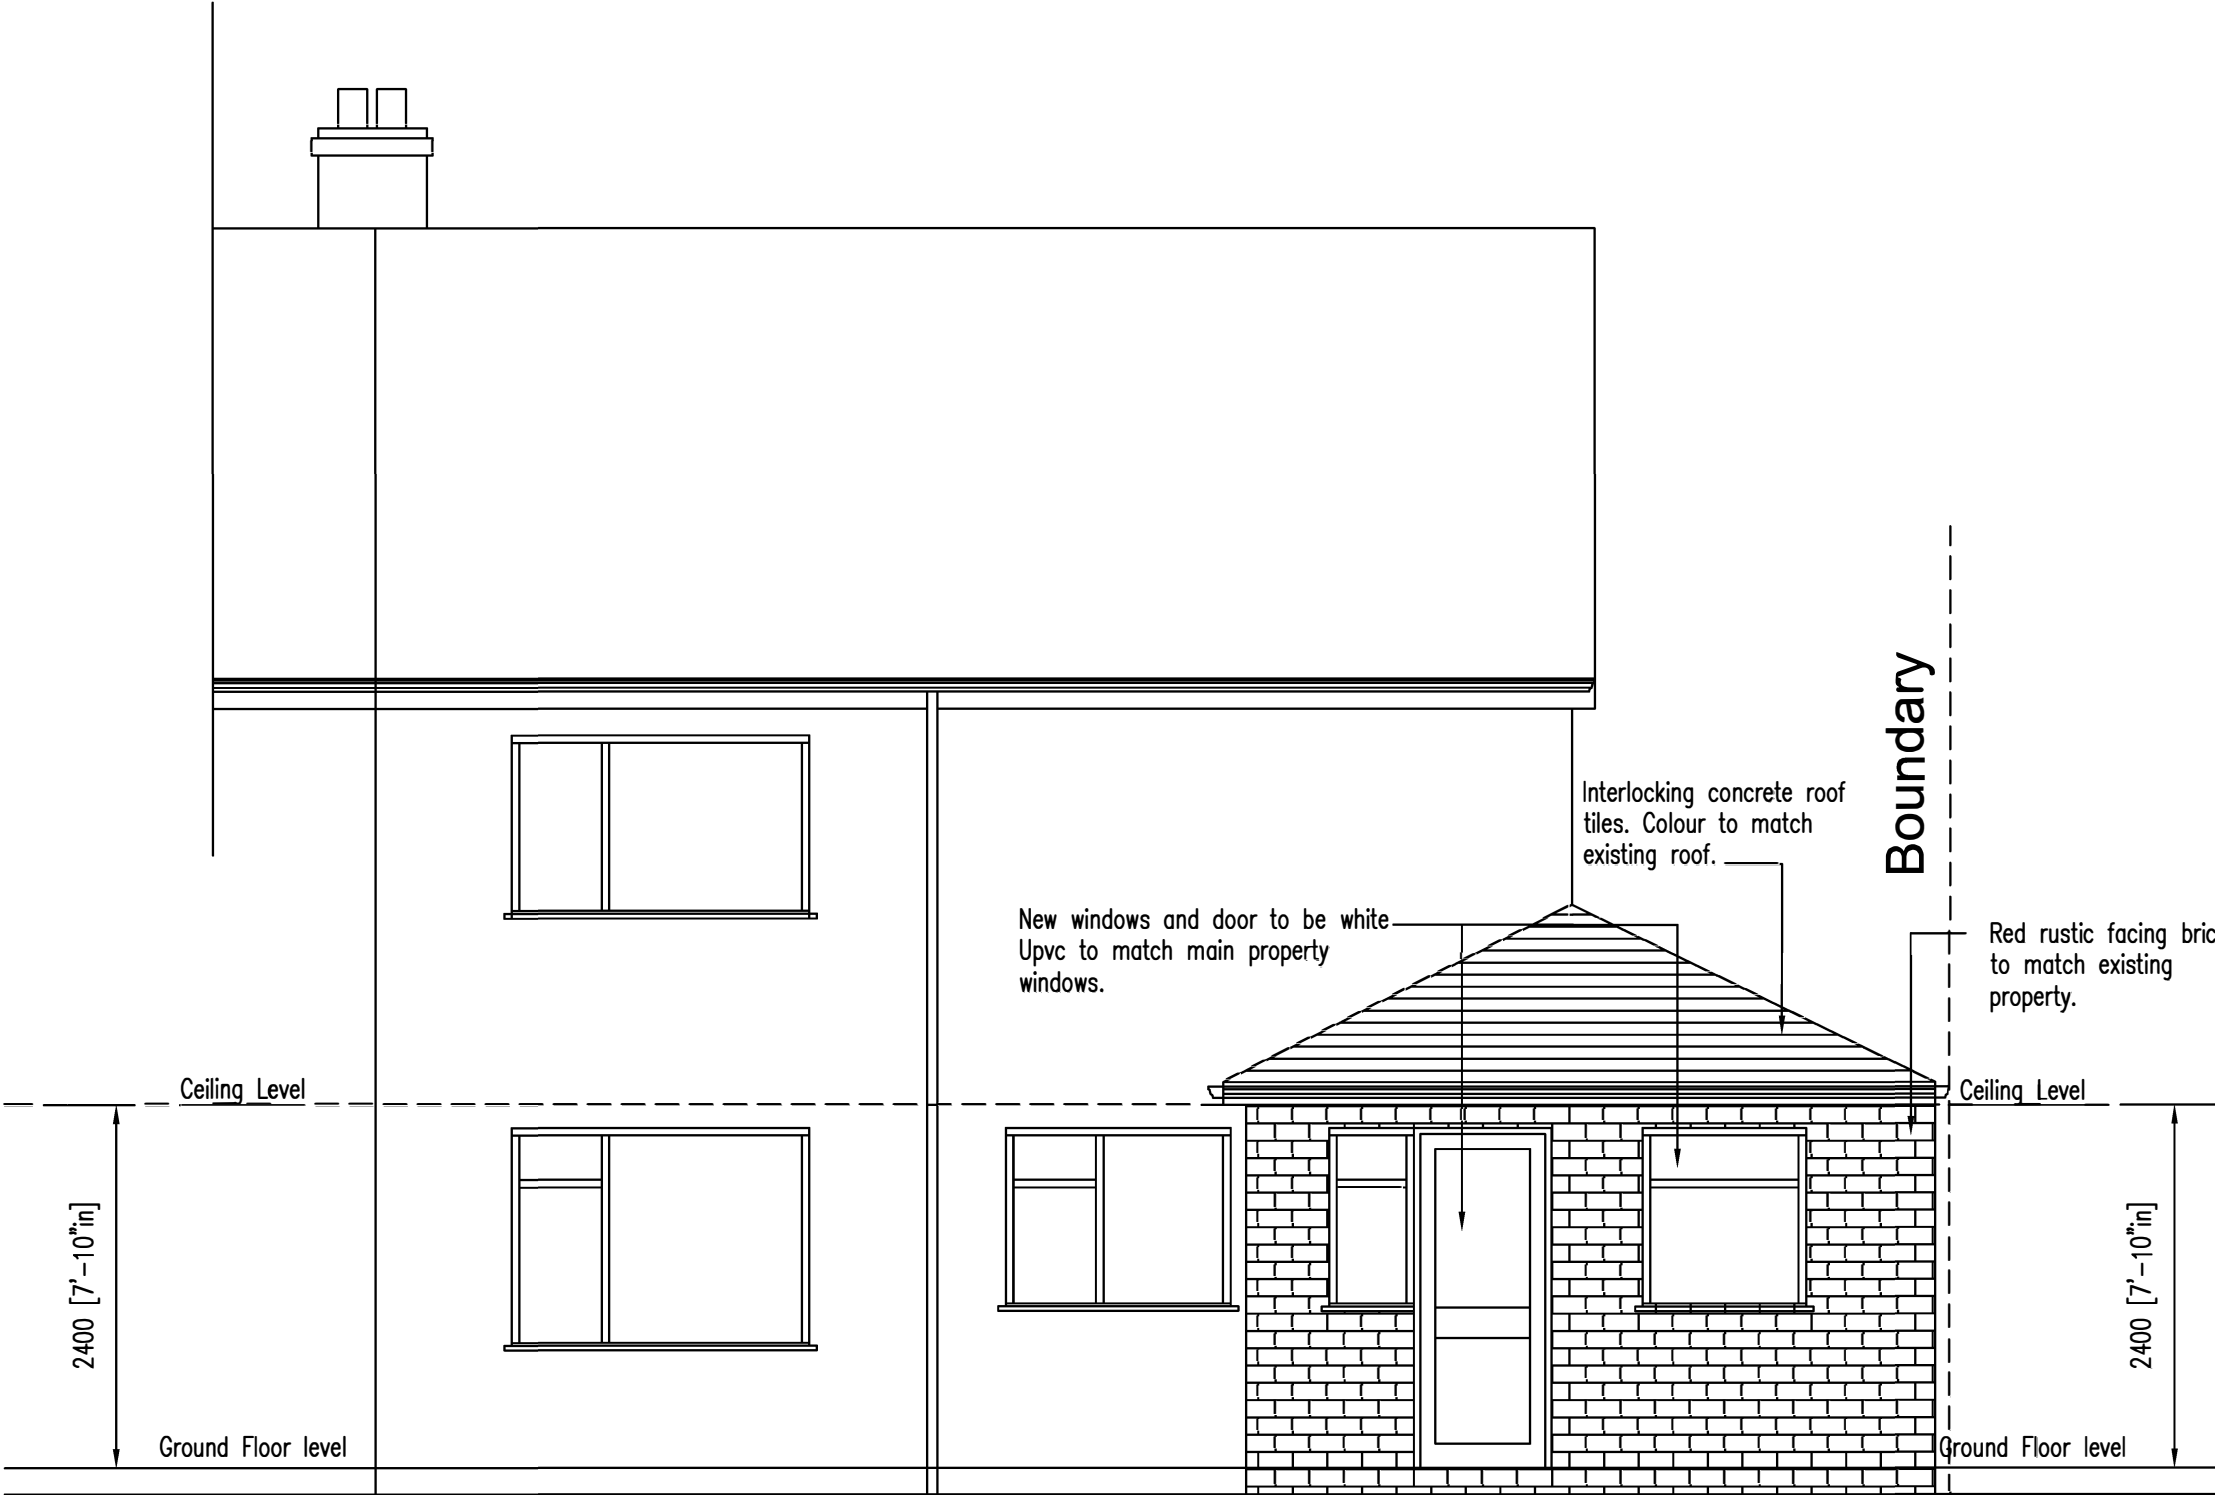

Proposed Rear Elevation
(North East)

REVISIONS		For Coment		
Mrs Hannah Maguire 31 Hatchet Road Wythenshawe. Manchester M22 0EA				
DETAIL		Proposed Garage Extension		
SCALES		1 : 50		
DRAWN		TD	DATE	July 2020
JOB NO	DWG NO	REV		
20/AC100	AC100e	P1		
Haslam Partnership Ltd 270 Hollins Lane Hollins Village Bury BL98AY T. 0161 796 5783 M. 07909 548 148 E. andrew.haslam@virgin.net. Chartered Engineers and Surveyors				