



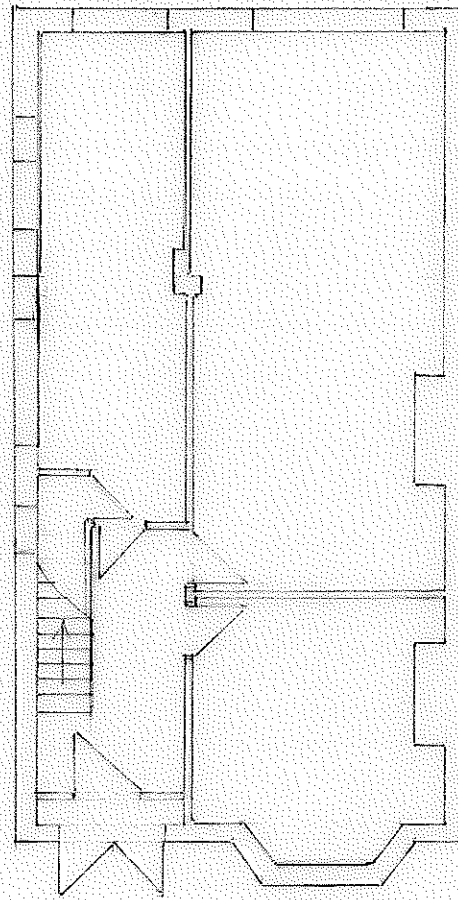

EXISTING GROUND FLOOR PLAN

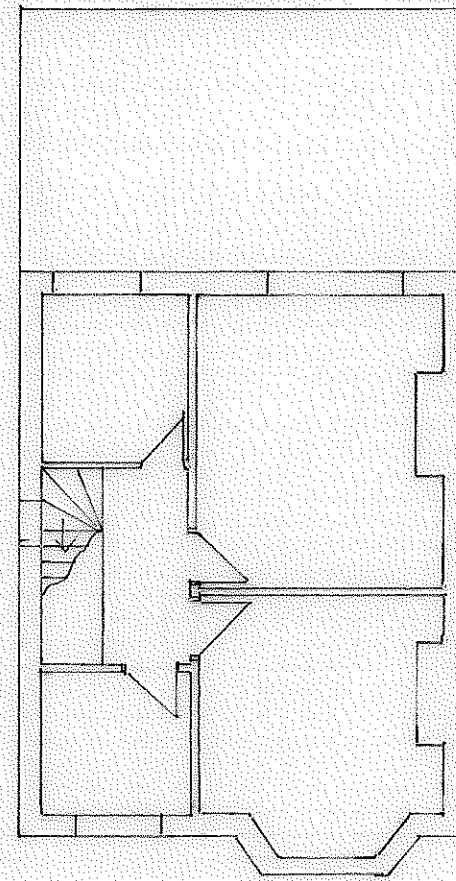


EXISTING FIRST FLOOR PLAN

ALL DIMENSIONS ARE GIVEN IN MILLIMETERS
ALL DRAWINGS AND DETAILS ARE INTENDED
TO SUPPORT A PLANNING SUBMISSION ONLY
AND SHOULD NOT BE USED FOR CONSTRUCTION
PURPOSES
ALL DETAILS, LEVELS AND DIMENSIONS OF
EXISTING AND PROPOSED TO BE CHECKED BY
CONTRACTOR PRIOR TO COMMENCEMENT OF
WORKS ON SITE

NAME	
MR + MRS ROCCA	
ADDRESS	
113 DARLEY AVE MANCHESTER M21 7QR	
DRAWING TITLE	
PROPOSED SIDE EXTENSION	
DATE	DRAWING REF
JAN. 2021	R001
SCALE	
1:100 AT A3	




EXISTING FRONT ELEVATION

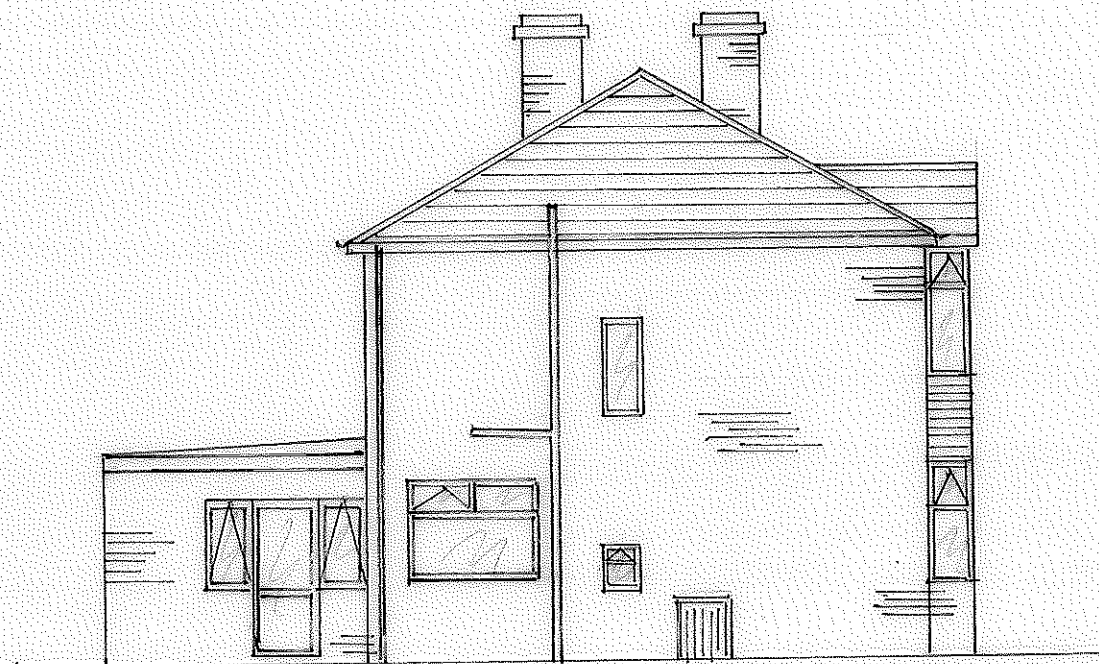

EXISTING LEFT HAND ELEVATION



EXISTING REAR ELEVATION

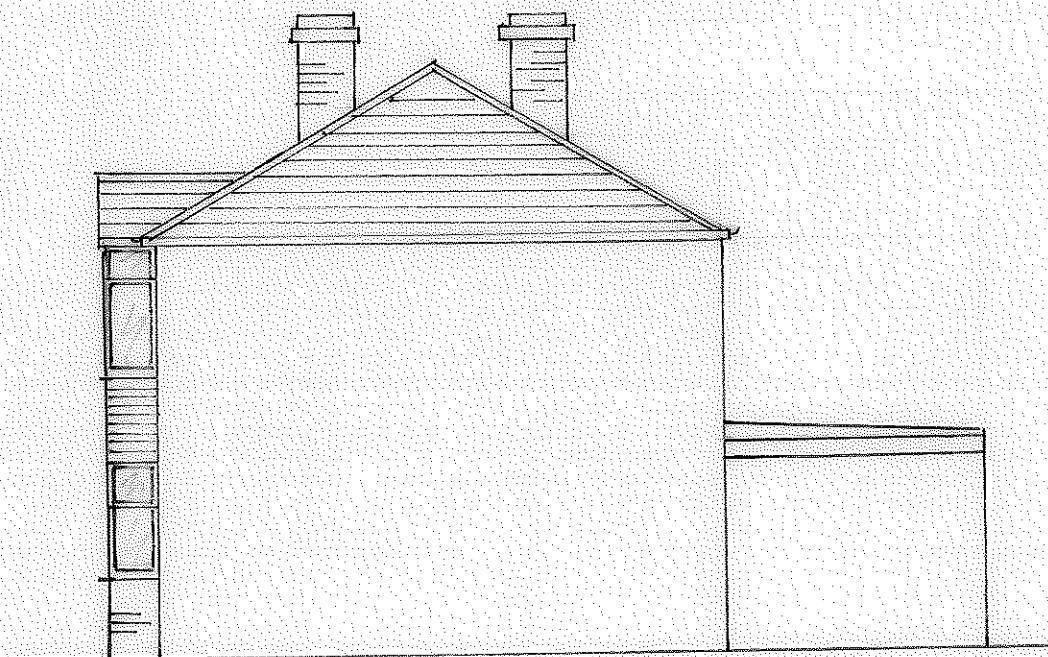


EXISTING RIGHT HAND ELEVATION

ALL DIMENSIONS ARE GIVEN IN MILLIMETERS
ALL DRAWINGS AND DETAILS ARE INTENDED
TO SUPPORT A BANNING SUBMISSION ONLY
AND SHOULD NOT BE USED FOR CONSTRUCTION
PURPOSES
ALL DETAILS, LEVELS AND DIMENSIONS OF
EXISTING AND PROPOSED TO BE CHECKED BY
CONTRACTOR PRIOR TO COMMENCEMENT OF
WORKS ON SITE

NAME MR & MRS ROCCA	
ADDRESS 113 DARLEY AVE. MANCHESTER M21 7QR	
DRAWING TITLE PROPOSED SIDE EXTENSION	
DATE JAN 2021	R 001
SCALE 1:100 AT A3	




PROPOSED FRONT ELEVATION

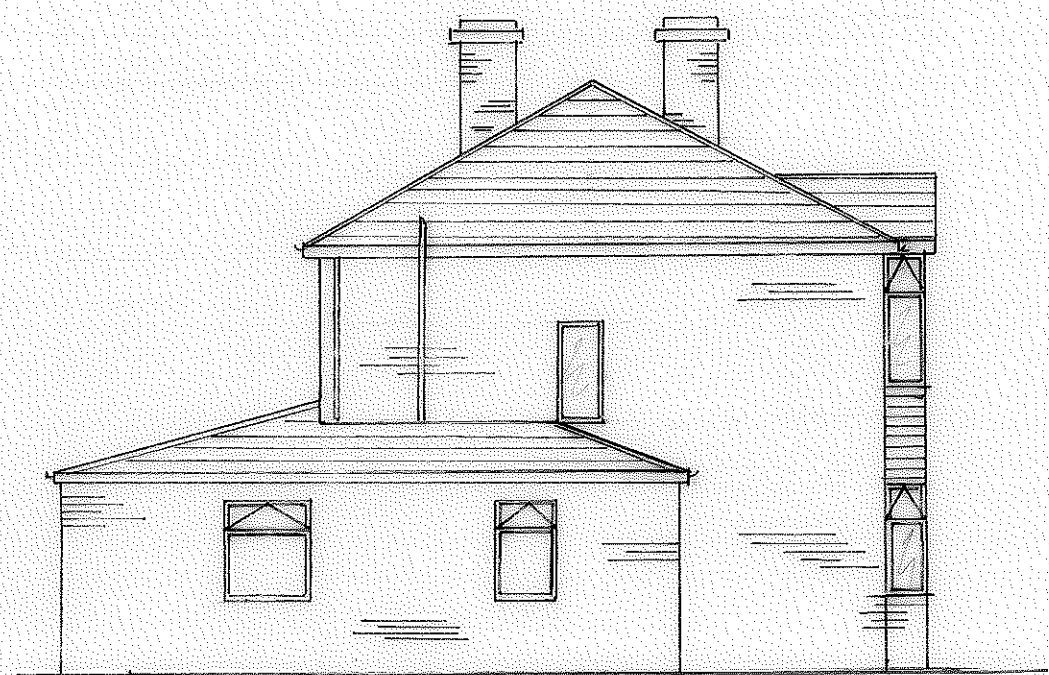

PROPOSED REAR ELEVATION




PROPOSED REAR ELEVATION

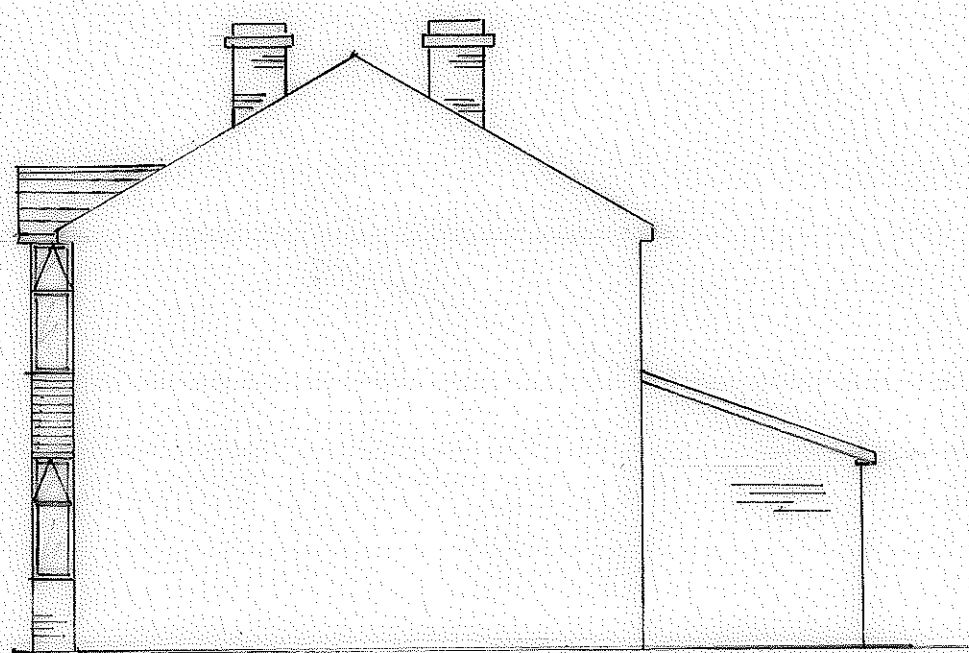


PROPOSED RIGHT HAND ELEVATION

ALL DIMENSIONS ARE GIVEN IN MILLIMETERS
ALL DRAWINGS AND DETAILS ARE INTENDED
TO SUPPORT A PLANNING SUBMISSION ONLY
AND SHOULD NOT BE USED FOR CONSTRUCTION
PURPOSES
ALL DETAILS, LEVELS AND DIMENSIONS OF
EXISTING AND PROPOSED TO BE CHECKED BY
CONTRACTOR PRIOR TO COMMENCEMENT OF
WORKS ON SITE


NAME MR & MRS ROCCA	
ADDRESS 113 DARLEY AVE MANCHESTER M21 7QR	
DRAWING TITLE PROPOSED SIDE ELEVATION	
DATE JAN 2021	DRAWING REF R001
SCALE 1:100 AT A3	

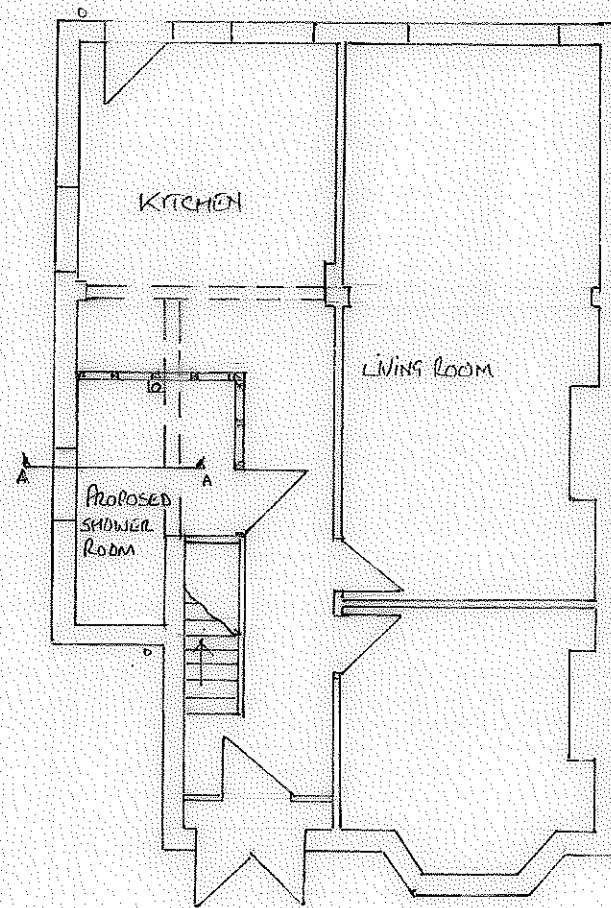

PROPOSED GROUND FLOOR PLAN

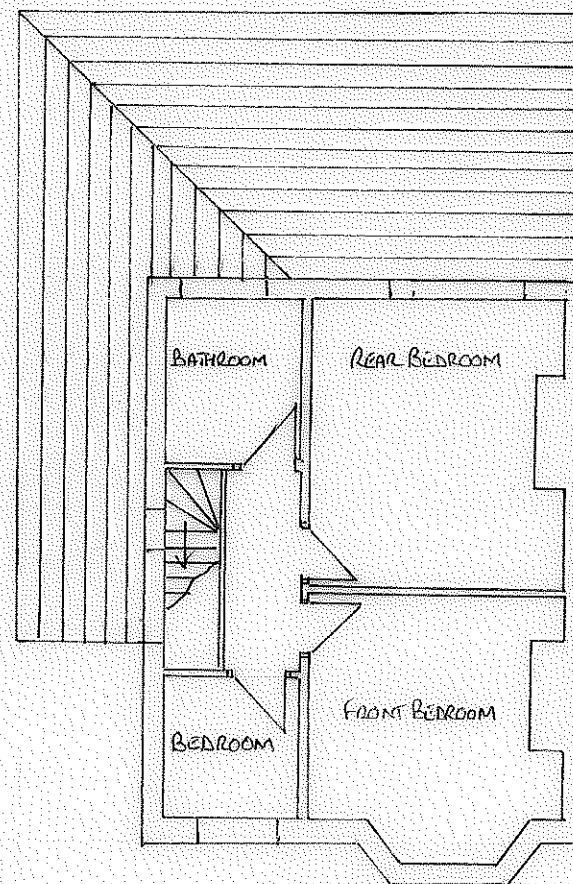

PROPOSED FIRST FLOOR PLAN

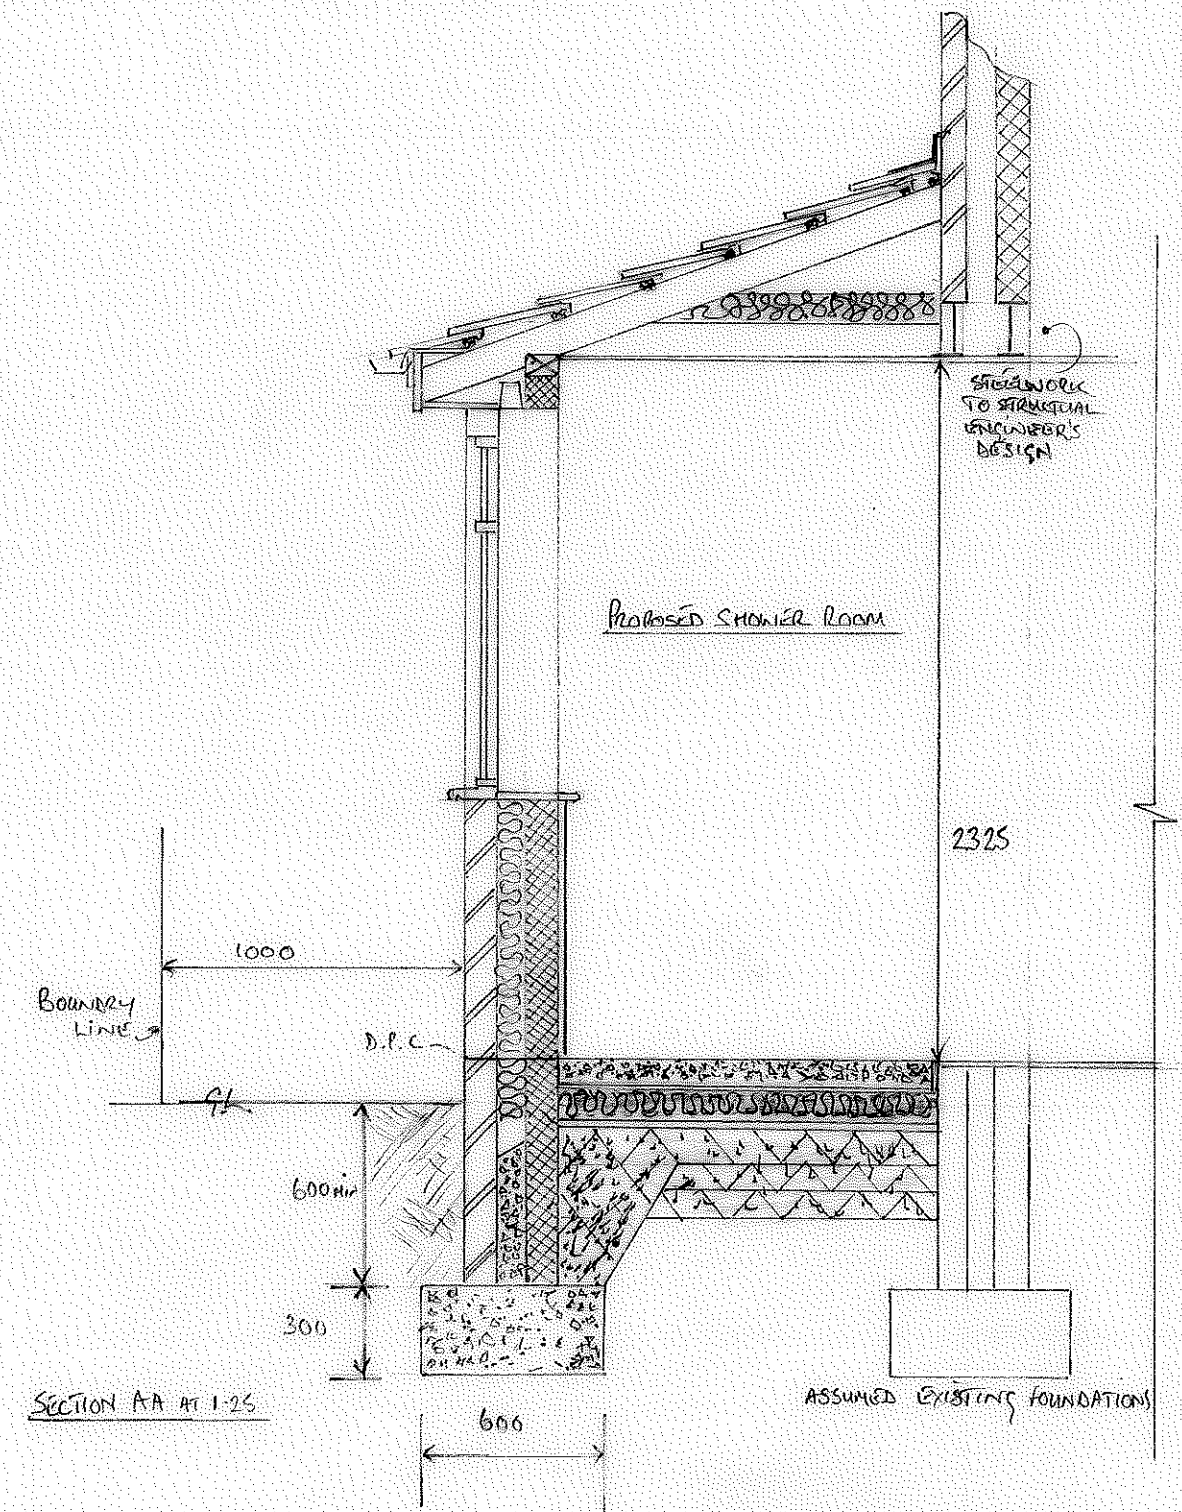

ALL DIMENSIONS ARE GIVEN IN MILLIMETERS
 ALL DRAWINGS AND DETAILS ARE INTENDED
 TO SUPPORT A PLANNING SUBMISSION ONLY
 AND SHOULD NOT BE USED FOR CONSTRUCTION
 PURPOSES
 ALL DETAILS LEVELS AND DIMENSION OF
 EXISTING AND PROPOSED TO BE CHECKED BY
 CONTRACTOR PRIOR TO COMMENCEMENT OF
 WORKS ON SITE

NAME MR + MRS ROCCA	
ADDRESS 113 DARLEY AVE MANCHESTER M21 7QR	
DRAWING TITLE PROPOSED SIDE EXTENSION	
DATE JUN 2021	DRAWING REF R001
SCALE 1:100 UNLESS STATED AT A 3	