




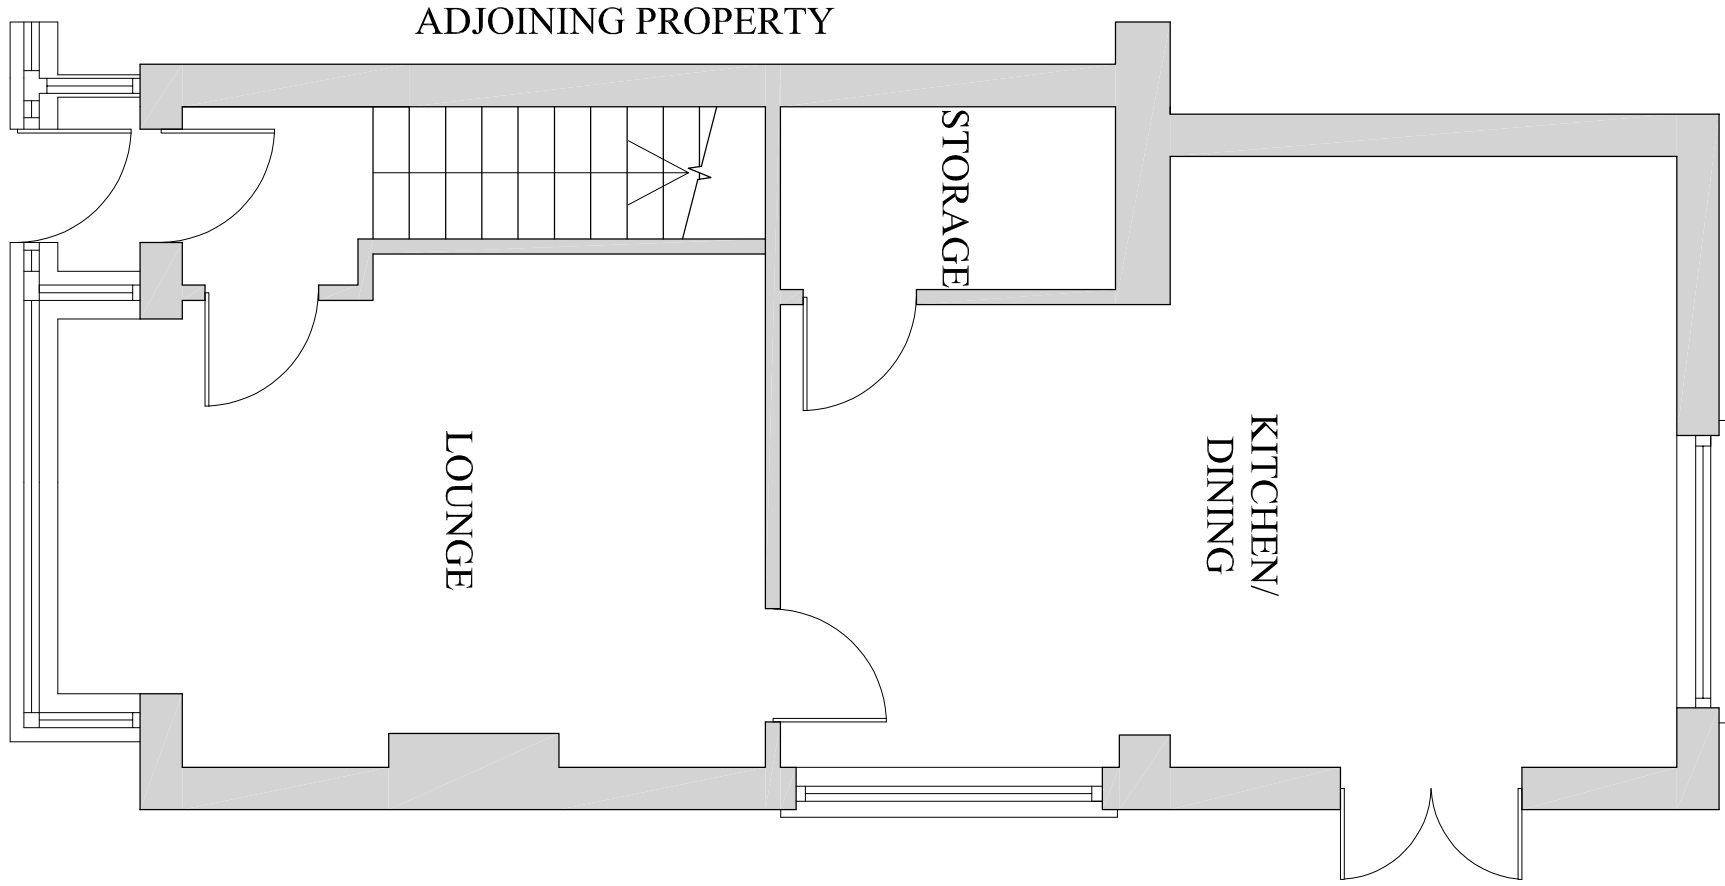


EXISTING GROUND FLOOR LAYOUT
(SCALE 1:50)

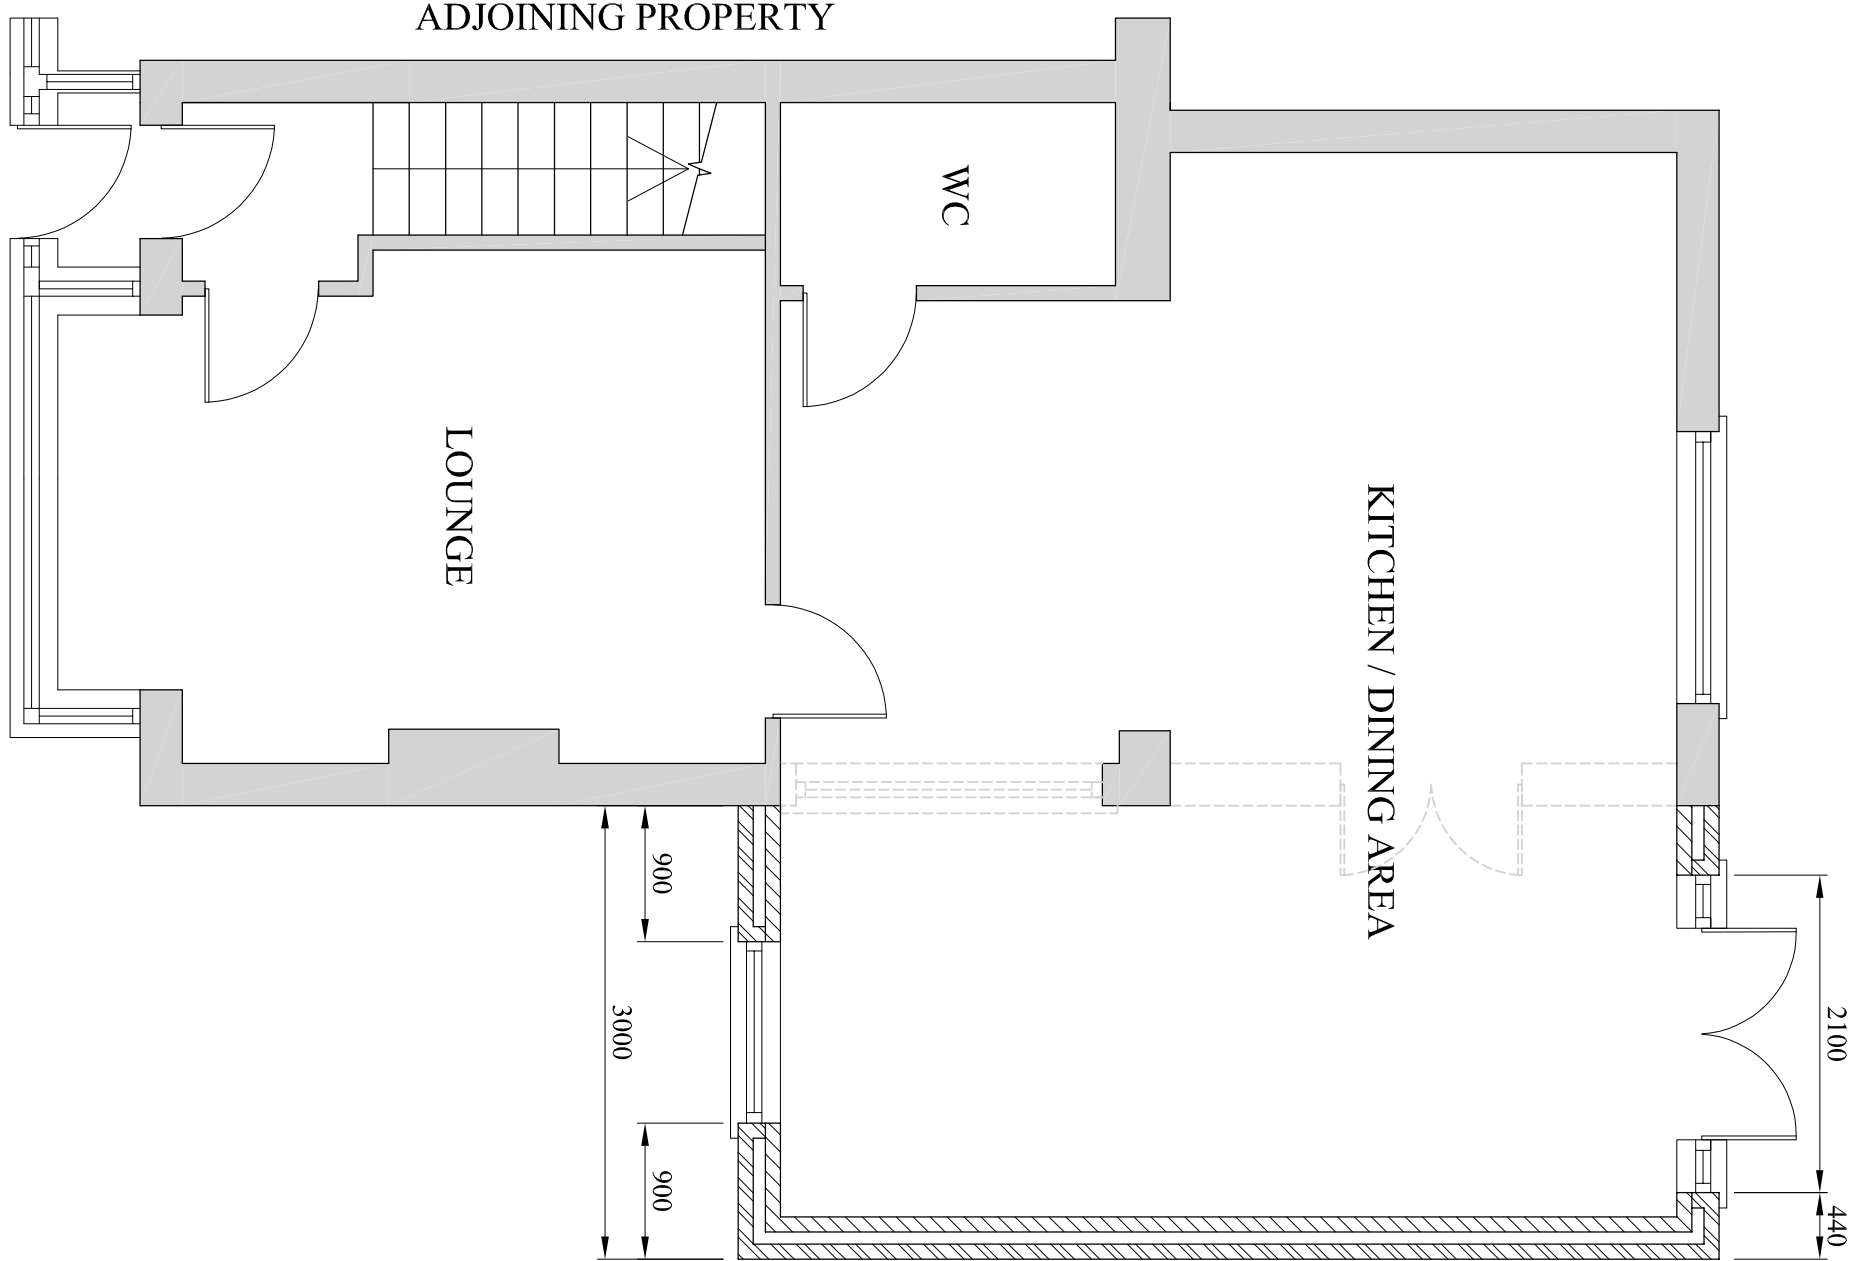


PROPOSED GROUND FLOOR LAYOUT
(SCALE 1:50)

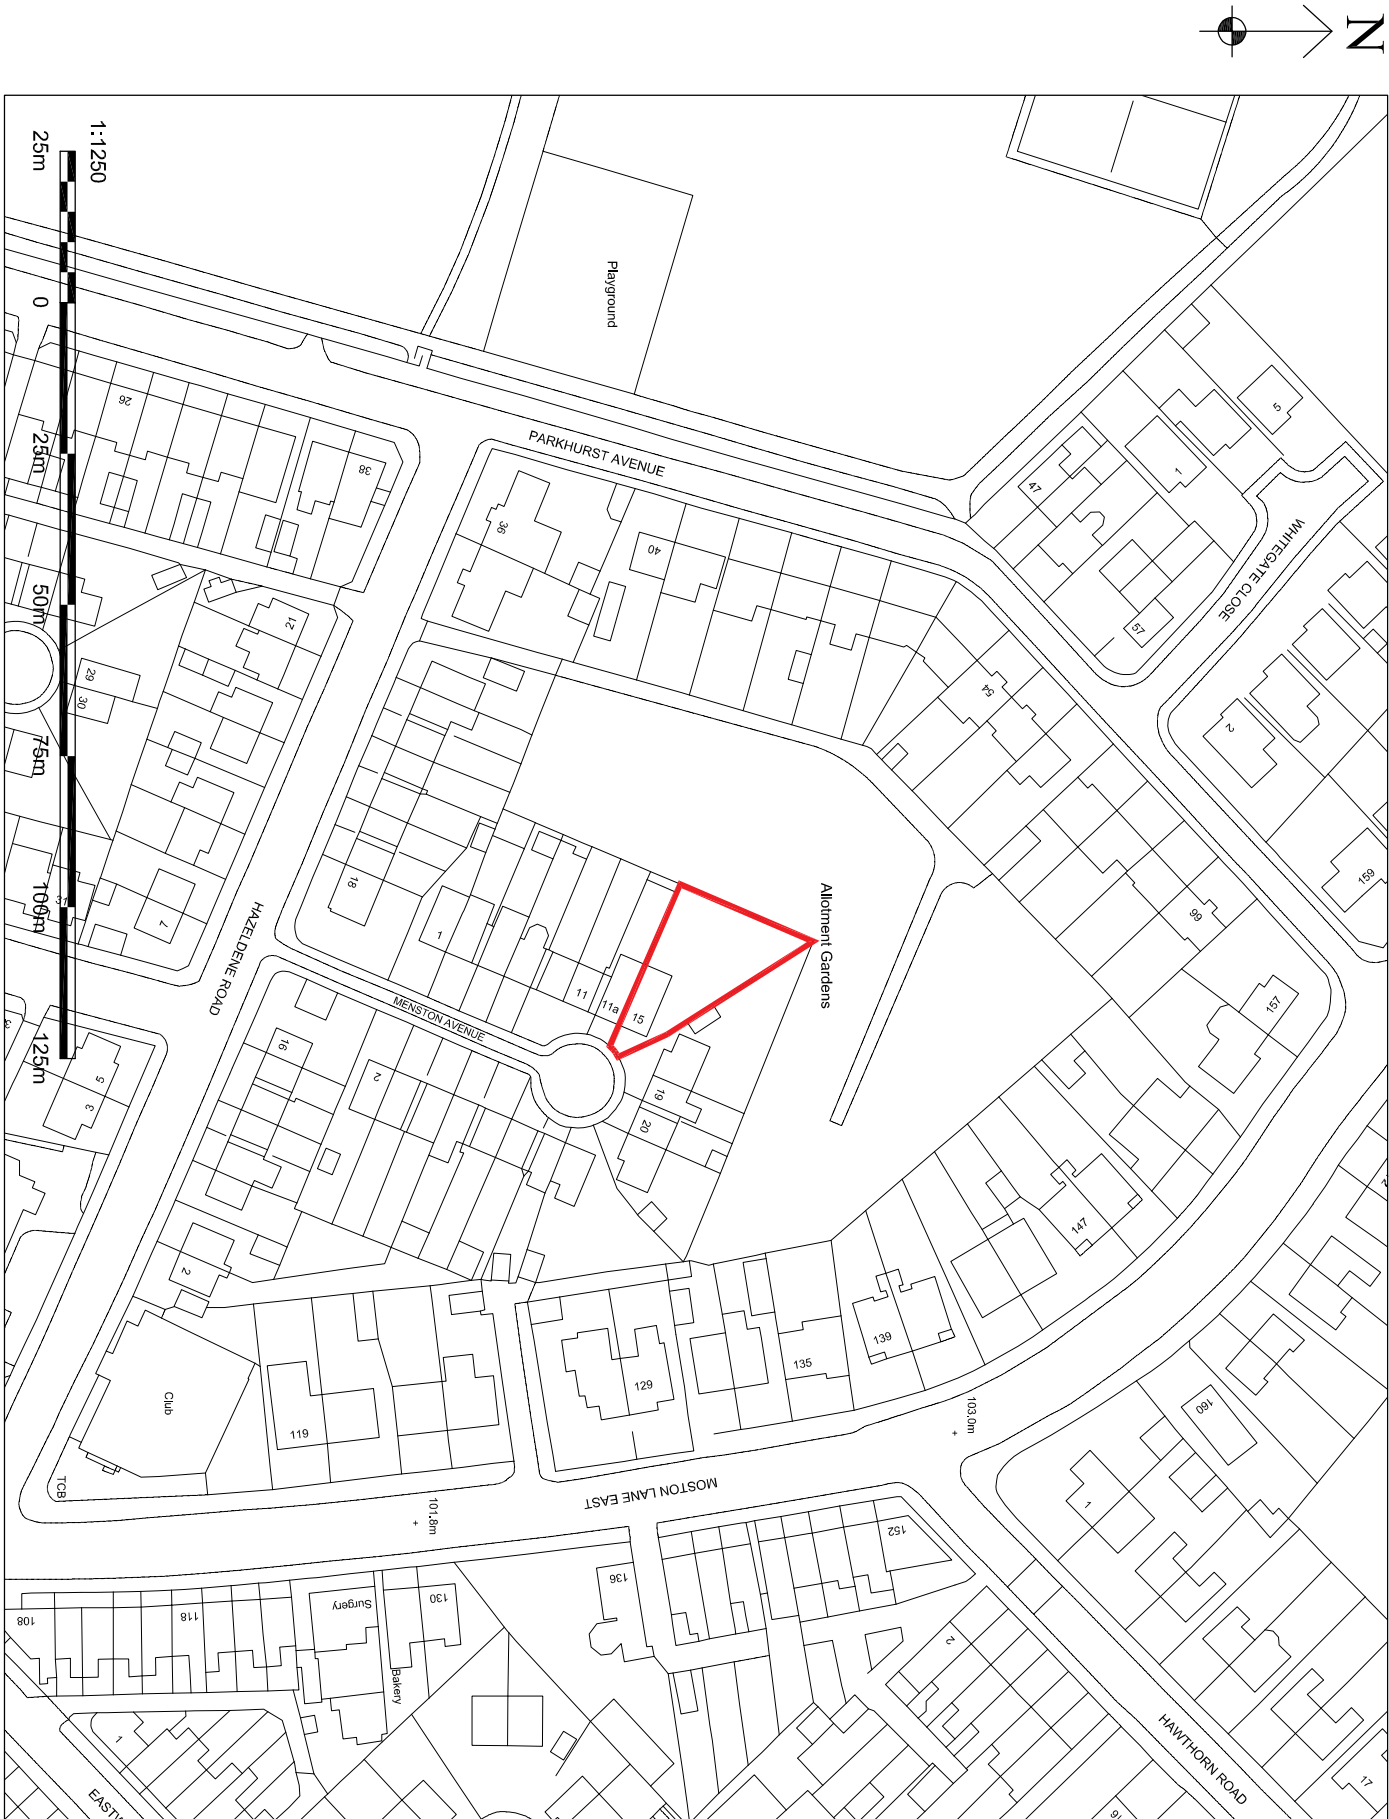

LOCATION PLAN
(SCALE 1:1250)

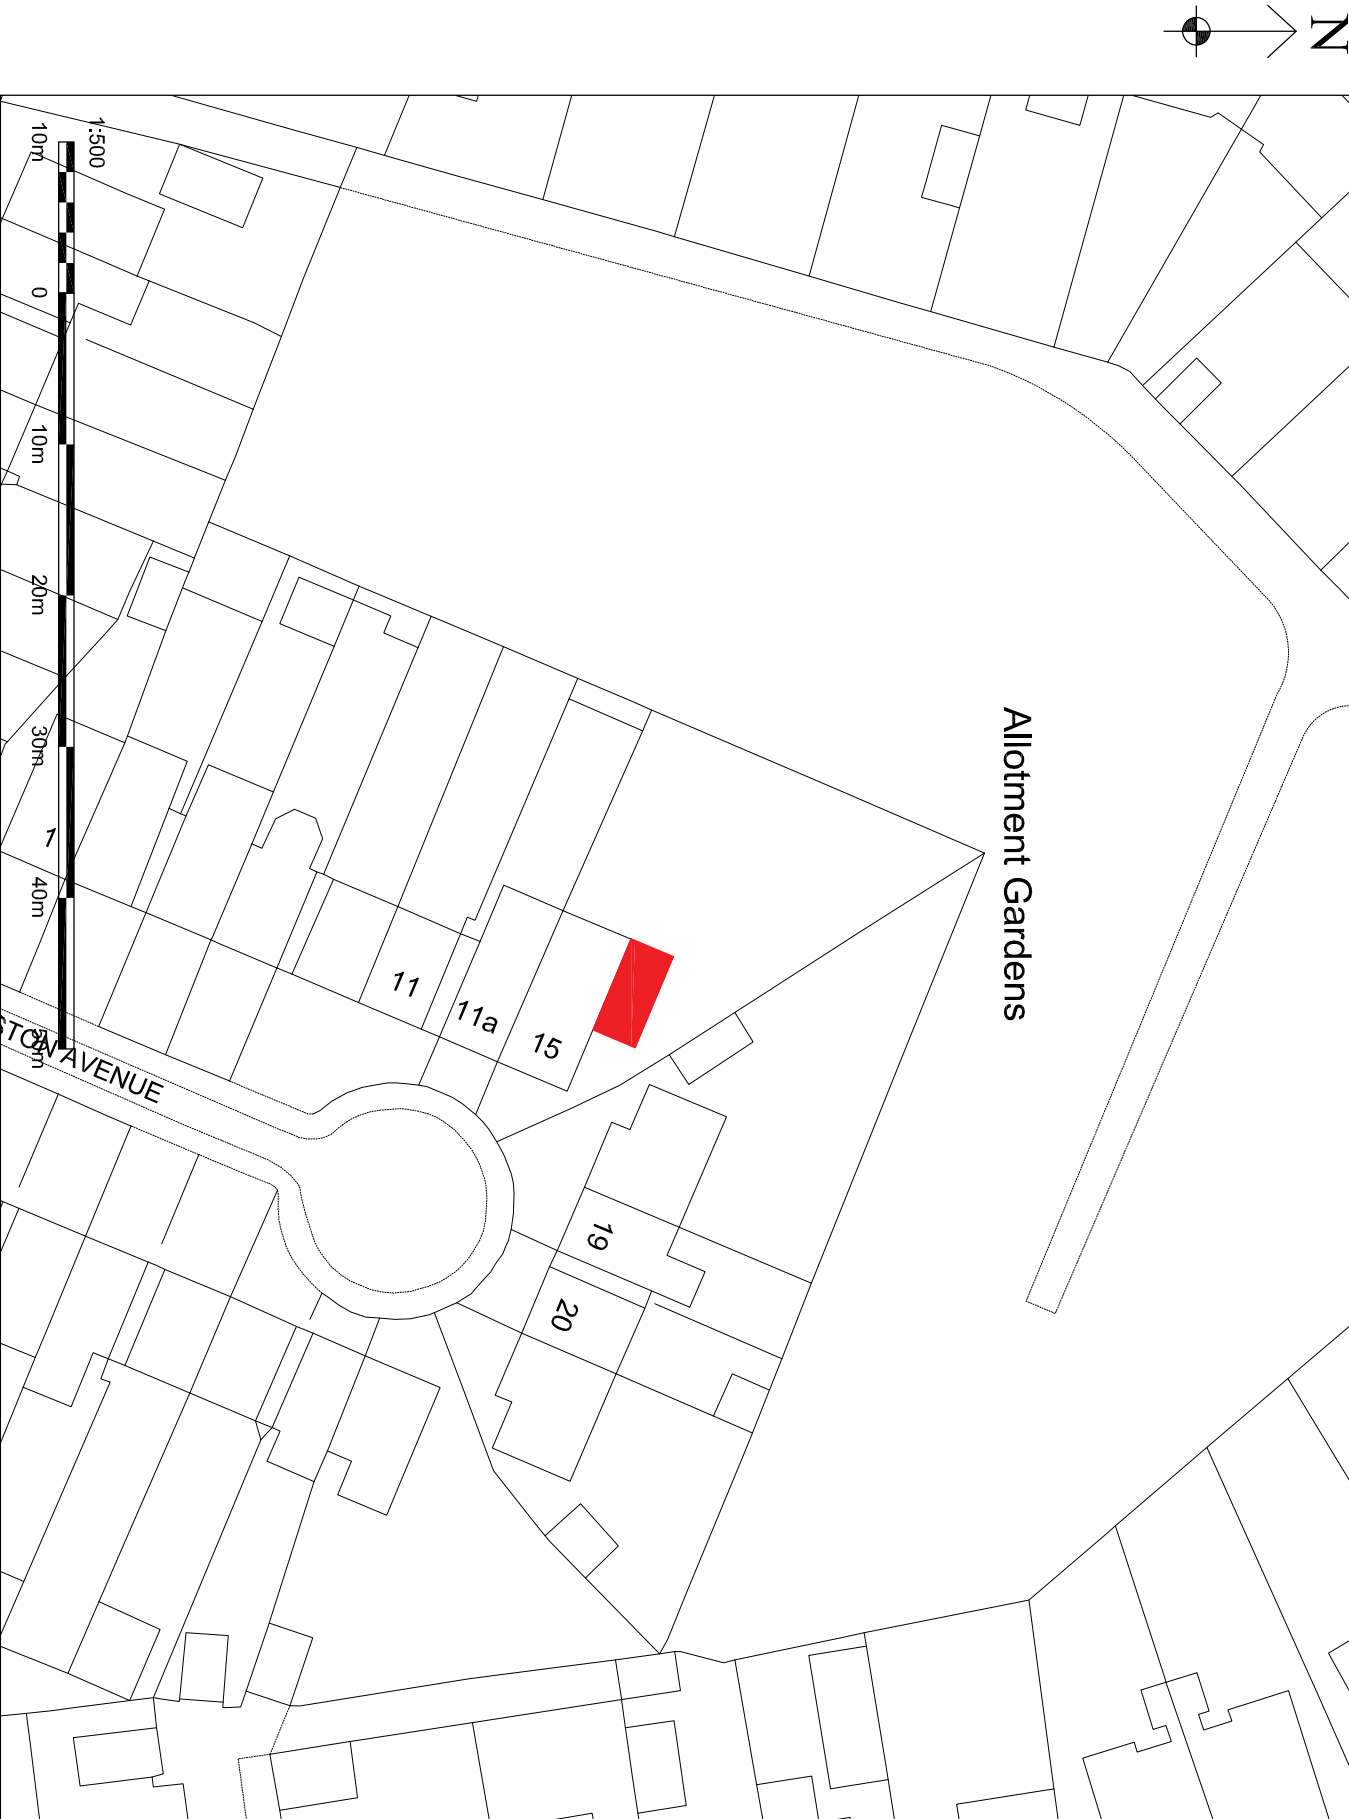

PROPOSED SITE PLAN
(SCALE 1:500)

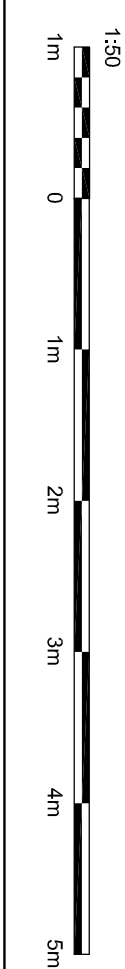

A		01.03.21		ISSUED FOR PLANNING APPROVAL	
DRAWING STATUS		PLANNING APPROVAL			
PROJECT		15 MENSTON AVENUE NEW MOSTON			
TITLE		PROPOSED SINGLE STOREY SIDE EXTENSION AND RENDER OF FRONT ELEVATION			
SCALE & SIZE		STATUS		DATE	
1:50 @ A1 UNO		PLANNING APP.		MAR. 21	
PROJECT No		DRAWING No		REV.	
MA-001		001		A	