



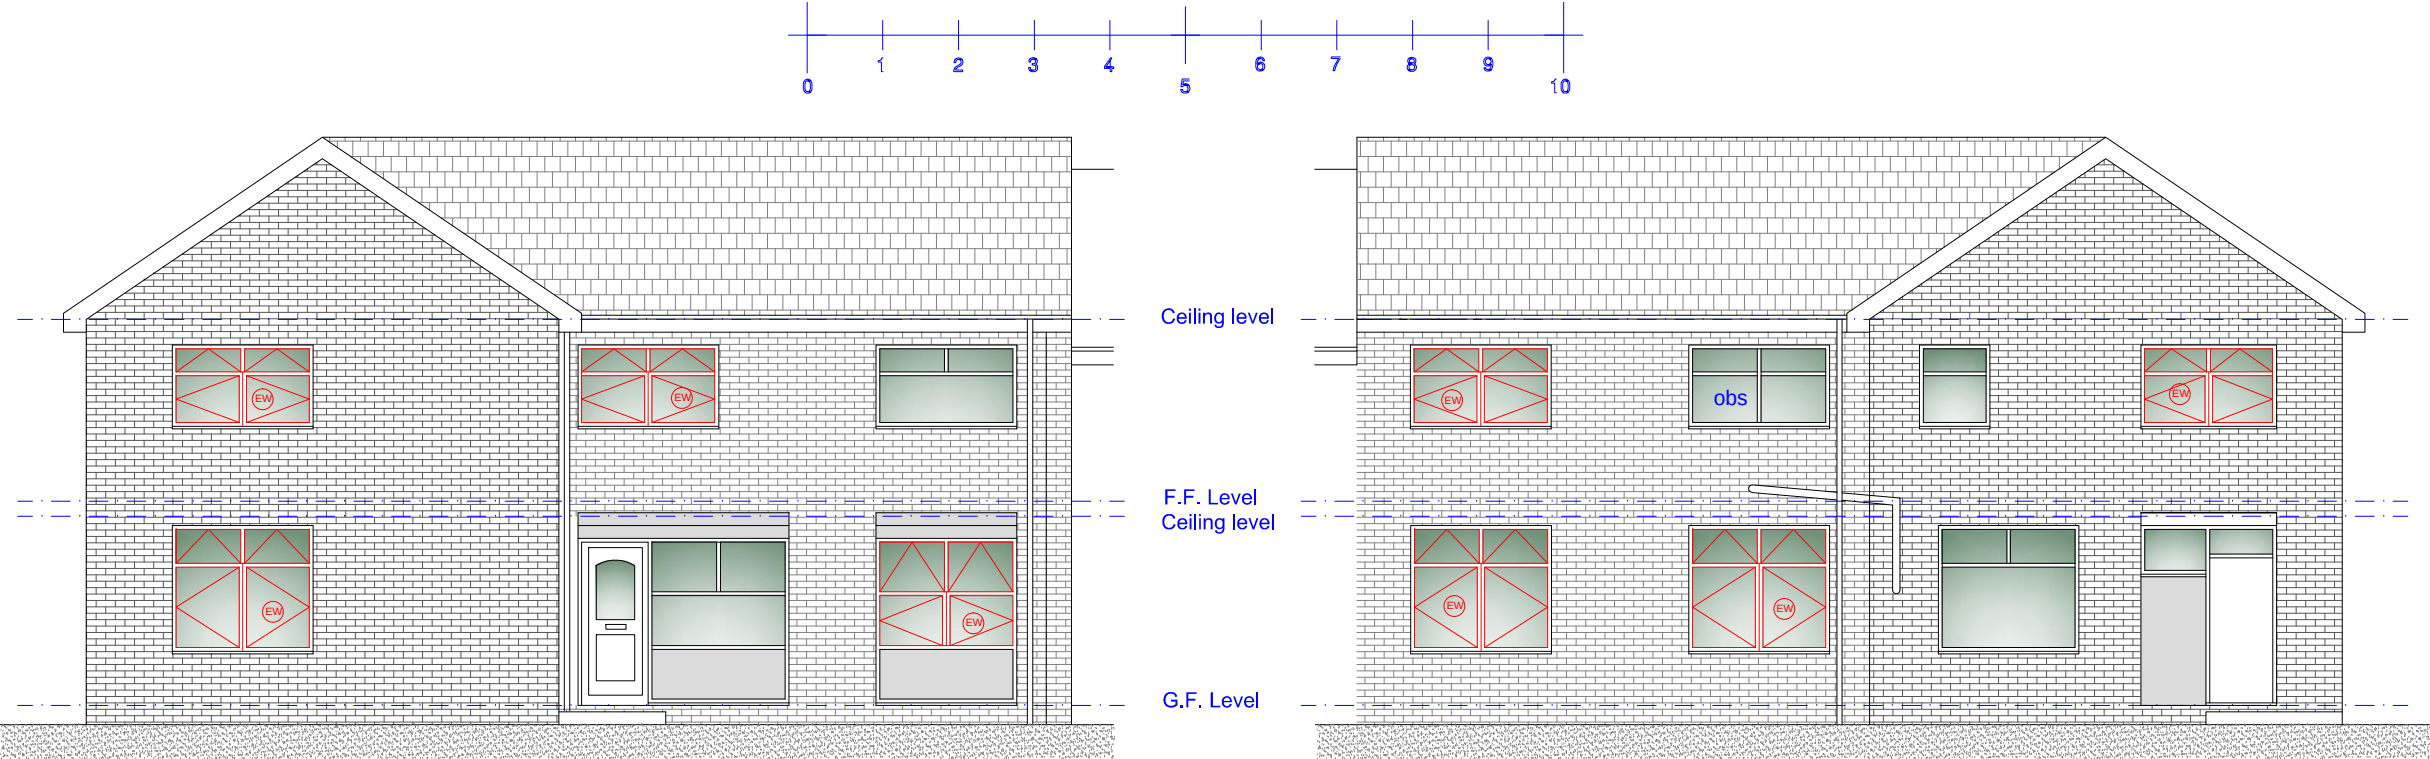

Proposed Front Elevation
Scale 1:100

Proposed Rear Elevation
Scale 1:100

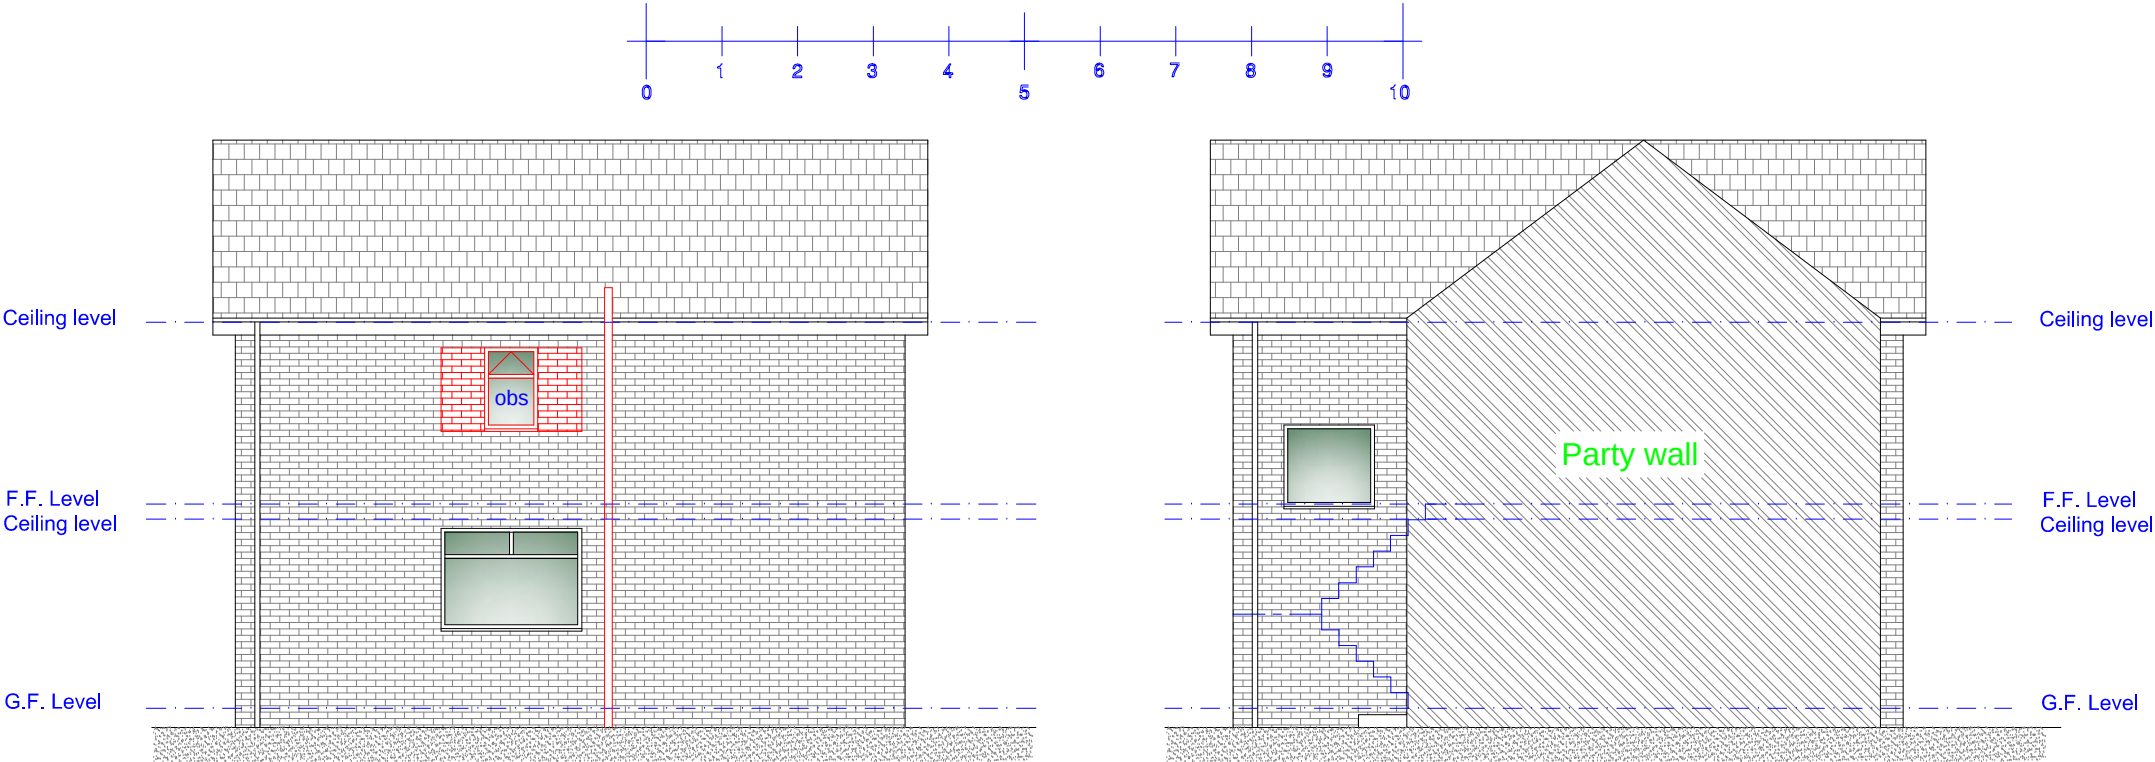

Proposed L/H Side Elevation
Scale 1:100

Proposed R/H Side Party Wall Elevation
Scale 1:100

Rev	Date	Description
Issued For : INFORMATION PURPOSES ONLY		
Client		
Mr. Eli Kuflik		

Project:
Proposed conversion to HMO(C4).
53 Sandyhill Rd, Blackley. M9 8JR

Scheme - Drawing Title
Proposed Elevations.

04	Date	19.01.21
Drawing No.	Revision	Scale 1:100 @A3



DOMESTIC, ARCHITECTURAL & SURVEYING SERVICES.
HOUSE EXTENSIONS, GARAGE/LOFT CONVERSIONS.
PLANS FOR PLANNING & BUILDING CONTROL.
www.jktechservs.co.uk