


Site plan

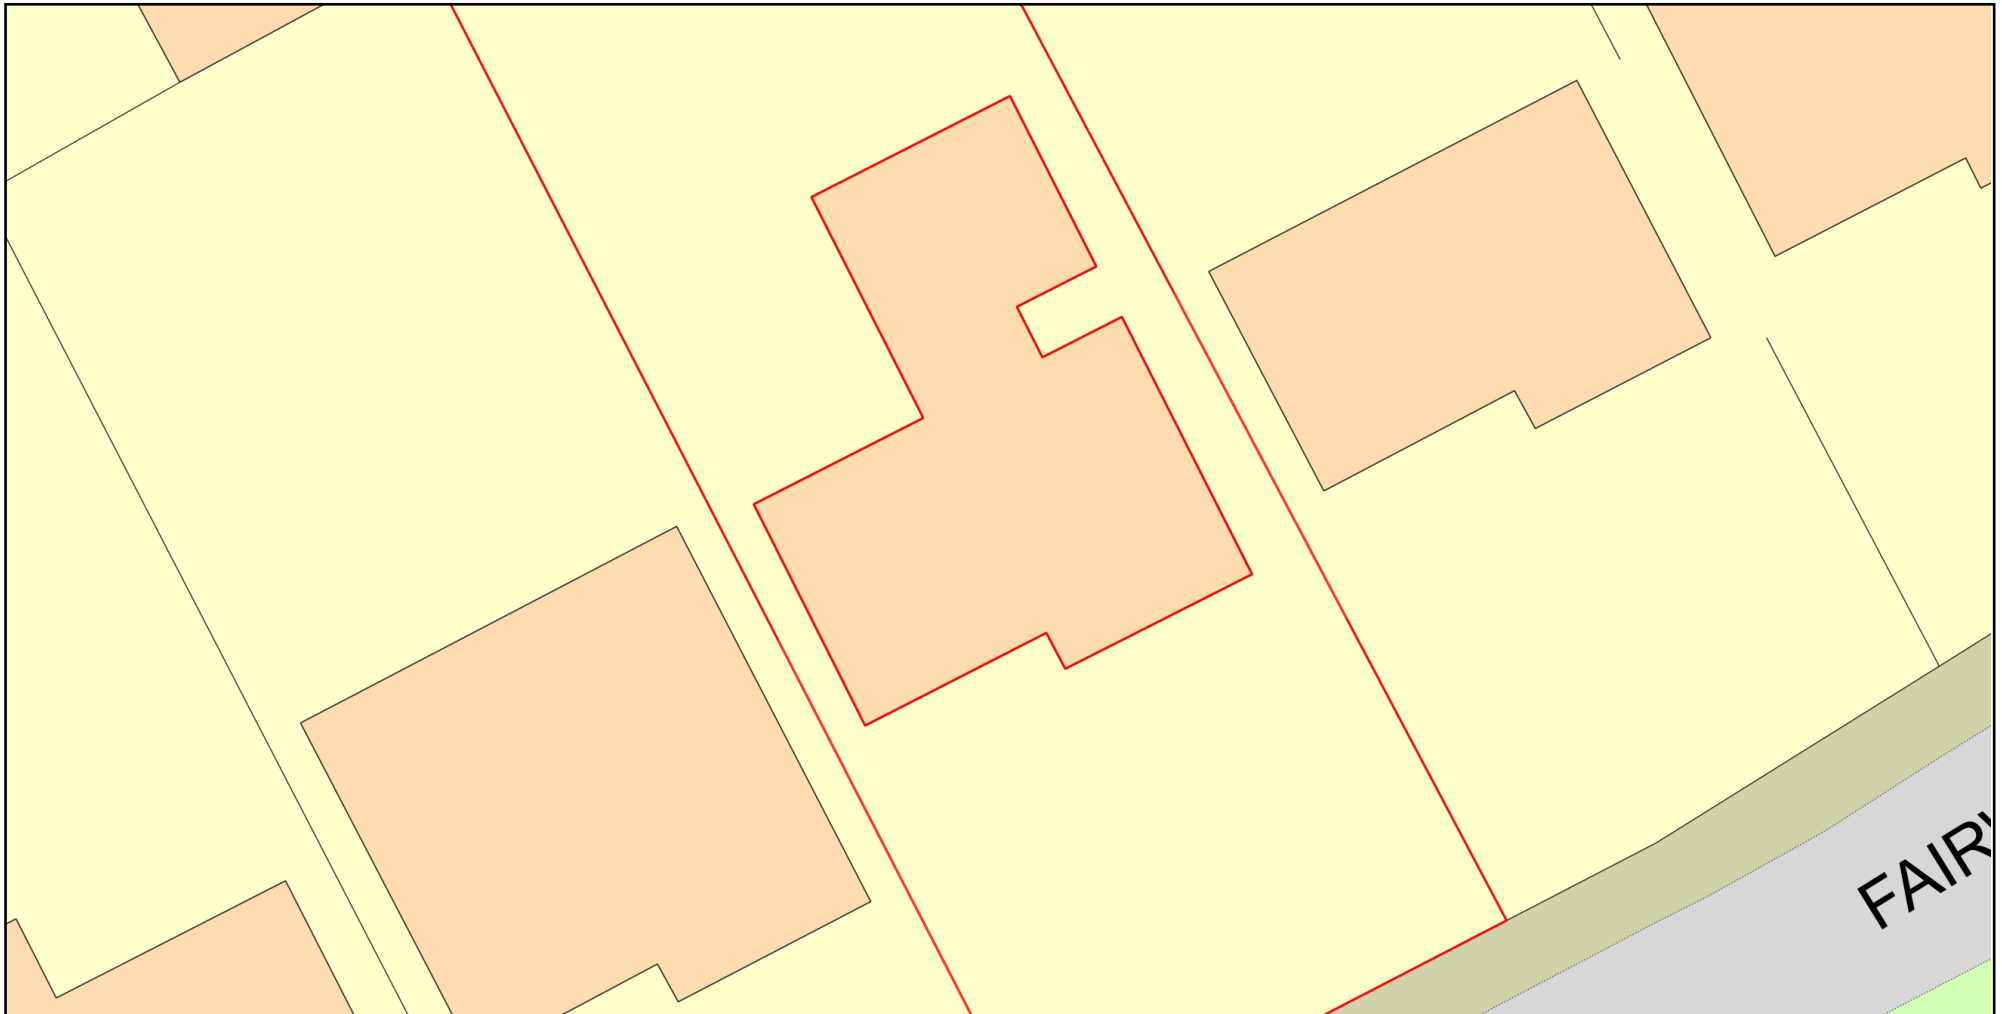

0 10
Metres



Plan Produced for: Malcolm Gresty

Date Produced: 15 Jan 2021

Plan Reference Number: TQRQM21015152748062

Scale: 1:200 @ A4

© Crown copyright and database rights 2019 OS 100042766

