





Existing Front Elevation

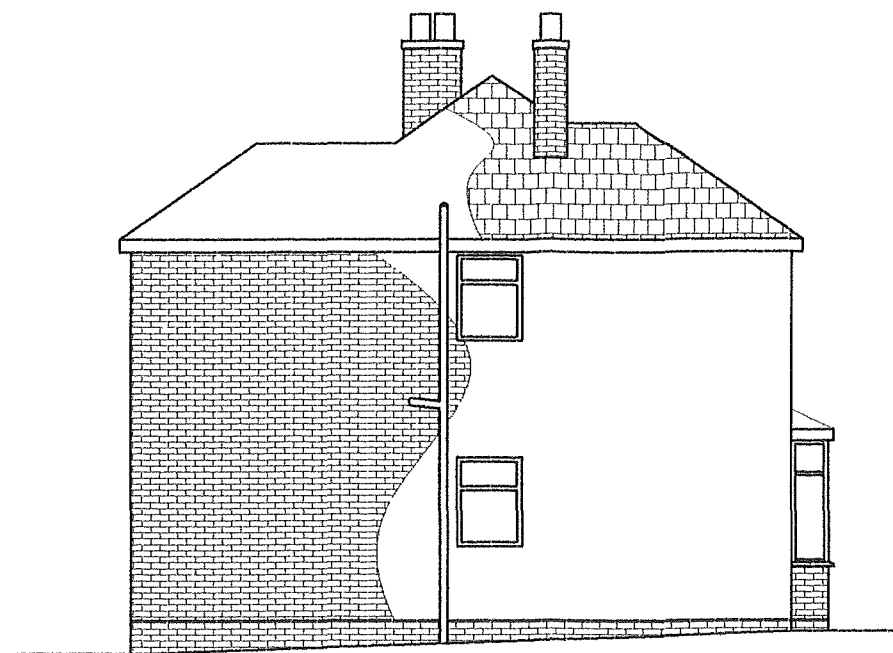


Existing Side Elevation




Existing Rear Elevation

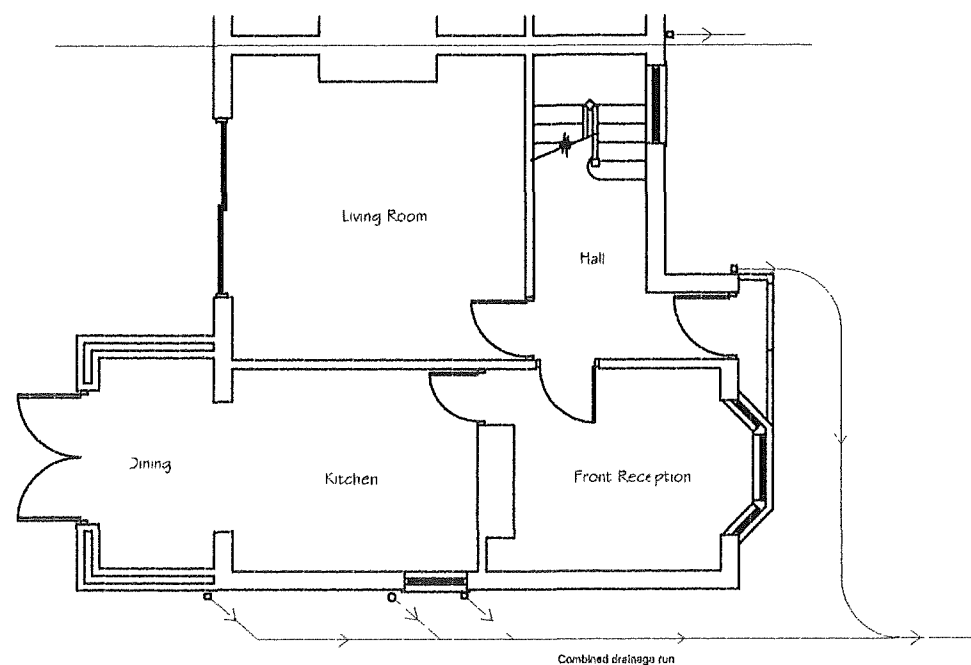

Existing Ground Floor Plan

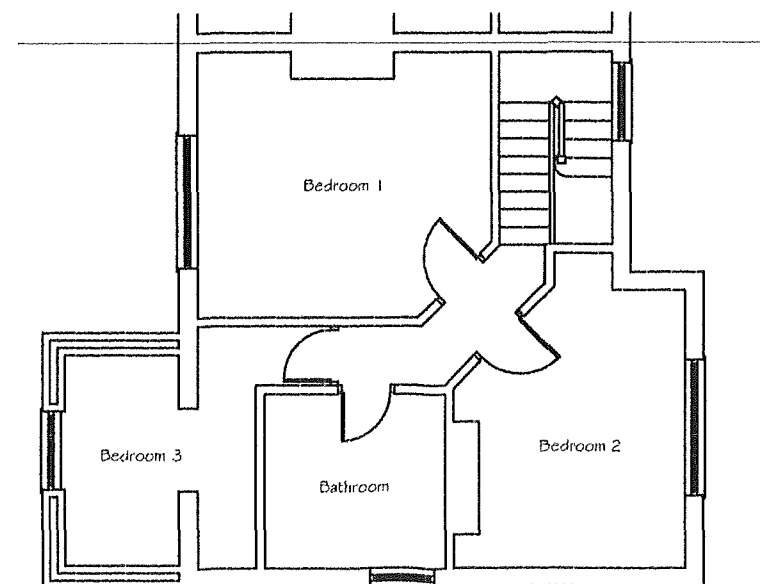


Existing First Floor Plan

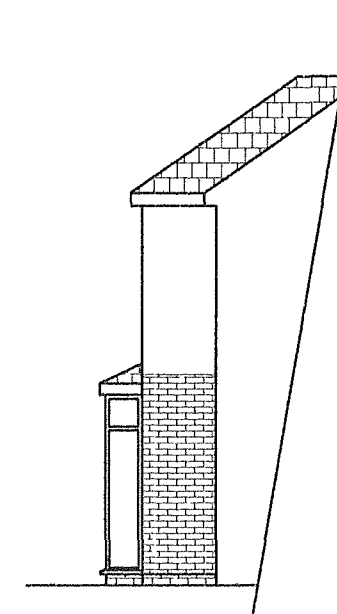

Existing Front/Side Range


SCALE BAR 1:100

 

Title Proposed Extension Existing Plans & Elevations	
Project Single Storey Front Range Extension	
Location 157 Egerton Road South, Chorlton-cum-Hardy, Manchester, M21 0XD.	
Scale 1:100 @ A3	Date 27th February 2021
Drawn by	Client Ms S Fannon
Local authority MANCHESTER	
Drawing number 01	Revision




Proposed Front Elevation

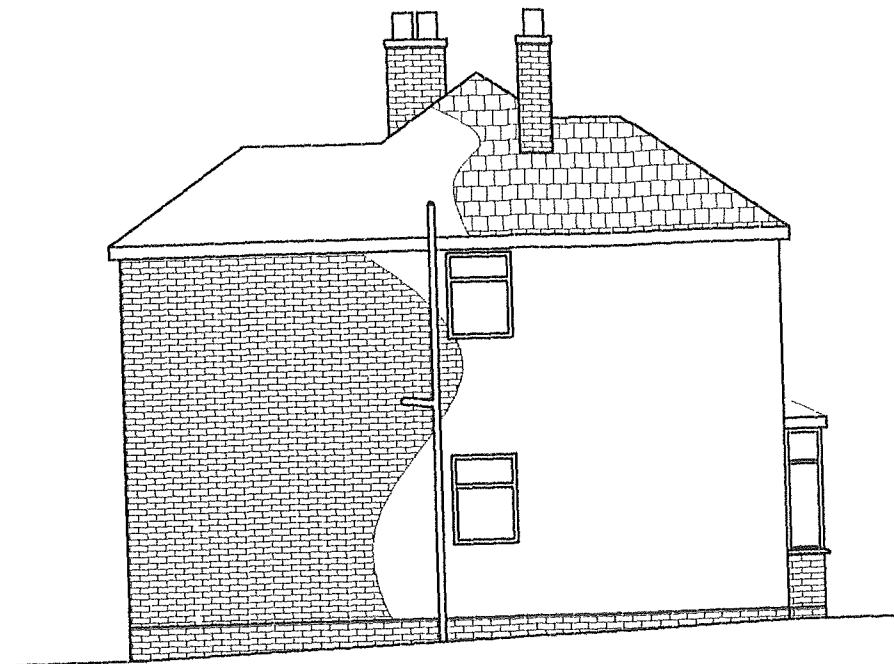


Proposed Side Elevation




Proposed Rear Elevation

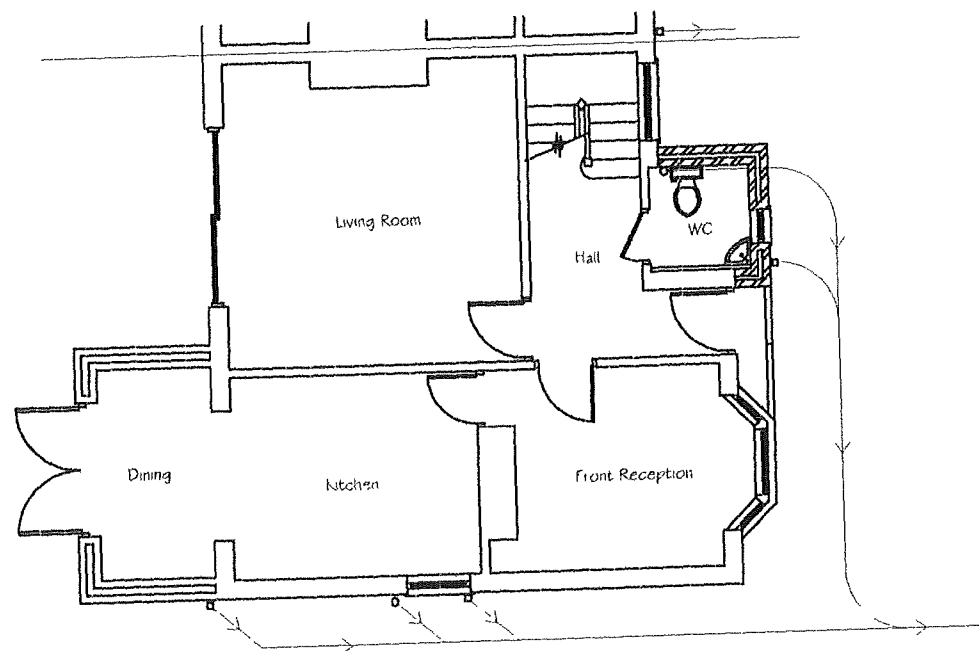


Proposed Ground Floor Plan

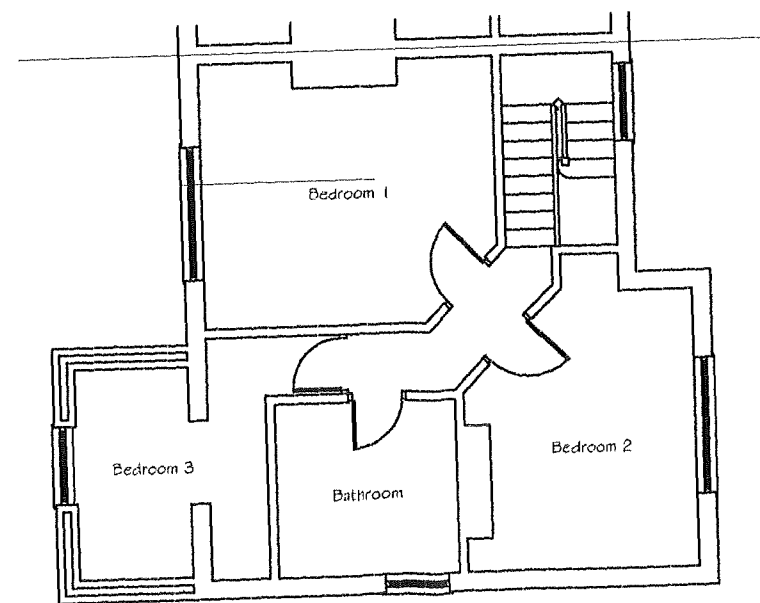


Proposed First Floor Plan

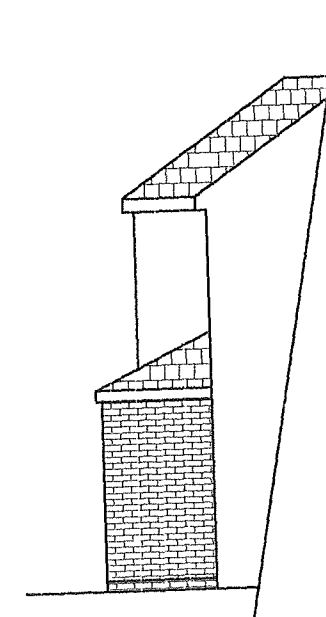


Proposed Front/Side Range

 


Title Proposed Extension Proposed Plans & Elevations	
Project Single Storey Front Range Extension	
Location 157 Egerton Road South, Chorlton-cum-Hardy, Manchester. M21 0XD.	
Scale 1:100 @ A3	Date 27th February 2021
Drawn by	Client Ms S Fannon
Local authority MANCHESTER	
Drawing number 02	Revision

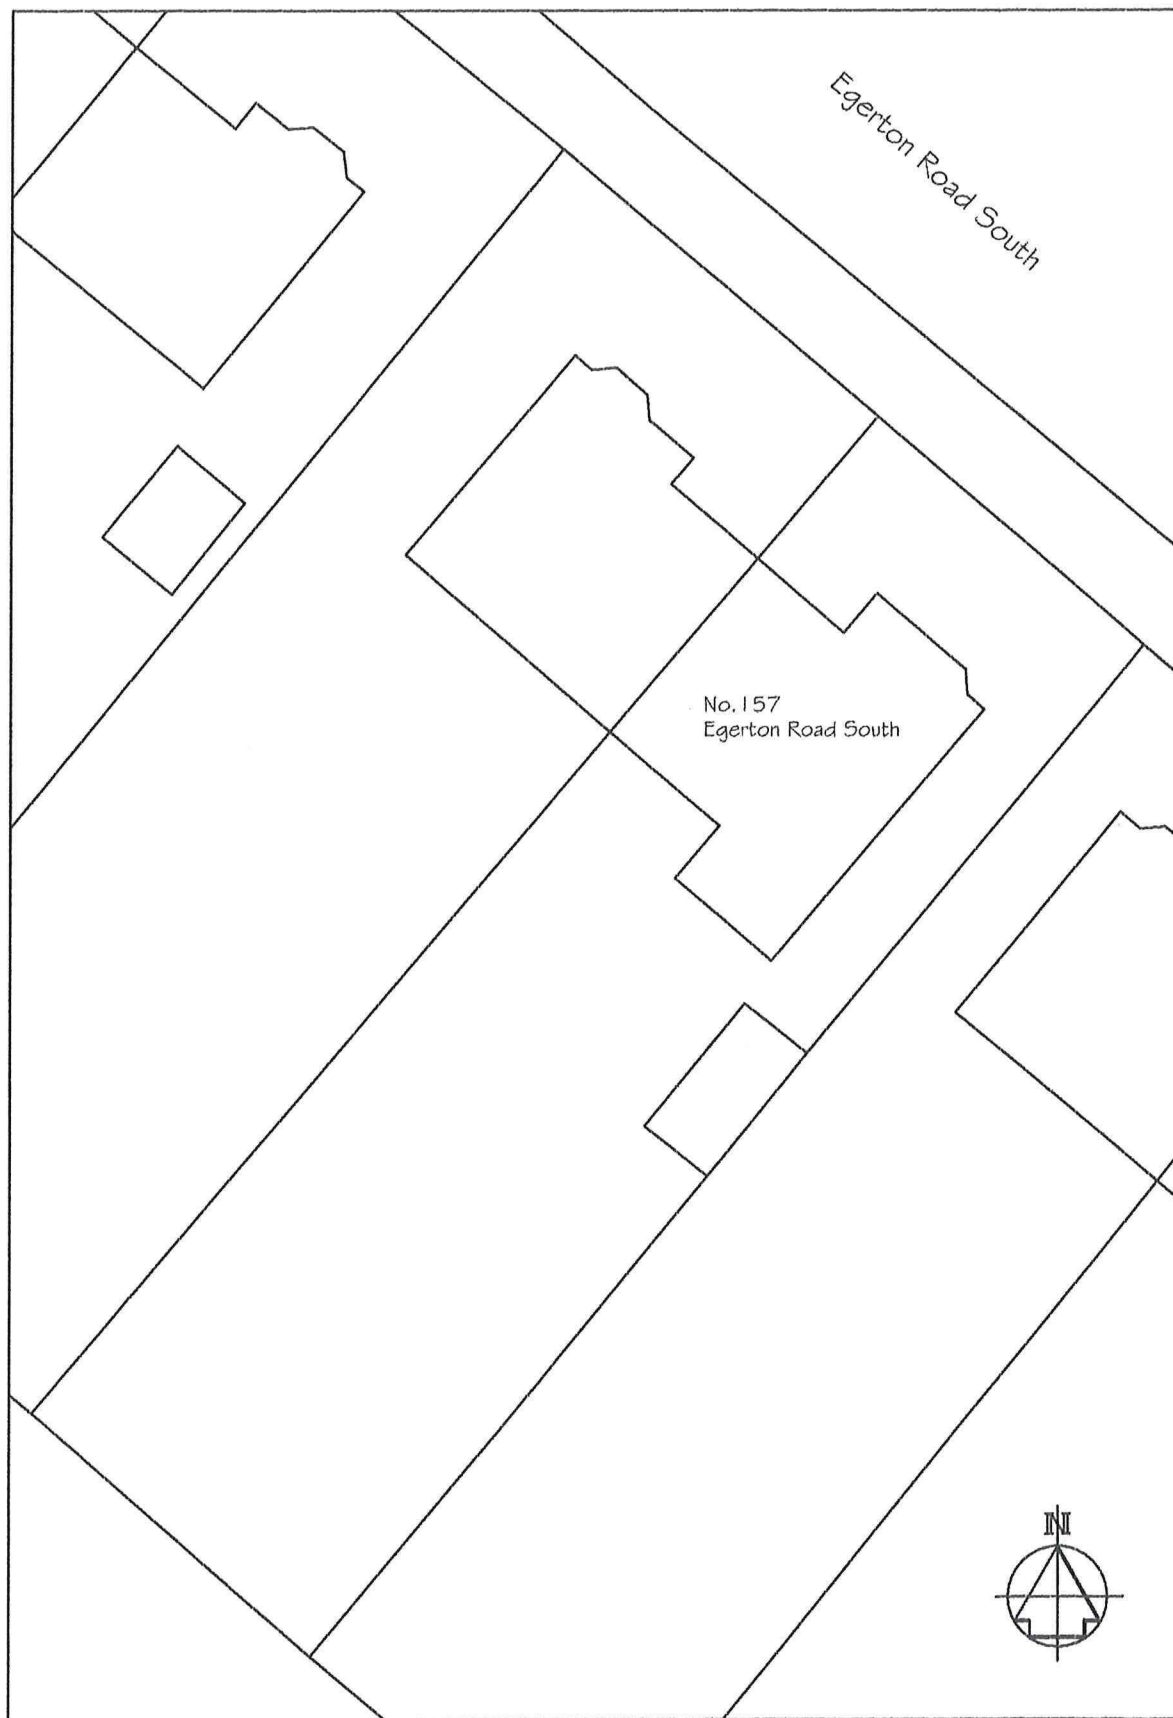

Existing Site Plan

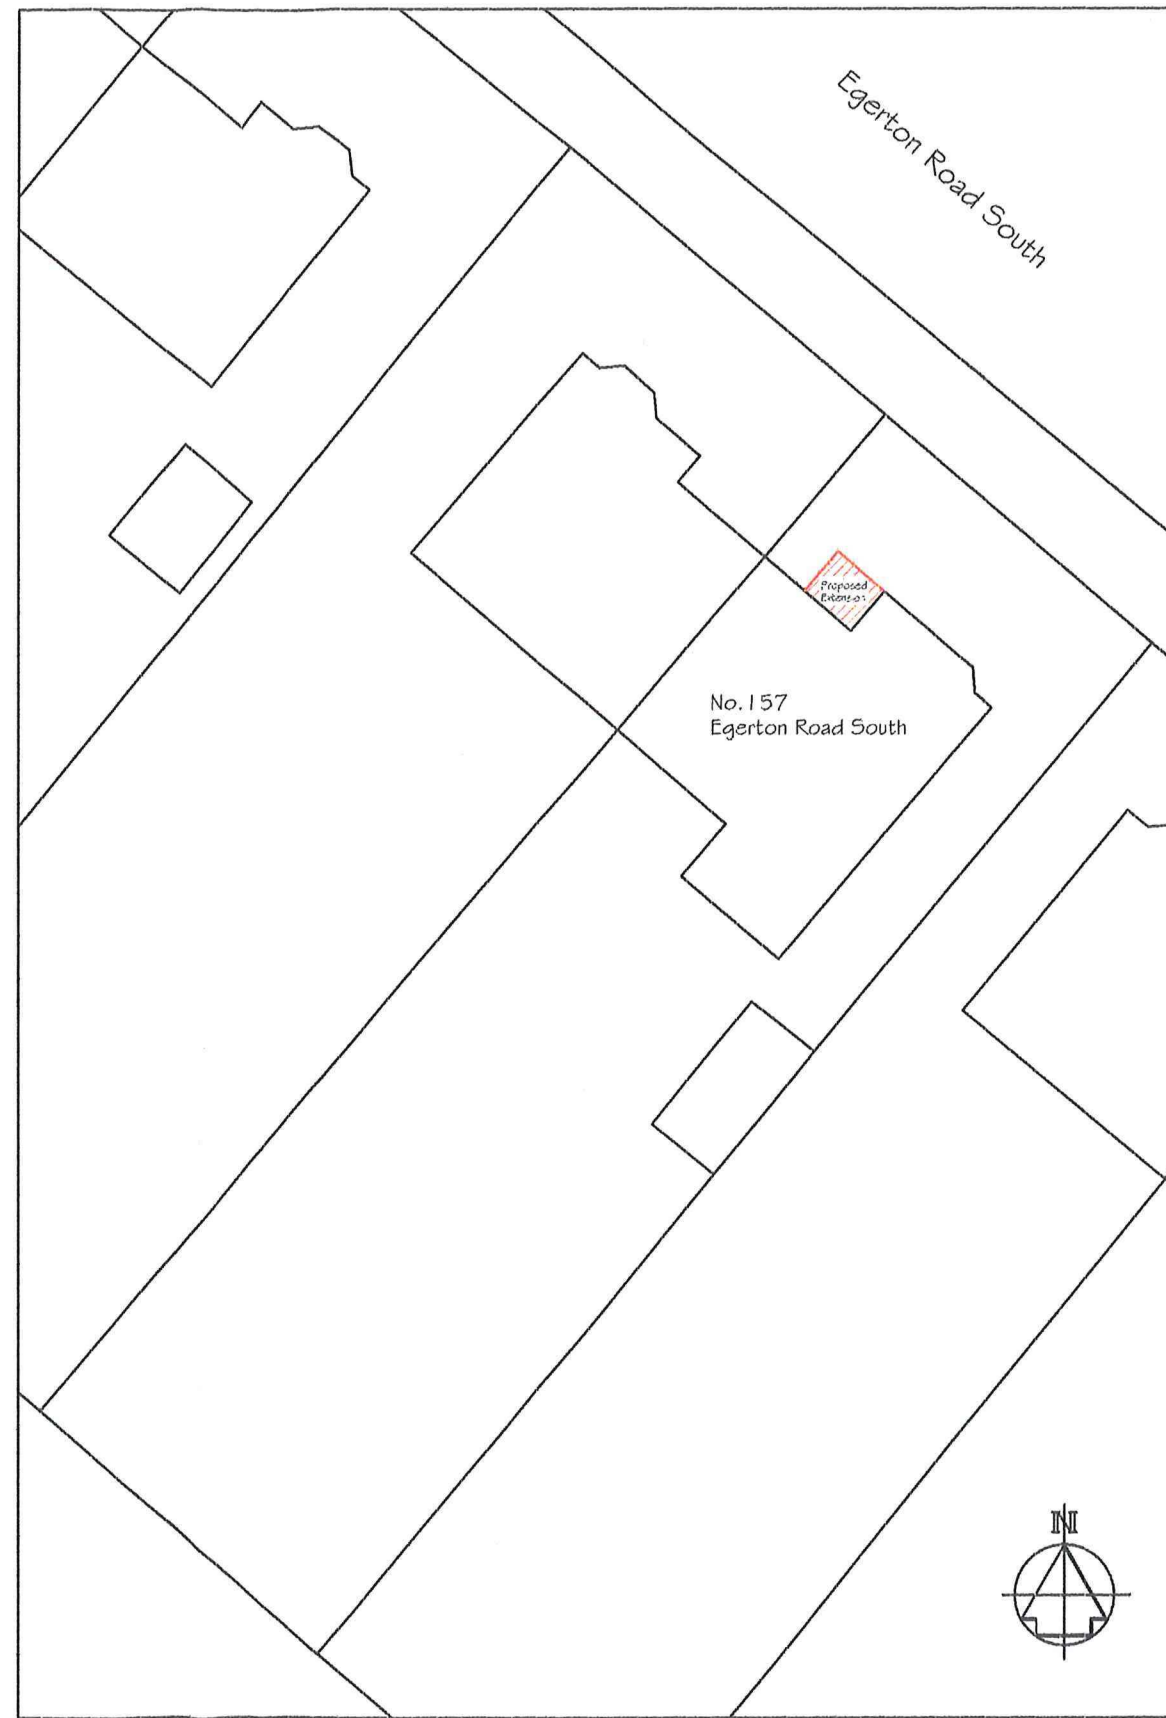

Proposed Site Plan

 

Title	Proposed Extension Site Plan	
Project	Single Storey Front Range Extension	
Location	157 Egerton Road South, Chorlton-cum-Hardy, Manchester. M21 0XD.	
Date	27th February 2021	
Client	Ms S Fannon	
Scale	1:200 @ A3	
Local authority	MANCHESTER	
Drawing number	06	Revision