




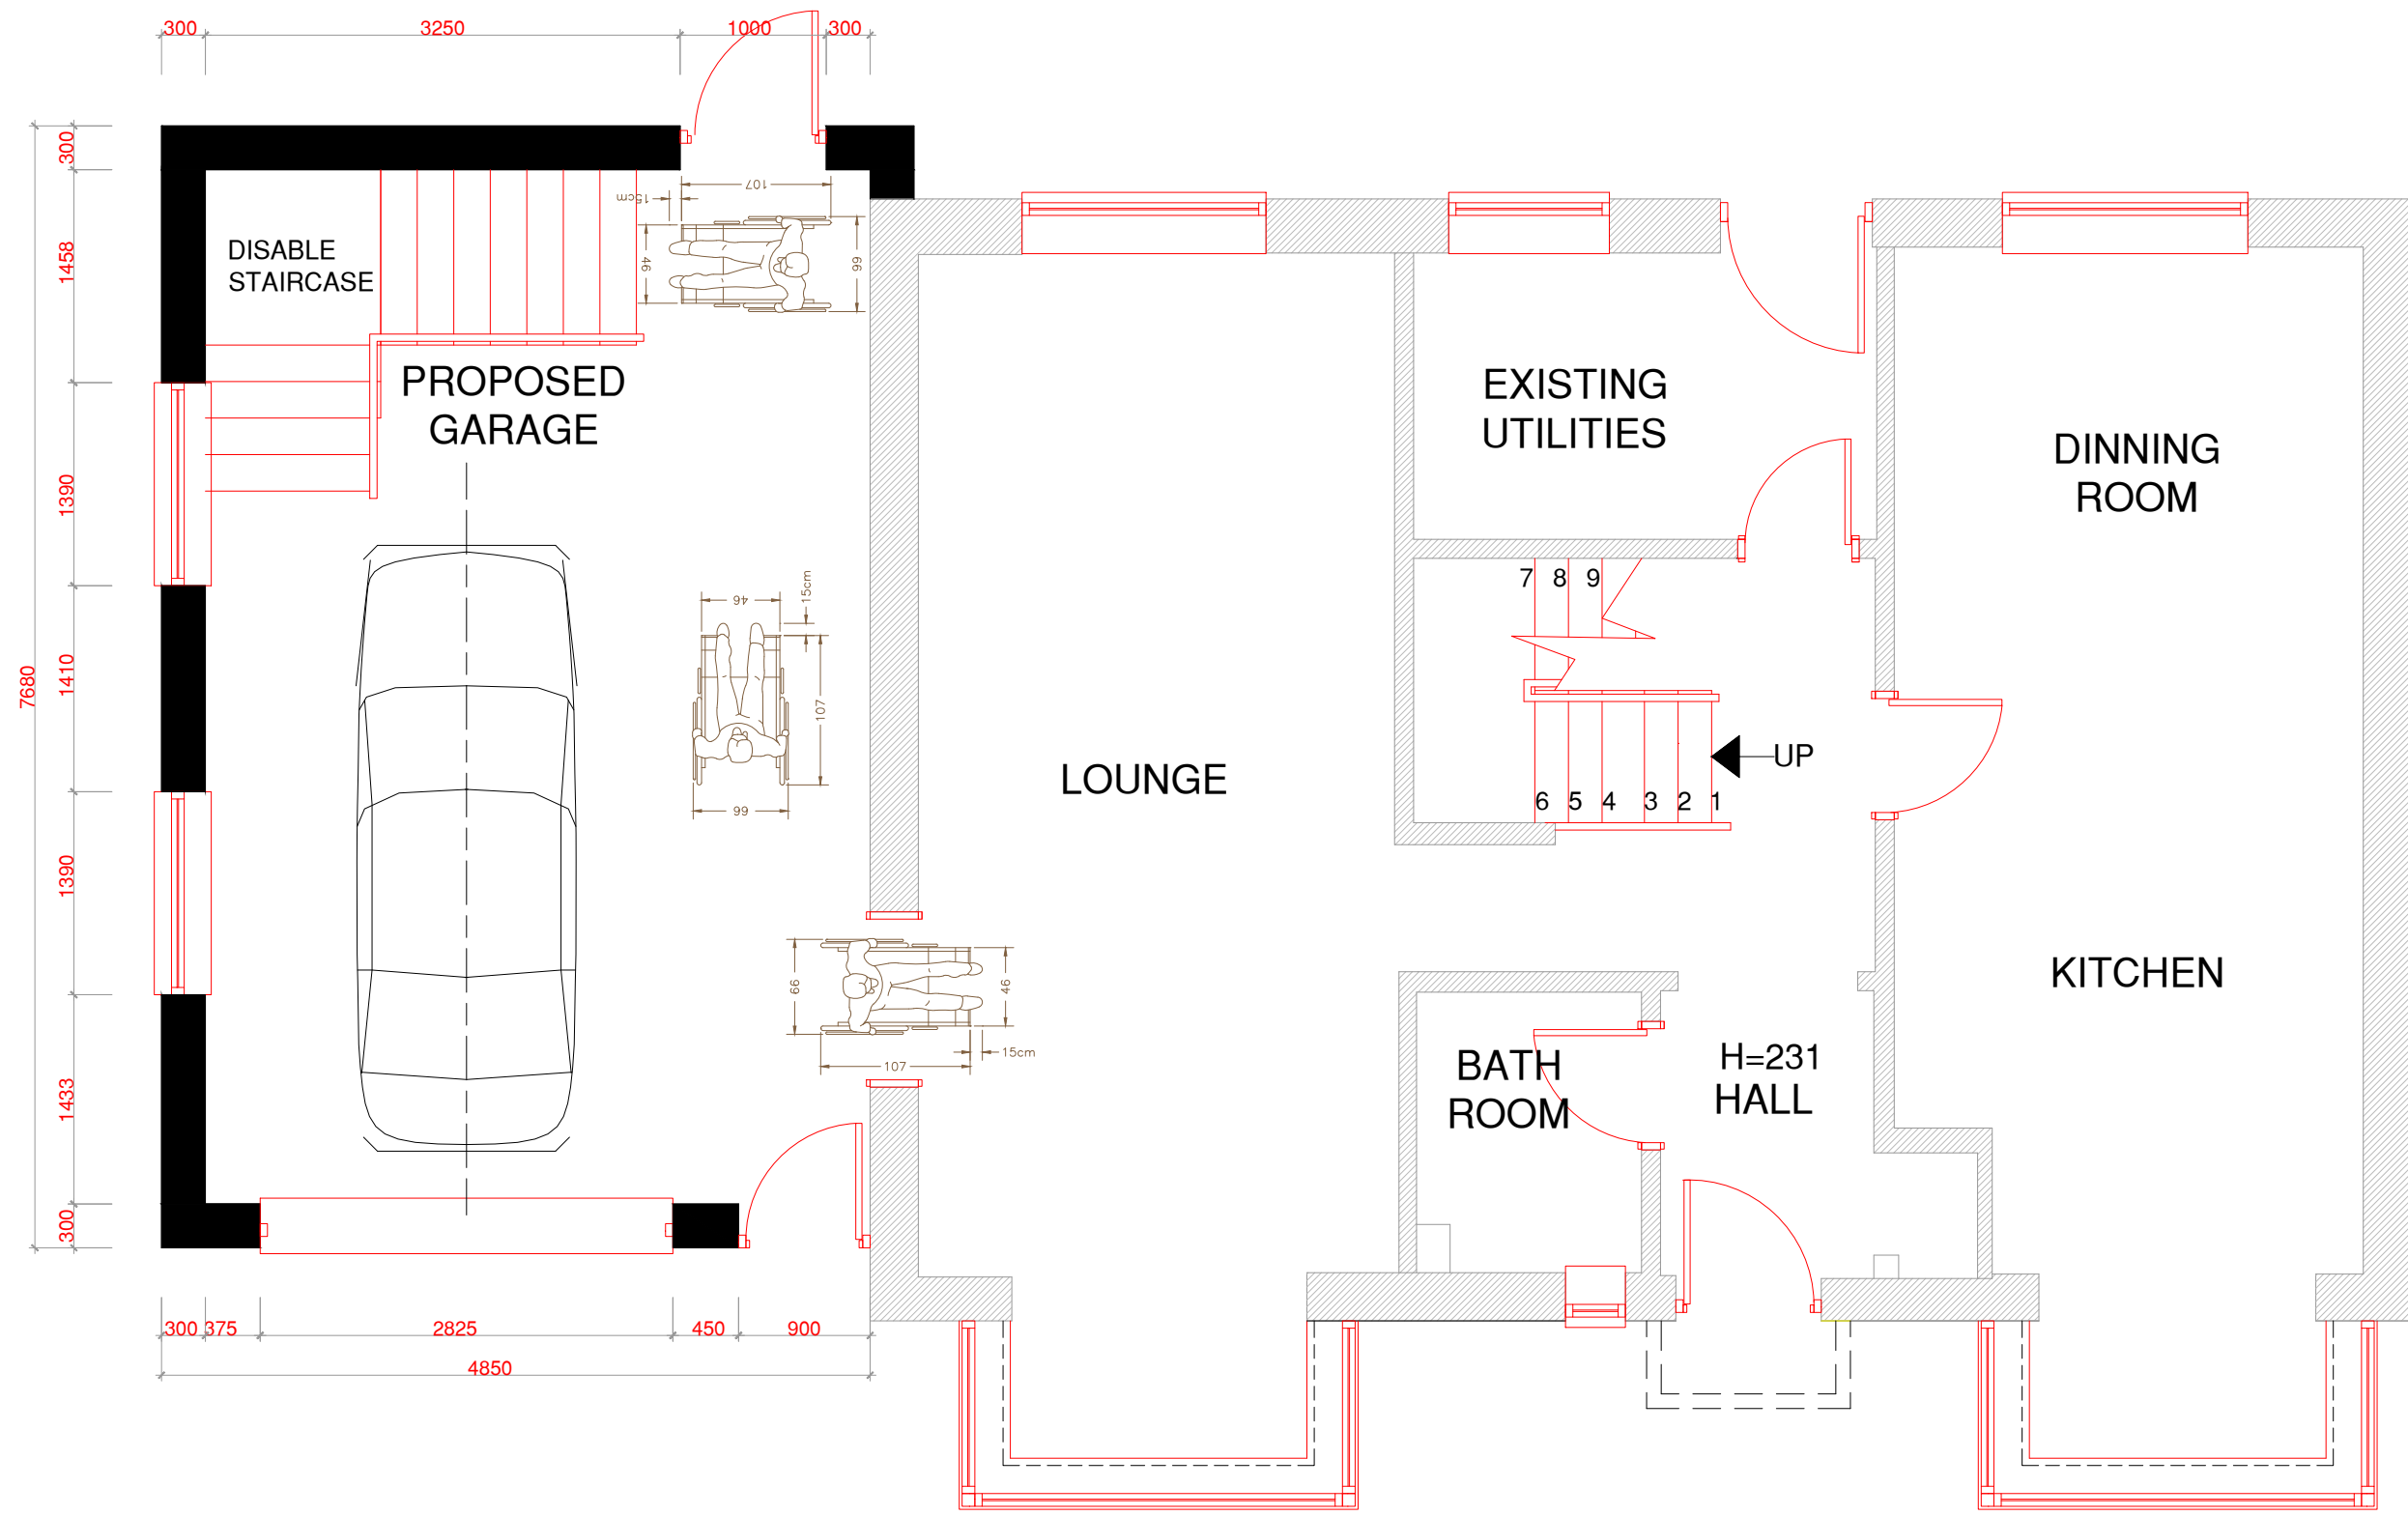


PROPOSED GROUND FLOOR PLAN

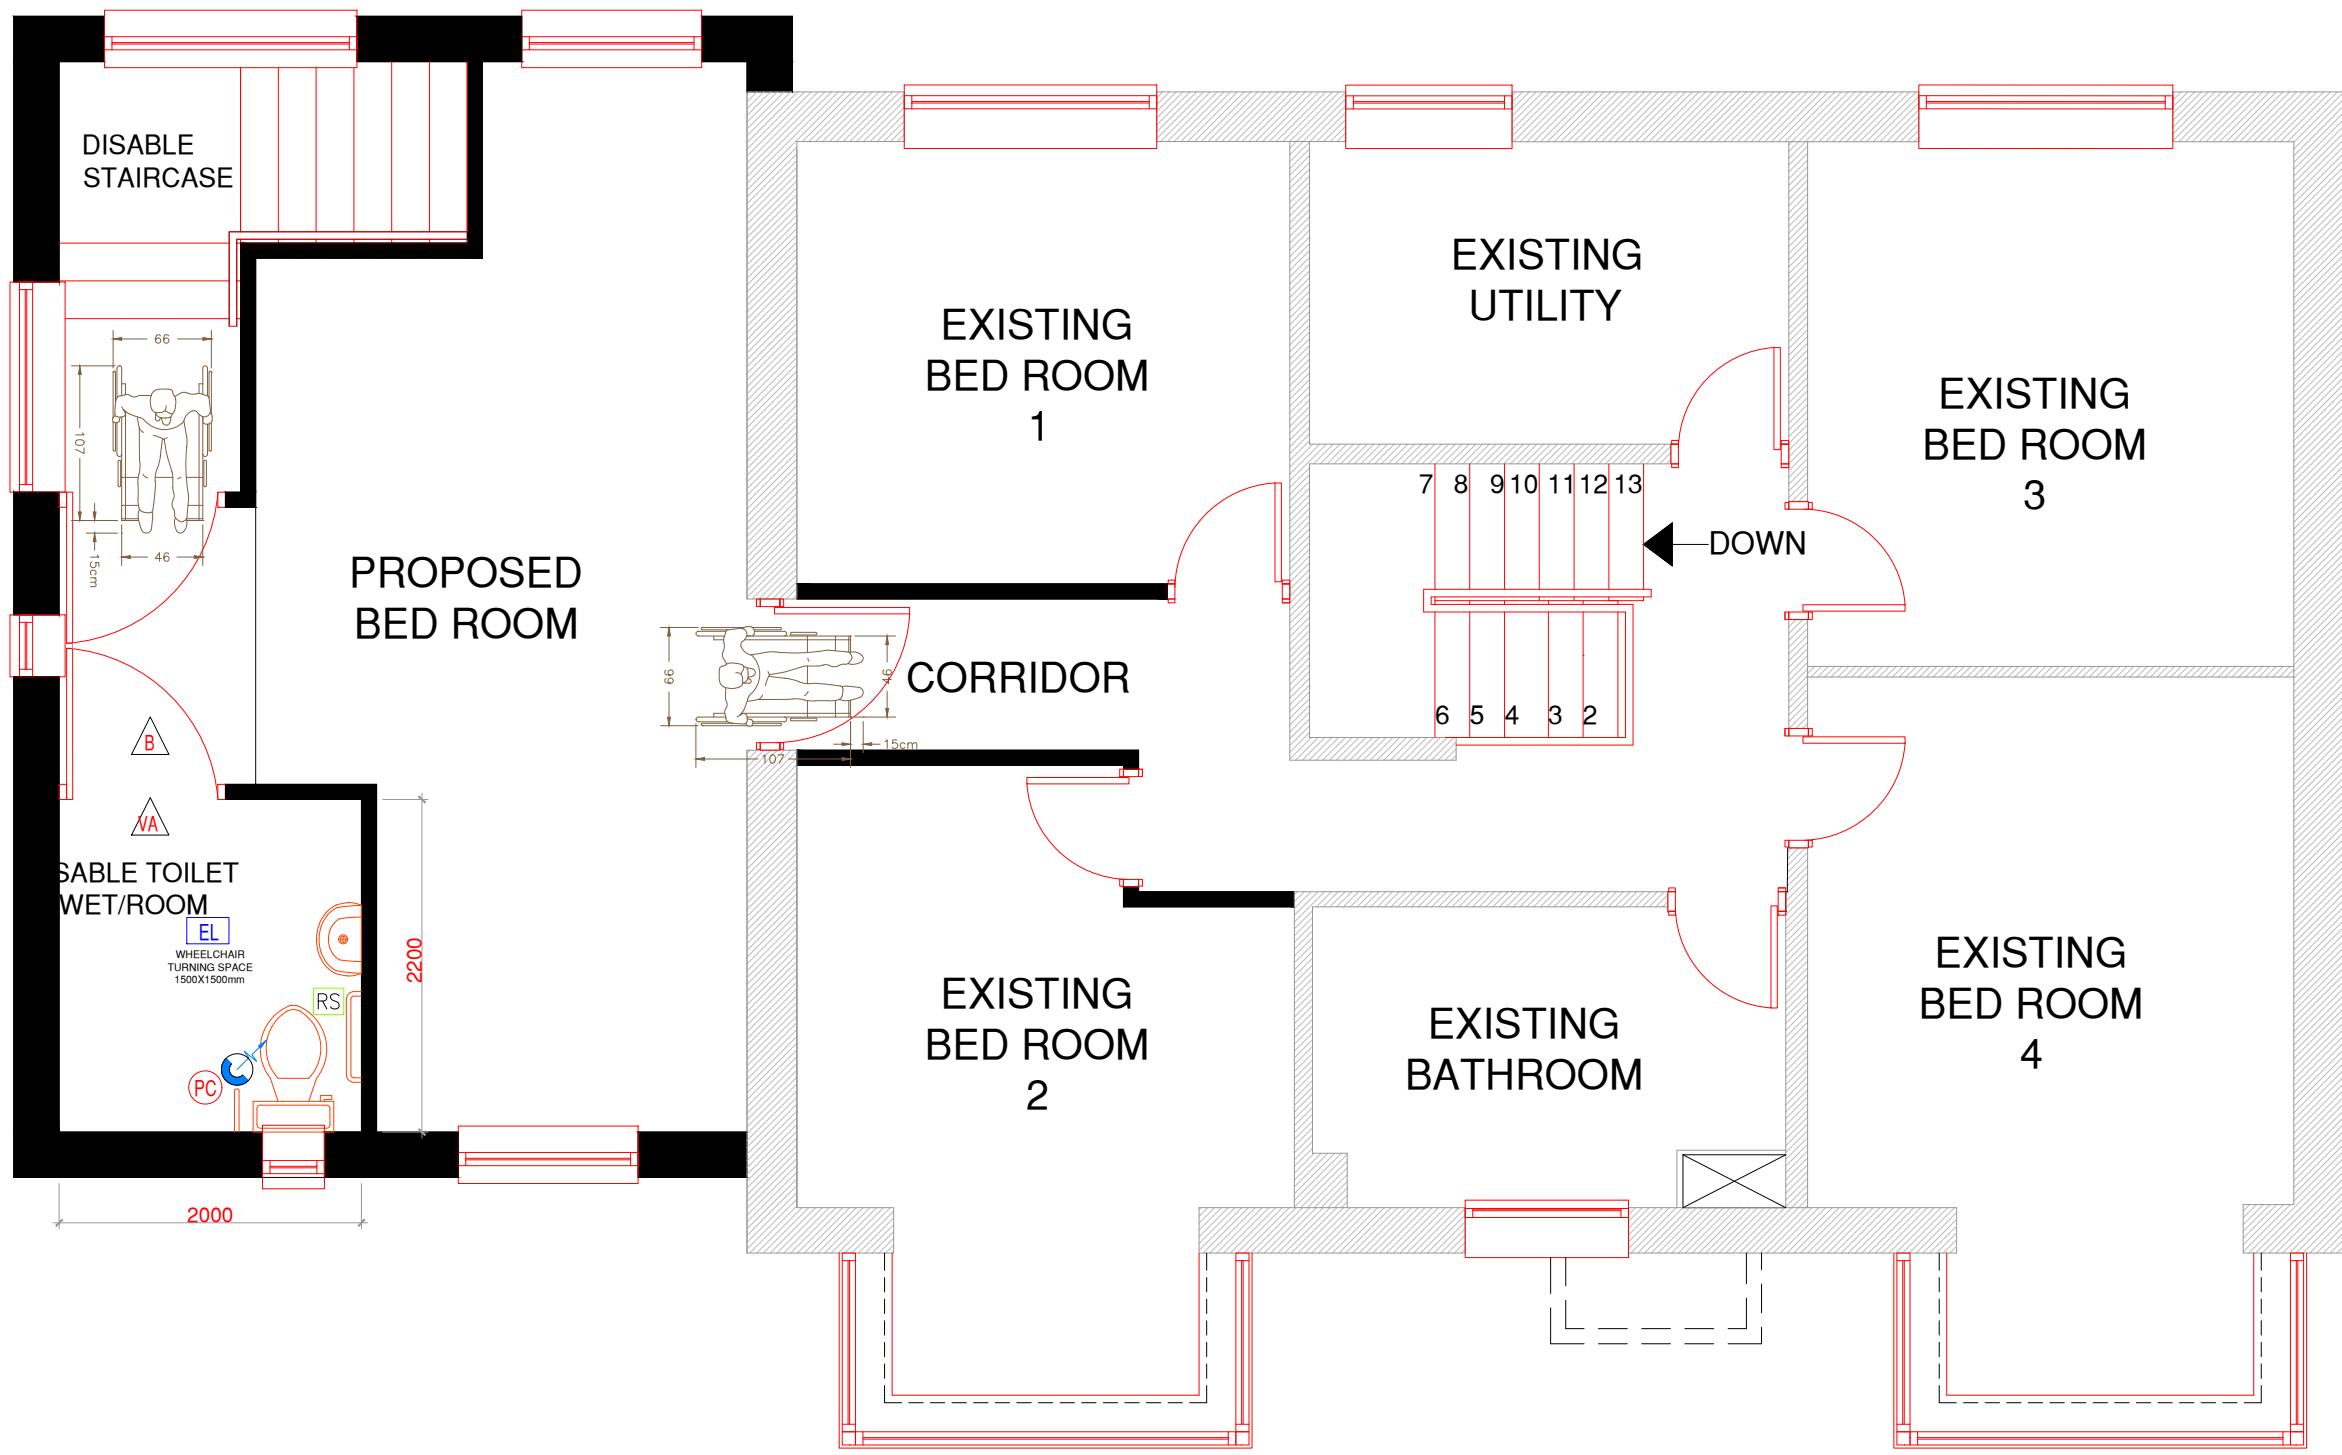

PROPOSED FIRST FLOOR PLAN

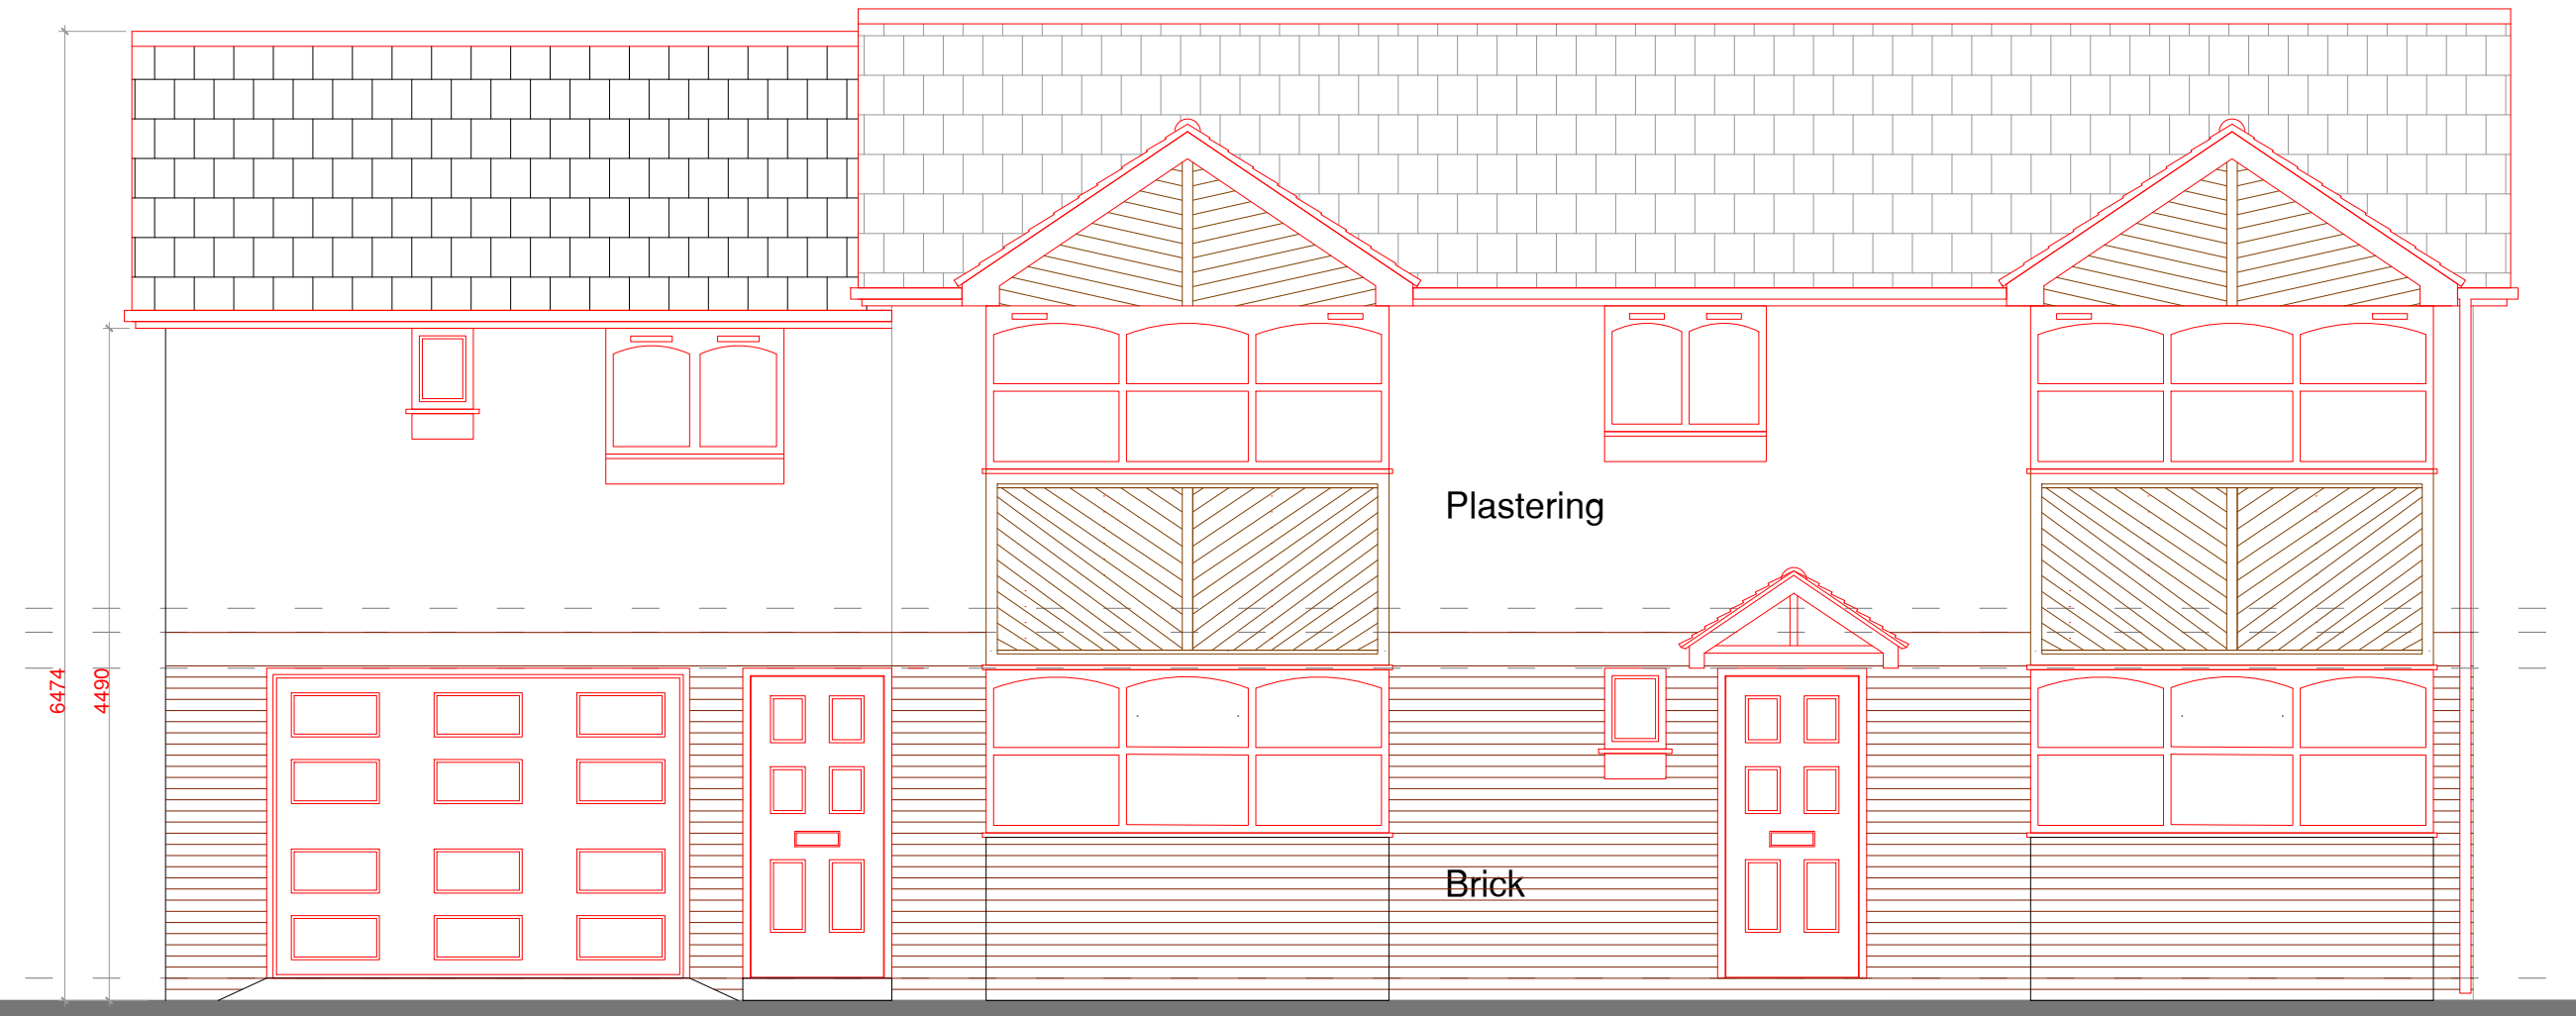

PROPOSED FRONT ELEVATION

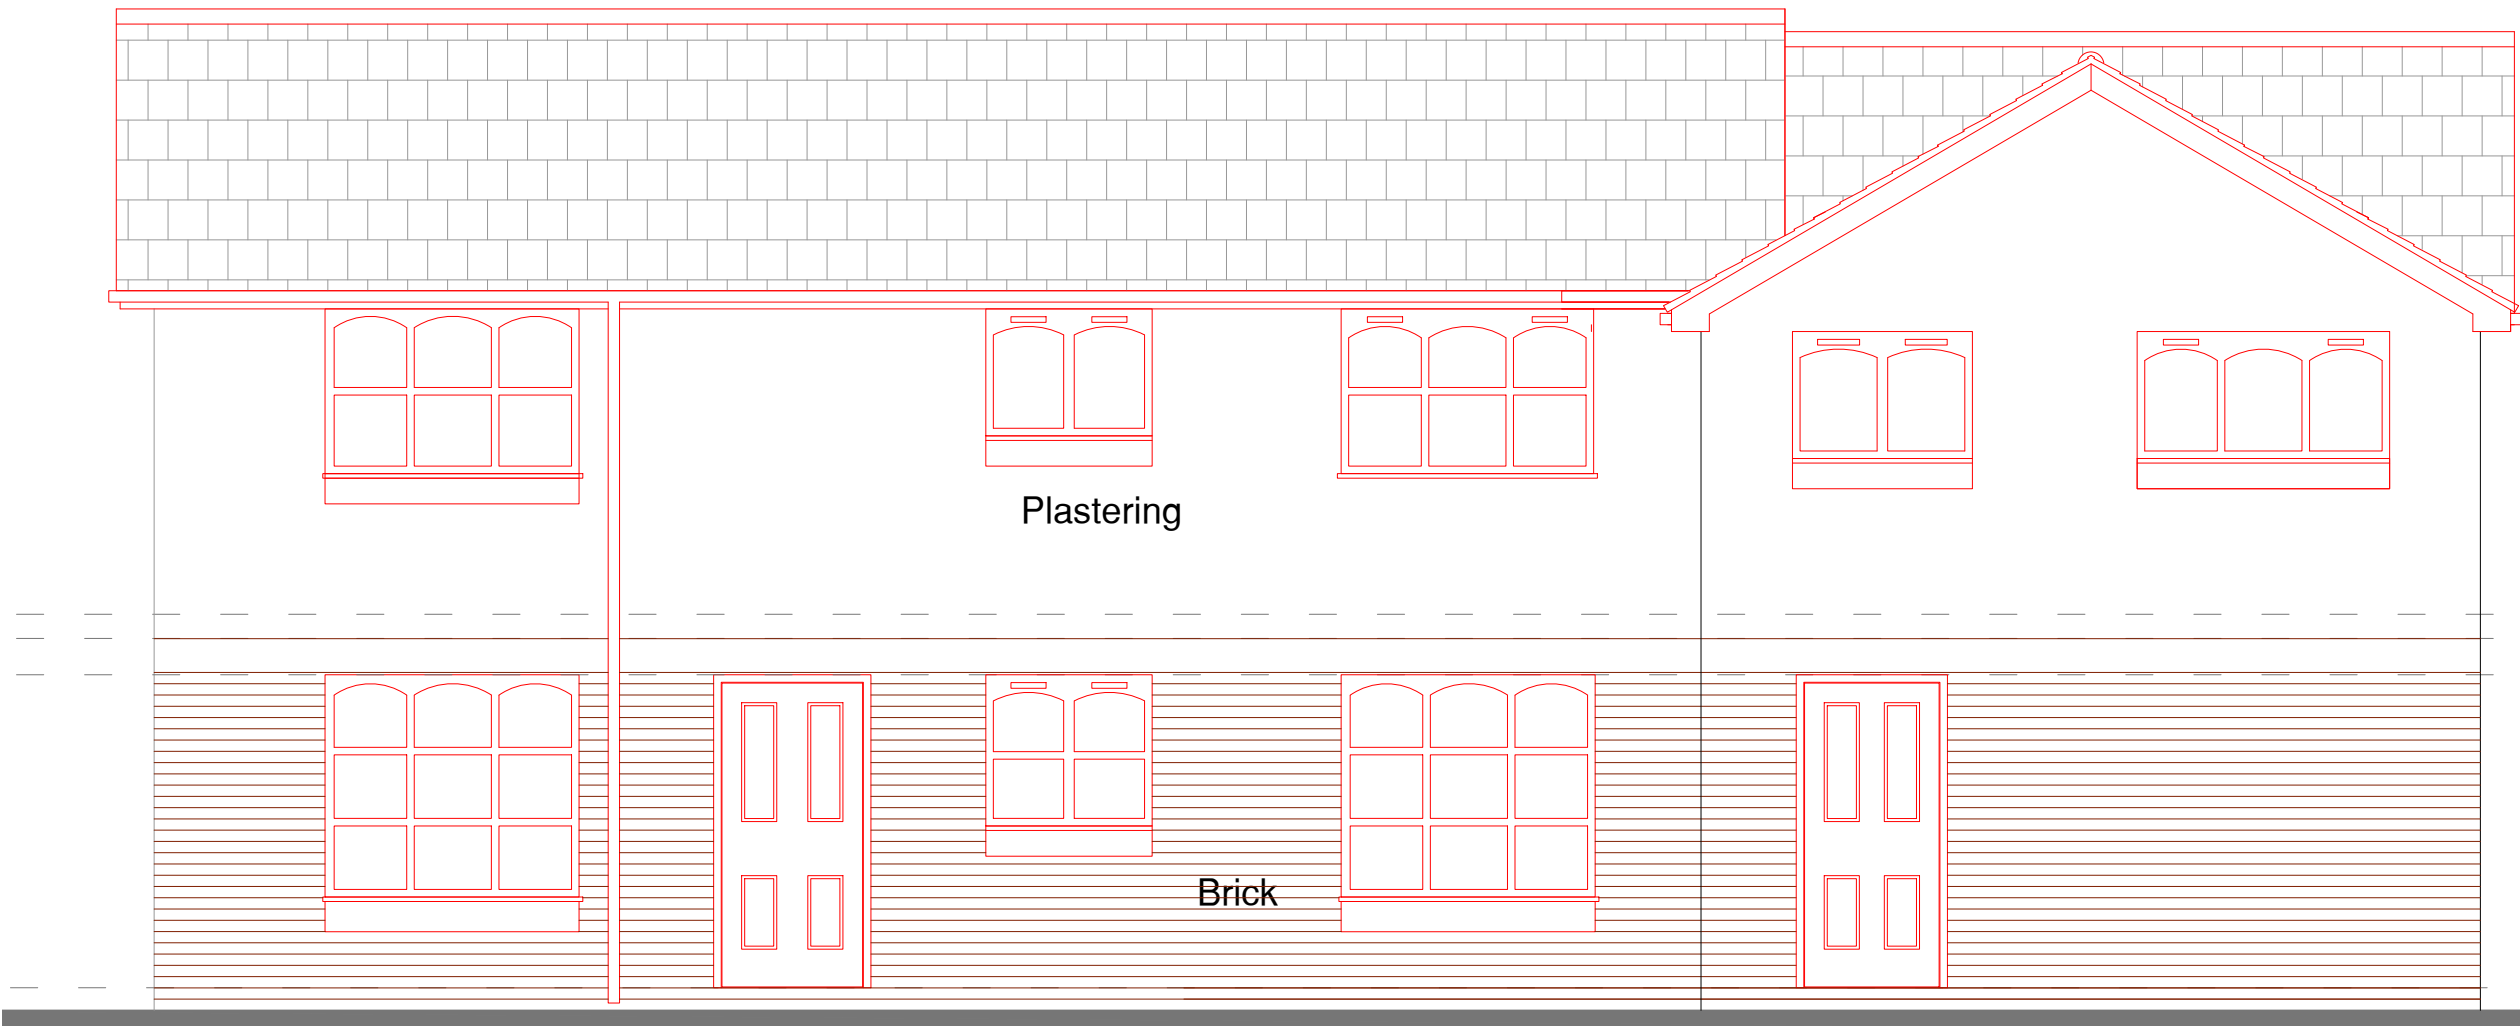

PROPOSED REAR ELEVATION

Notes:

NOTES

REV	DESCRIPTION	BY	DATE
---	-----	---	-----
---	-----	---	-----



Arch Designs
*Don't just dream it,
let us design it!*
ARCH DESIGNS www.archdesigns.co.uk

CLIENT:

AKMAL KHAN
12 Dunsmore Close
Manchester
M16 7EW

ARCHITECT:

MR REUBEN RAMELIZE
ARCH DESIGNS, WILSONS PARK C/O MAS
MONSALL ROAD
MANCHESTER M40 8WN

DRAWN:

CHECKED:

DATE:

REVISION:

REUBEN

checked

DEC 2020

PROJECT NAME:

TWO STORY SIDE EXTENSION

DRAWING TITLE:

PROPOSED PLANS
AND ELEVATIONS

SCALE:

SHEET SIZE:

SHEET NO:

1:50

A1

02

PROJECT NO:

STATUS:

2020/24

BUILDING REGS

DRAWING NO:

A1/02