




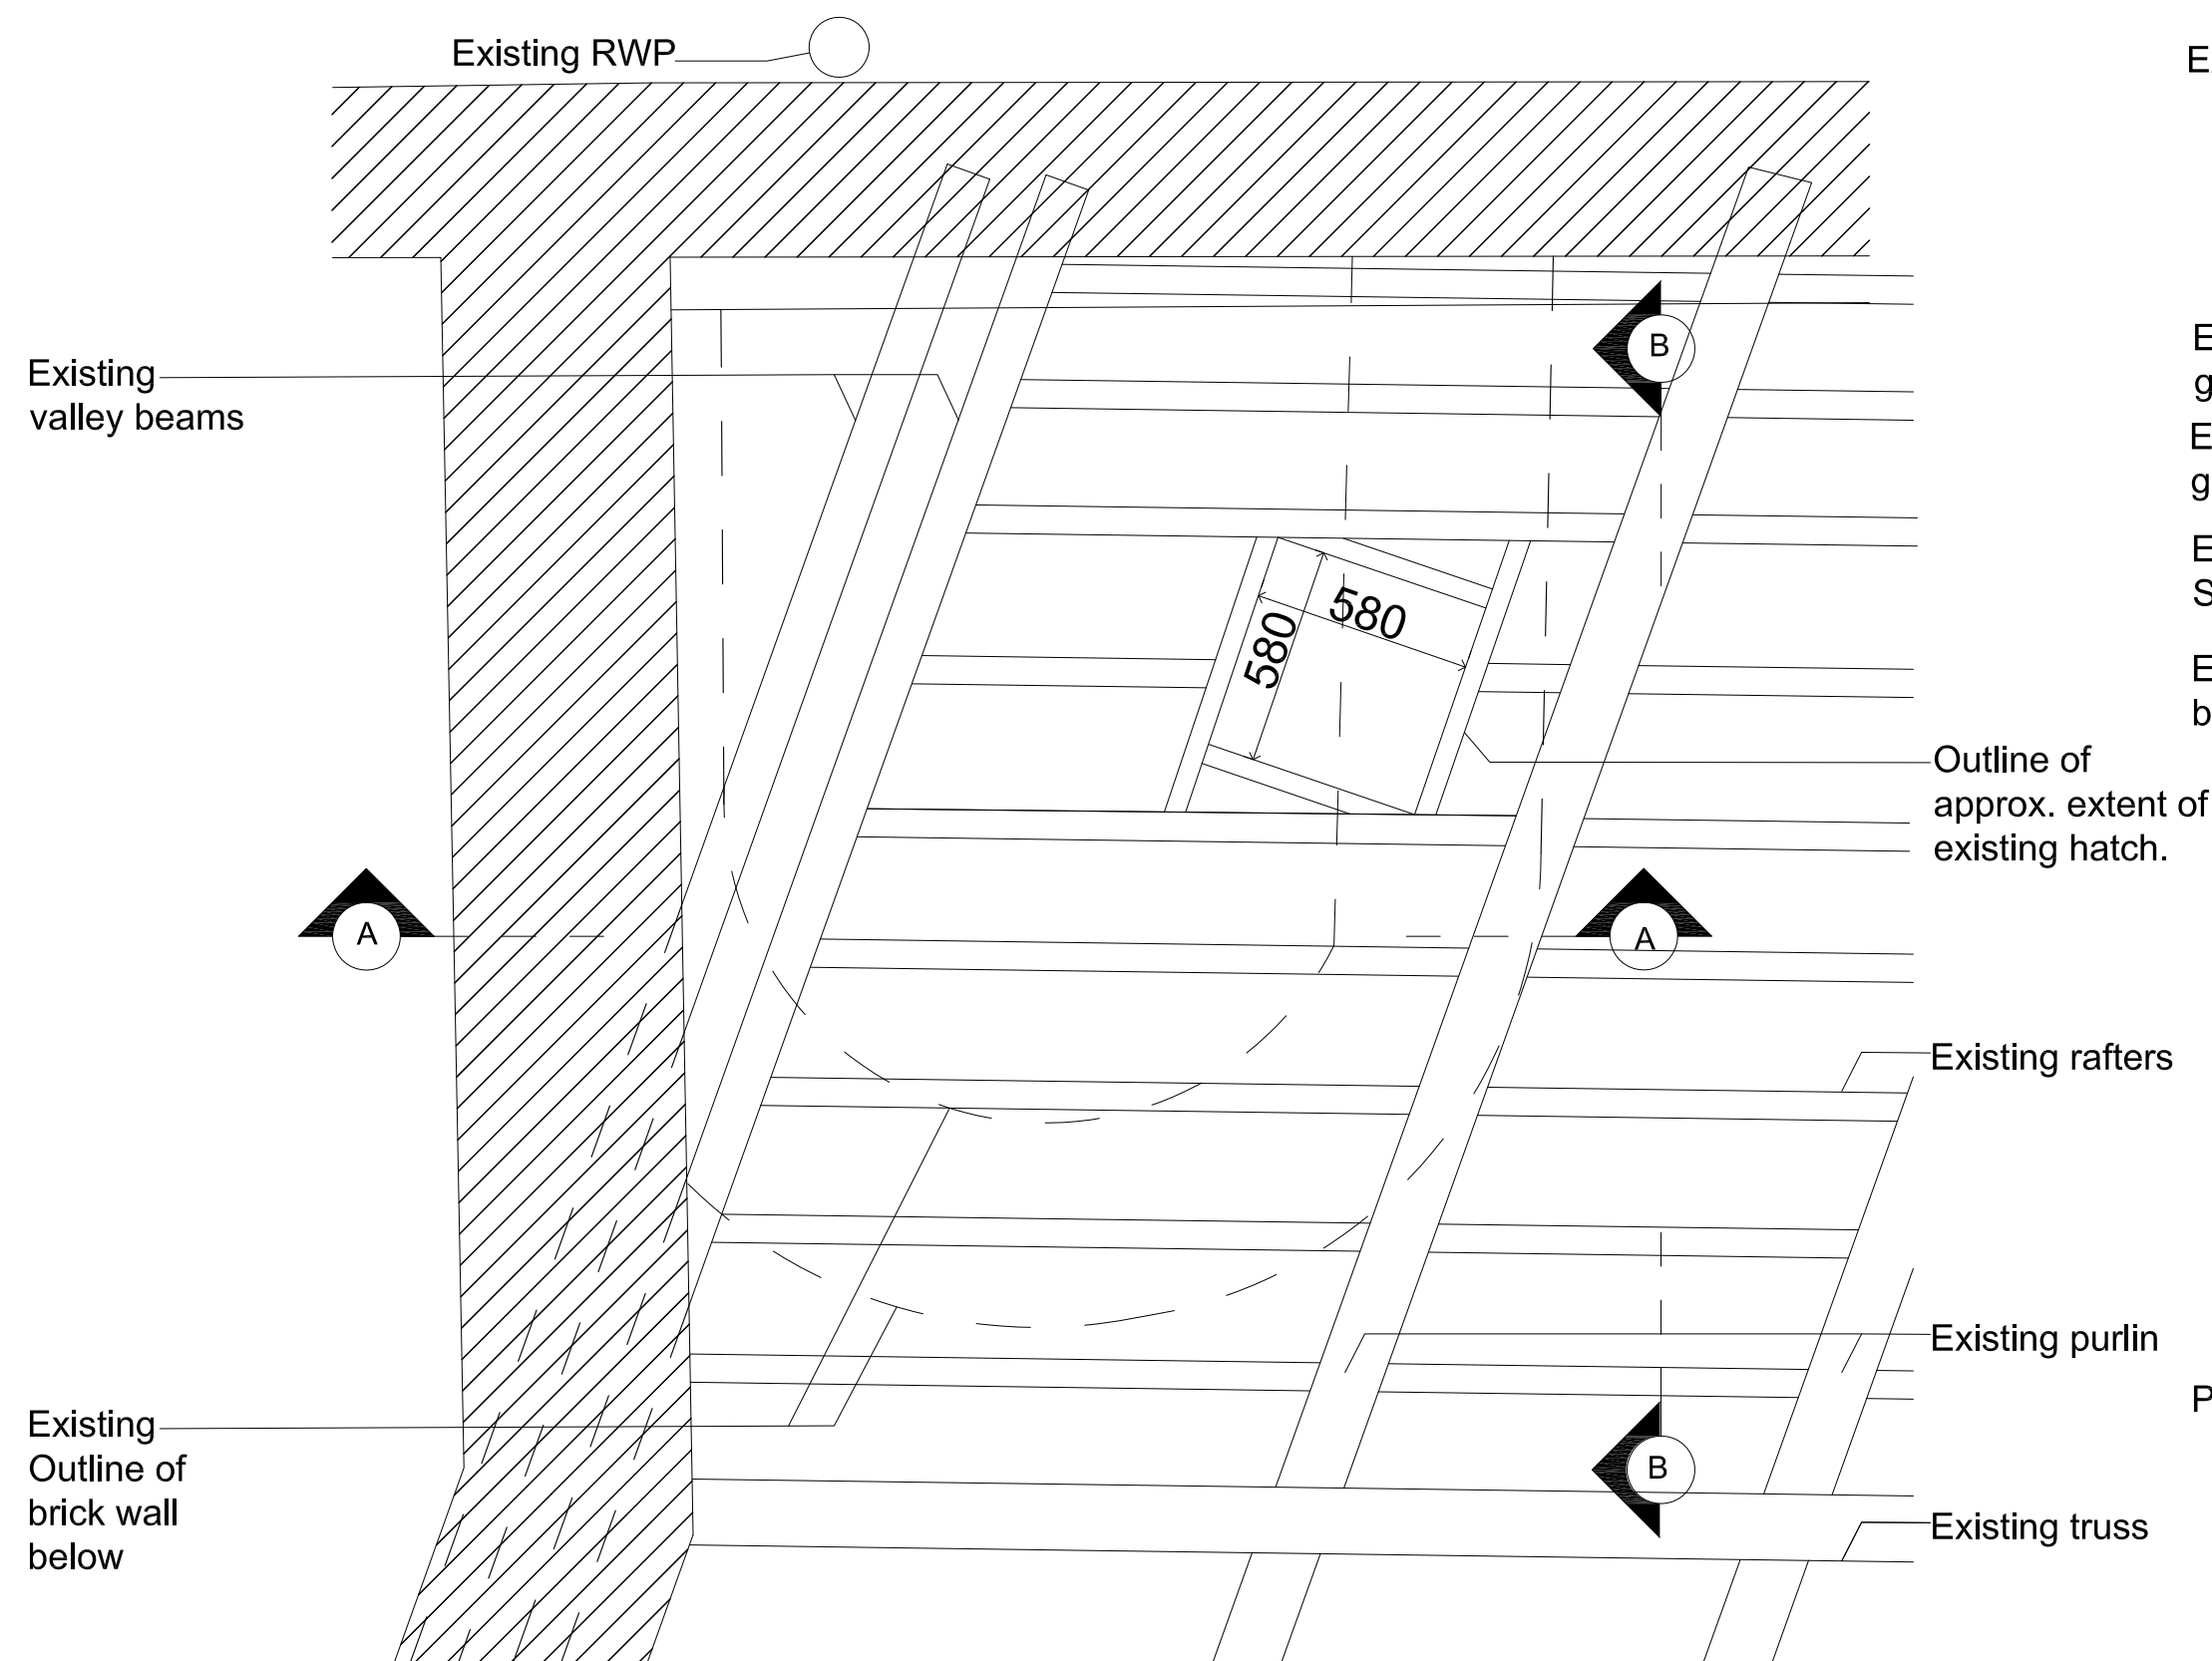


REFLECTED ROOF PLAN

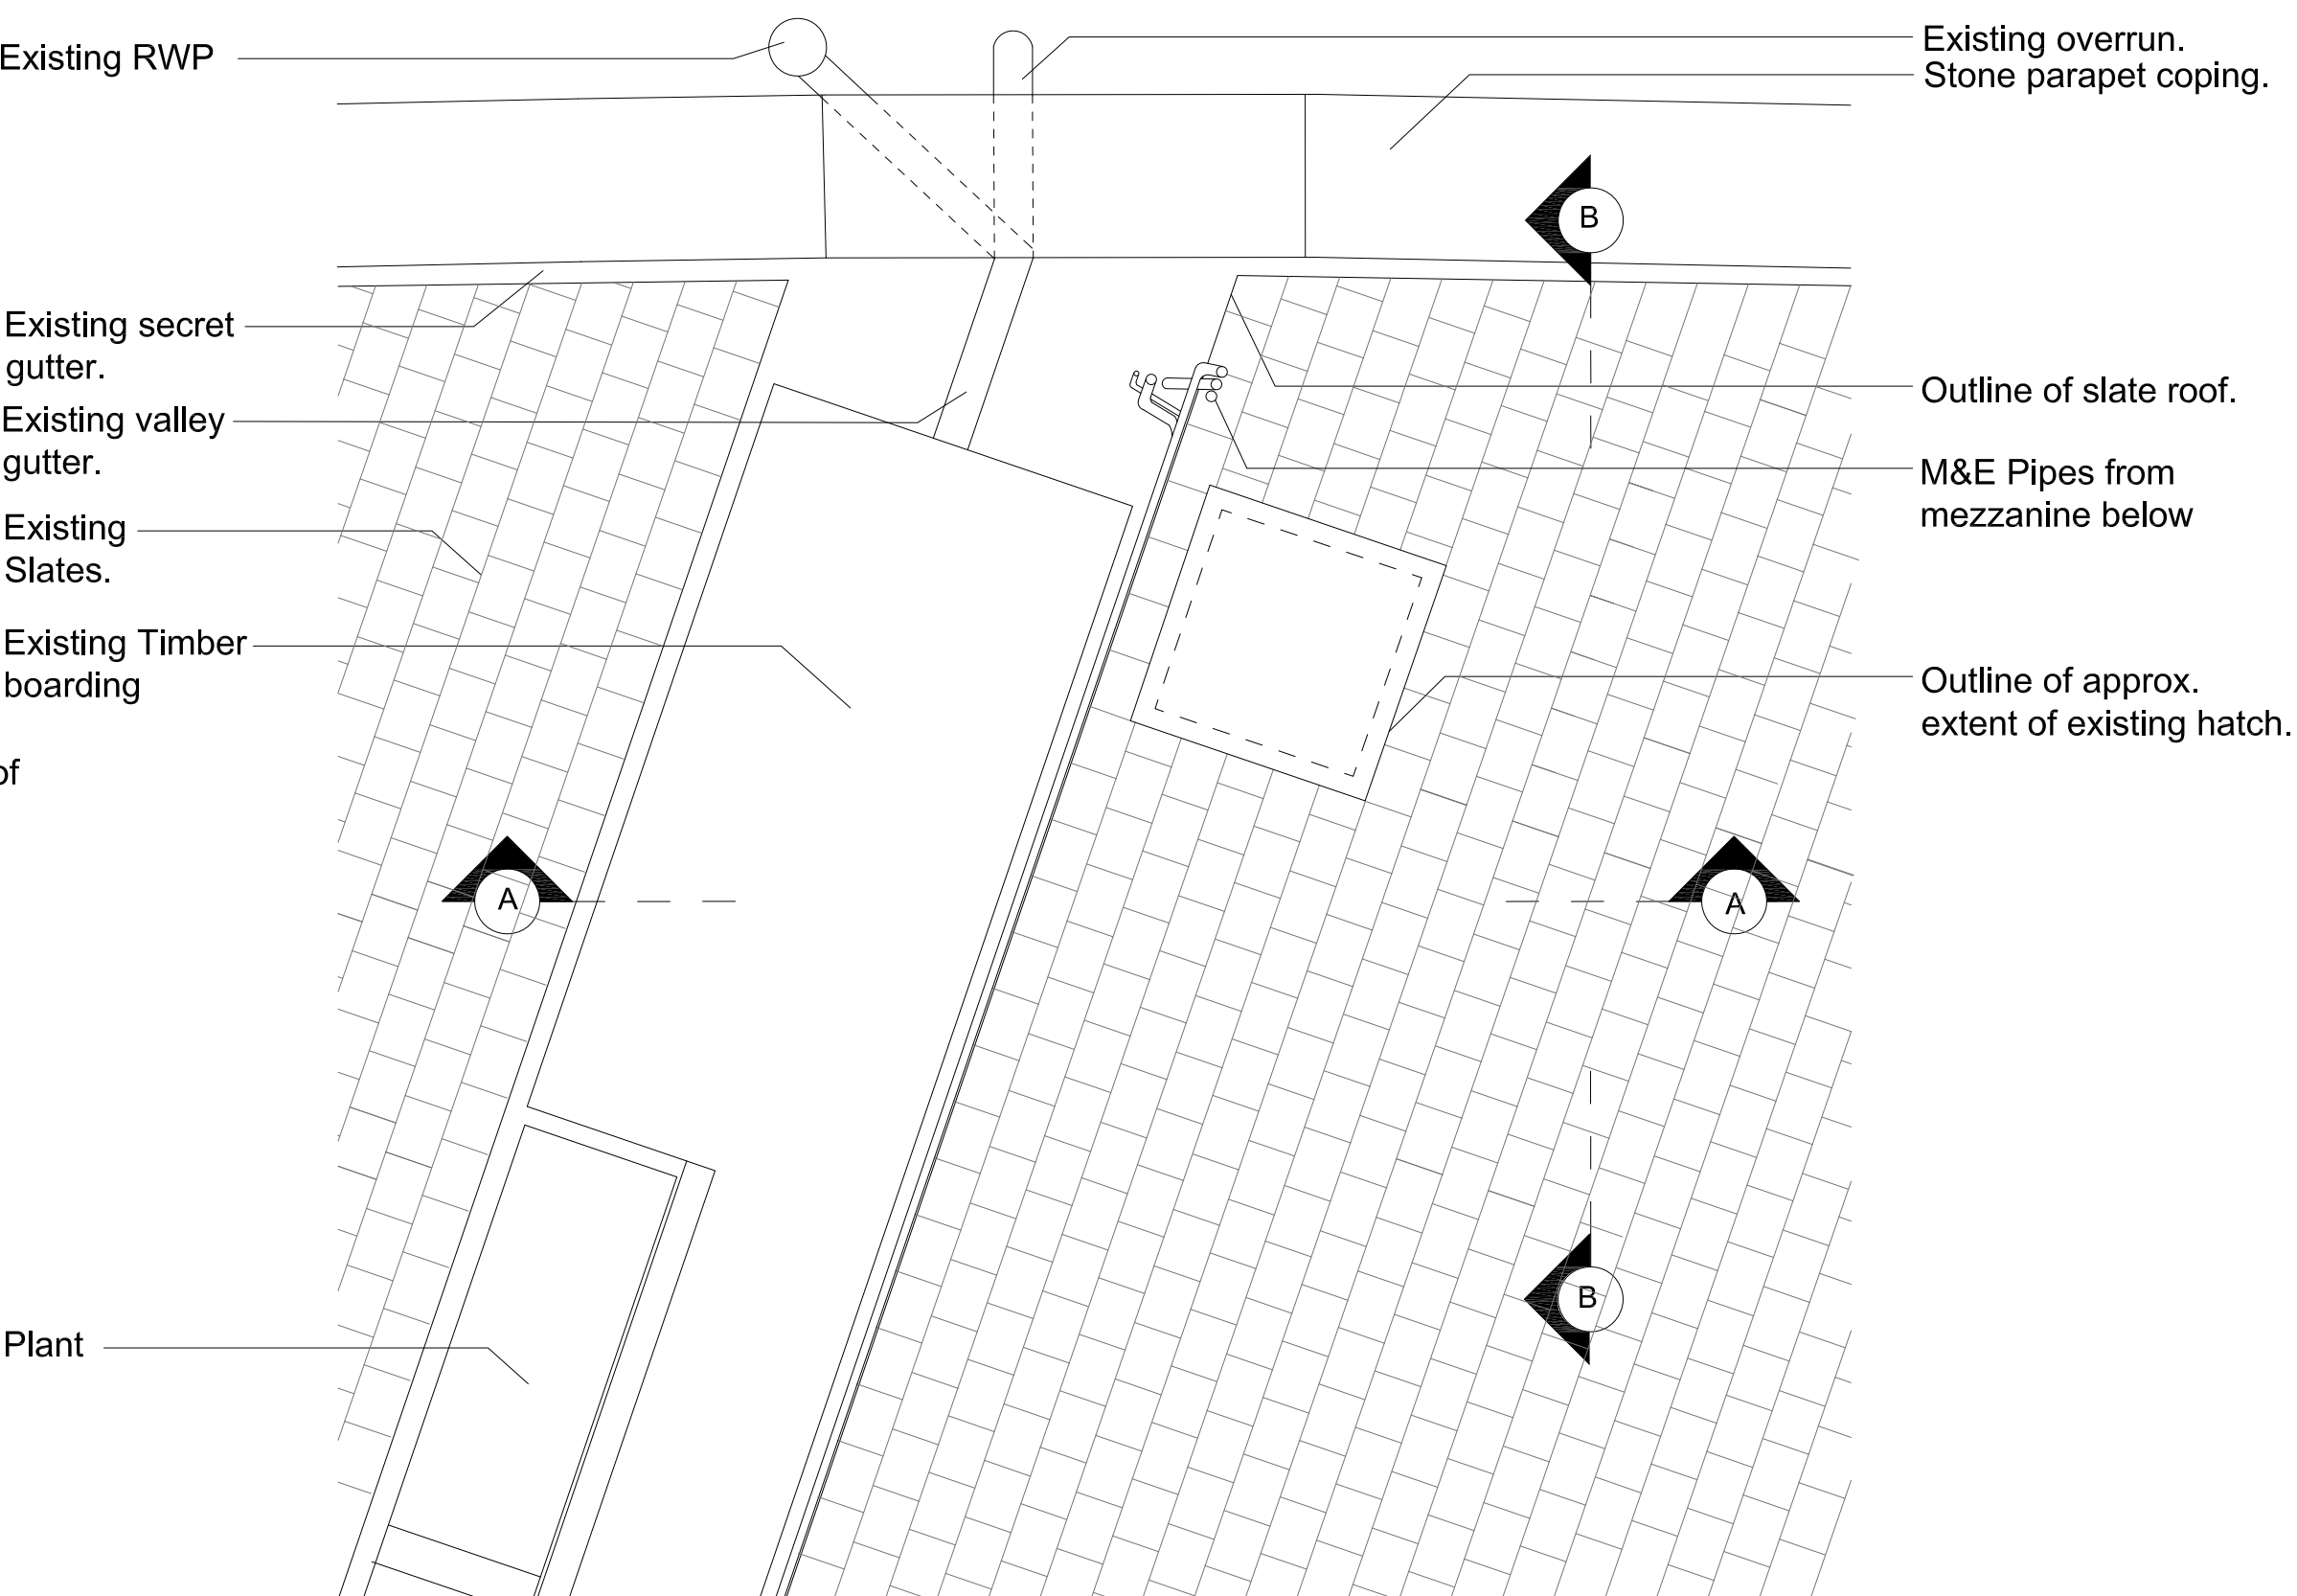


ROOF PLAN

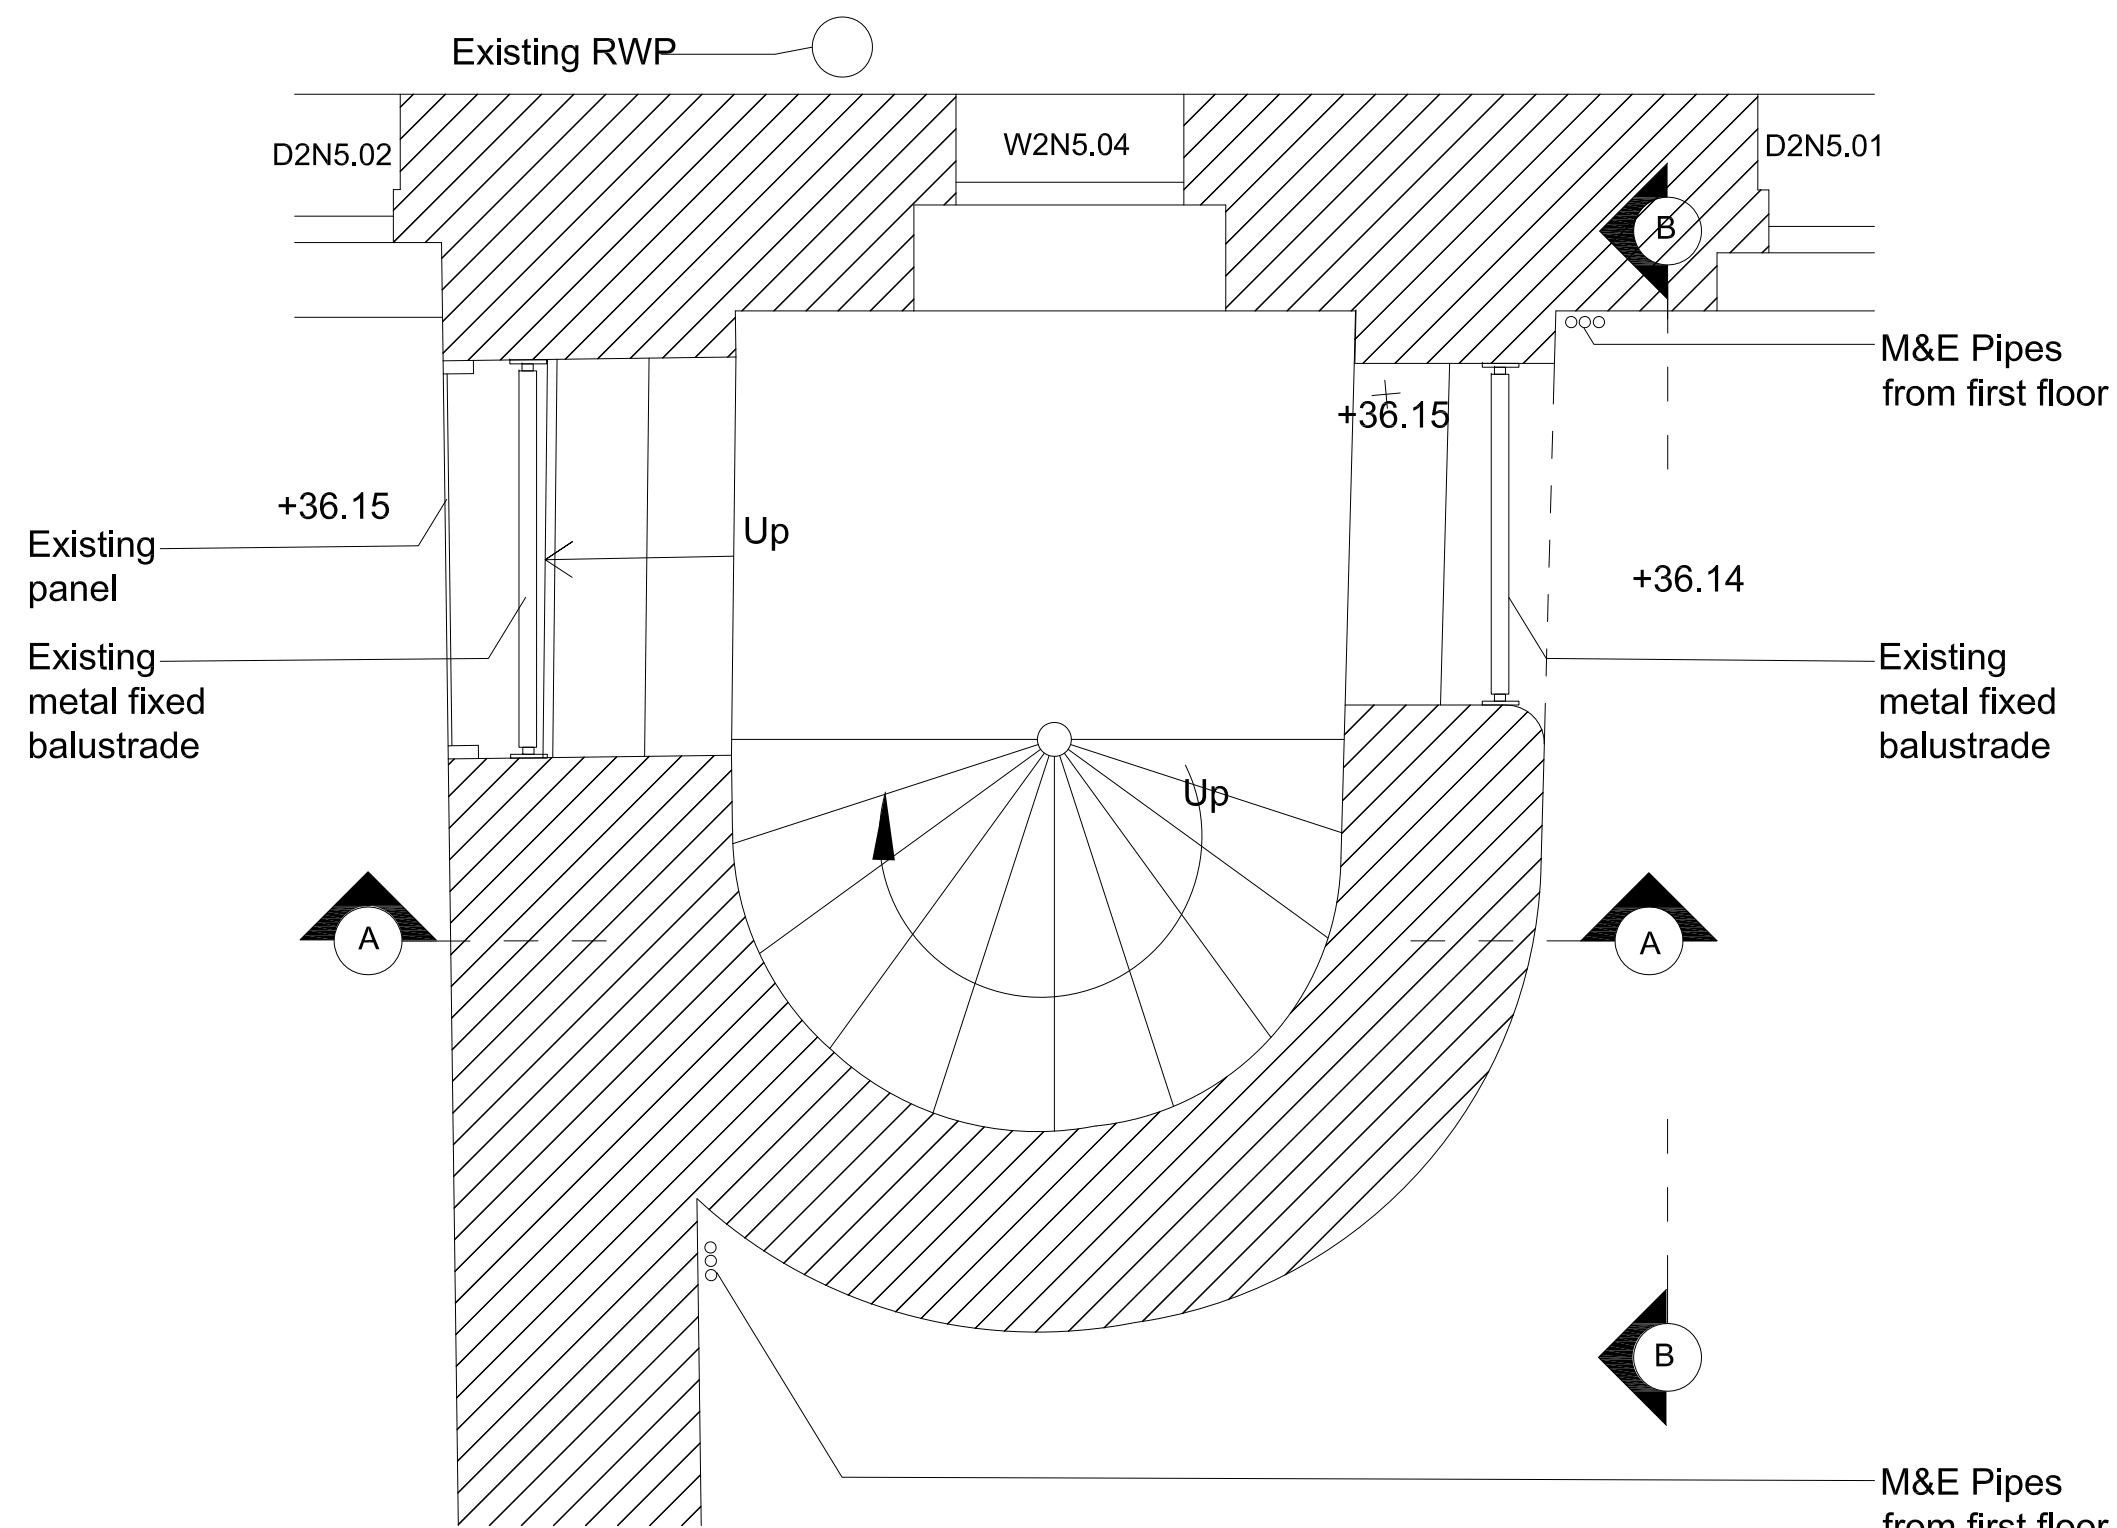


2ND FLOOR

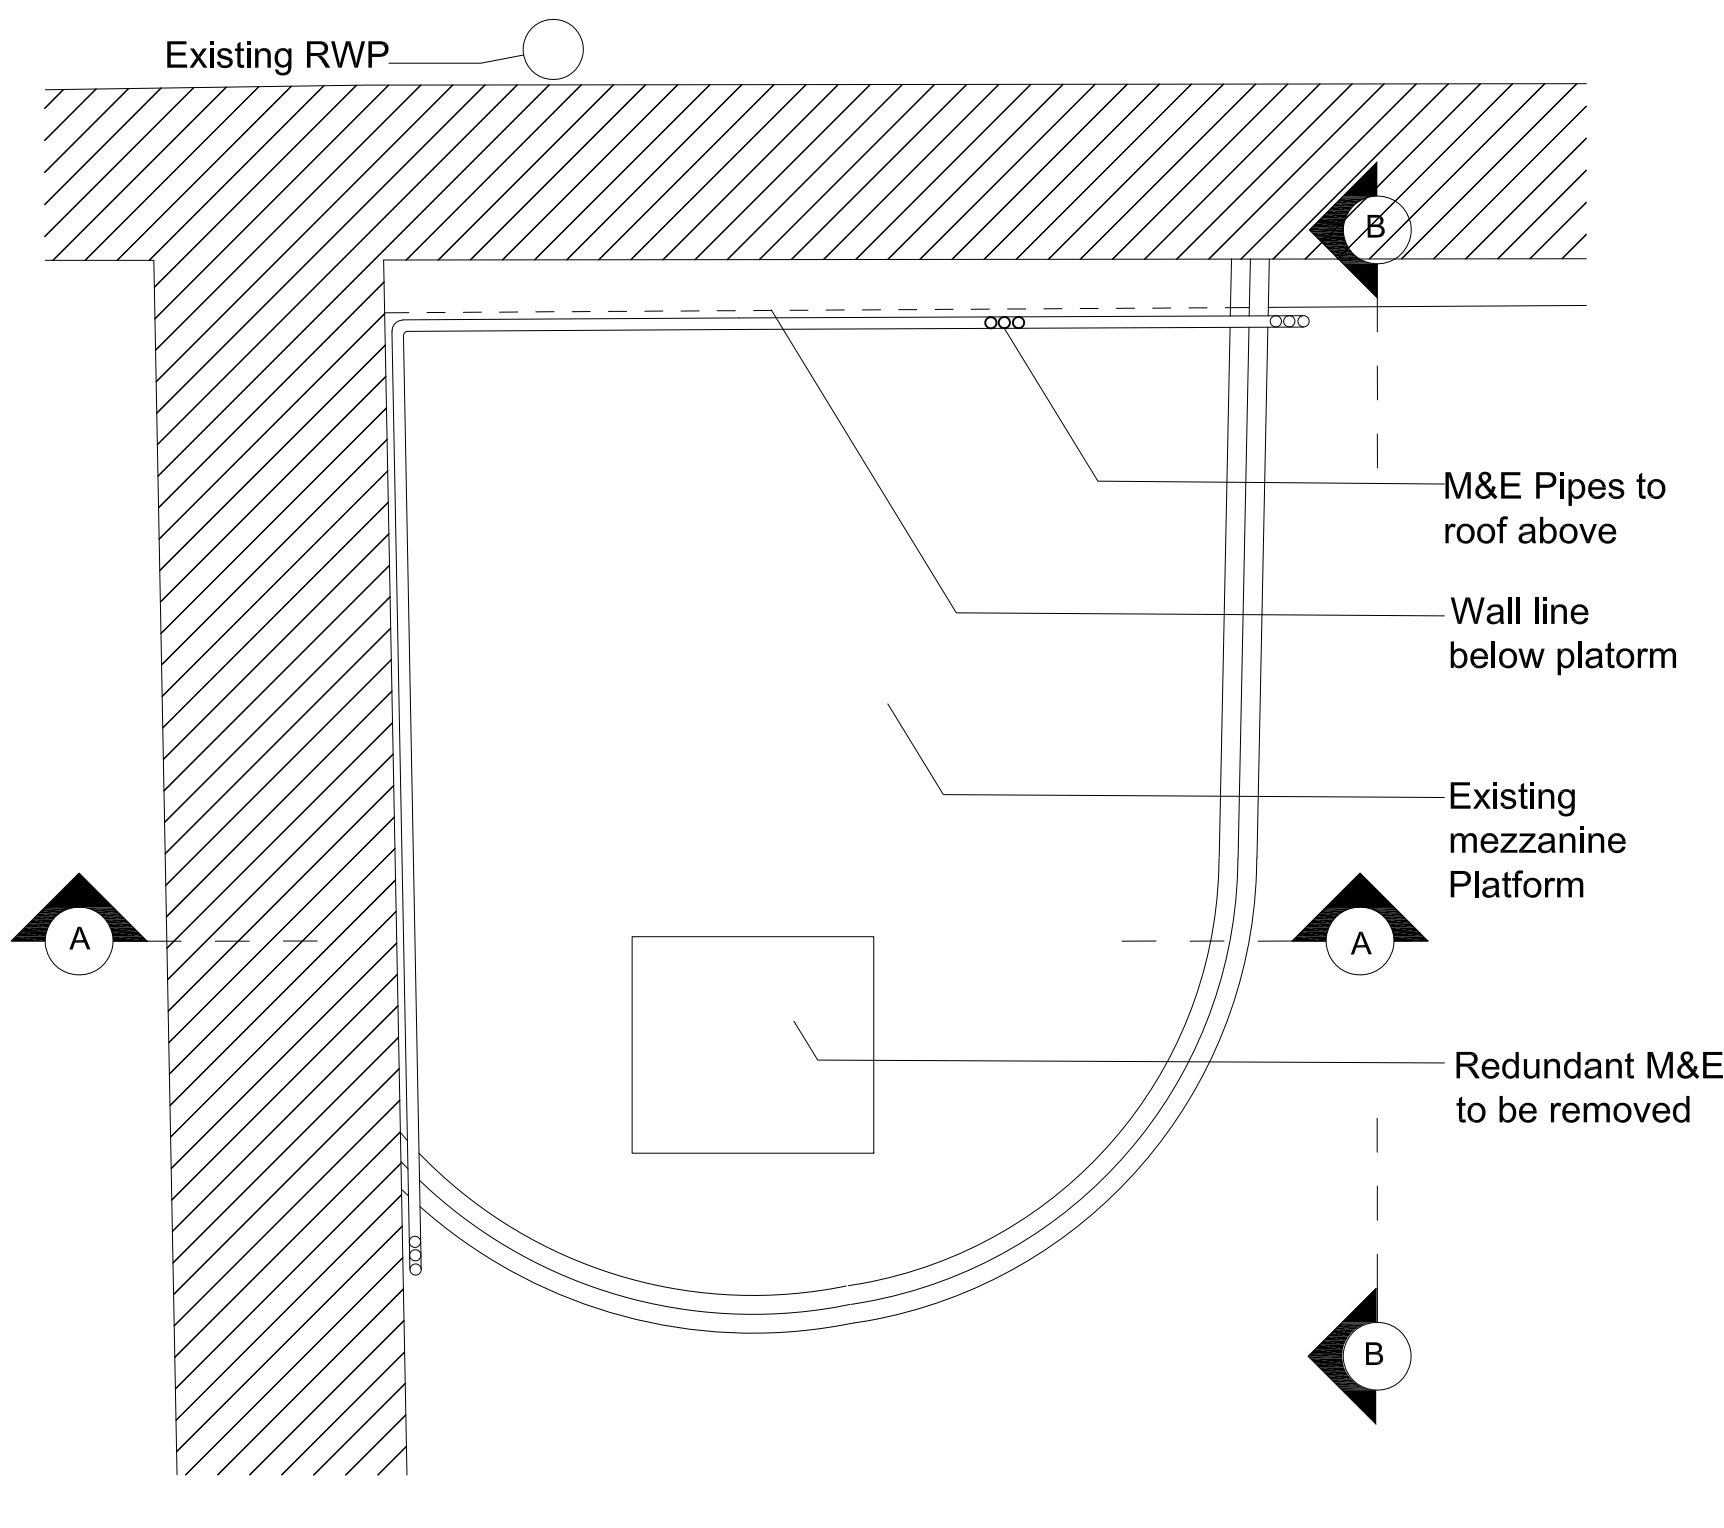

MEZZANINE

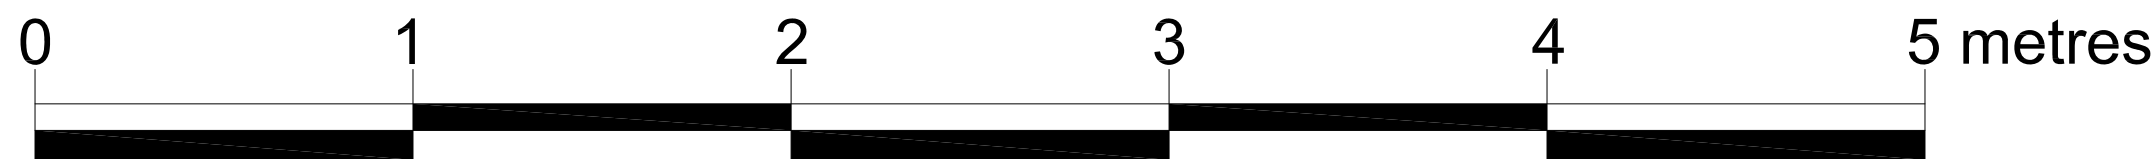

EXISTING BUILDING: PLAN OF ACCESS TYPE A (SPIRAL STAIR AND ROOF HATCH) - BAY 05 1:20 @ A1 / 1:40 @ A3

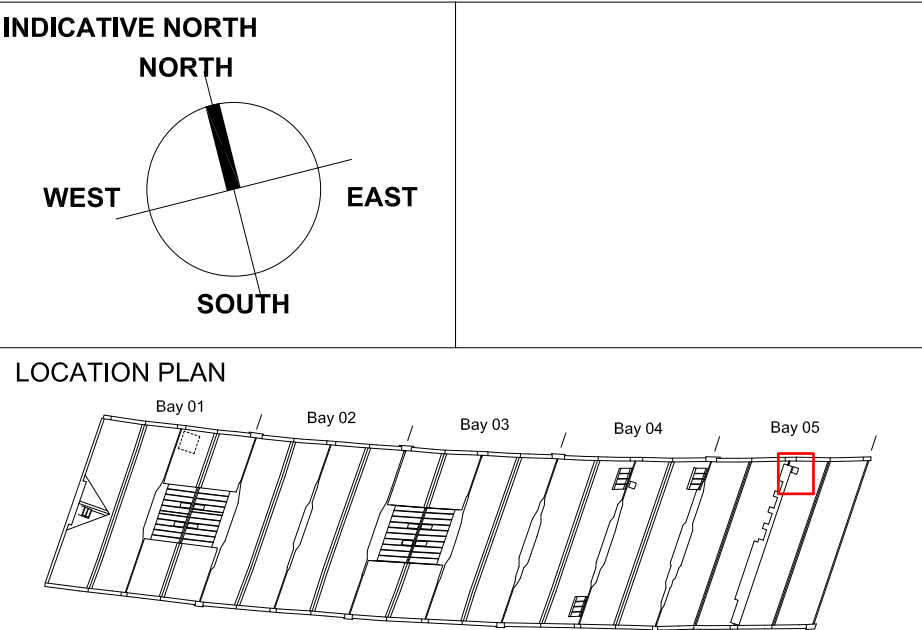

BASED ON MEASURED SURVEY BY "GREENHATCH"				
JOB TITLE Science and Industry Museum, Manchester, M3 4FP		JOB NO. 260	DRWG. TITLE Existing building: Plan of Access Type A (spiral stair and roof hatch) - Bay 05	STATUS Stage 3
A	10.02.21		DRWG. NO. 260 / PD / 115 (A1 ORIGINAL FORMAT)	REV: 1:20@A1 1:40@A3
Studiodownie		TEL: +44 (0) 20 7299 7766 info@studiodownie.com	All dimensions to be checked on site by the Contractor and confirmed with the Architect prior to construction. Do not scale off this drawing.	Drawn by: JP DATE: 28/06/19
ARCHITECTS LLP				