


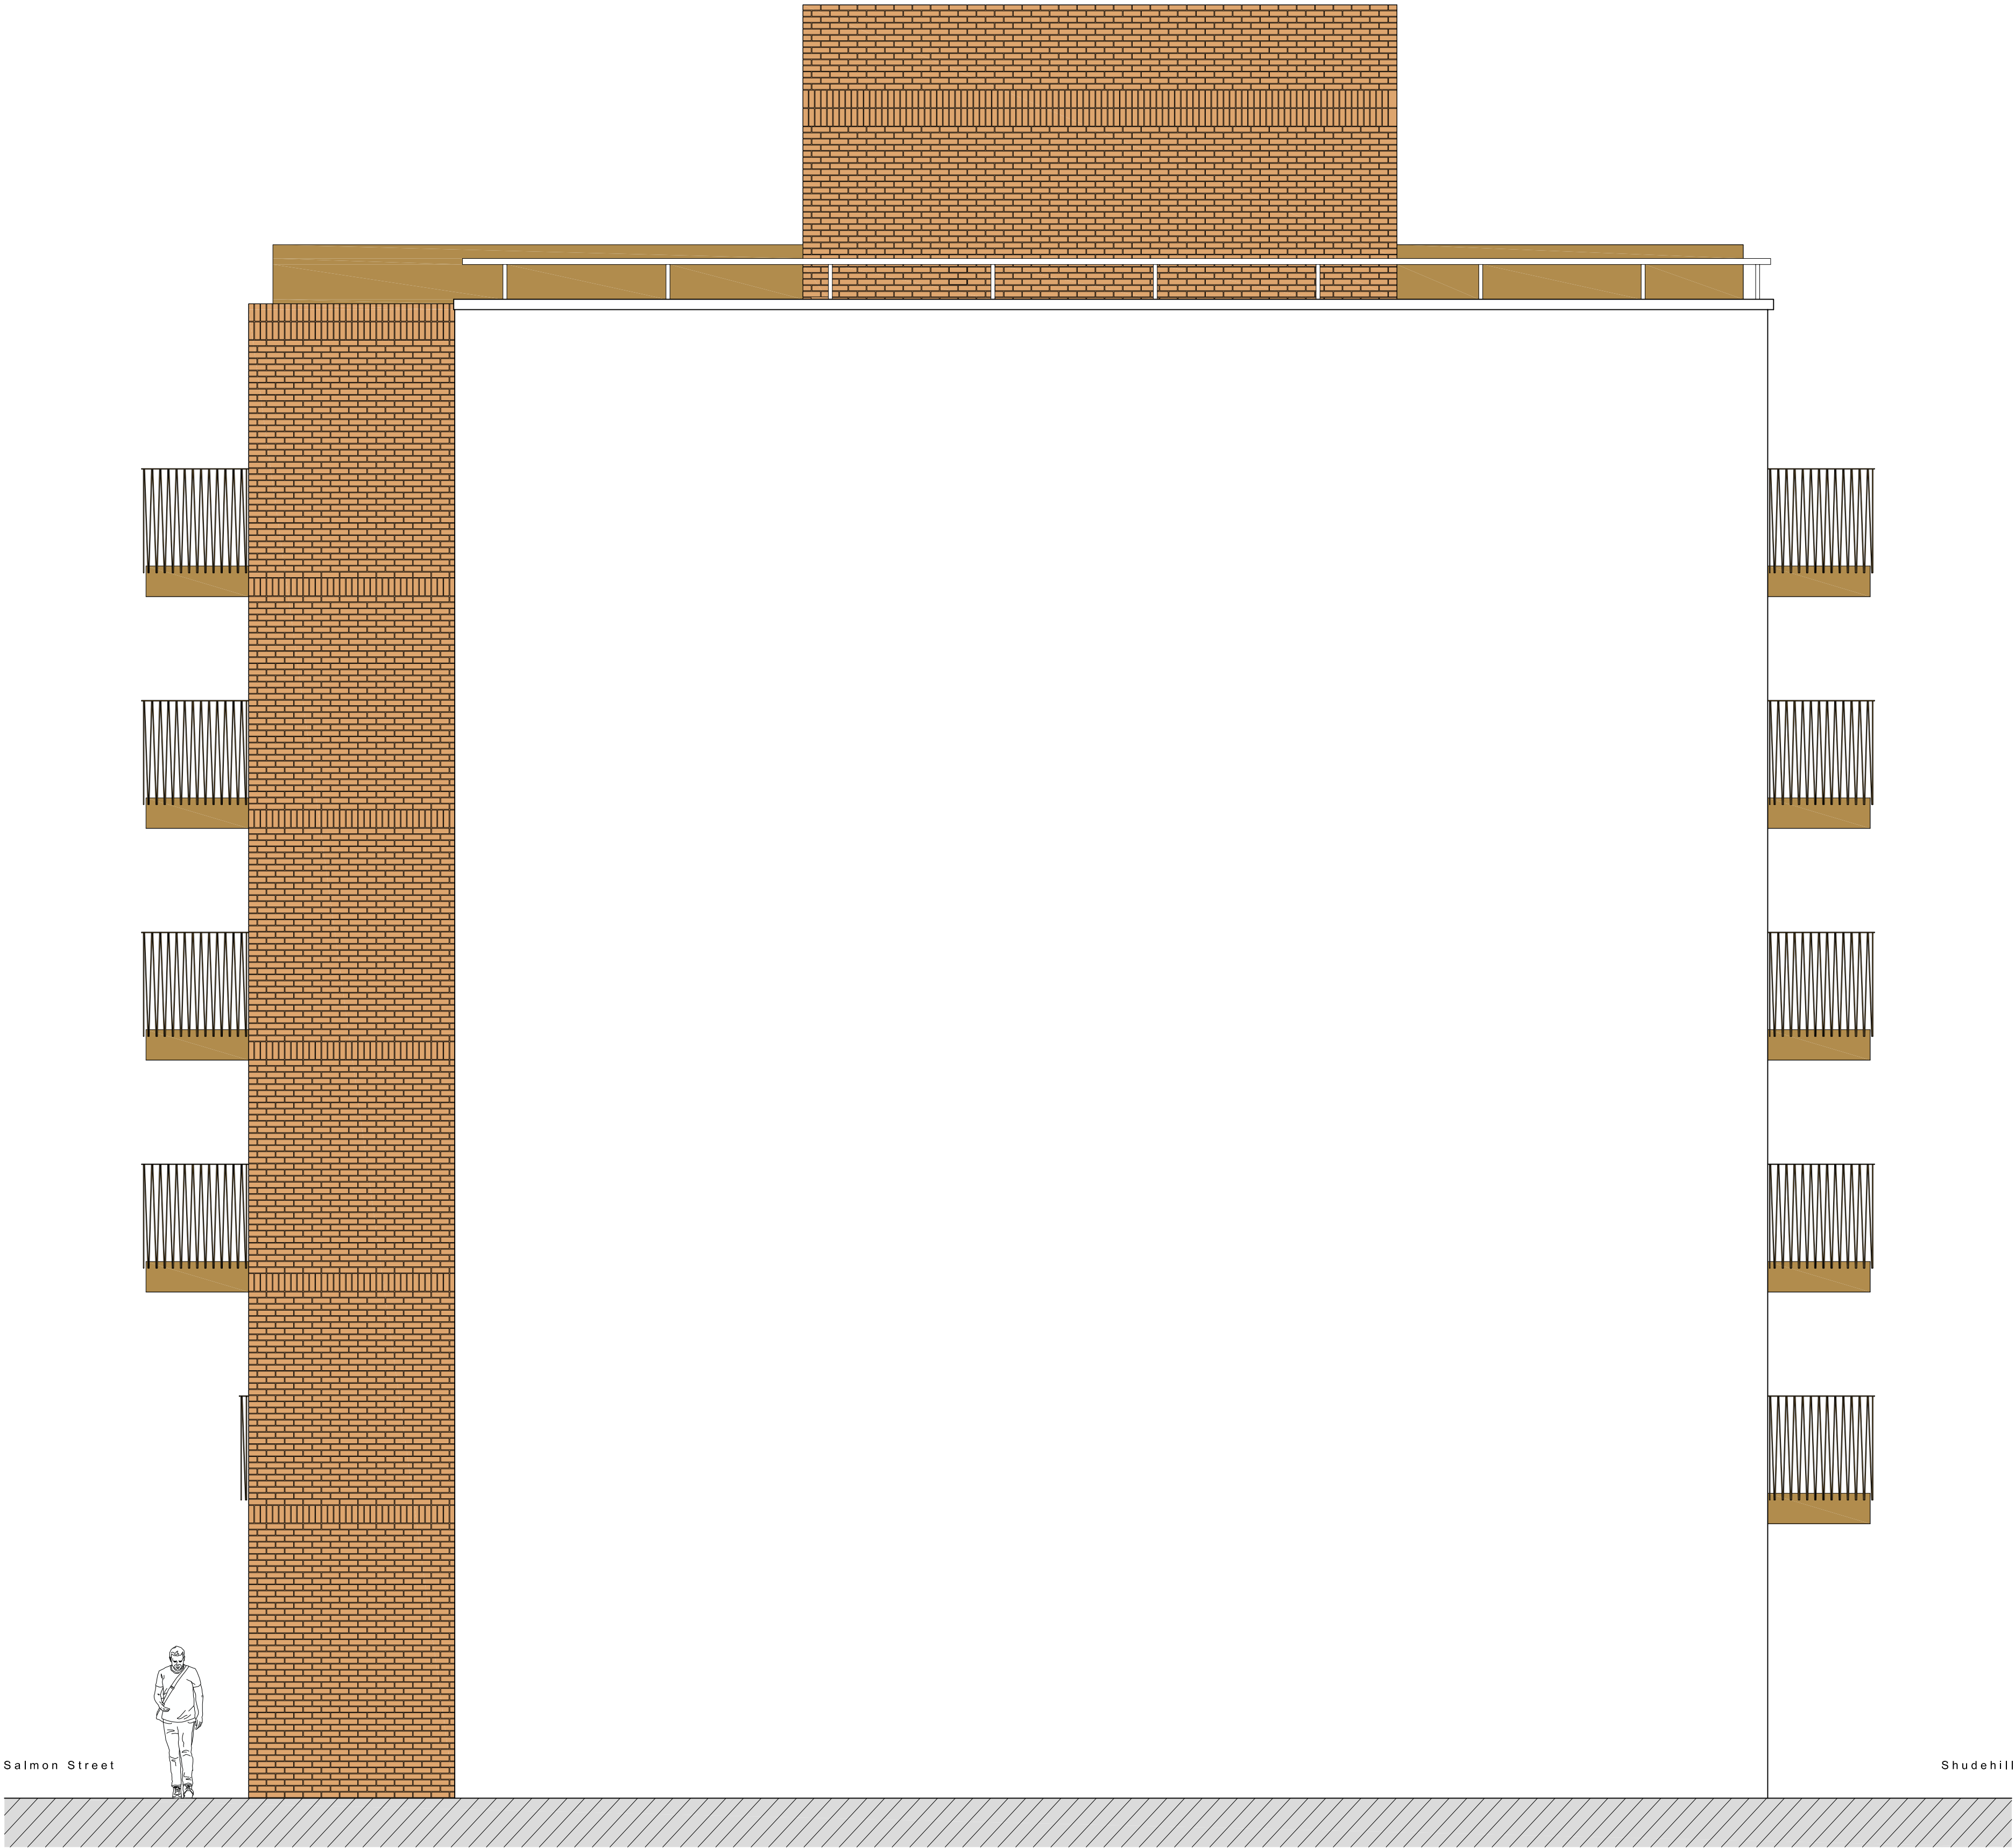

Proposed North East Elevation 1:50

Scale Bar 1:50

0 2.5 5m

All dimensions are to be checked on site, any discrepancies are to be reported to the Architect before work commences. Do not scale from this drawing.

This drawing is to be read in conjunction with all relevant consultants and specialists drawings / documents, any discrepancies are to be reported to the Architect before the affected work commences.

All structural components shown are indicative only. Details / calculations of structural members are to be provided by the Structural Engineer.

This drawing is copyright.

A First Issue
B 573 Application Submission

26/01/2021
15/02/2021

T+A Tang & Associates Ltd
Chartered Architects

Tel : 0161 877 9587
e-mail: barrytang@tangassociates.co.uk

Entrance W1, 1/F, Westwood House,
Greenwood Business Centre,
Manchester, M5 4GH, UK.

Client:

Kleinsberg Builderton Capital Ltd

Project:

56 Shudehill, Manchester M4 4AA

Drawing Title:

Proposed North East Elevations

Scale:

1:50 @ A1

Date:

January 2021

Drawing No:

9598/124

Revision:

B