


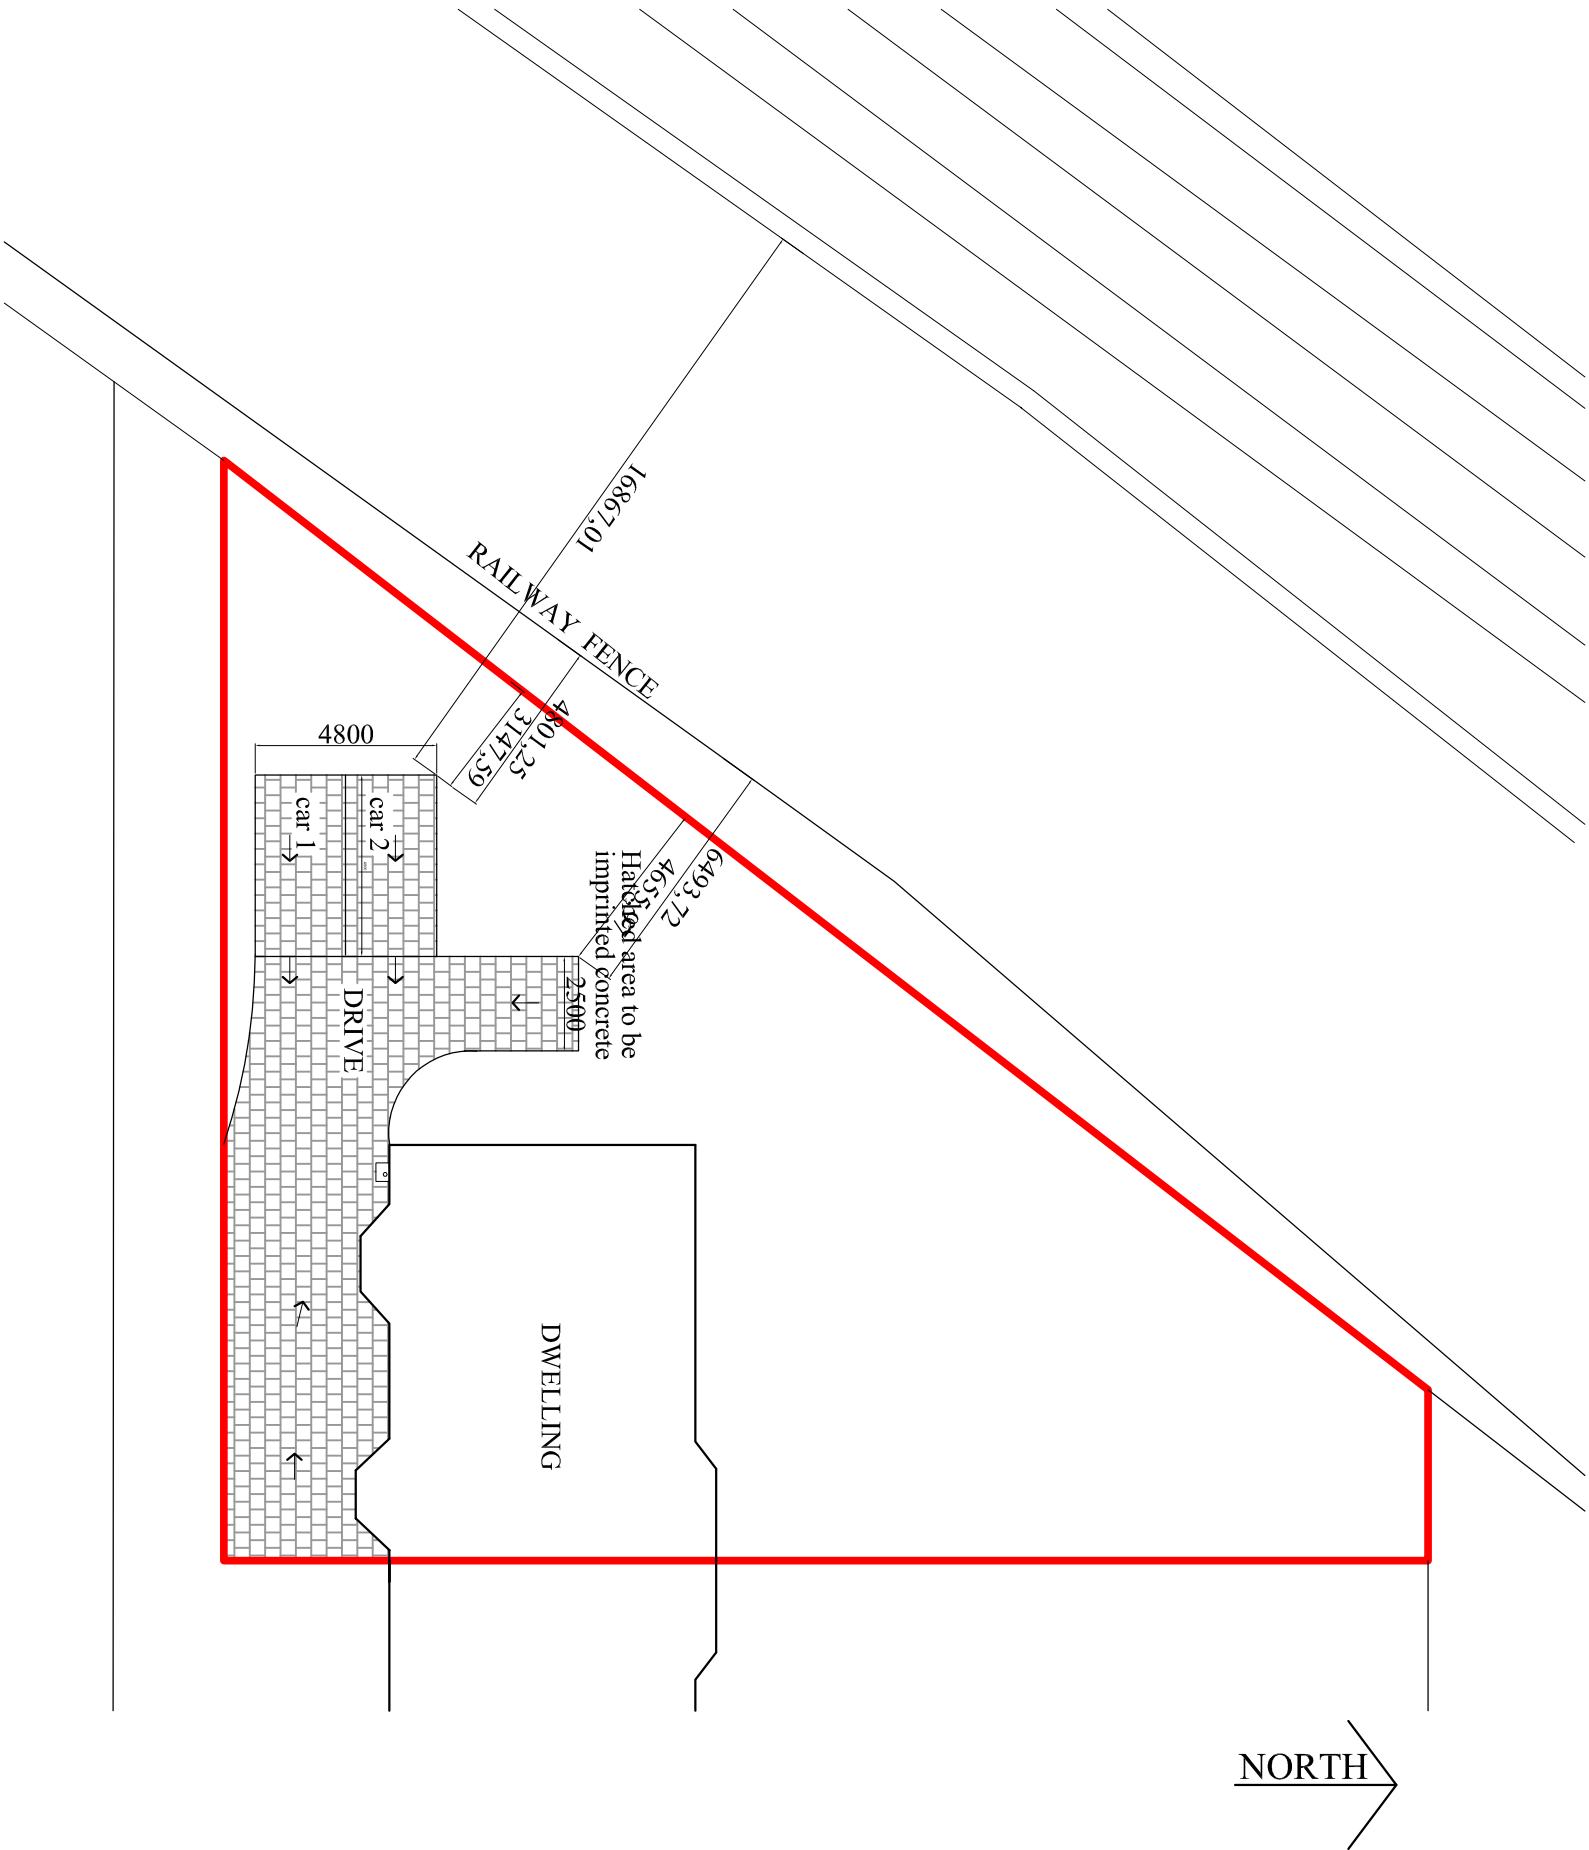

PROJECT
48, Lindsay Avenue

CLIENT
-

DRAWING TITLE
Site Plan

JOB No
DRAWING No
NA-P01

SCALE
1:200@A3
DATE
Feb. 2021
REVISION
-
DRAWN
CHECKED BY
NA

t: 0782 895 3405
e: niamat@hotmail.co.uk