

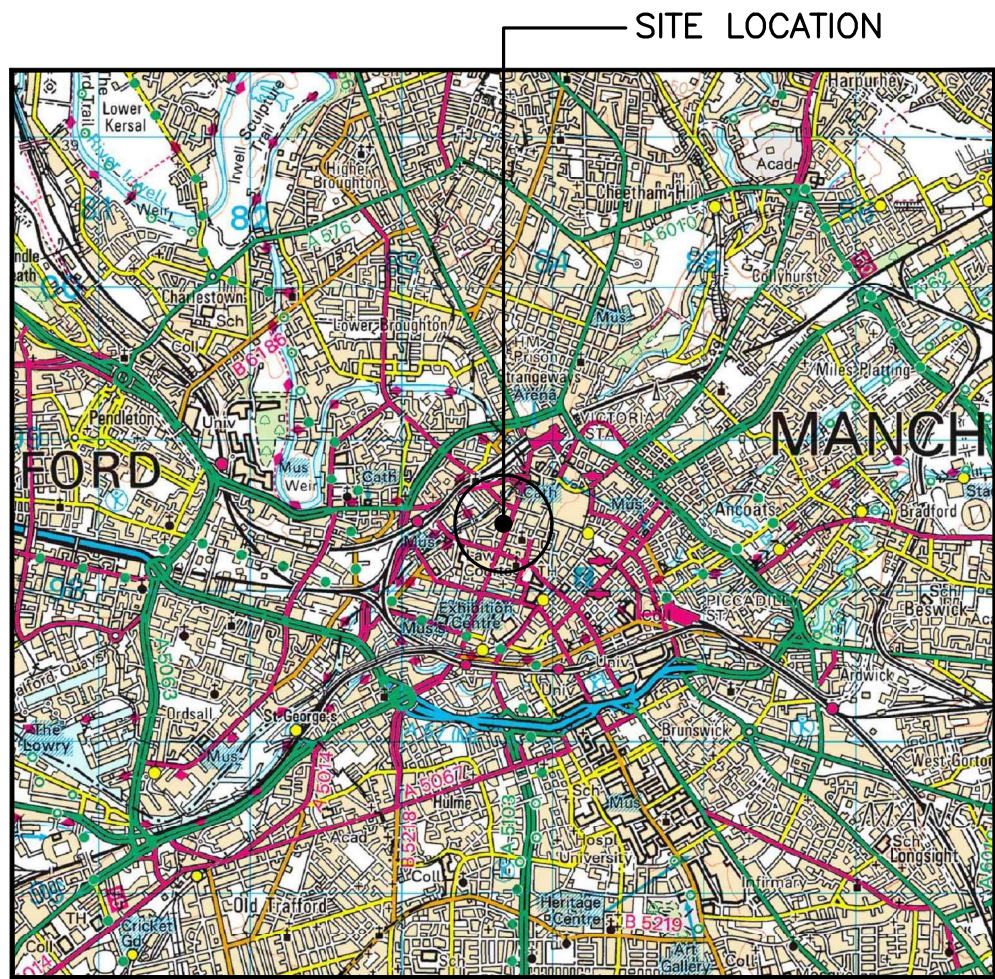


SITE LOCATION
(Scale 1:50000)

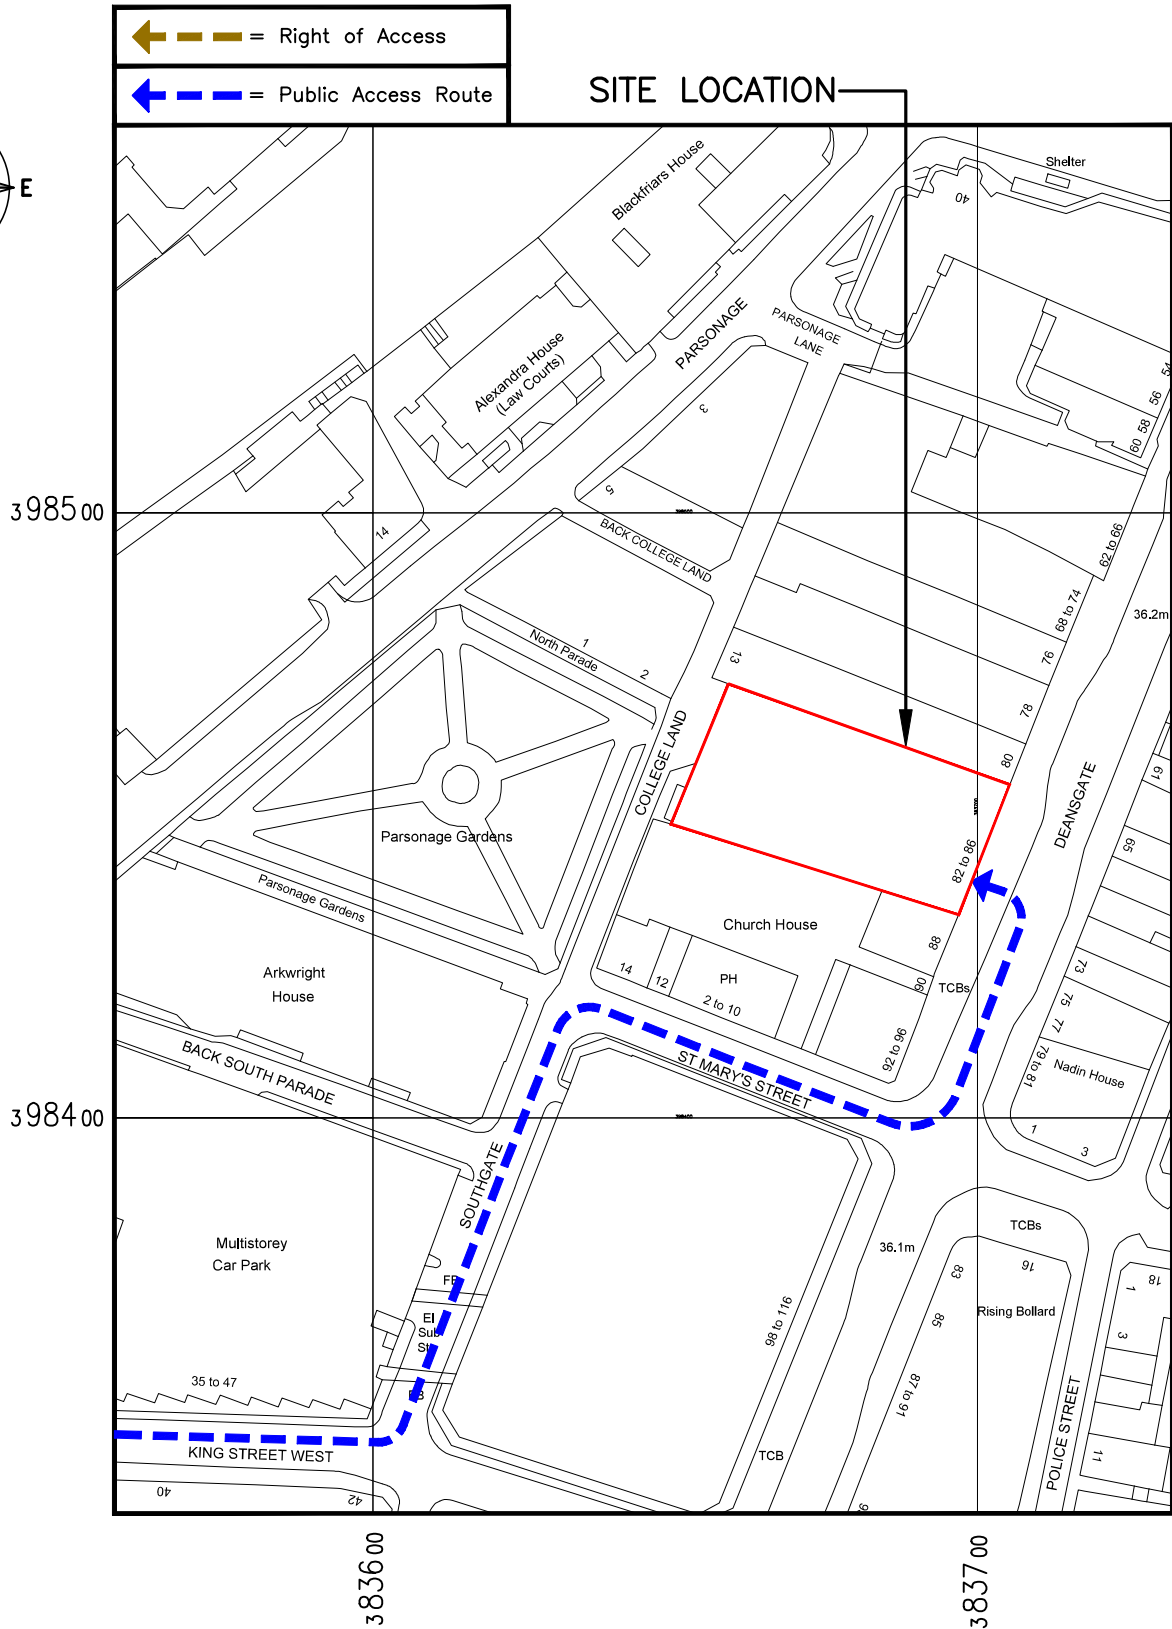


SITE PHOTOGRAPH

The drawings comply with TEF & Vodafone Standard ICNIRP guidelines.
Designed in accordance with CORNERSTONE document: SDN0008

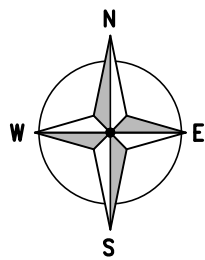

DETAILED SITE LOCATION
(Scale 1:1250)

Based upon Ordnance Survey map extract
with the permission of the Controller of
Her Majesty's Stationery Office.
Crown copyright.
Licence No. 100022432

 

ALL DIMENSIONS ARE IN mm UNLESS NOTED OTHERWISE

N.G.R | E: 383690 N: 398440

DIRECTIONS TO SITE:
FROM THE END OF THE M602, CONTINUE
ONTO REGENT ROAD/A57. FOLLOW A57 FOR
1.4km. TURN LEFT ONTO RING ROAD/TRINITY
WAY/A6042. AFTER 850m, TURN RIGHT ONTO
IRWELL STREET/A34. AFTER 300m, TURN LEFT
ONTO GARTSIDE STREET. AFTER 300m, TURN
RIGHT ONTO BRIDGE STREET/A34. AFTER
110m, TURN LEFT ONTO ST. MARY'S
PARSONAGE. AFTER 49m, TURN RIGHT ONTO
KING STREET WEST. AFTER 120m, TURN LEFT
ONTO SOUTHGATE. AFTER 79m, TURN RIGHT
ONTO ST. MARY'S STREET. INTERNATIONAL
HOUSE IS 60m ON THE LEFT, ALONG
DEANSGATE.

NOTES:

B	Demise Added	CS	-	23.02.21
A	Issued for Approval	CS	PB	21.10.20
REV	MODIFICATION	BY	CH	DATE

CLARKE
telecom
Unit E, Madison Place, Northampton Road,
Manchester, M40 5AG
Tel: 0161 785 4500
Fax: 0161 785 4501
Web: www.clarke-telecom.com

O₂



CORNERSTONE - BEACON 3

Cell Name	Opt.
INTERNATIONAL HOUSE	A

Cell ID No		
CORNERSTONE	TEF	VF
123176_30 E301231	092660	84661

Site Address / Contact Details		
82-86 DEANSGATE MANCHESTER GREATER MANCHESTER M2 7HG		

Drawing Title: SITE LOCATION MAPS				
Purpose of issue: PLANNING				Dwg Rev:
Drawing Number: 100				B
Surveyed By: PB		Original Sheet Size: A3		Pack Issue:
Drawn: CS	Date: 21.10.20	Checked: PB	Date: 21.10.20	B

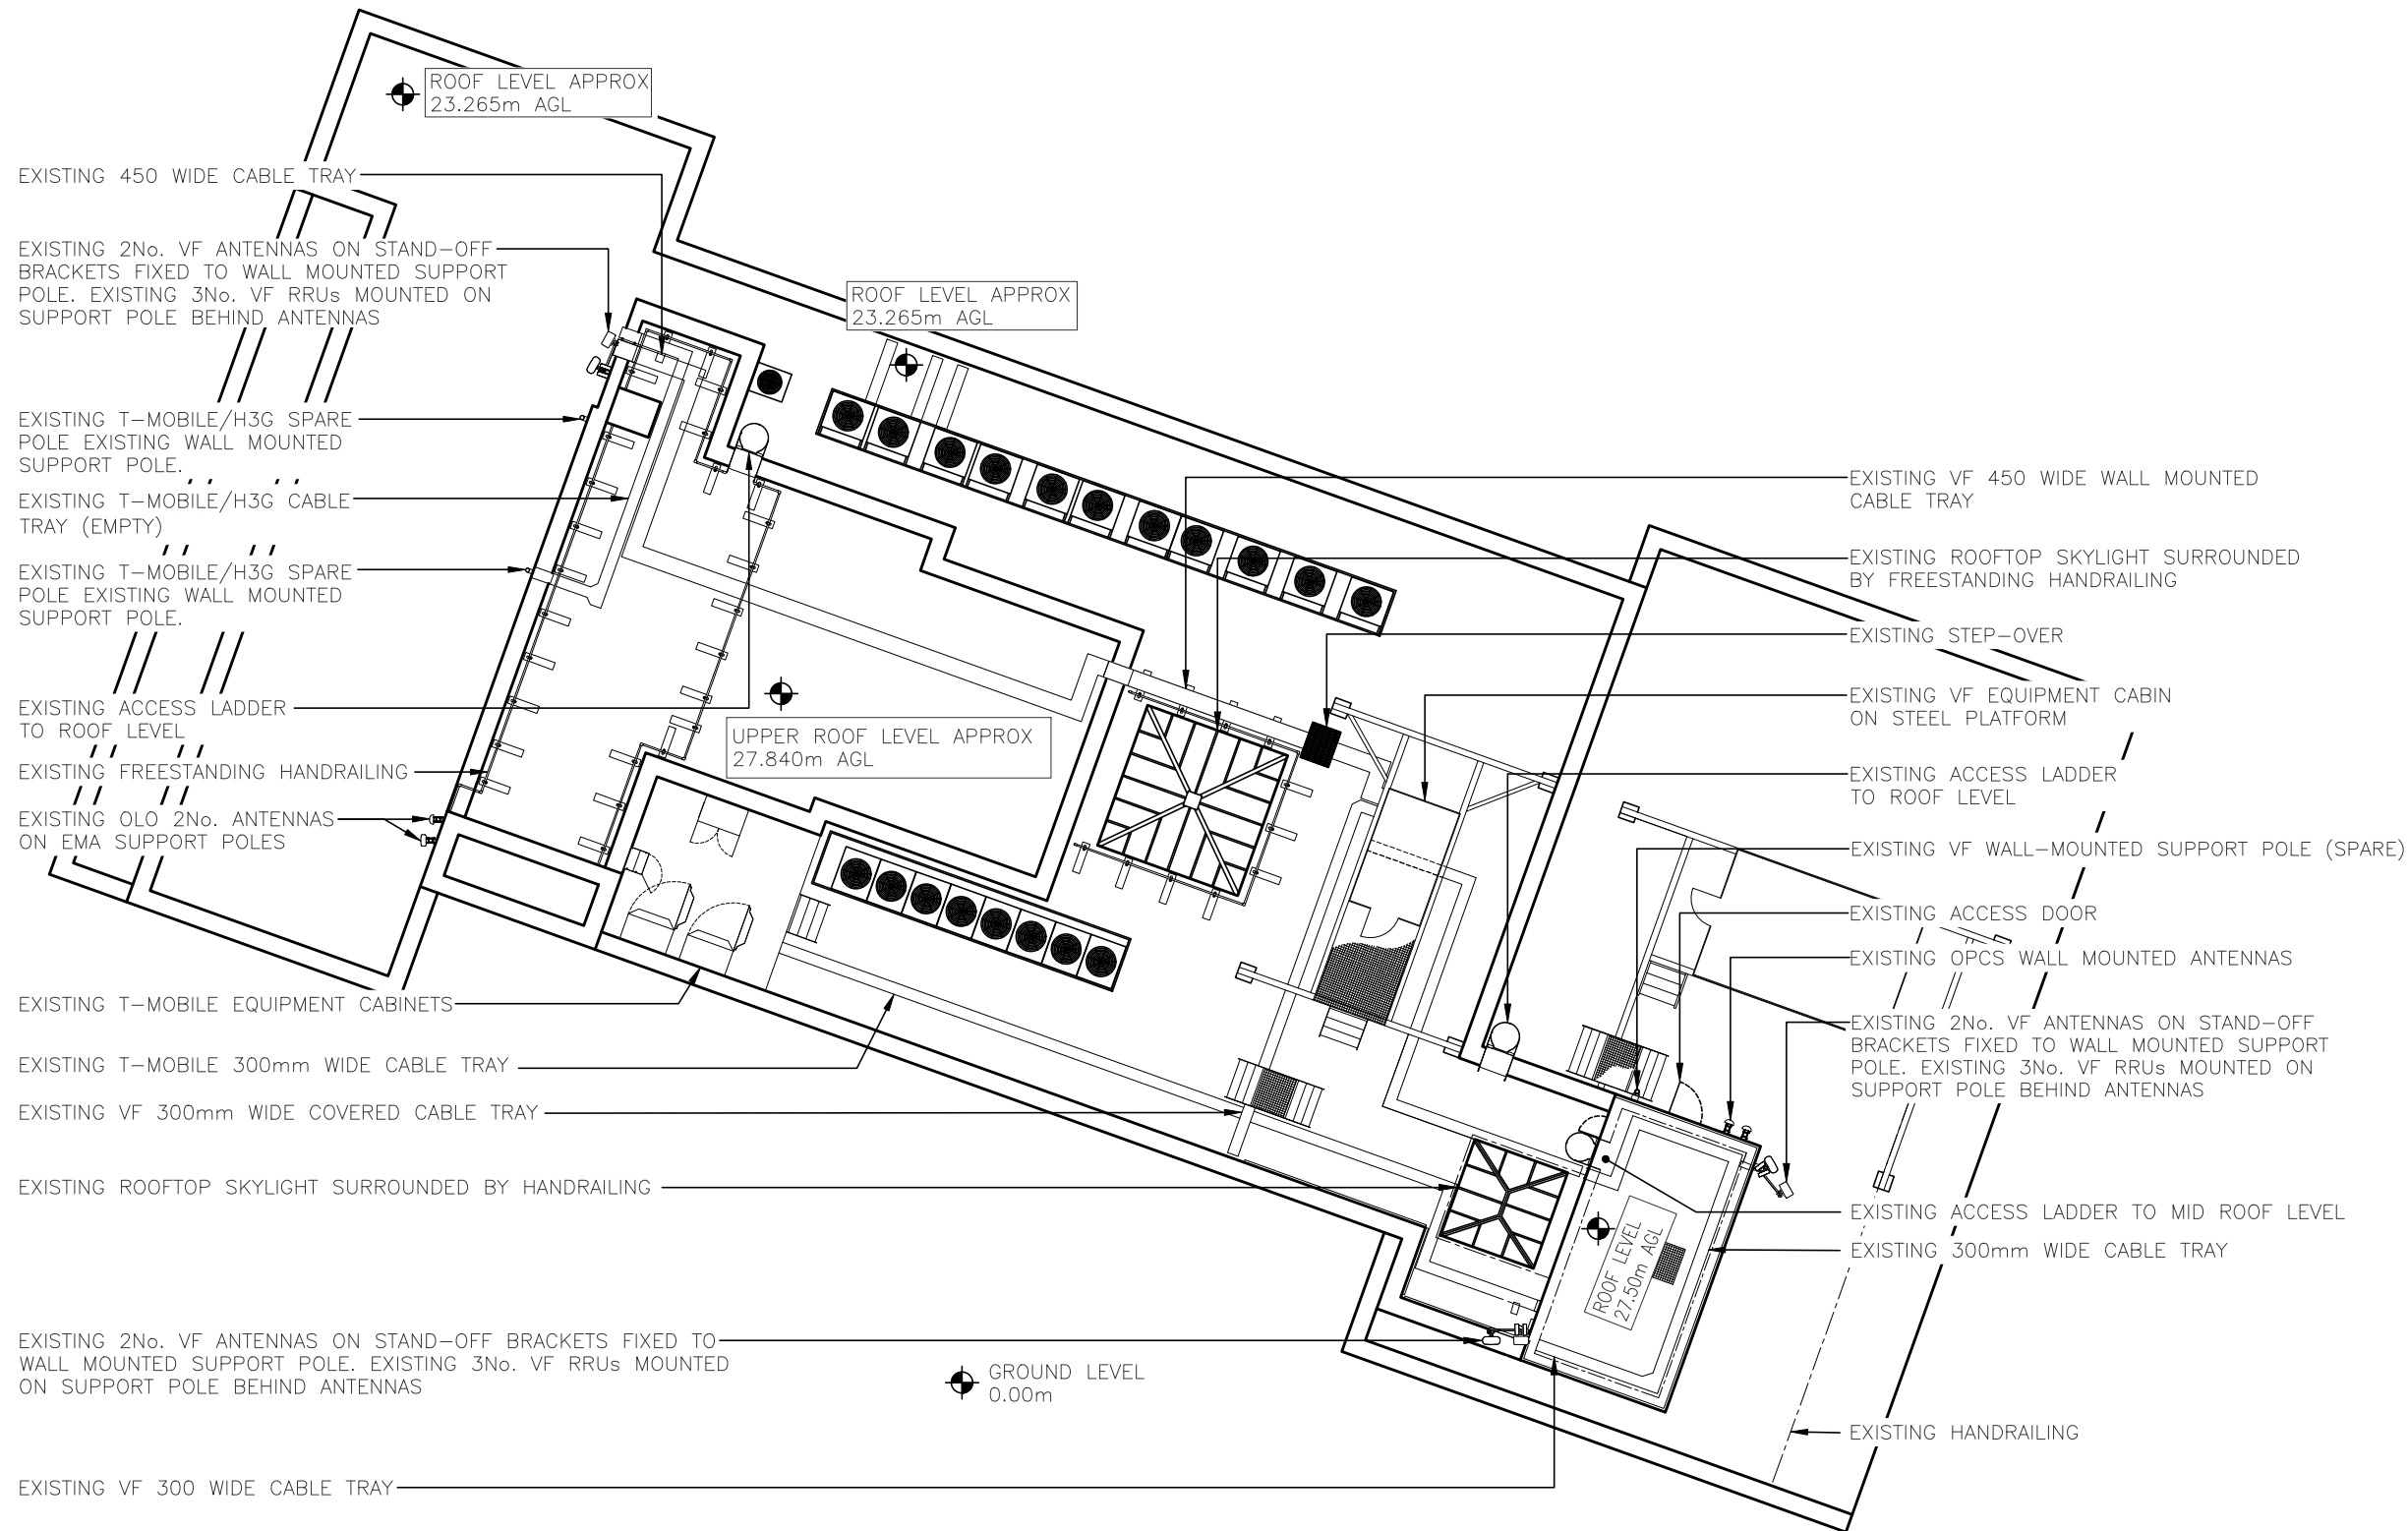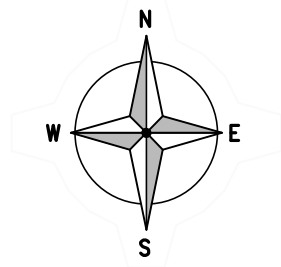

EXISTING SITE PLAN
(1:200)

ALL DIMENSIONS ARE IN mm UNLESS NOTED OTHERWISE

N.G.R | E: 383690 N: 398440

NOTES:

A	Issued for Approval	CS	PB	21.10.20
REV	MODIFICATION	BY	CH	DATE



Unit E, Madison Place, Northampton Road,
Manchester, M40 5AG
Tel: 0161 785 4500
Fax: 0161 785 4501
Web: www.clarke-telecom.com



CORNERSTONE - BEACON 3

Cell Name	Opt.
INTERNATIONAL HOUSE	A

Cell ID No		
CORNERSTONE	TEF	VF
123176_30 E301231	092660	84661

Site Address / Contact Details		
82-86 DEANS GATE MANCHESTER GREATER MANCHESTER M2 7HG		



Drawing Title:	EXISTING SITE PLAN
----------------	--------------------

Purpose of issue:	PLANNING	Dwg Rev:
-------------------	----------	----------

Drawing Number:	200	A
-----------------	-----	---

Surveyed By:	PB	Original Sheet Size:	A3	Pack Issue:
--------------	----	----------------------	----	-------------

Drawn:	CS	Date:	21.10.20	Checked:	PB	Date:	21.10.20	B
--------	----	-------	----------	----------	----	-------	----------	---

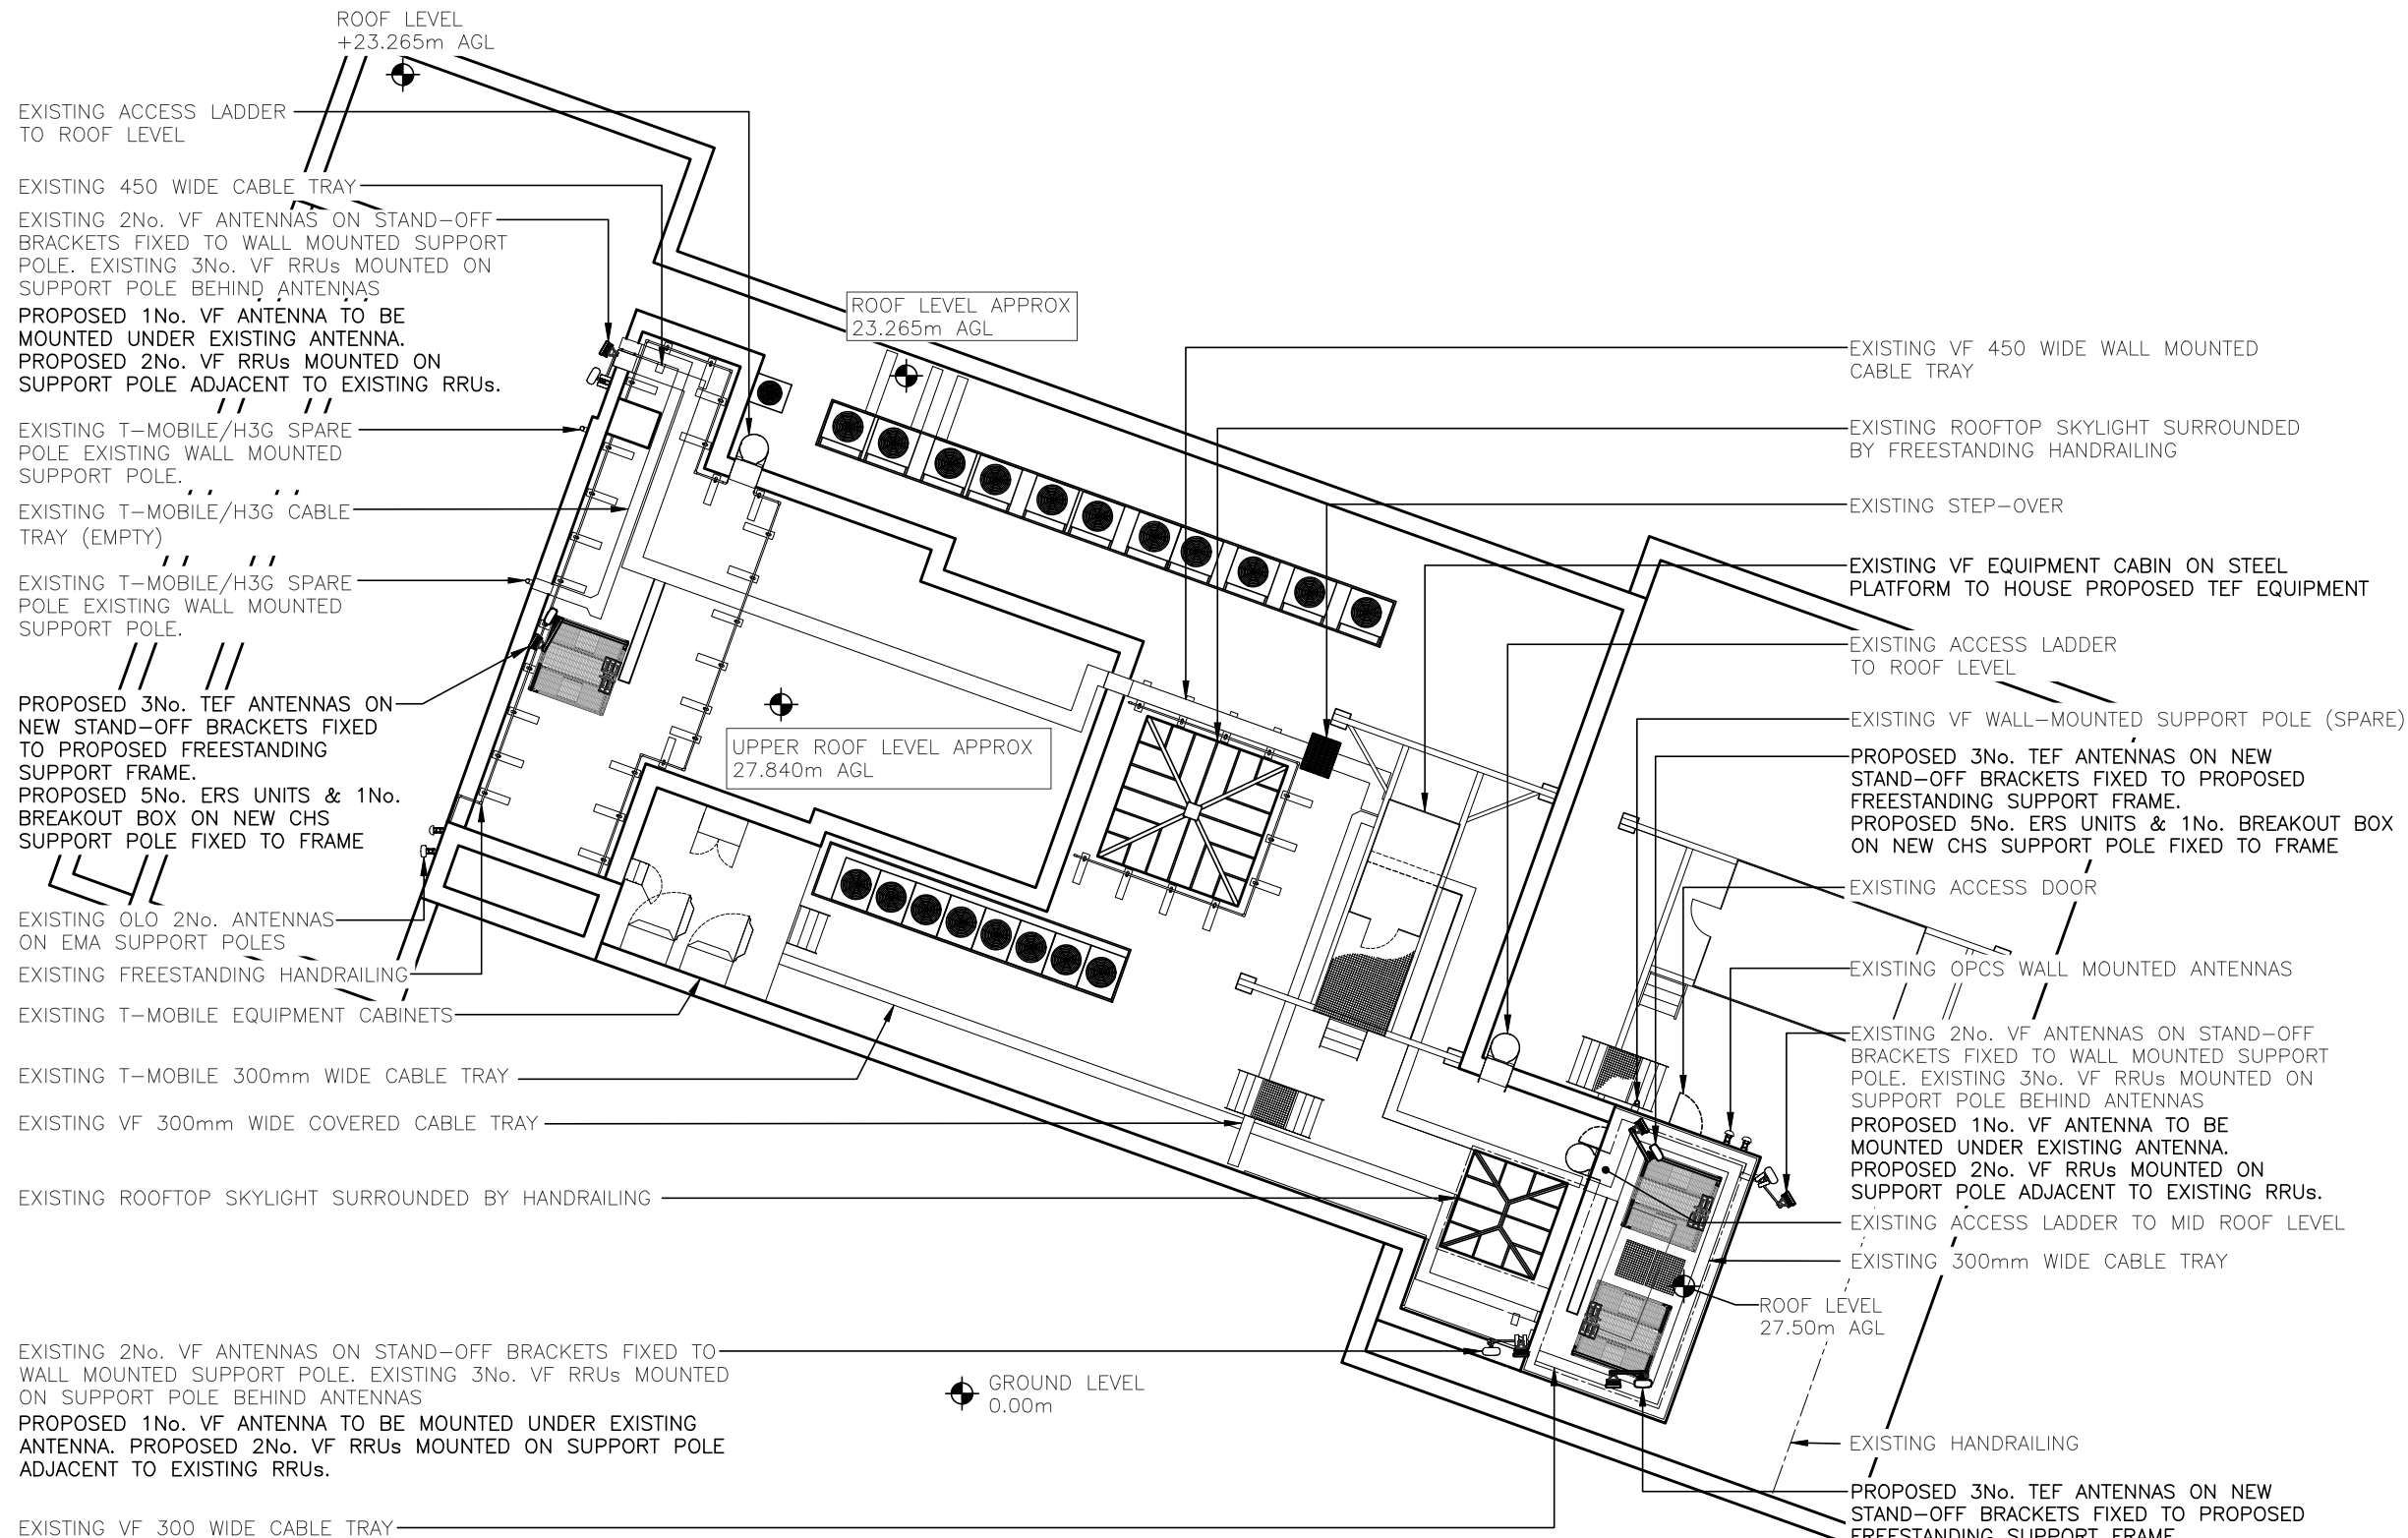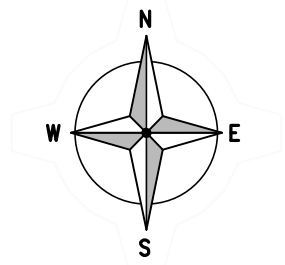

PROPOSED SITE PLAN
(1:200)

The drawings comply with TEF & Vodafone Standard ICNIRP guidelines.
Designed in accordance with CORNERSTONE document: SDN0008

ALL DIMENSIONS ARE IN mm UNLESS NOTED OTHERWISE

N.G.R

E: 383690

N: 398440


NOTES:


A	Issued for Approval	CS	PB	21.10.20
REV	MODIFICATION	BY	CH	DATE

Unit E, Madison Place, Northampton Road,
Manchester, M40 5AG
Tel: 0161 785 4500
Fax: 0161 785 4501
Web: www.clarke-telecom.com

CORNERSTONE - BEACON 3

Cell Name		Opt.
INTERNATIONAL HOUSE		A
Cell ID No		
CORNERSTONE	TEF	VF
123176_30 E301231	092660	84661
Site Address / Contact Details		
82-86 DEANS_GATE MANCHESTER GREATER MANCHESTER M2 7HG		
Drawing Title: PROPOSED SITE PLAN		
Purpose of issue: PLANNING		Dwg Rev:
Drawing Number: 201		A
Surveyed By: PB	Original Sheet Size: A3	Pack Issue:
Drawn: CS	Date: 21.10.20	Checked: PB Date: 21.10.20

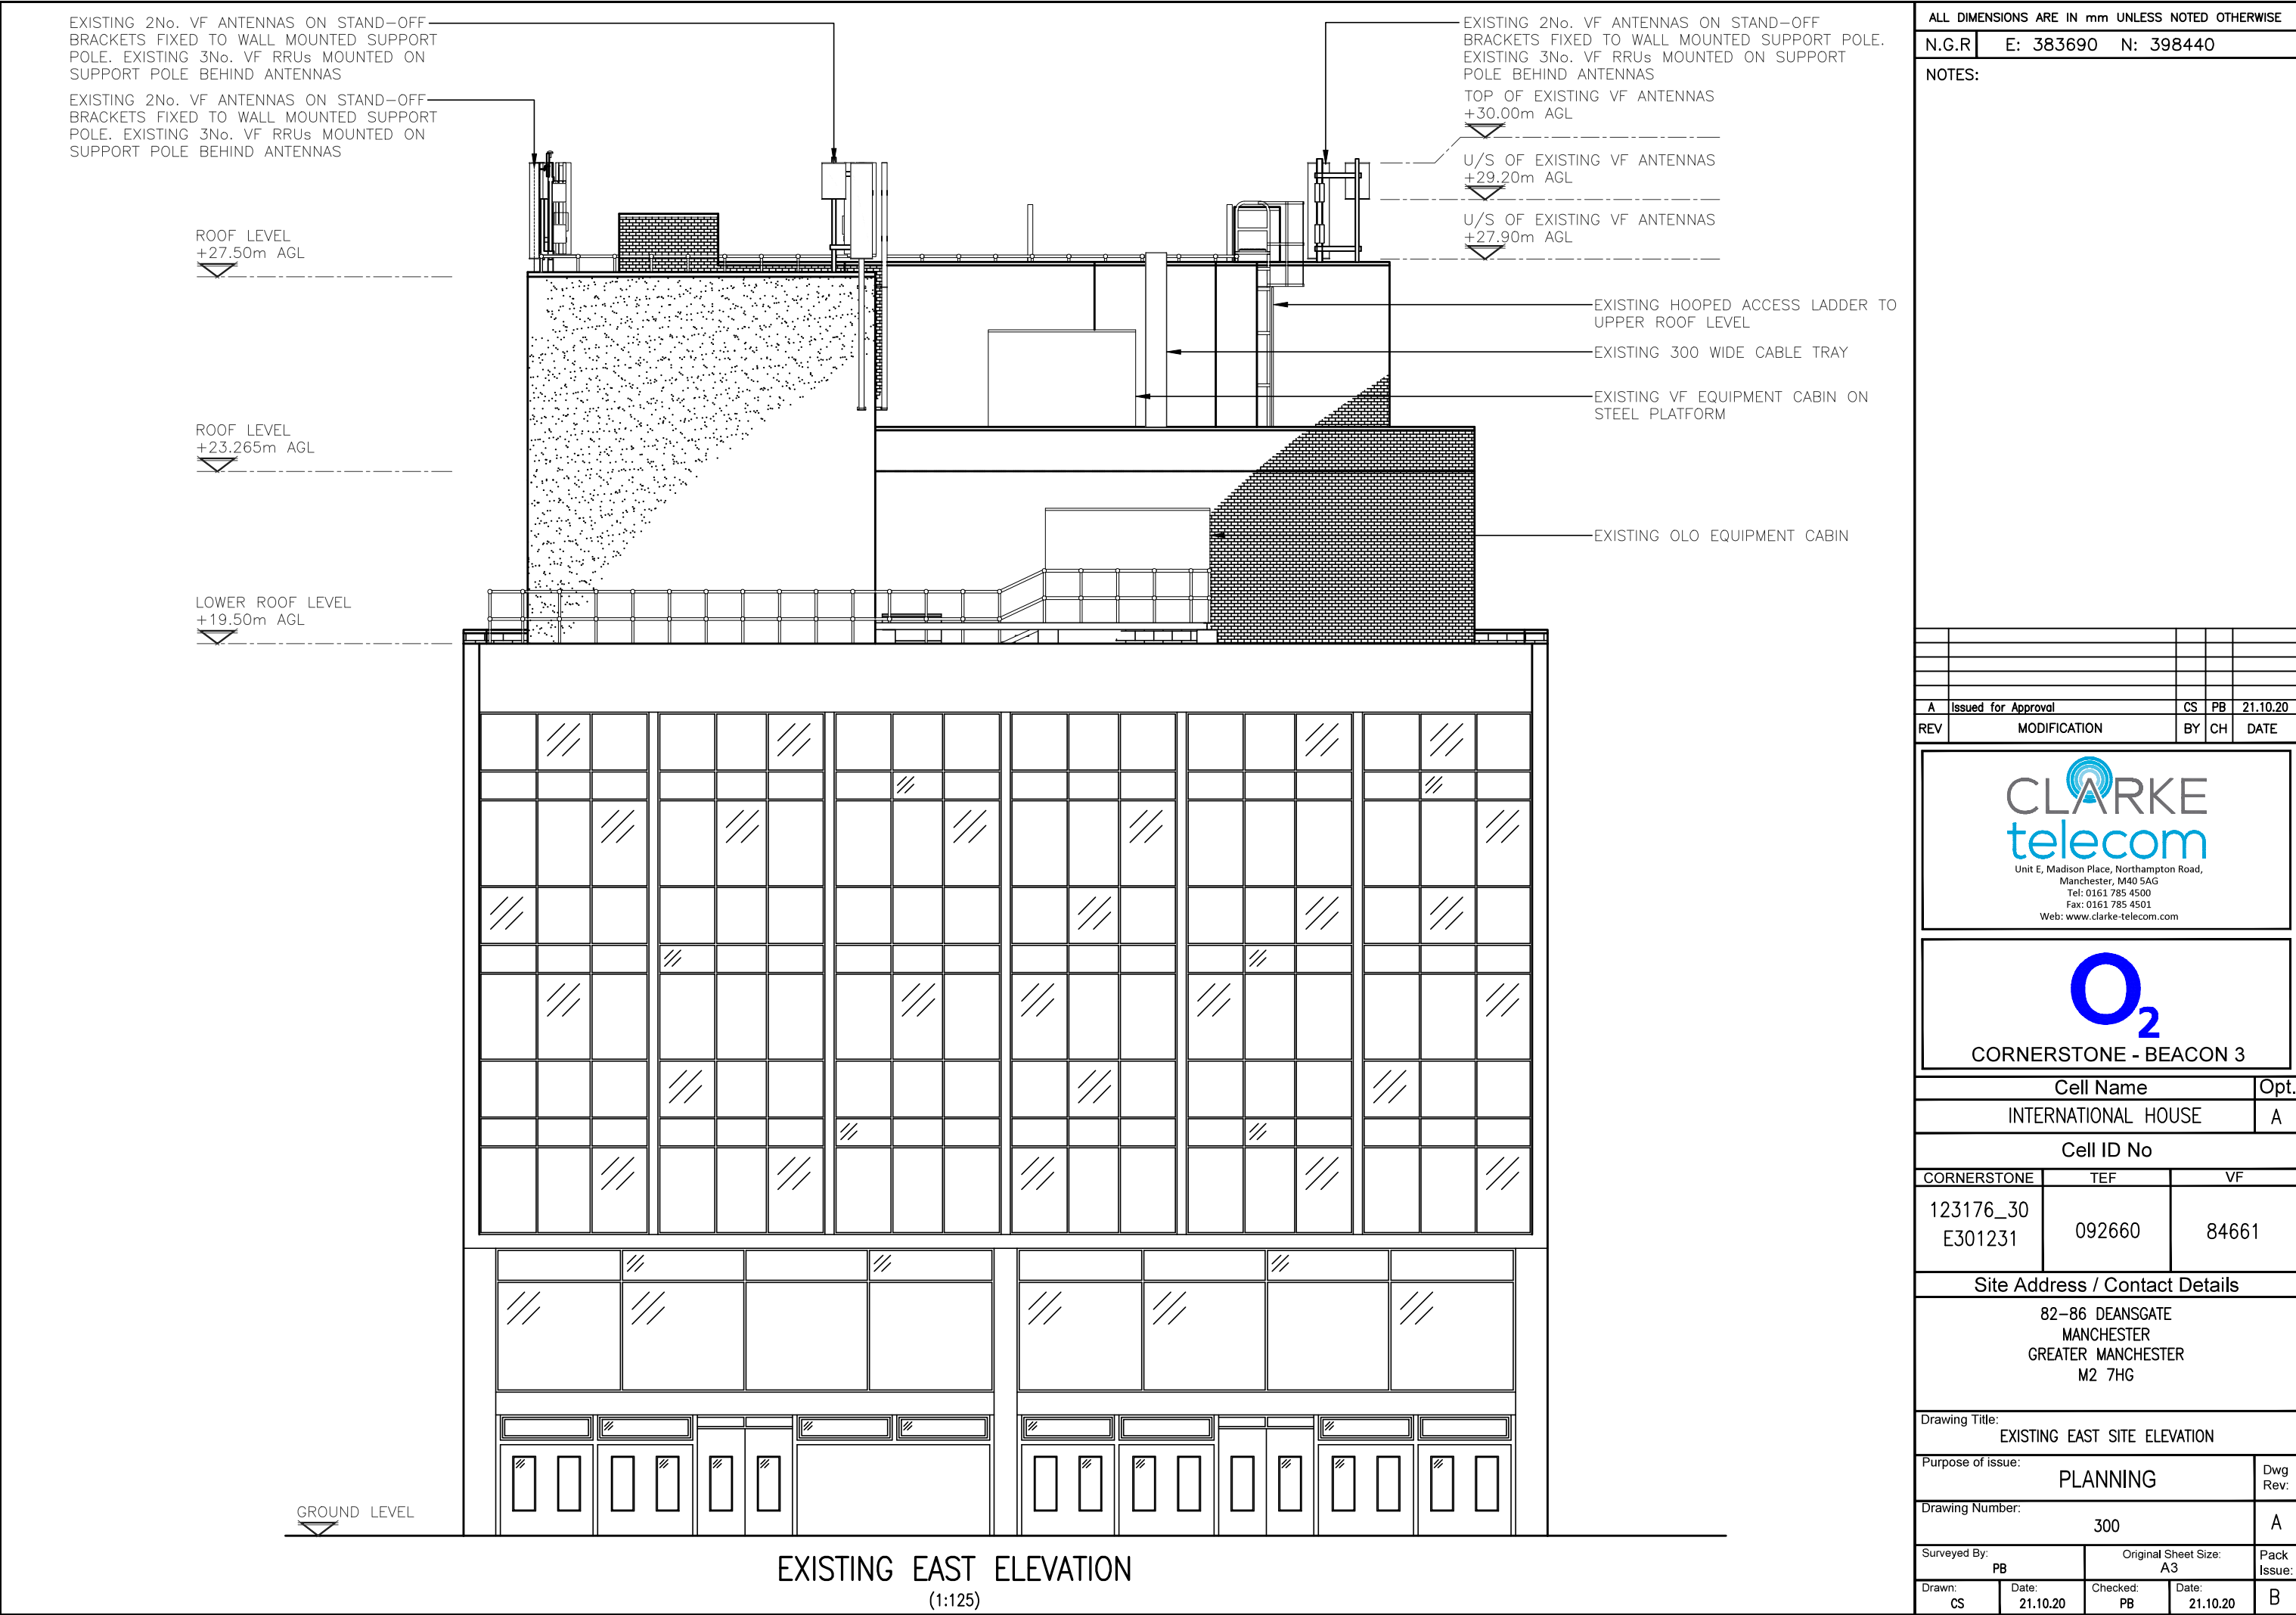

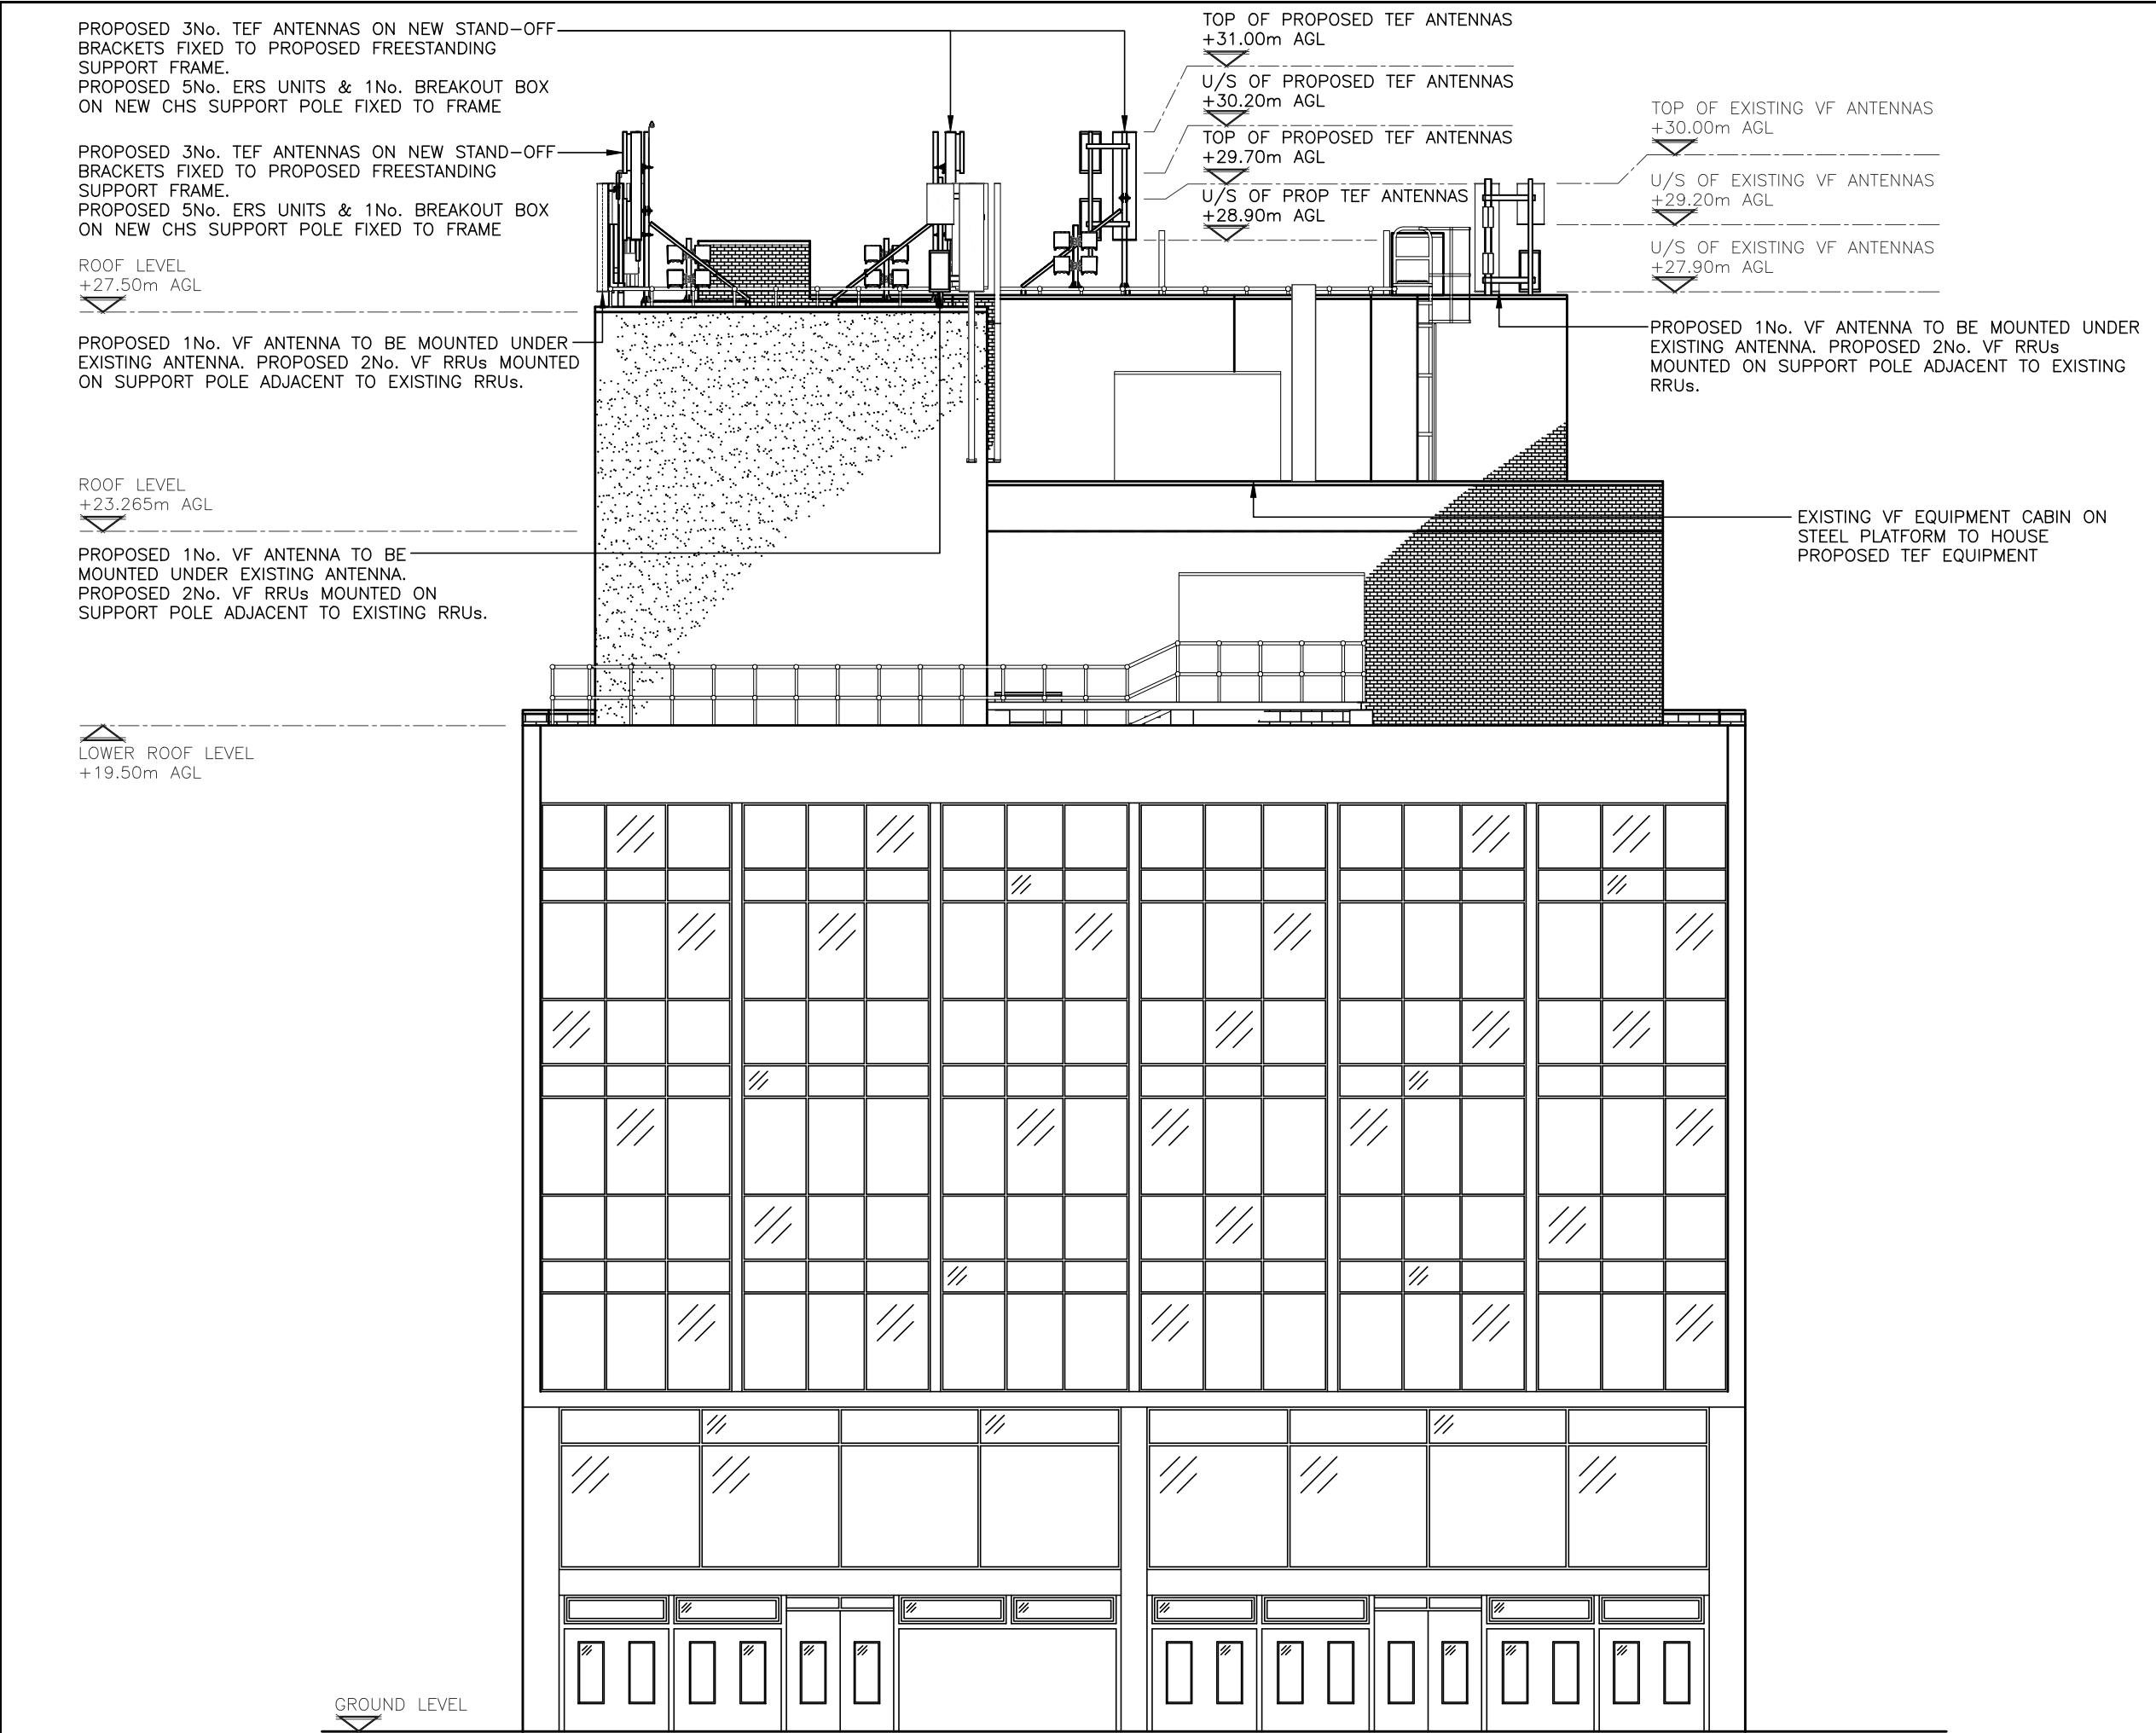

ALL DIMENSIONS ARE IN mm UNLESS NOTED OTHERWISE

N.G.R

E: 383690

N: 398440

NOTES:

A	Issued for Approval	CS	PB	21.10.20
REV	MODIFICATION	BY	CH	DATE

CLARKEtelecom

Unit E, Madison Place, Northampton Road,
Manchester, M40 5AG
Tel: 0161 785 4500
Fax: 0161 785 4501
Web: www.clarke-telecom.com

O₂

CORNERSTONE - BEACON 3

Cell Name		Opt.
INTERNATIONAL HOUSE		A
Cell ID No		
CORNERSTONE	TEF	VF
123176_30 E301231	092660	84661

Site Address / Contact Details


82-86 DEANS_GATE
MANCHESTER
GREATER MANCHESTER
M2 7HG

Drawing Title:
PROPOSED EAST SITE ELEVATION

Purpose of issue:		Dwg Rev:
PLANNING		
Drawing Number:		A
301		
Surveyed By:	Original Sheet Size:	Pack Issue:
PB	A3	
Drawn:	Date:	Checked:
CS	21.10.20	PB
		Date:
		21.10.20

The drawings comply with TEF & Vodafone Standard ICNIRP guidelines.
Designed in accordance with CORNERSTONE document: SDN0008

PROPOSED EAST ELEVATION
(1:125)

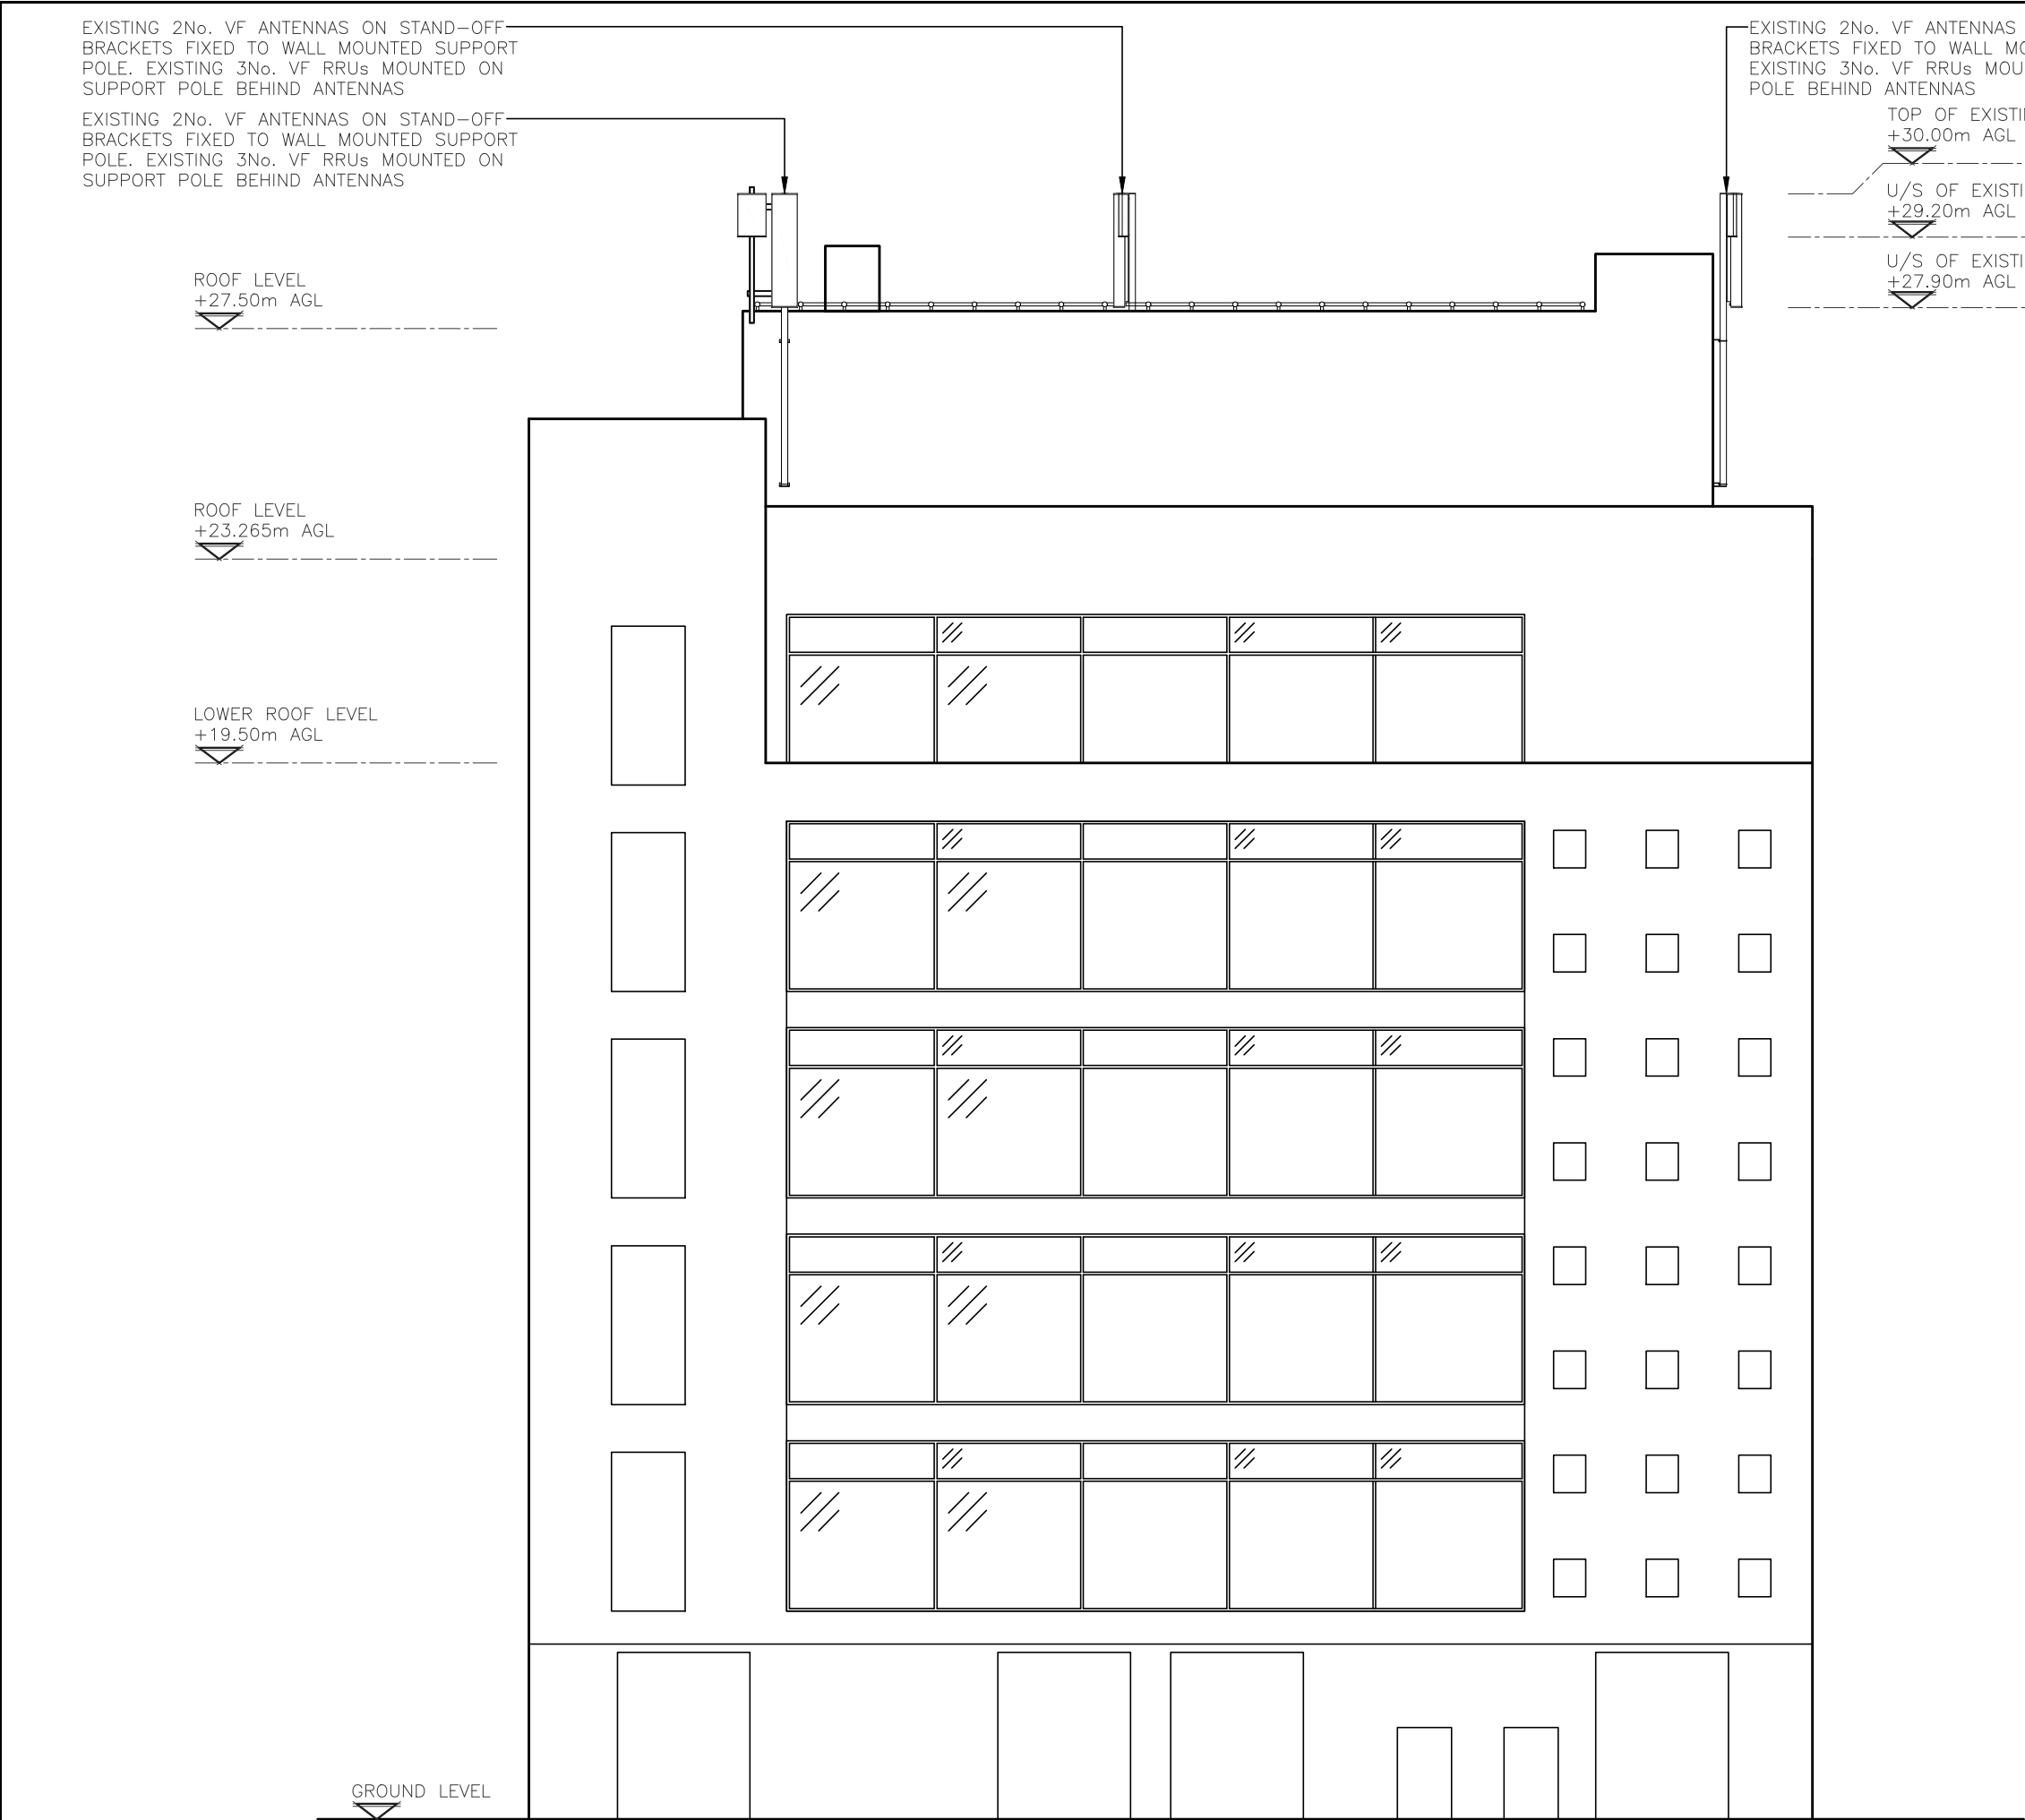

EXISTING WEST ELEVATION
(1:125)

ALL DIMENSIONS ARE IN mm UNLESS NOTED OTHERWISE

N.G.R | E: 383690 N: 398440

NOTES:

A	Issued for Approval	CS	PB	21.10.20
REV	MODIFICATION	BY	CH	DATE



Unit E, Madison Place, Northampton Road,
Manchester, M40 5AG
Tel: 0161 785 4500
Fax: 0161 785 4501
Web: www.clarke-telecom.com



CORNERSTONE - BEACON 3


Cell Name	Opt.
INTERNATIONAL HOUSE	A

Cell ID No		
CORNERSTONE	TEF	VF
123176_30 E301231	092660	84661

Site Address / Contact Details

82-86 DEANS_GATE
MANCHESTER
GREATER MANCHESTER
M2 7HG

Drawing Title: EXISTING WEST SITE ELEVATION				
Purpose of issue: PLANNING				Dwg Rev:
Drawing Number: 302				A
Surveyed By: PB		Original Sheet Size: A3		Pack Issue:
Drawn: CS	Date: 21.10.20	Checked: PB	Date: 21.10.20	B

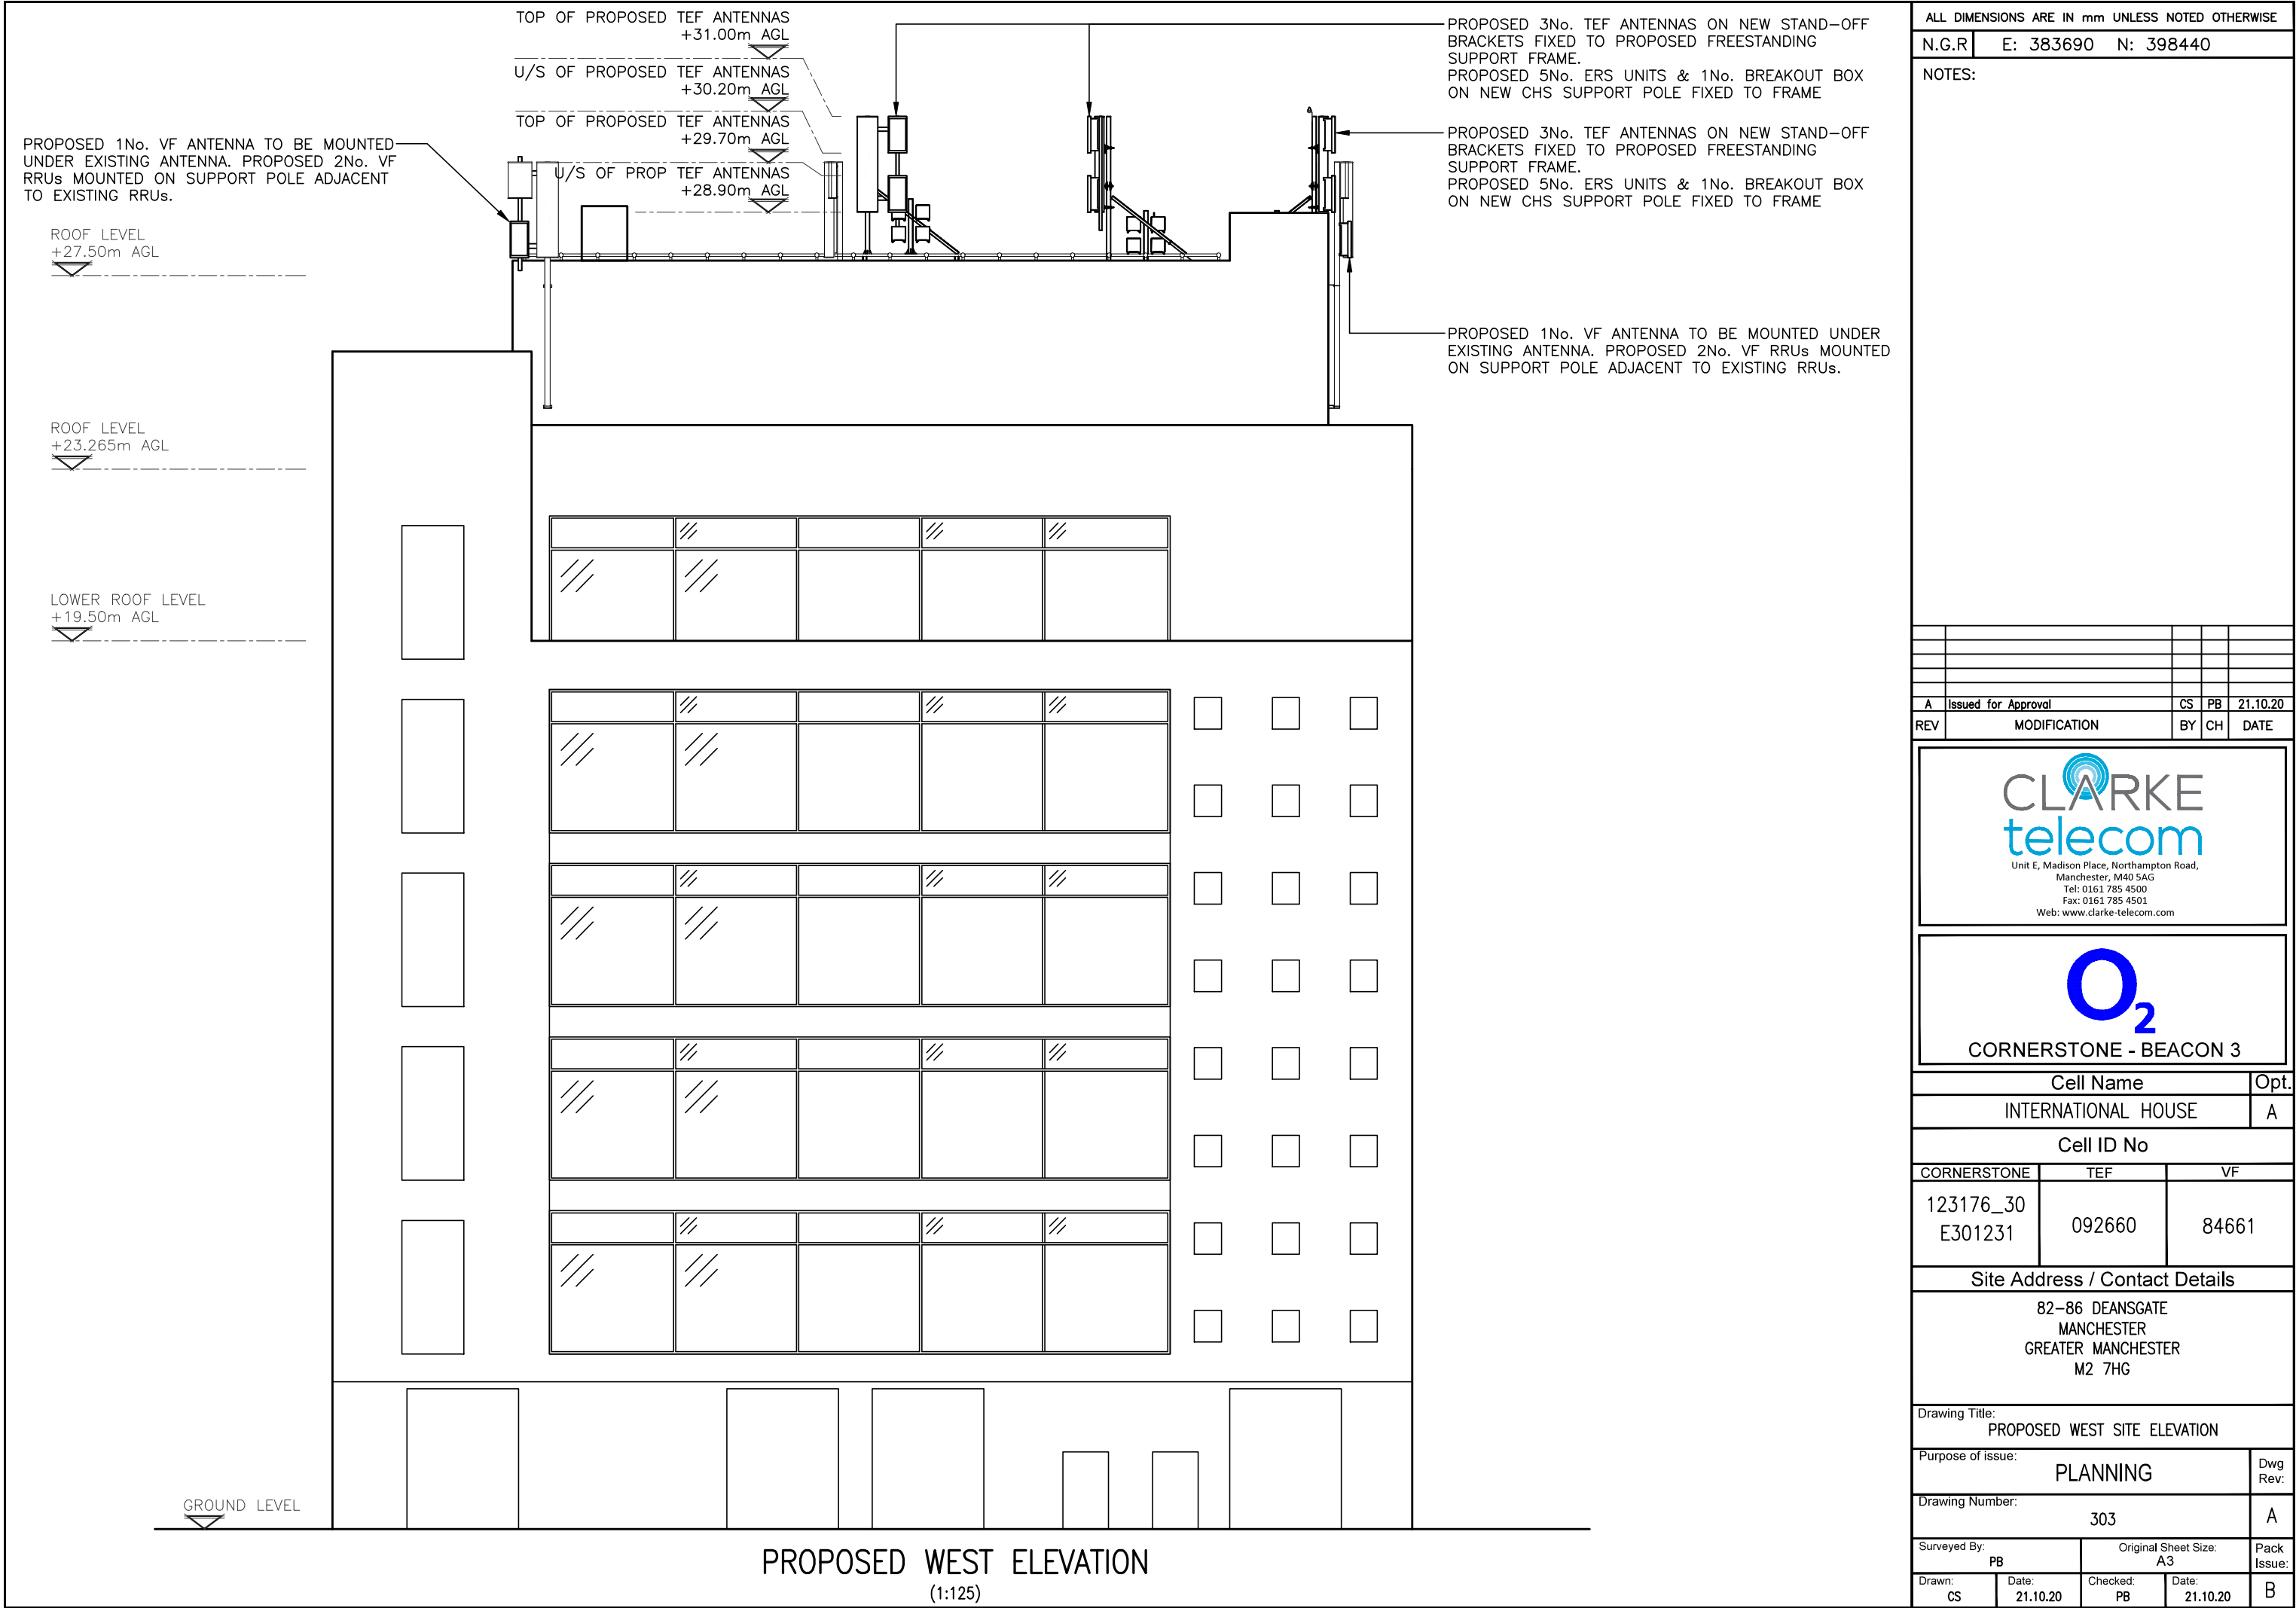

EXISTING 2No. VF ANTENNAS ON STAND-OFF BRACKETS FIXED TO WALL MOUNTED SUPPORT POLE. EXISTING 3No. VF RRUs MOUNTED ON SUPPORT POLE BEHIND ANTENNAS

EXISTING 2No. VF ANTENNAS ON STAND-OFF BRACKETS FIXED TO WALL MOUNTED SUPPORT POLE. EXISTING 3No. VF RRUs MOUNTED ON SUPPORT POLE BEHIND ANTENNAS

ROOF LEVEL
+27.50m AGL

ROOF LEVEL
+23.265m AGL

LOWER ROOF LEVEL
+19.50m AGL

EXISTING 2No. VF ANTENNAS ON STAND-OFF BRACKETS FIXED TO WALL MOUNTED SUPPORT POLE. EXISTING 3No. VF RRUs MOUNTED ON SUPPORT POLE BEHIND ANTENNAS

TOP OF EXISTING VF ANTENNAS
+30.00m AGL

U/S OF EXISTING VF ANTENNAS
+29.20m AGL

U/S OF EXISTING VF ANTENNAS
+27.90m AGL

GROUND LEVEL

EXISTING NORTH ELEVATION
(1:200)

ALL DIMENSIONS ARE IN mm UNLESS NOTED OTHERWISE

N.G.R | E: 383690 N: 398440

NOTES:

A	Issued for Approval			CS PB 21.10.20
REV	MODIFICATION			BY CH DATE



Unit E, Madison Place, Northampton Road,
Manchester, M40 5AG
Tel: 0161 785 4500
Fax: 0161 785 4501
Web: www.clarke-telecom.com



CORNERSTONE - BEACON 3


Cell Name	Opt.
INTERNATIONAL HOUSE	A

Cell ID No		
CORNERSTONE	TEF	VF
123176_30 E301231	092660	84661

Site Address / Contact Details

82-86 DEANS_GATE
MANCHESTER
GREATER MANCHESTER
M2 7HG

Drawing Title: EXISTING NORTH SITE ELEVATION				
Purpose of issue: PLANNING				Dwg Rev: A
Drawing Number: 304				Pack Issue: B
Surveyed By: PB		Original Sheet Size: A3		Pack Issue: B
Drawn: CS	Date: 21.10.20	Checked: PB	Date: 21.10.20	

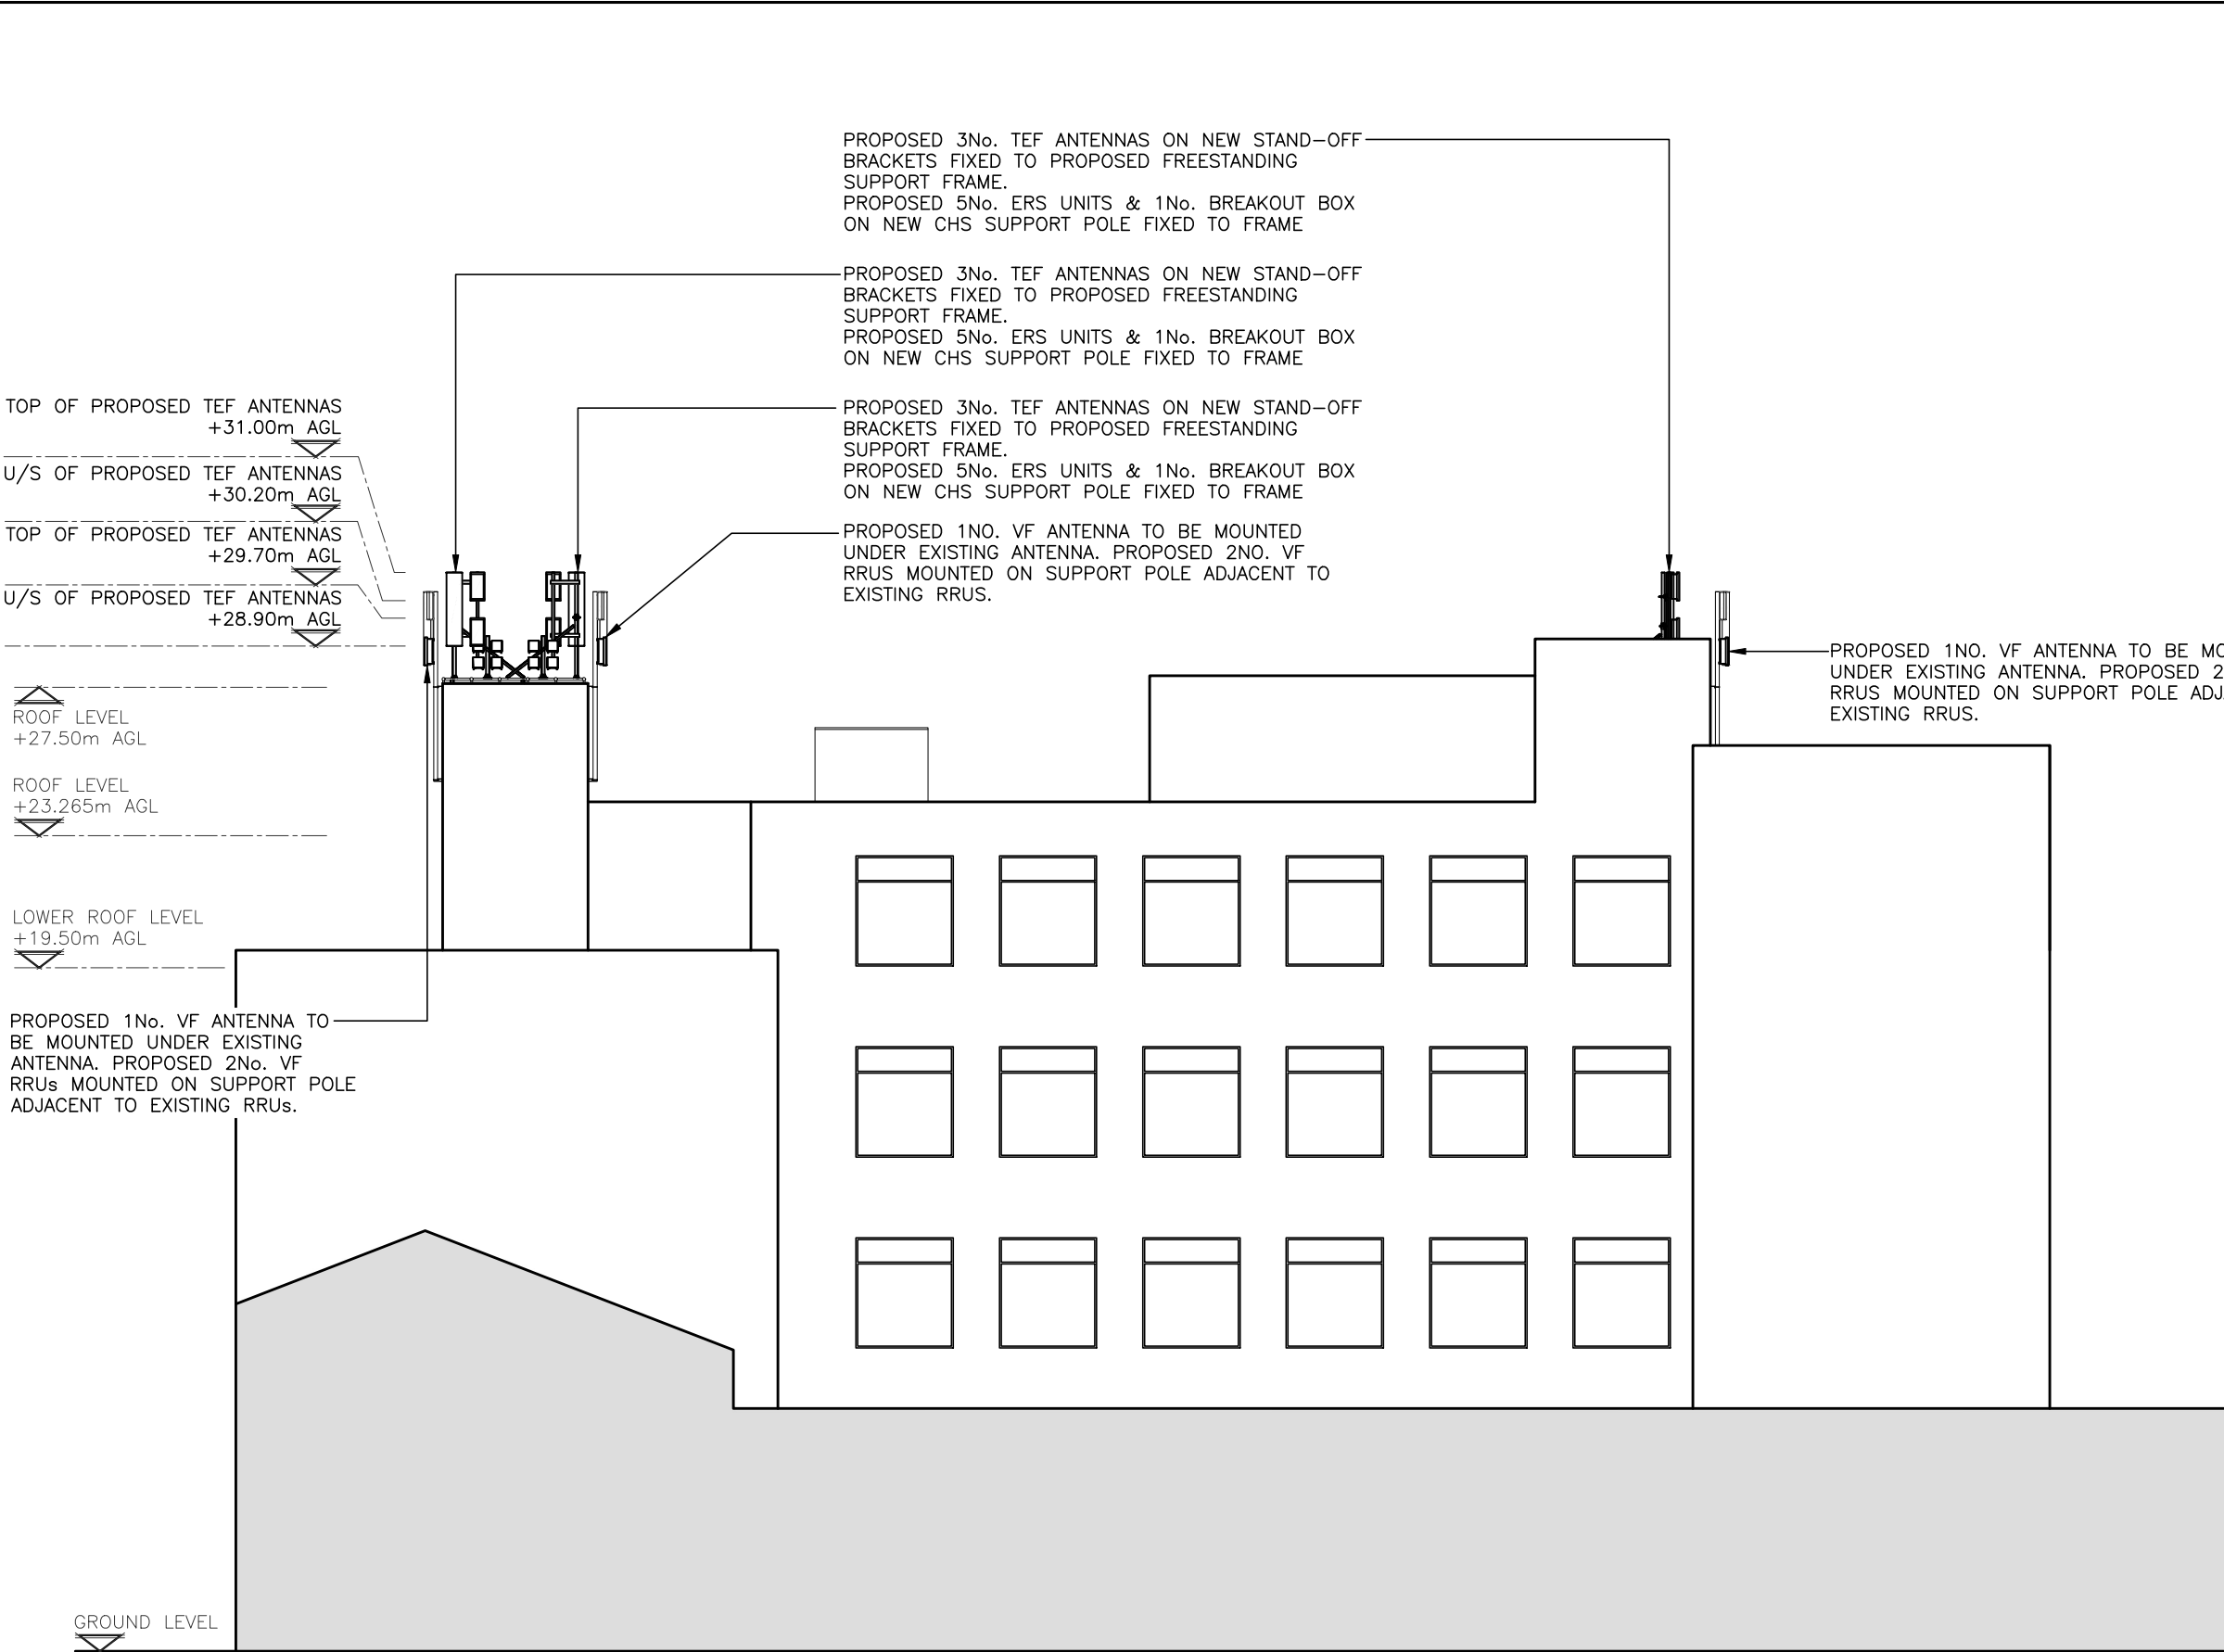

PROPOSED NORTH ELEVATION
(1:200)

ALL DIMENSIONS ARE IN mm UNLESS NOTED OTHERWISE

N.G.R | E: 383690 N: 398440

NOTES:

A	Issued for Approval	CS	PB	21.10.20
REV	MODIFICATION	BY	CH	DATE



Unit E, Madison Place, Northampton Road,
Manchester, M40 5AG
Tel: 0161 785 4500
Fax: 0161 785 4501
Web: www.clarke-telecom.com



CORNERSTONE - BEACON 3

Cell Name	Opt.
INTERNATIONAL HOUSE	A

Cell ID No		
CORNERSTONE	TEF	VF
123176_30 E301231	092660	84661


Site Address / Contact Details	
82-86 DEANS_GATE MANCHESTER GREATER MANCHESTER M2 7HG	

Drawing Title:
PROPOSED NORTH SITE ELEVATION

Purpose of issue:	PLANNING	Dwg Rev:
Drawing Number:	305	A

Surveyed By:	Original Sheet Size:	Pack Issue:
PB	A3	

Drawn:	Date:	Checked:	Date:	
CS	21.10.20	PB	21.10.20	B

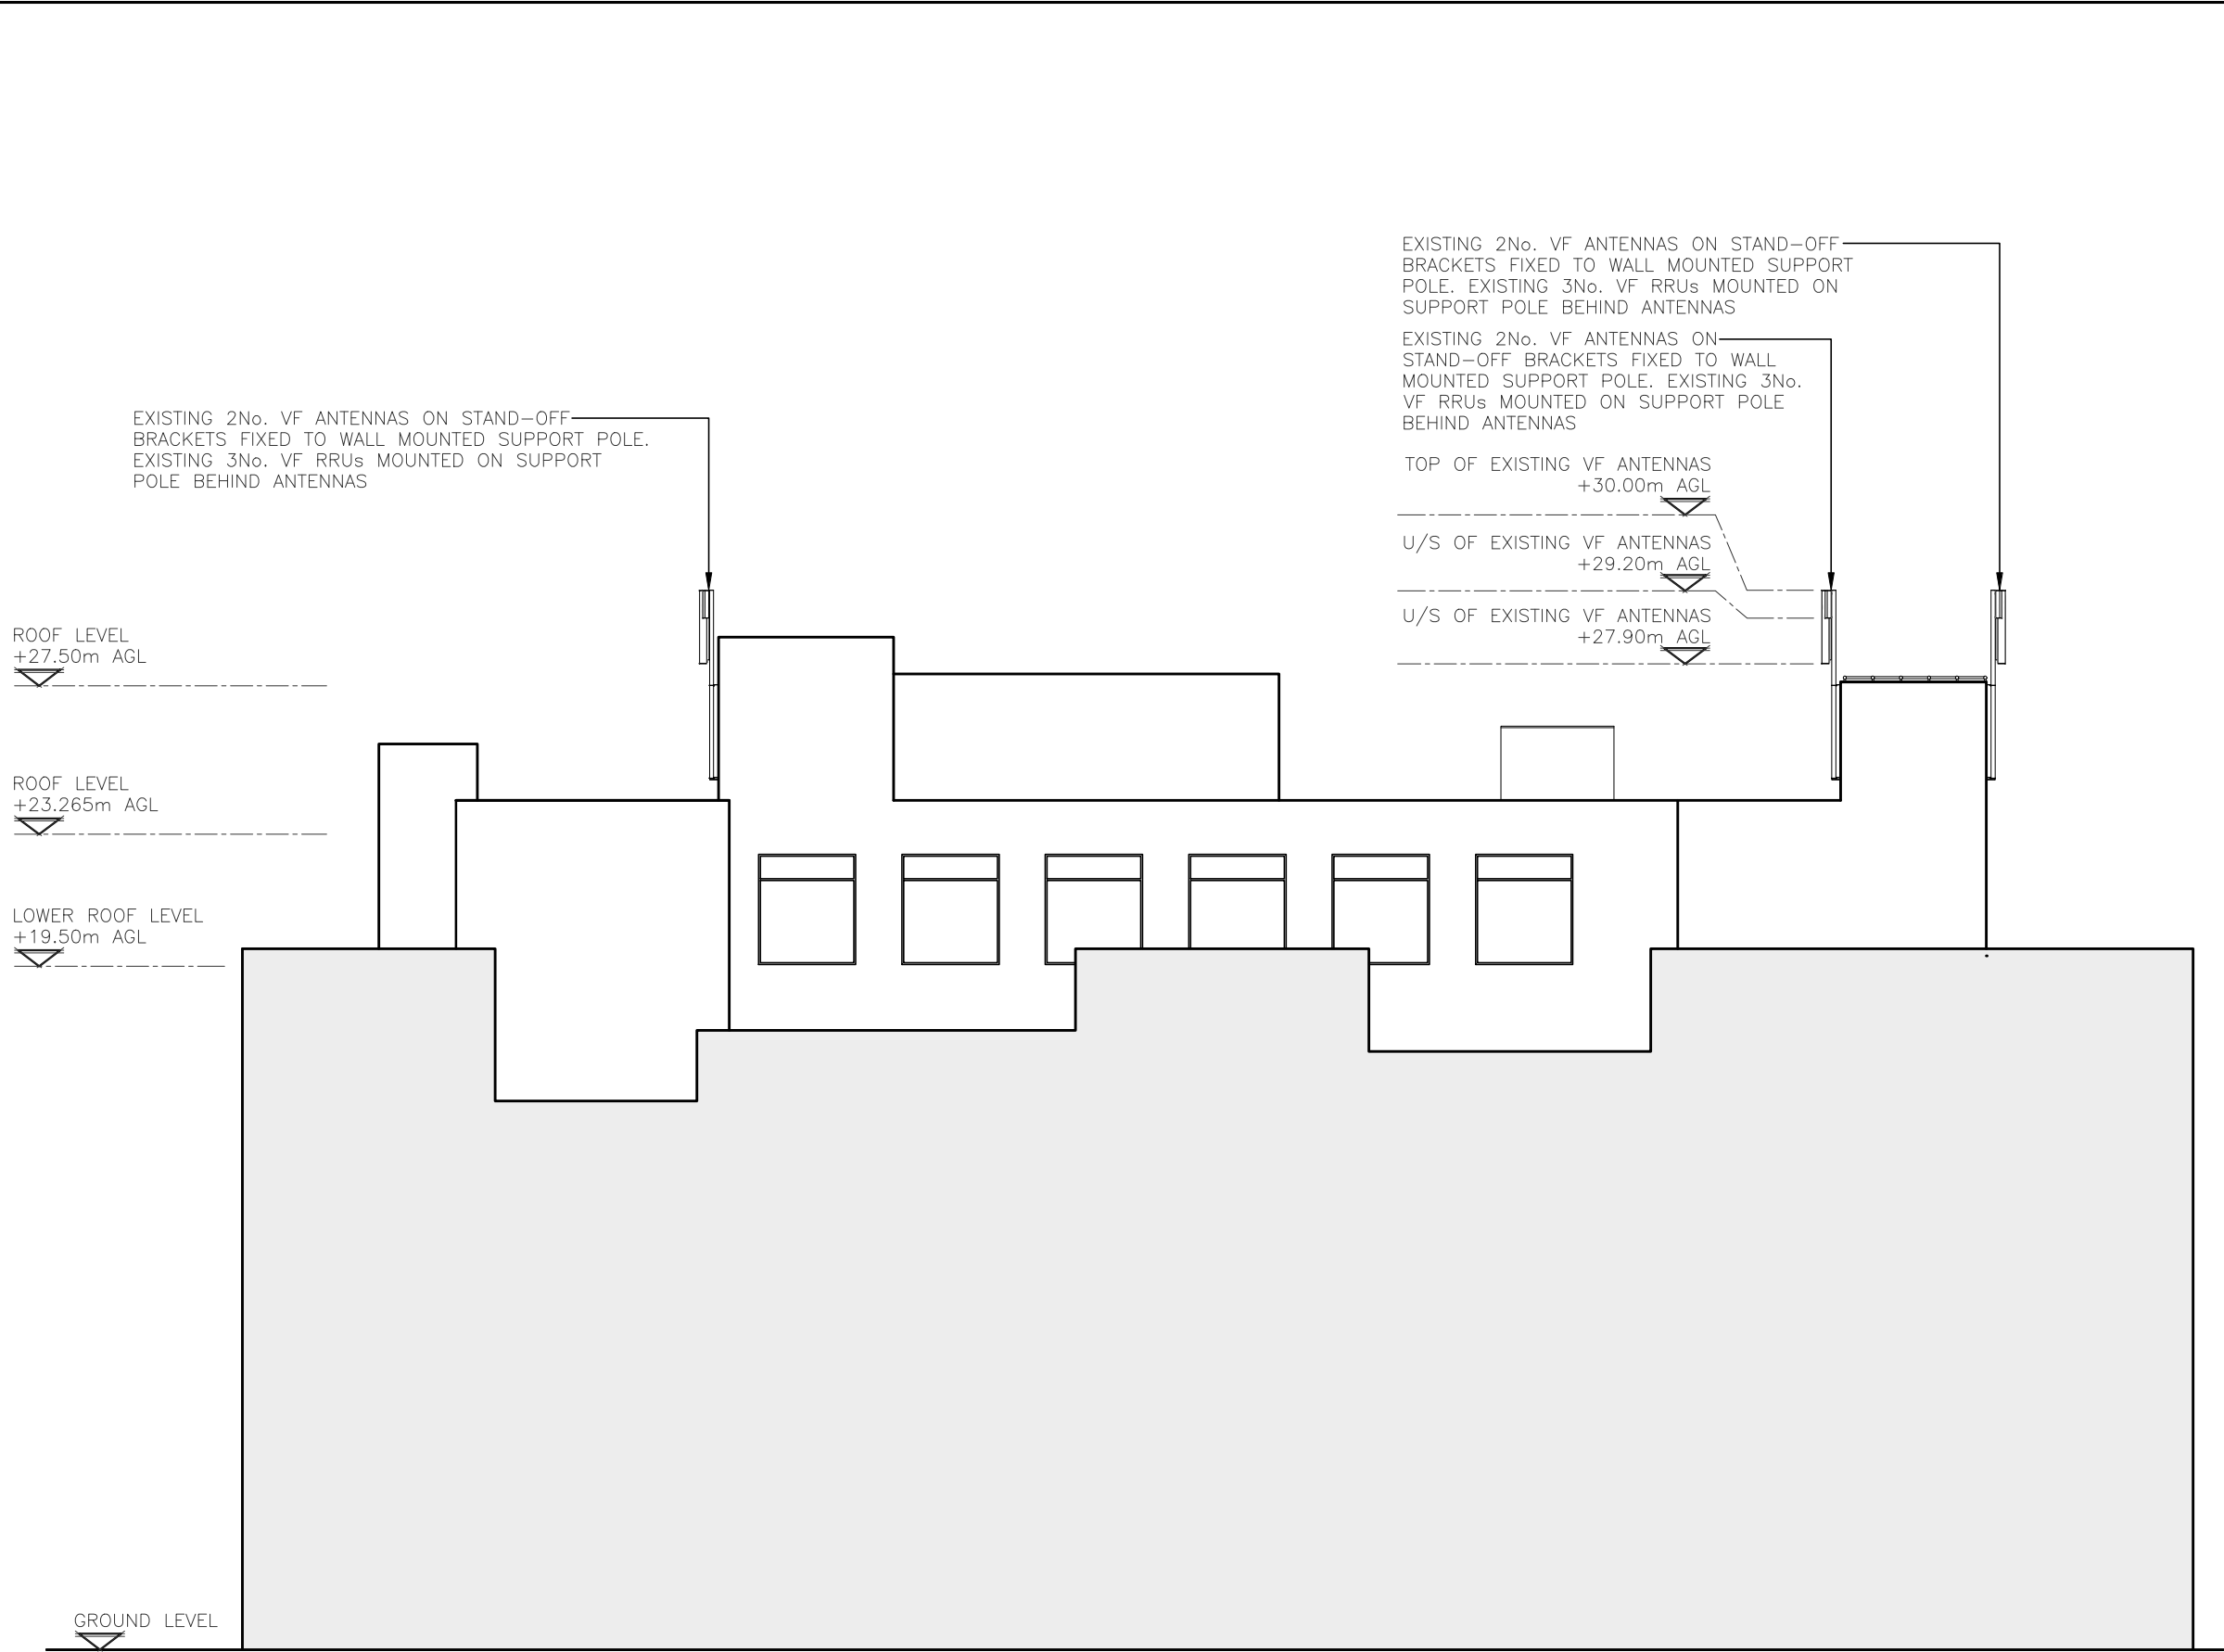

EXISTING SOUTH ELEVATION
(1:200)

ALL DIMENSIONS ARE IN mm UNLESS NOTED OTHERWISE

N.G.R | E: 383690 N: 398440

NOTES:

A	Issued for Approval	CS	PB	21.10.20
REV	MODIFICATION	BY	CH	DATE



Unit E, Madison Place, Northampton Road,
Manchester, M40 5AG
Tel: 0161 785 4500
Fax: 0161 785 4501
Web: www.clarke-telecom.com



CORNERSTONE - BEACON 3

Cell Name	Opt.
INTERNATIONAL HOUSE	A

Cell ID No		
CORNERSTONE	TEF	VF
123176_30 E301231	092660	84661

Site Address / Contact Details
82-86 DEANS_GATE MANCHESTER GREATER MANCHESTER M2 7HG


Drawing Title:
EXISTING SOUTH SITE ELEVATION

Purpose of issue:	PLANNING	Dwg Rev:
		A

Drawing Number:	306	
-----------------	-----	--

Surveyed By:	Original Sheet Size:	Pack Issue:
PB	A3	

Drawn:	Date:	Checked:	Date:	
CS	21.10.20	PB	21.10.20	B

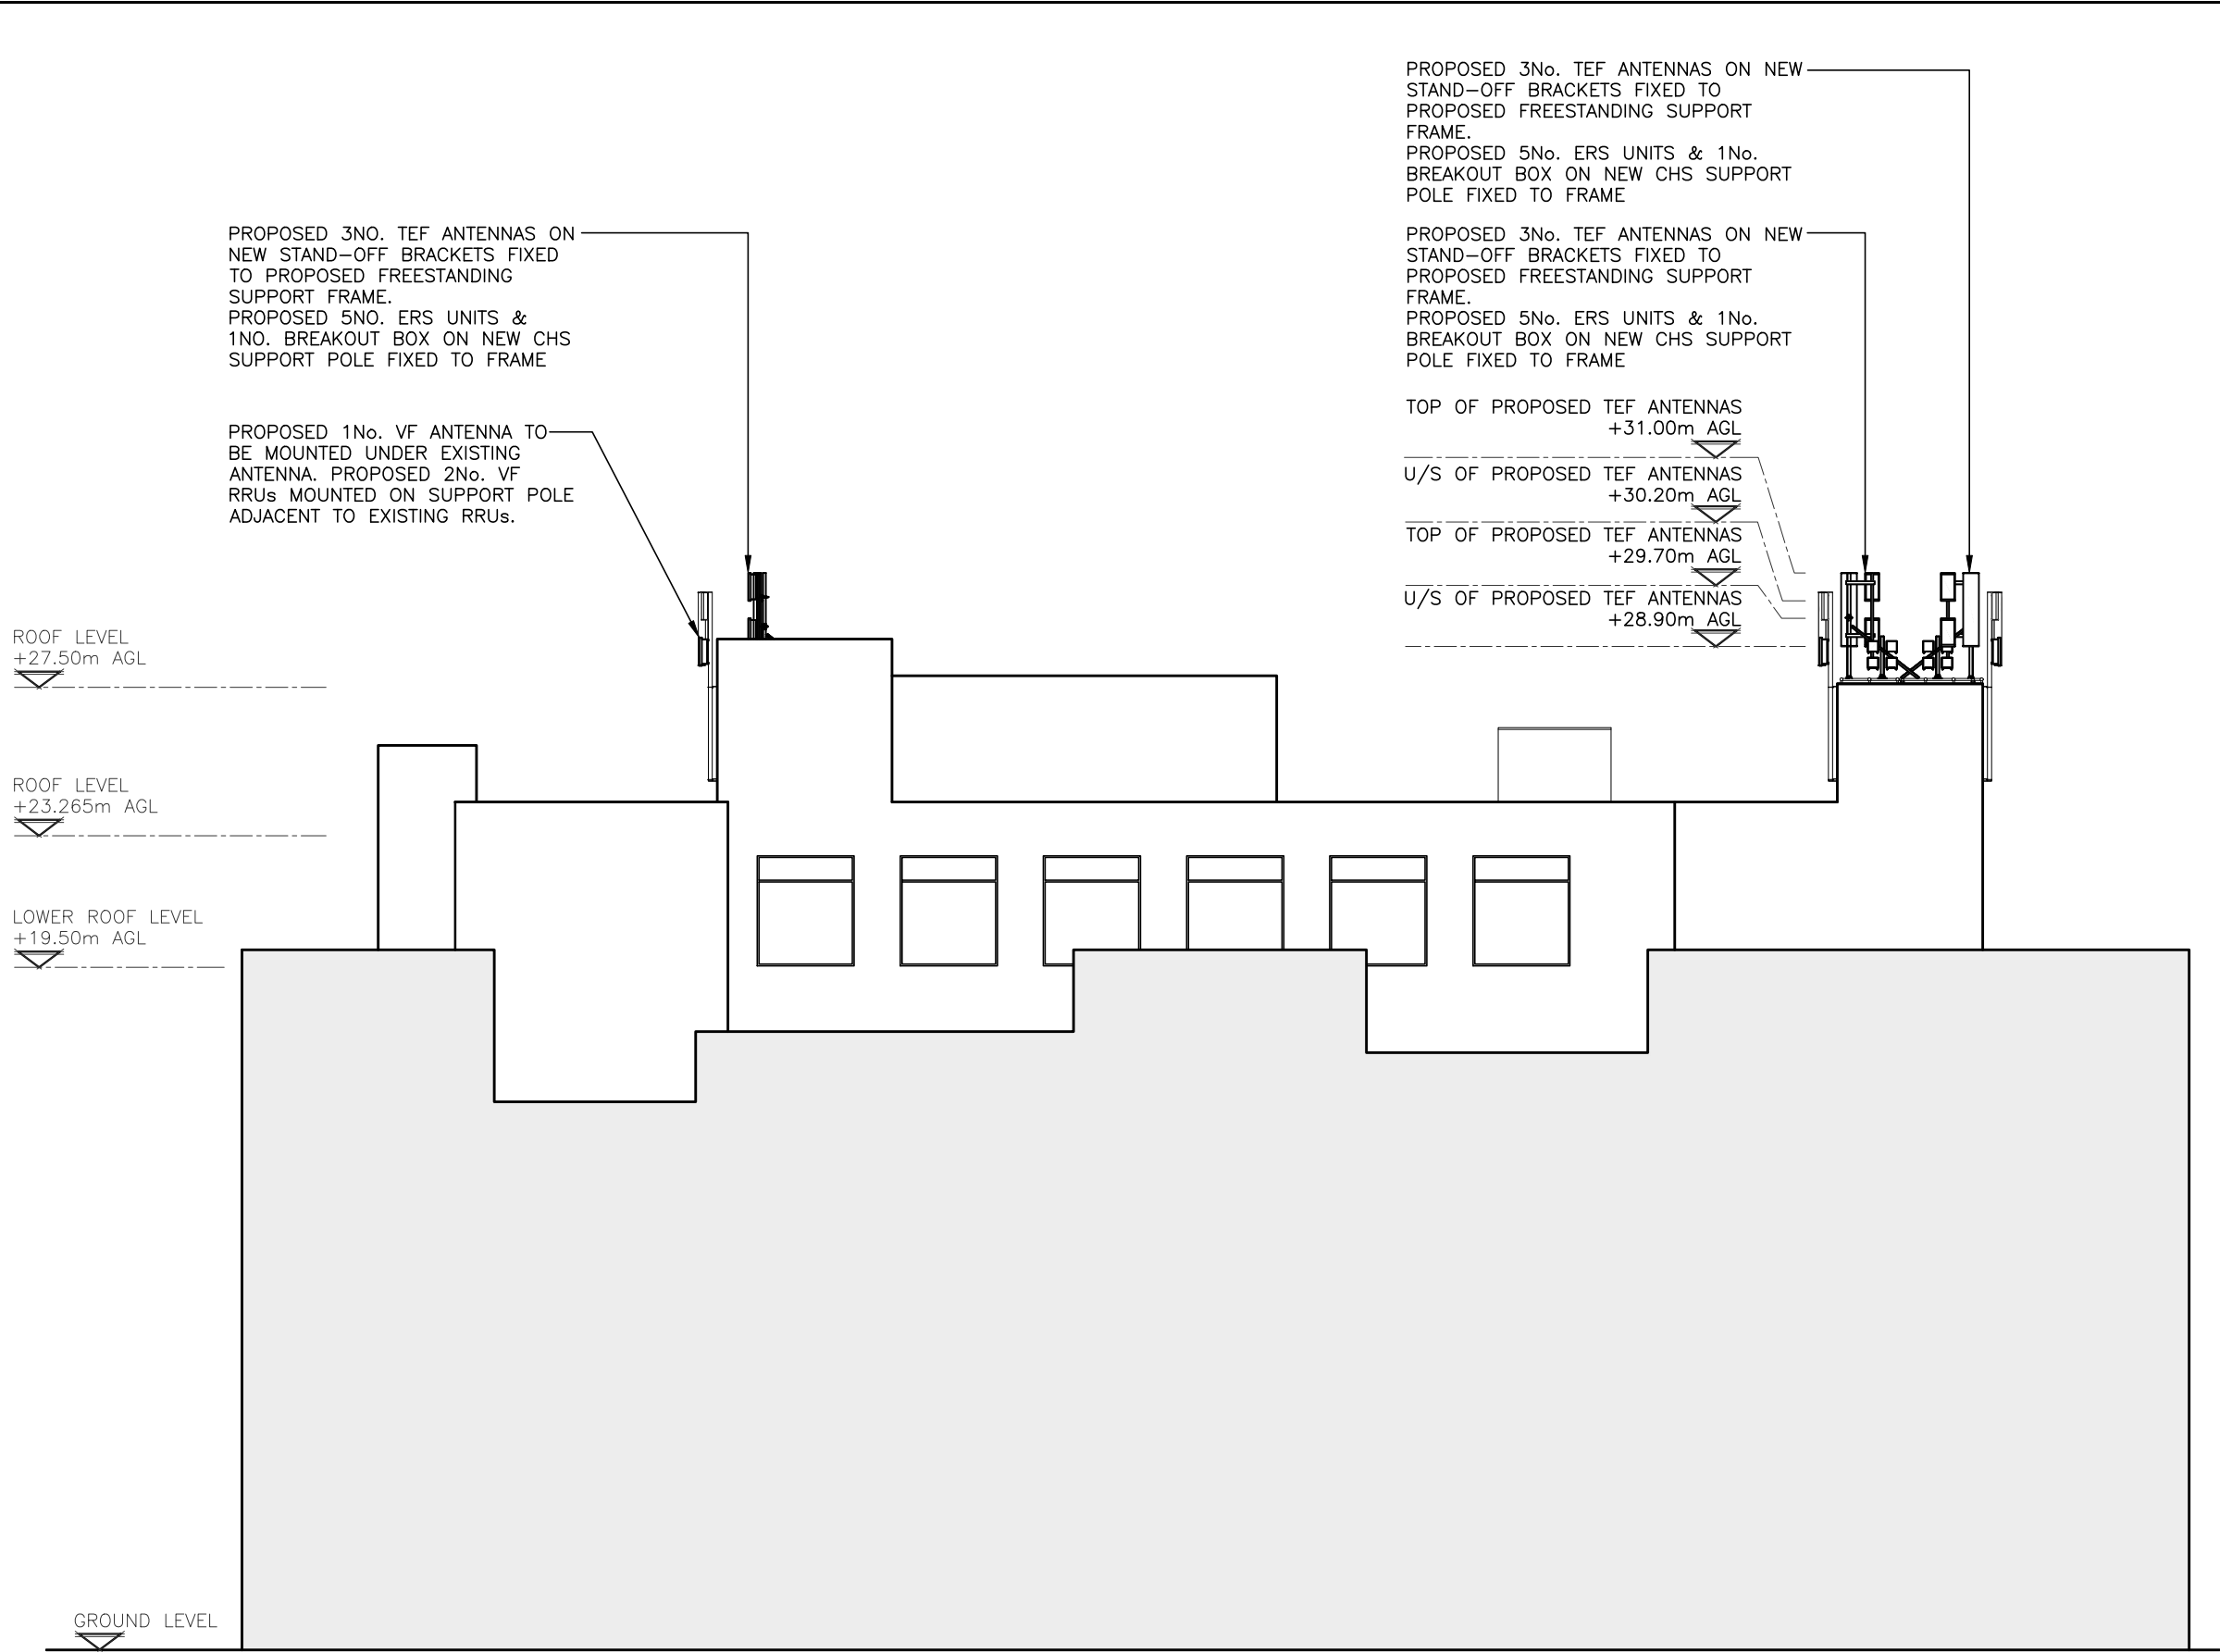

PROPOSED SOUTH ELEVATION
(1:200)

ALL DIMENSIONS ARE IN mm UNLESS NOTED OTHERWISE

N.G.R | E: 383690 N: 398440

NOTES:

A	Issued for Approval	CS	PB	21.10.20
REV	MODIFICATION	BY	CH	DATE



Unit E, Madison Place, Northampton Road,
Manchester, M40 5AG
Tel: 0161 785 4500
Fax: 0161 785 4501
Web: www.clarke-telecom.com



CORNERSTONE - BEACON 3

Cell Name	Opt.
INTERNATIONAL HOUSE	A

Cell ID No		
CORNERSTONE	TEF	VF
123176_30 E301231	092660	84661

Site Address / Contact Details	
82-86 DEANS GATE MANCHESTER GREATER MANCHESTER M2 7HG	

Drawing Title: PROPOSED SOUTH SITE ELEVATION	
Purpose of issue: PLANNING	Dwg Rev: A
Drawing Number: 307	Pack Issue: B
Surveyed By: PB	Original Sheet Size: A3
Drawn: CS	Date: 21.10.20
Checked: PB	Date: 21.10.20