


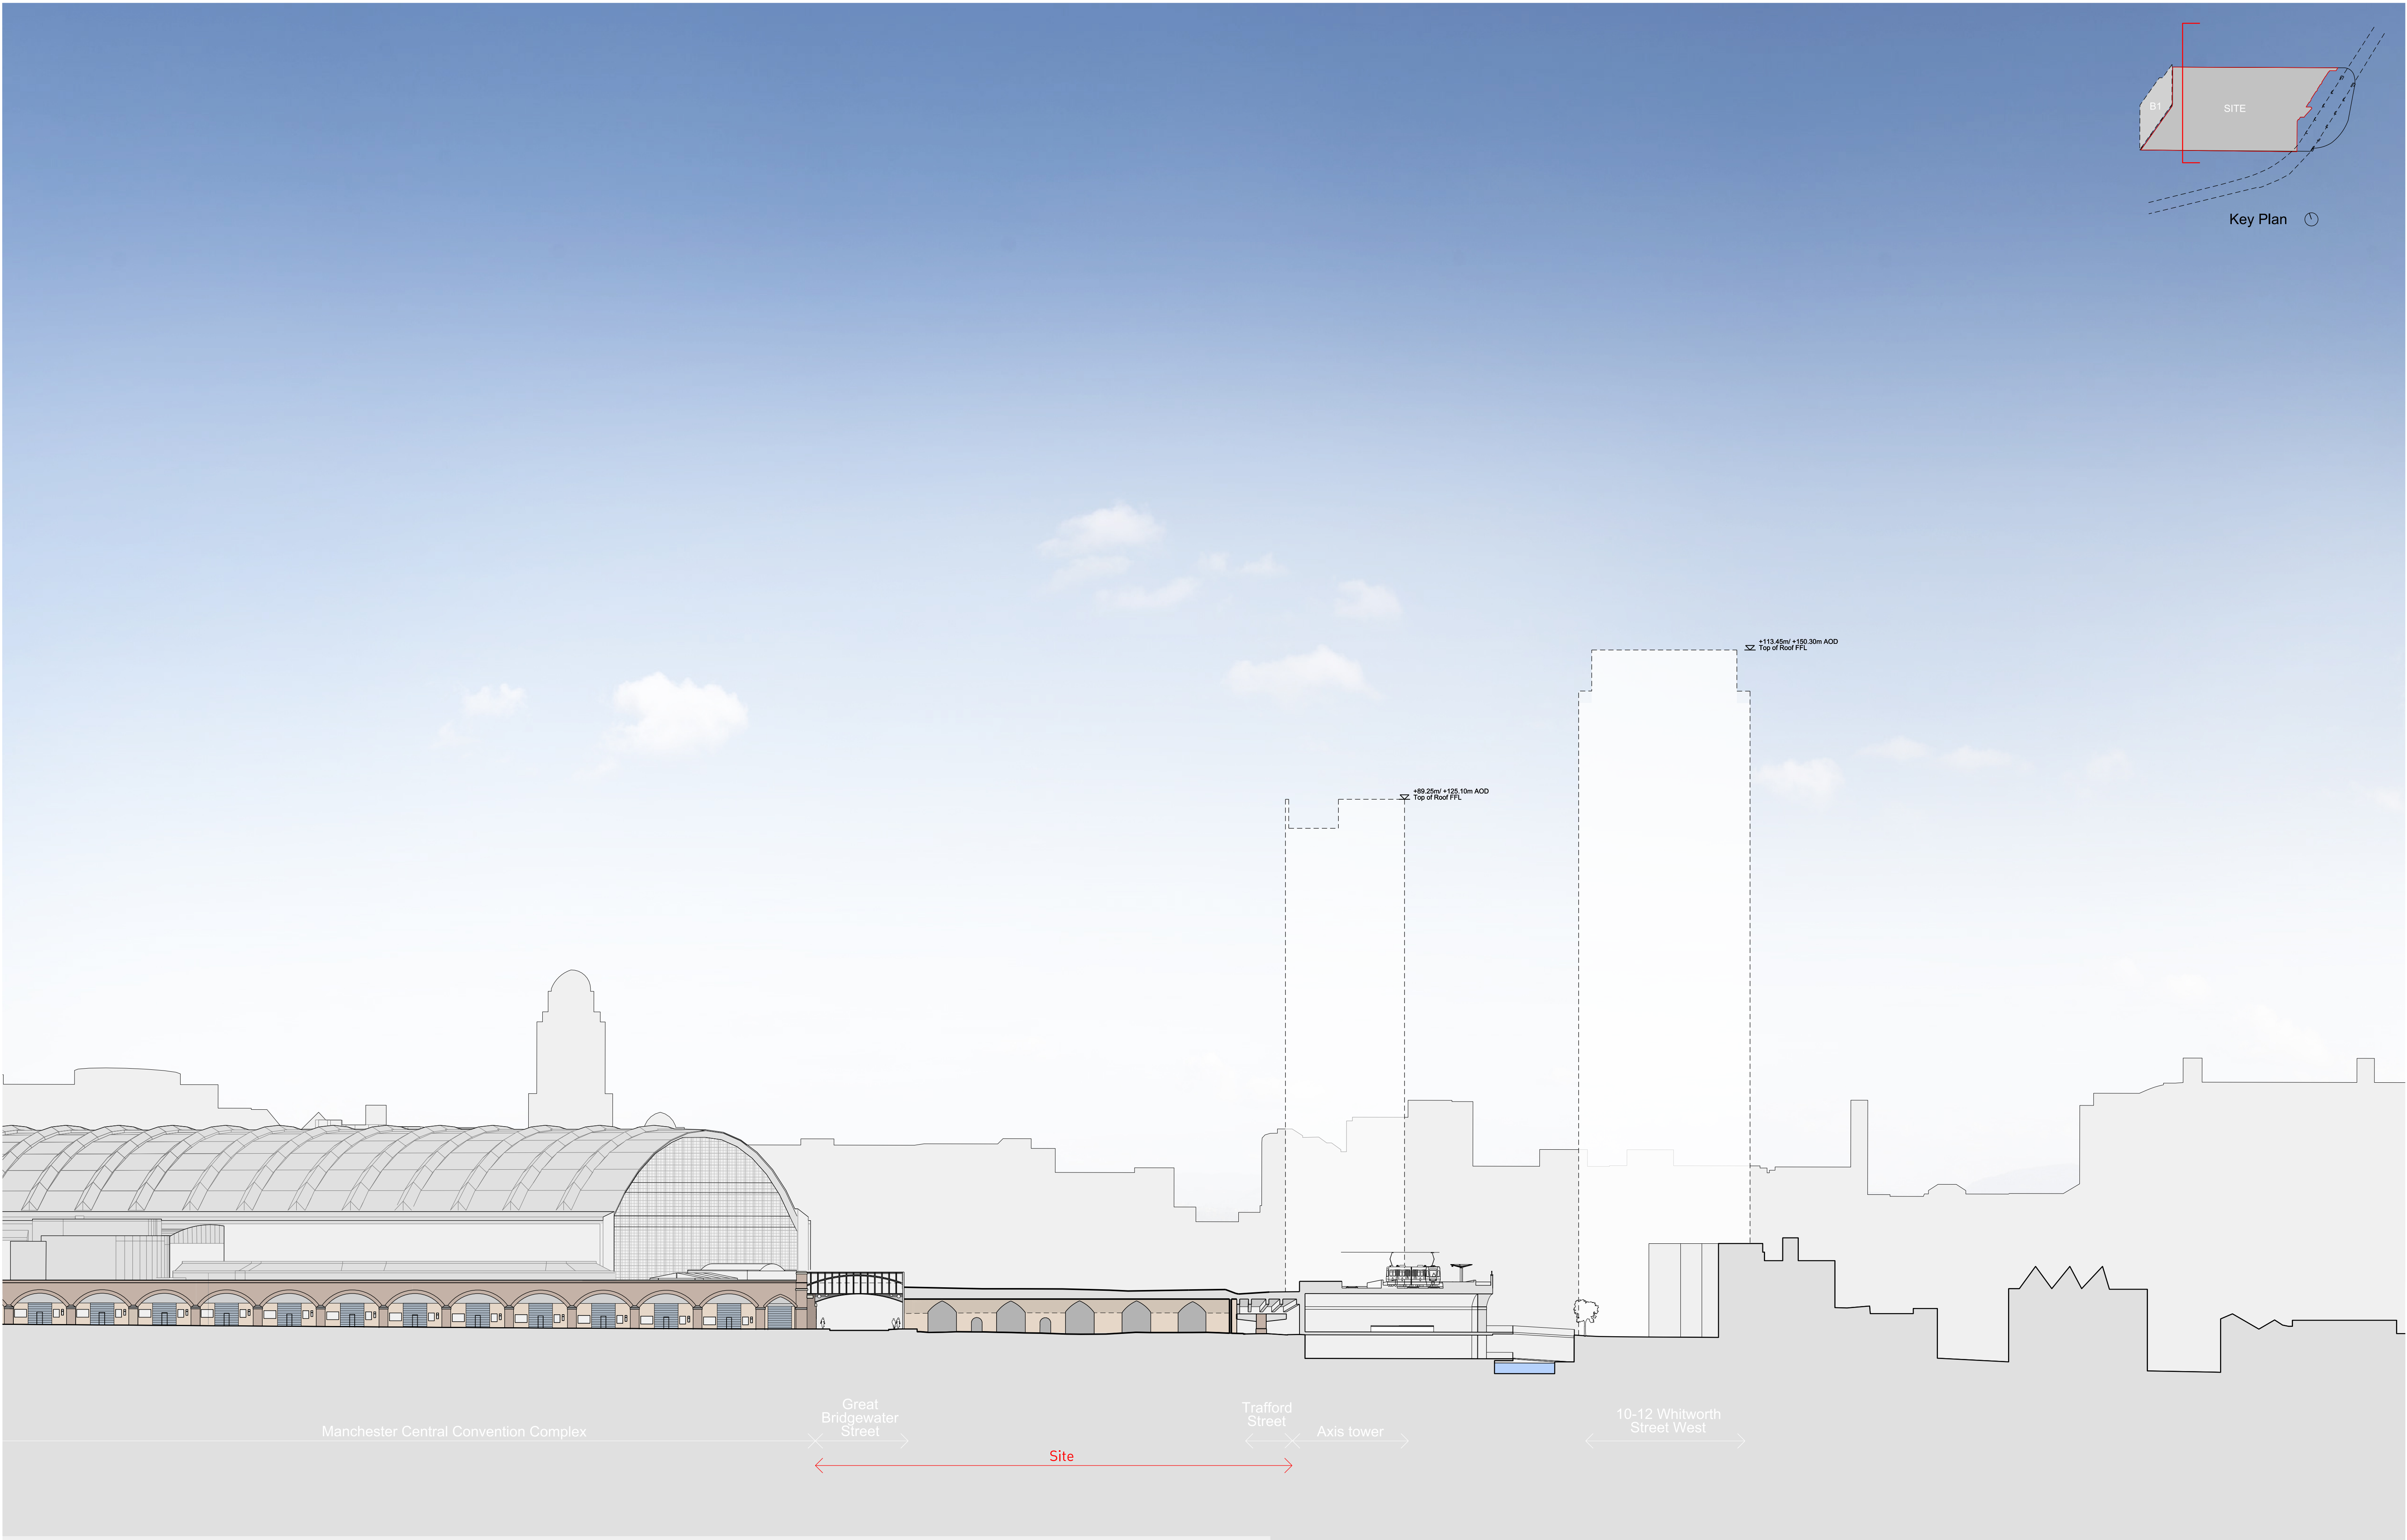

This drawing is copyright Do not scale off dimensions. All dimensions to be checked on site by contractor. Contractor to report any dimensional discrepancies, errors or omissions prior to commencing on site.	Rev	Date	Description	Rev	Date	Description	Rev	Date	Description	North 	Project Title		Status	
	00	17-03-2017	Planning Issue								Former Bauer Millet Site		Planning	
	01	15-12-2020	Non-Material Amendment Application										Scale	Date
													1:1000 @ A3 / 1:500 @ A1 March 2017	
											Drawing Title	Job No	Drawing No	Revision
											Masterplan - Existing West Elevation		10053	10053-MP-A-B5D9-G200-XE-W-001

MANCHESTER
Riverside, 4 Commercial St
Manchester M15 4BU
+44 (0)161 835 2345
www.simpsonhaugh.com

LONDON
5-8 Roberts Place
London EC1R 9BB
+44 (0)20 7549 4000
mah@simpsonhaugh.com

