


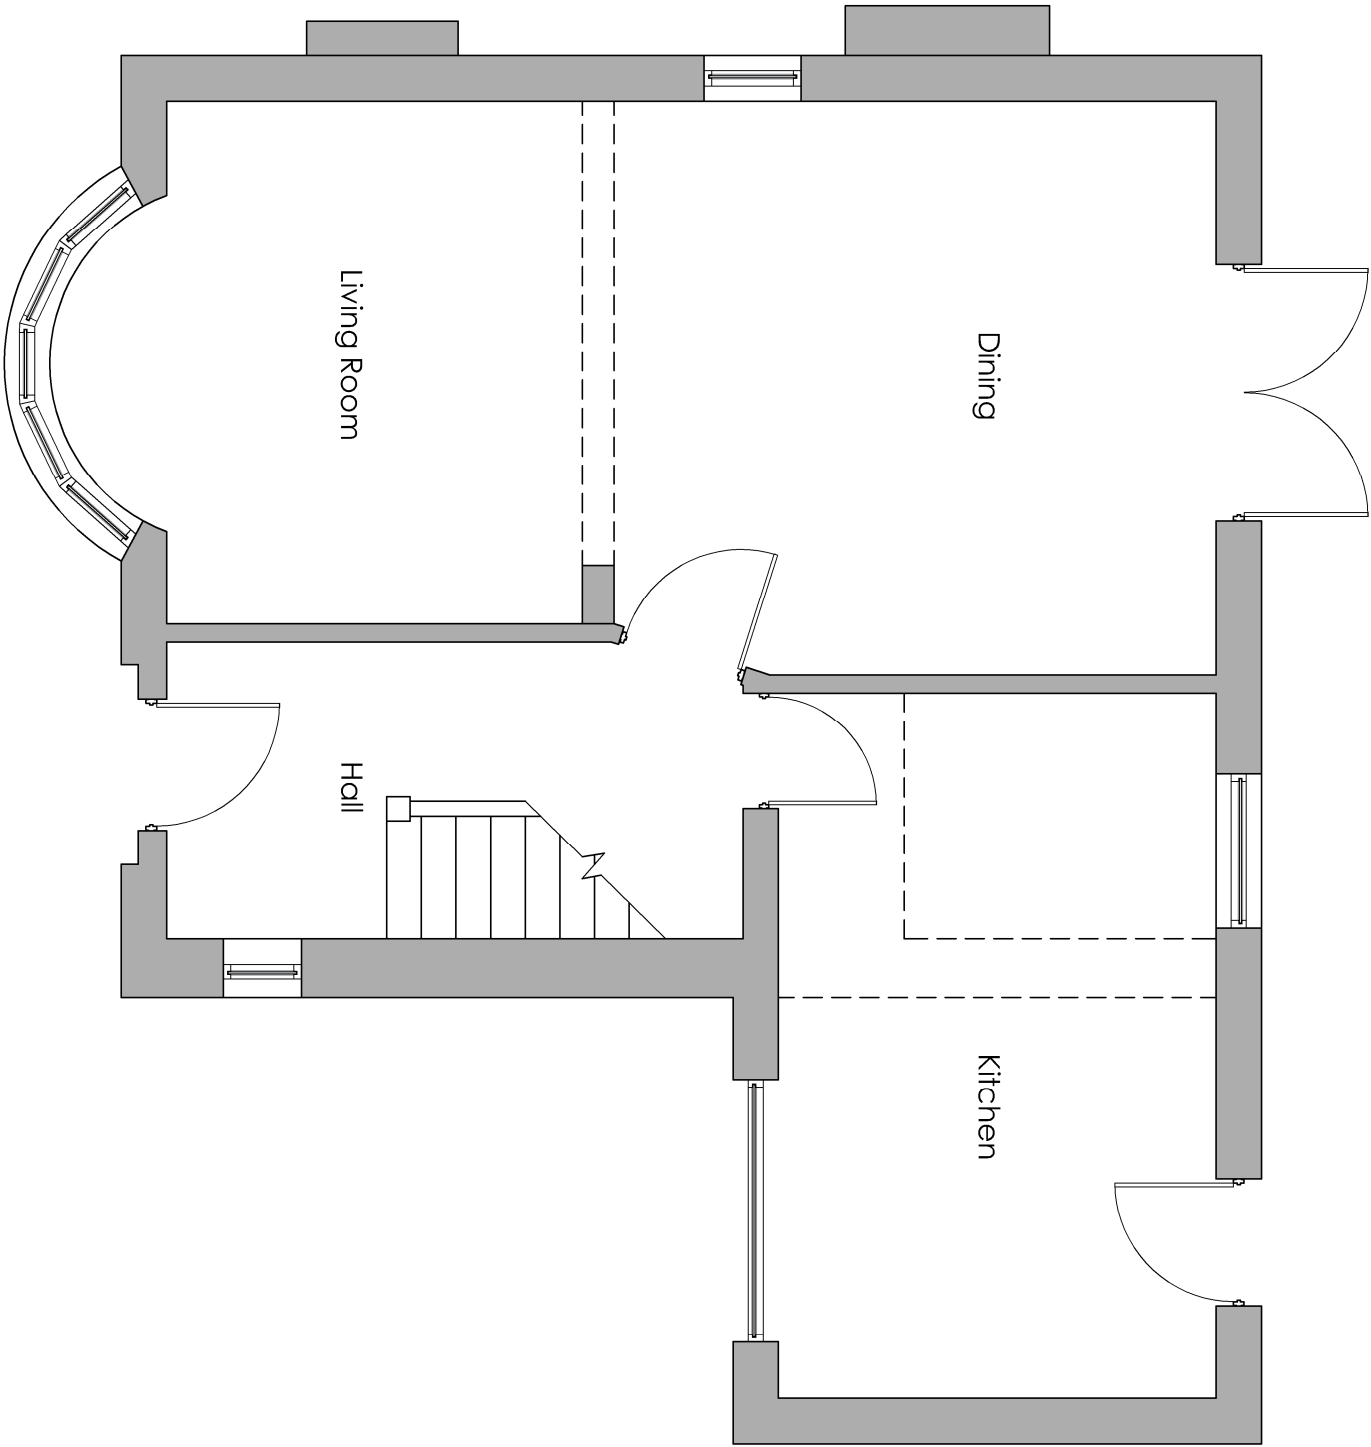

rev date/mtb

project
50 Ringway, Moss Nook,

location
Manchester, M22 5NF

client
Mr Hushier Mich

drawing title
Existing Ground Floor Plan

dwg purpose For Planning Application Purposes			
scale	1:50	drawn	CB
@ sheet size	A3	rev date	04.08.20
1055	(00)001	revision	-
job number	drawing number		