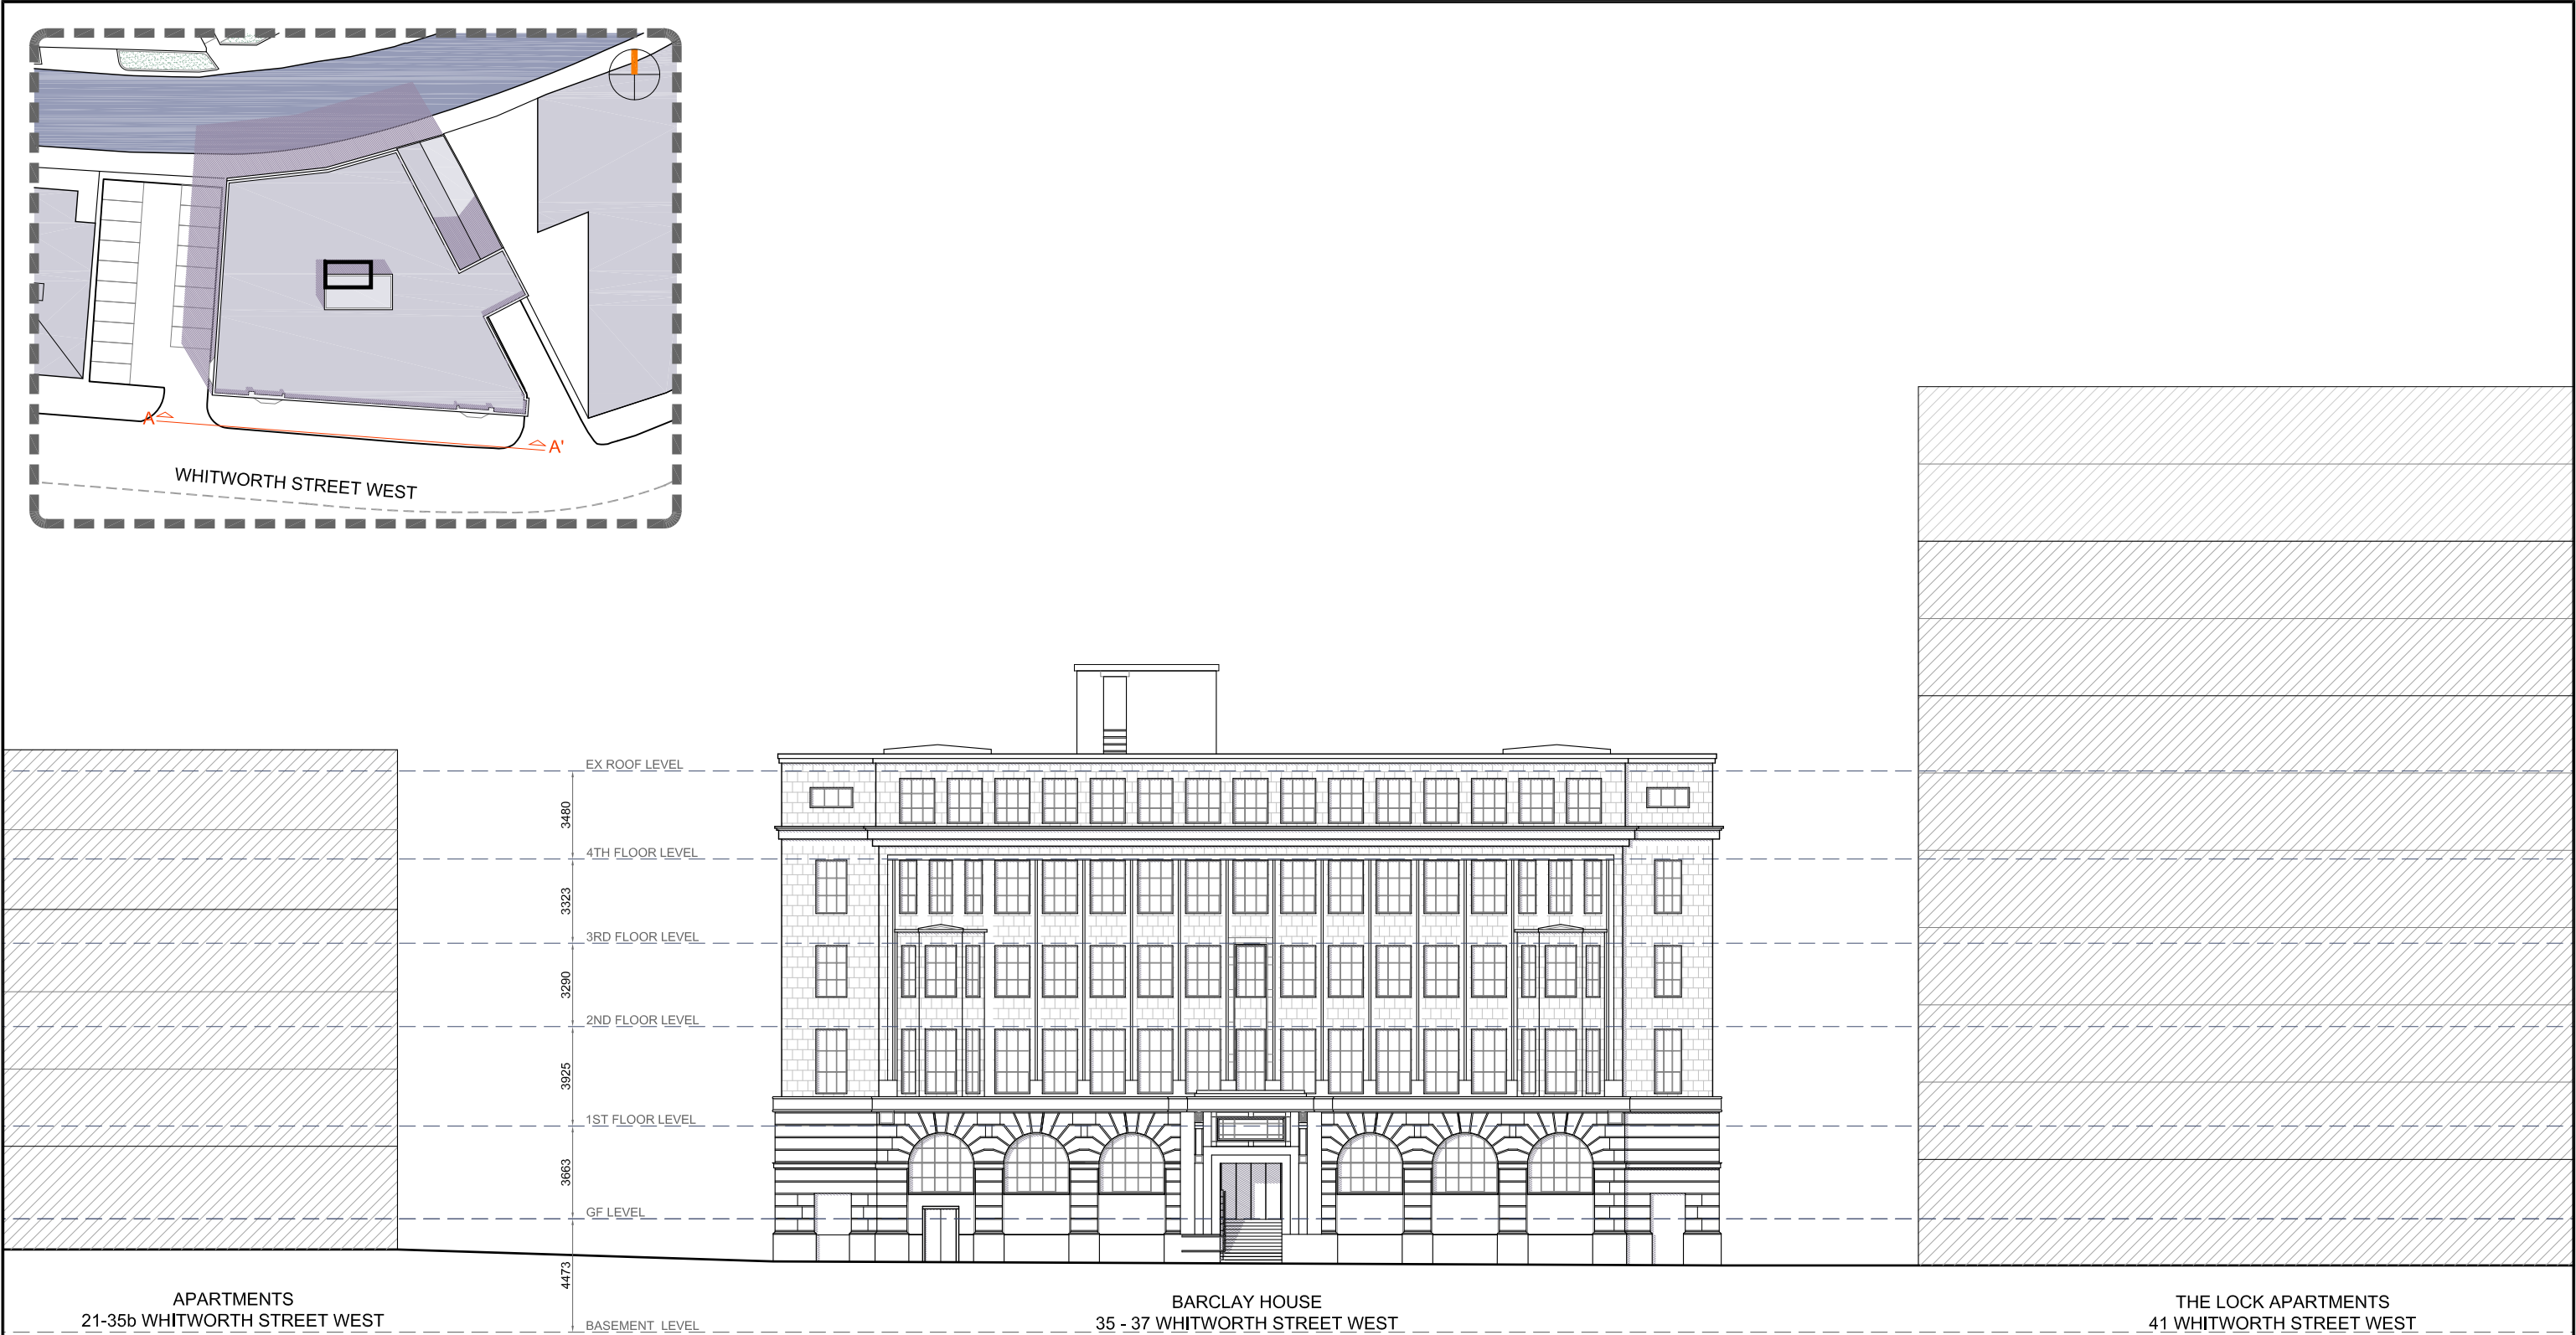


SCALE 1:250

				HOWARD & SEDDON A.R.I.B.A. CHARTERED ARCHITECTS, 64 WASHWAY ROAD, SALE, CHESHIRE. M33 7RE. TEL No 0161-973 8296 FAX No 0161-962 3485 e-mail : admin@howardandseddon.co.uk	PROJECT	TITLE EXISTING FRONT ELEVATION WHITWORTH STREET	DRAWN D. ROJO	DRG No. 12,982 E05
C	FRONT ACCESS	DR	04.03.21		CLIENT Mr KA FAN		DATE 04/03/21	
B	CORE SHAFT	DR	03.11.20				SCALE 1:250 (A3)	AMENDMENT C
A	FIRST ISSUE	DR	28.10.20					
REV	DESCRIPTION	BY	DATE					