


The copyright of this drawing is vested with Corstorphine + Wright Ltd and must not be copied or reproduced without the consent of the company.

Figured dimensions only to be taken from this drawing. DO NOT SCALE. All contractors must visit the site and be responsible for checking all setting out dimensions and notifying the architect of any discrepancies prior to any manufacture or construction work.

NOTES:

This drawing is issued for information only. All areas and apartment layouts are provisional and subject to change.

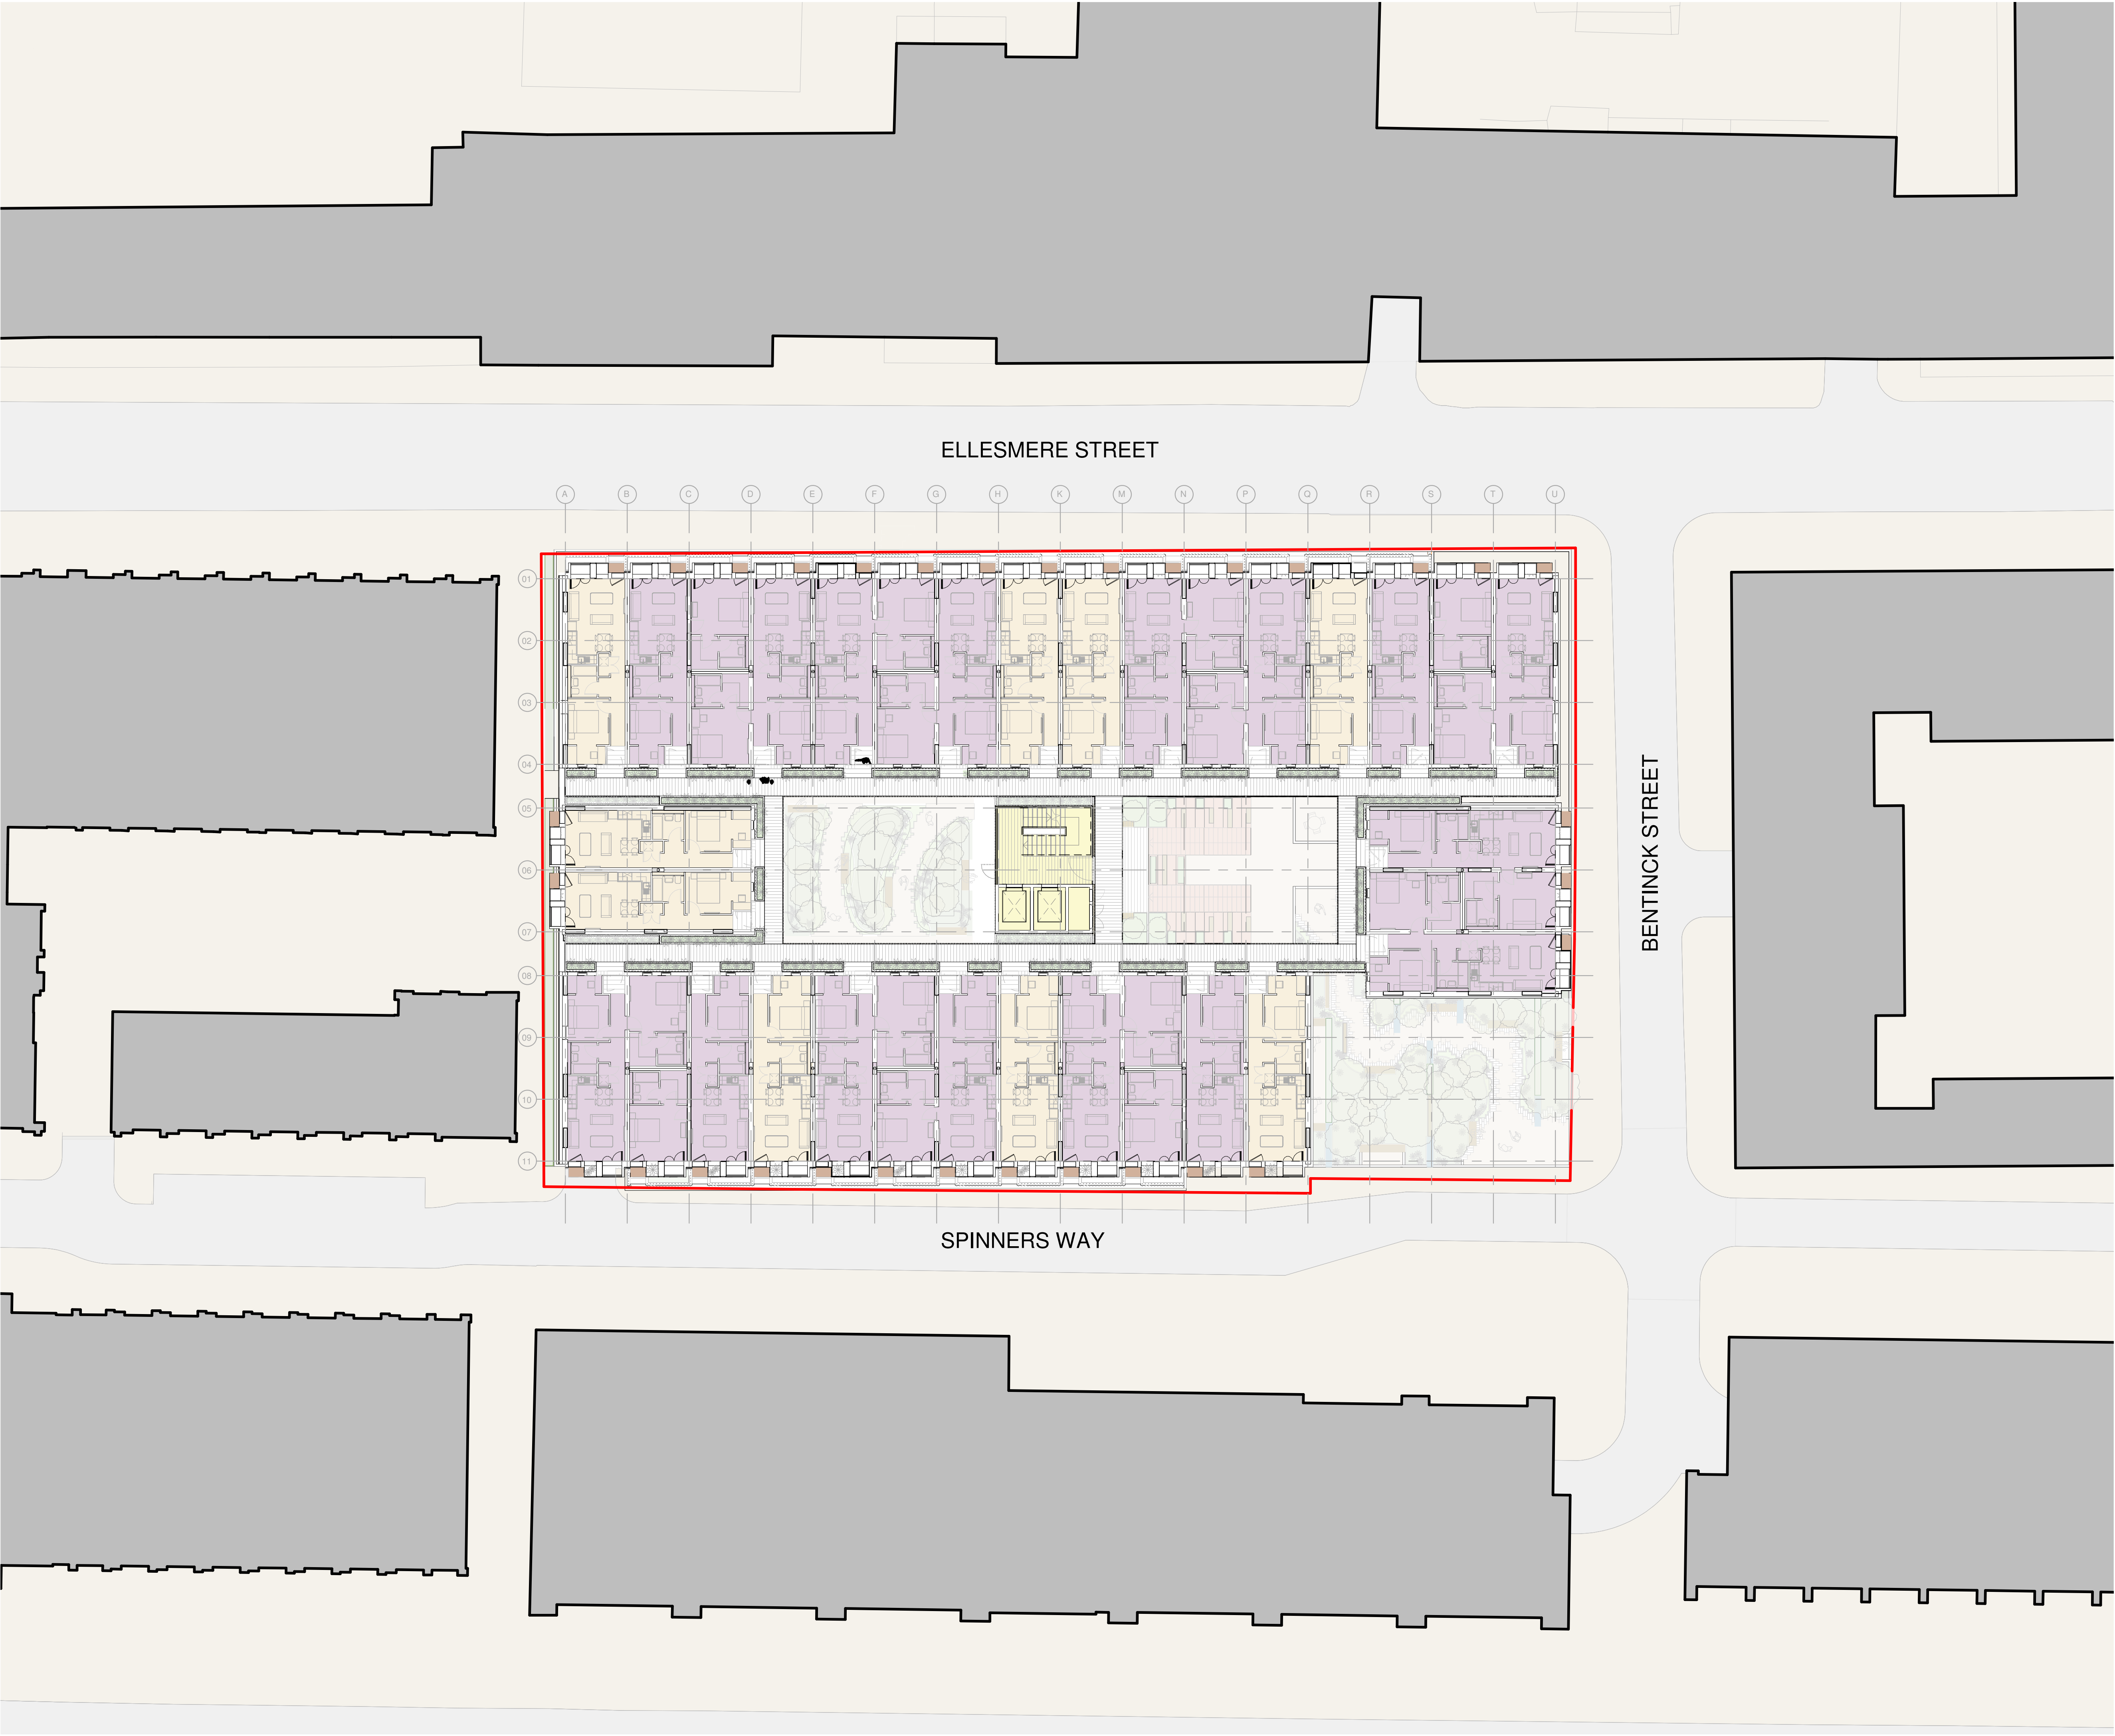

P01	Issued for Planning	20.11.20	DM	MB
00	Issued for information	23.08.20	DM	MD
Rev	Description	Date	Dr by	App by

Project Stage
PLANNING

Client:
DE TRAFFORD

Project:
PHOENIX WORKS

Drawing Title:
Fifth, Seventh GA Plan

Drawn	Checked	Paper Size	Scale	Date
DM	MD	A1	1 : 200@A1	08/23/20

Drawing No.	Revision
20098-CW-B1-ZZ-DR-A-2005	P01


Drawing BIM Name:
20098-CW-B1-ZZ-M3-A-BUIL-S1.RVT

CDE Area:	Suitability Code:	BIM Revision:
		P01.01

CORSTORPHINE + WRIGHT
ARCHITECTS

Warwick
London
Birmingham
Manchester
Leeds
Canterbury
Glasgow
Darlington
Dublin

The Stables • Paradise Wharf • Ducie Street • Manchester • M1 2JN
Tel. 0161 272 8100 www.corstorphine-wright.com

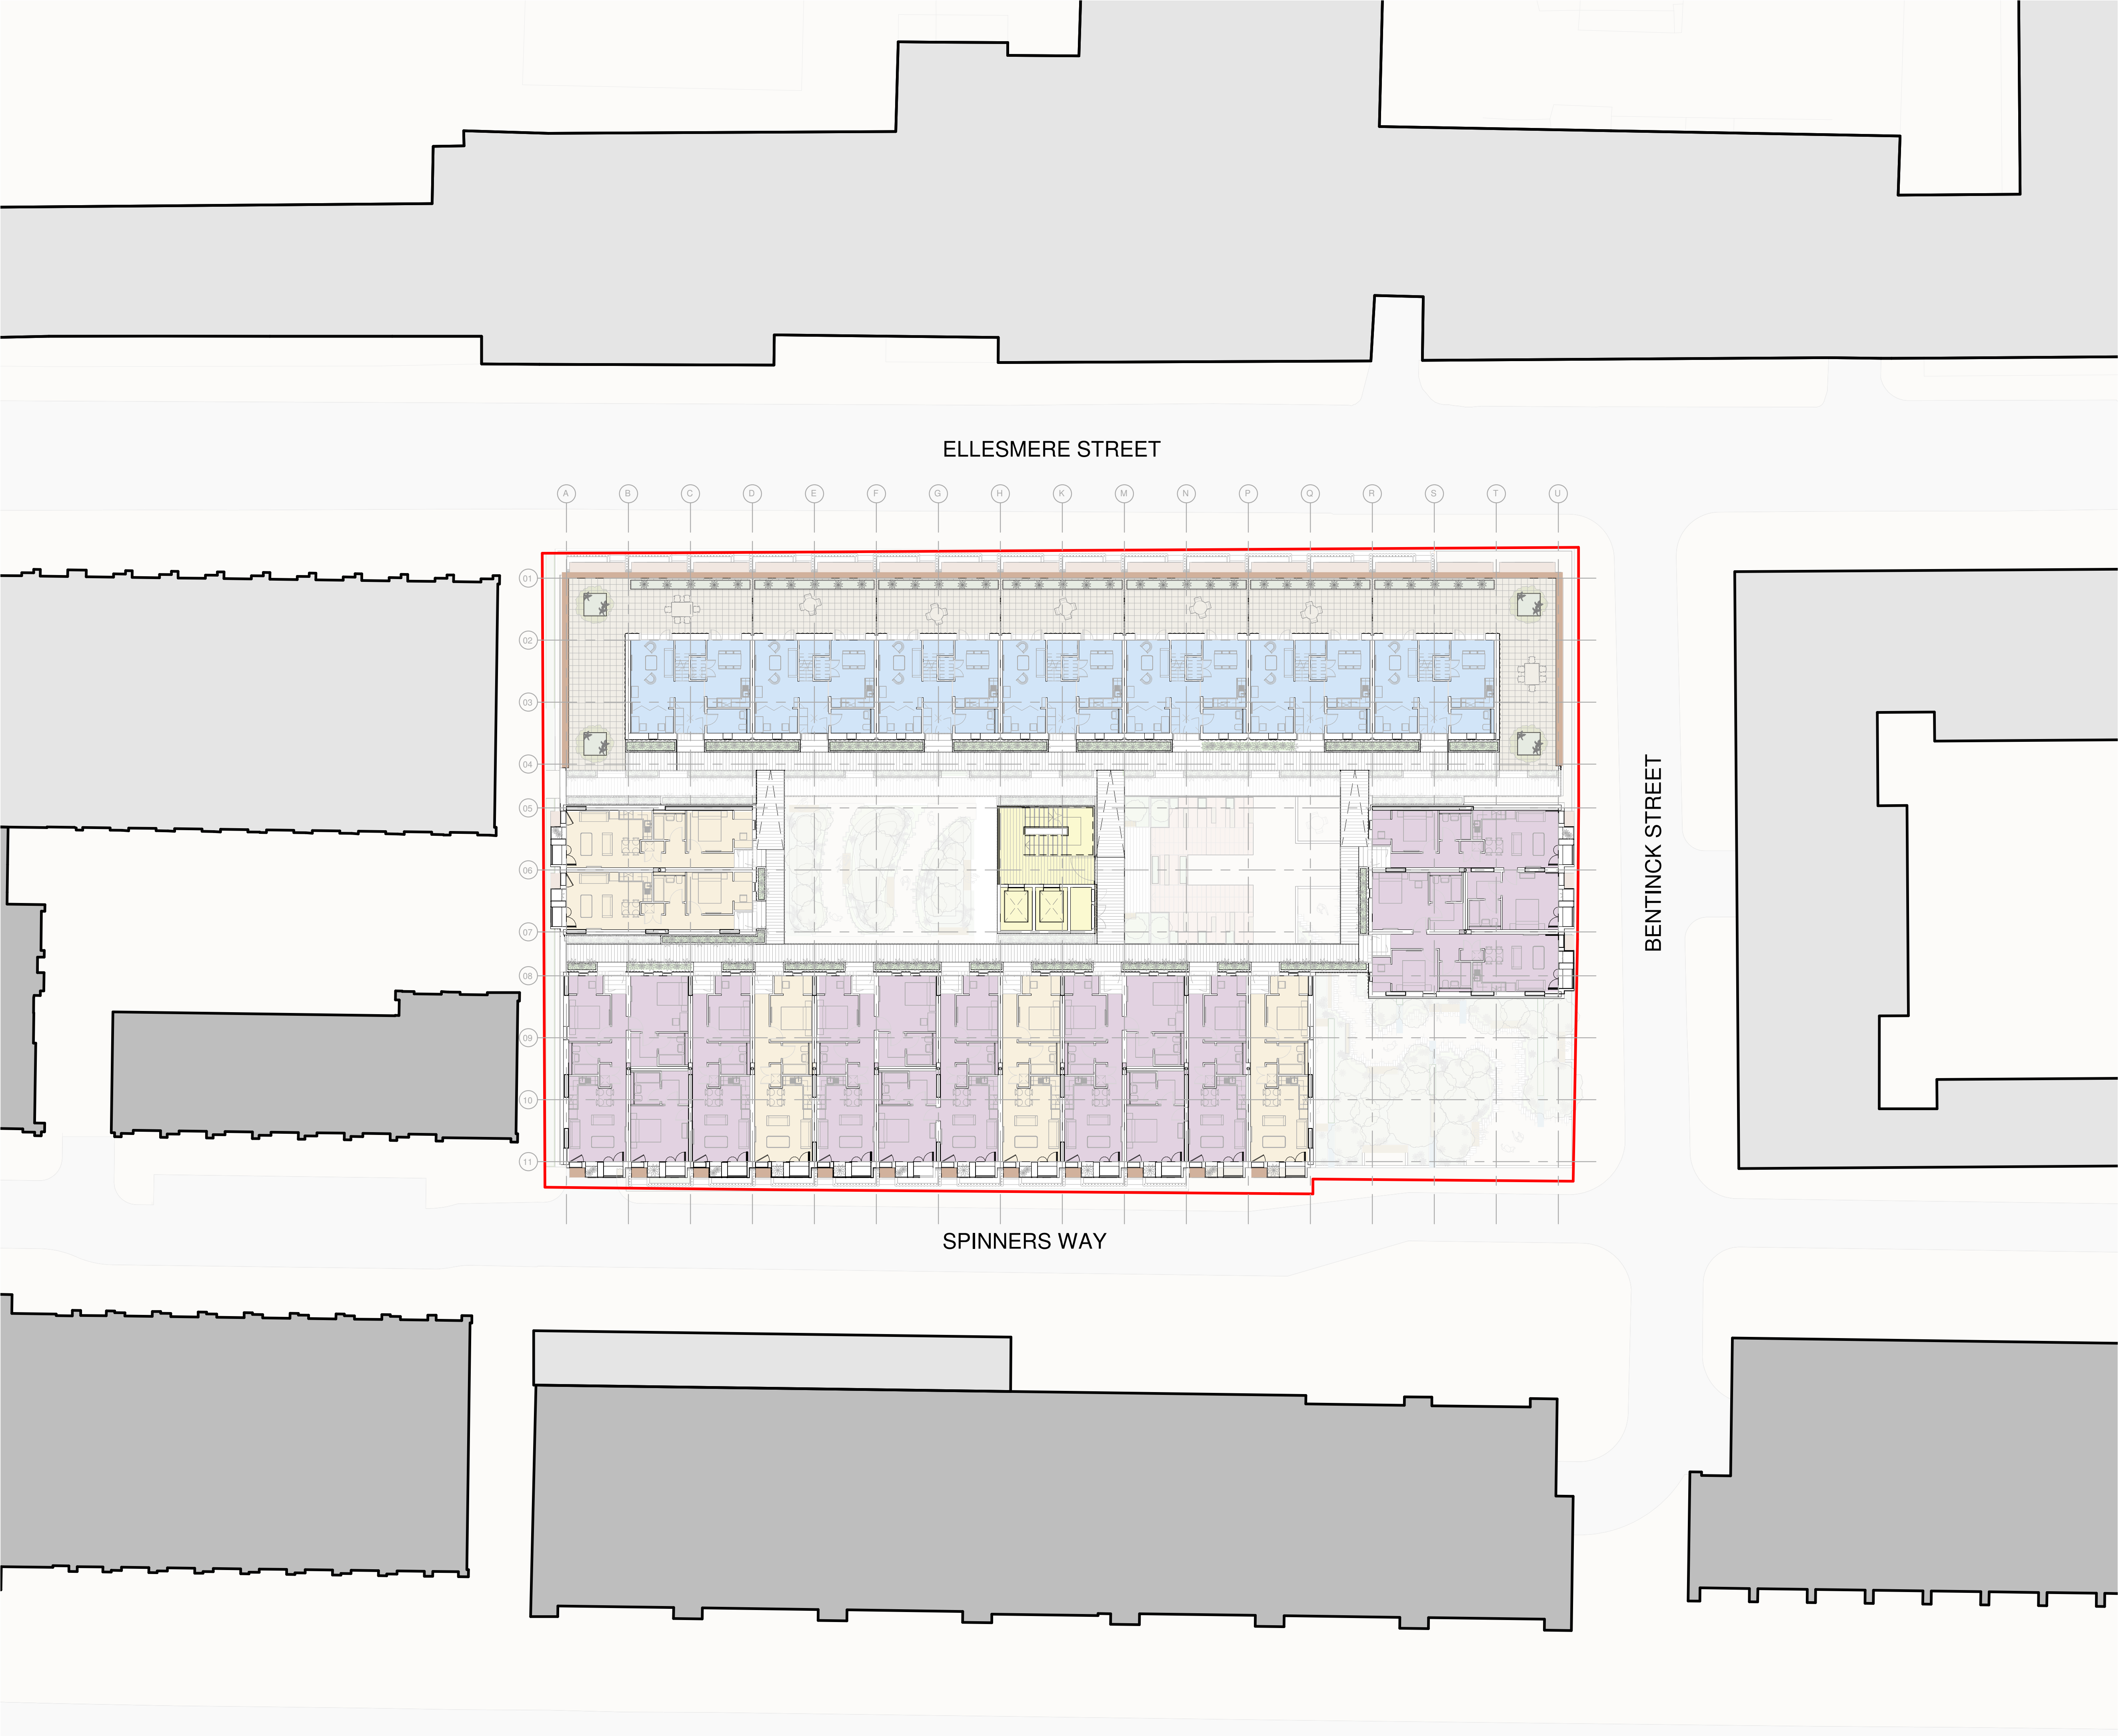

The copyright of this drawing is vested with Corstorphine + Wright Ltd and must not be copied or reproduced without the consent of the company.

Figured dimensions only to be taken from this drawing. DO NOT SCALE. All contractors must visit the site and be responsible for checking all setting out dimensions and notifying the architect of any discrepancies prior to any manufacture or construction work.

NOTES:

This drawing is issued for information only. All areas and apartment layouts are provisional and subject to change.

5m 20m

NIA

- 1Bed
- 2Bed
- Core
- Penthouse
- Penthouse Terrace

N

P01	Issued for Planning	20.11.20	DM	MB
00	Issued for information	23.08.20	DM	MD
Rev	Description	Date	Dr by	App by

Project Stage

PLANNING

Client:
DE TRAFFORD

Project:
PHOENIX WORKS

Drawing Title:
Ninth Floor GA

Drawn	Checked	Paper Size	Scale	Date
DM	MD	A1	1 : 200@A1	08/23/20
Drawing No. 20098-CW-B1-ZZ-DR-A-2009				Revision P01
Drawing BIM Name: 20098-CW-B1-ZZ-M3-A-BUIL-S1.RVT				
CDE Area:		Suitability Code:		BIM Revision: P01.01

CORSTORPHINE + WRIGHT
ARCHITECTS

Warwick
London
Birmingham
Manchester
Leeds
Canterbury
Glasgow
Darlington
Dublin

The Stables • Paradise Wharf • Ducie Street • Manchester • M1 2JN
Tel. 0161 272 8100 www.corstorphine-wright.com

The copyright of this drawing is vested with Corstorphine + Wright Ltd and must not be copied or reproduced without the consent of the company.

Figured dimensions only to be taken from this drawing. DO NOT SCALE. All contractors must visit the site and be responsible for checking all setting out dimensions and notifying the architect of any discrepancies prior to any manufacture or construction work.

NOTES:

This drawing is issued for information only. All areas and apartment layouts are provisional and subject to change.



- NIA
- 1Bed
 - 2Bed
 - Core
 - Enclosed Terrace
 - Penthouse



ELLESMERE STREET

BENTINCK STREET

SPINNERS WAY

P01	Issued for Planning	20.11.20	DM	MB
00	Issued for information	23.08.20	DM	MD
Rev	Description	Date	Dr by	App by

Project Stage

PLANNING

Client:
DE TRAFFORD

Project:
PHOENIX WORKS


Drawing Title:
Tenth Floor GA

Drawn	Checked	Paper Size	Scale	Date
DM	MD	A1	1 : 200@A1	08/23/20
Drawing No. 20098-CW-B1-ZZ-DR-A-2010				Revision P01
Drawing BIM Name: 20098-CW-B1-ZZ-M3-A-BUIL-S1.RVT				
CDE Area:	Suitability Code:	BIM Revision: P01.01		

CORSTORPHINE + WRIGHT
ARCHITECTS

Warwick
London
Birmingham
Manchester
Leeds
Canterbury
Glasgow
Darlington
Dublin

The Stables • Paradise Wharf • Ducie Street • Manchester • M1 2JN
Tel. 0161 272 8100 www.corstorphine-wright.com

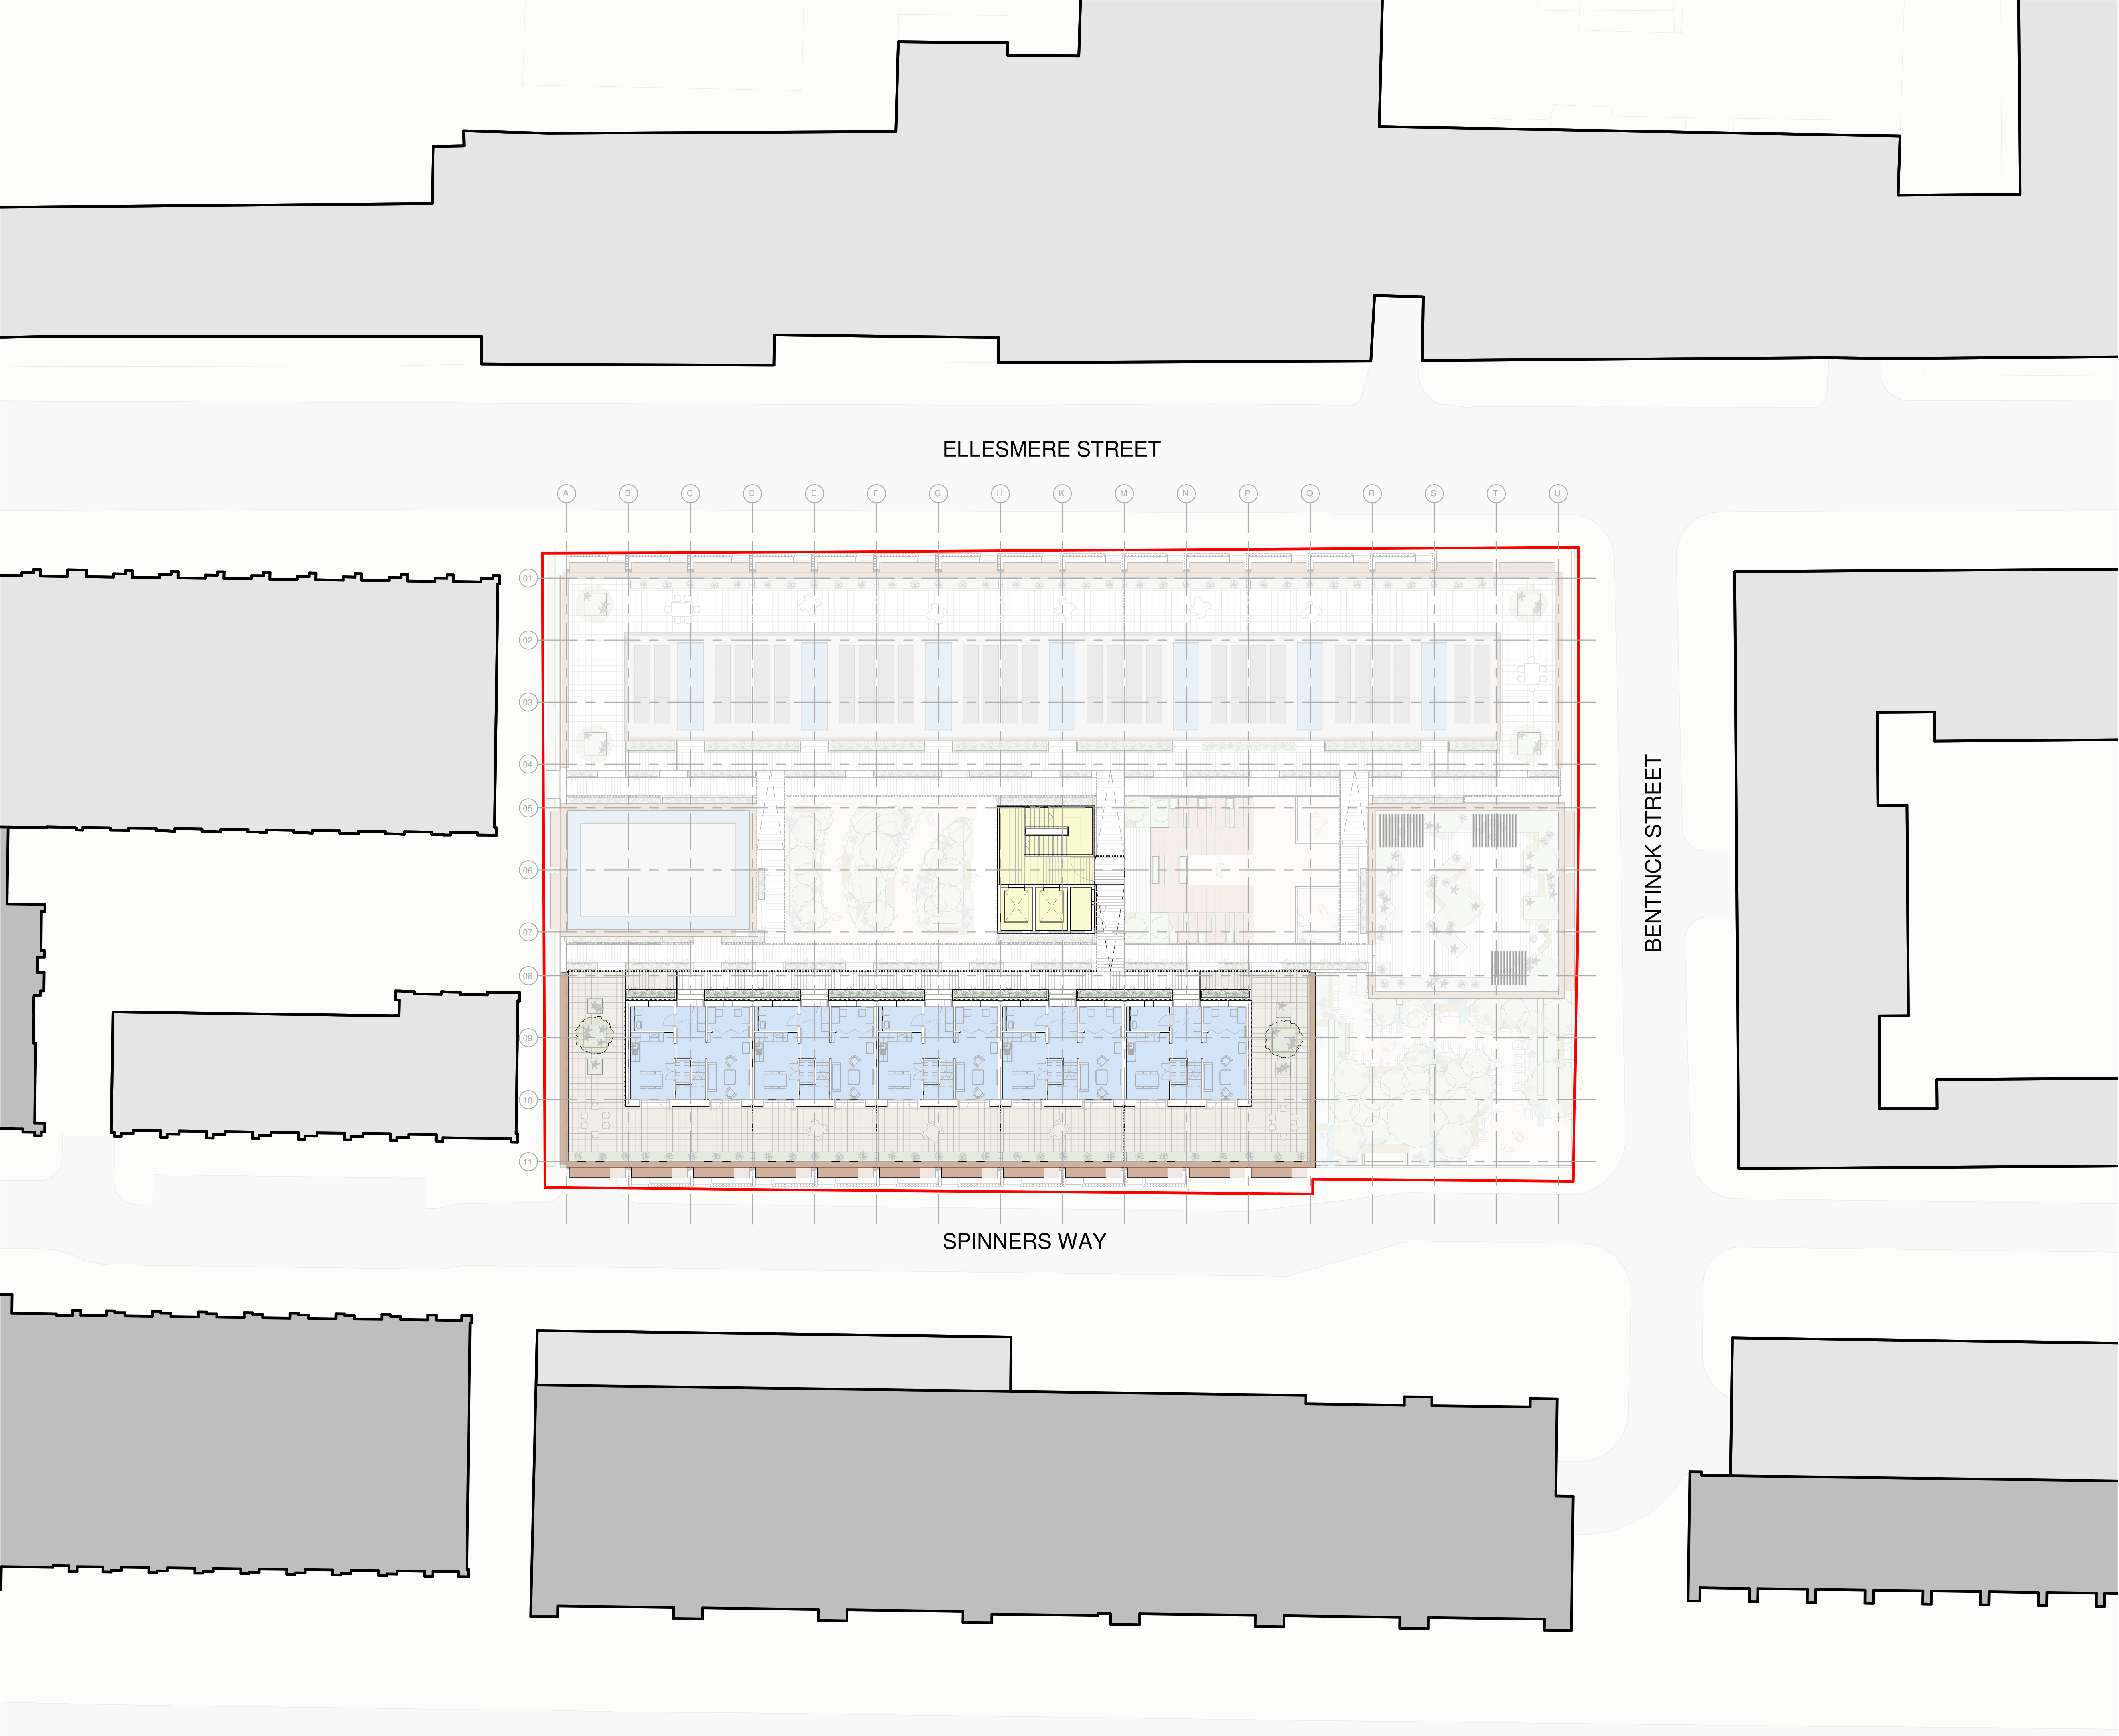


The copyright of this drawing is vested with Corstorphine + Wright Ltd and must not be copied or reproduced without the consent of the company.

Figured dimensions only to be taken from this drawing. DO NOT SCALE. All contractors must visit the site and be responsible for checking all setting out dimensions and notifying the architect of any discrepancies prior to any manufacture or construction work.

NOTES:

This drawing is issued for information only. All areas and apartment layouts are provisional and subject to change.

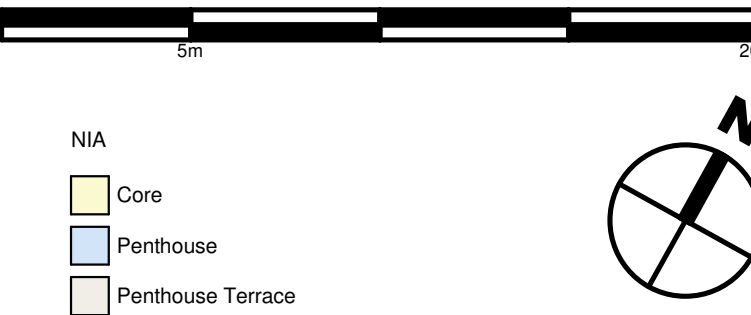

- NIA
- Core
 - Penthouse
 - Penthouse Terrace

P01	Issued for Planning	20.11.20	MD	MB
00	Issued for information	23.08.20	DM	MD
Rev	Description	Date	Dr by	App by

Project Stage

PLANNING

Client:
DE TRAFFORD

Project:
PHOENIX WORKS


Drawing Title:
Eleventh Floor GA

Drawn	Checked	Paper Size	Scale	Date
DM	MD	A1	1 : 200@A1	08/23/20
Drawing No. 20098-CW-B1-ZZ-DR-A-2011				Revision P01
Drawing BIM Name: 20098-CW-B1-ZZ-M3-A-BUIL-S1.RVT				
CDE Area:		Suitability Code:		BIM Revision: P01.01

CORSTORPHINE + WRIGHT
ARCHITECTS

Warwick
London
Birmingham
Manchester
Leeds
Canterbury
Glasgow
Darlington
Dublin

The Stables • Paradise Wharf • Ducie Street • Manchester • M1 2JN
Tel. 0161 272 8100 www.corstorphine-wright.com

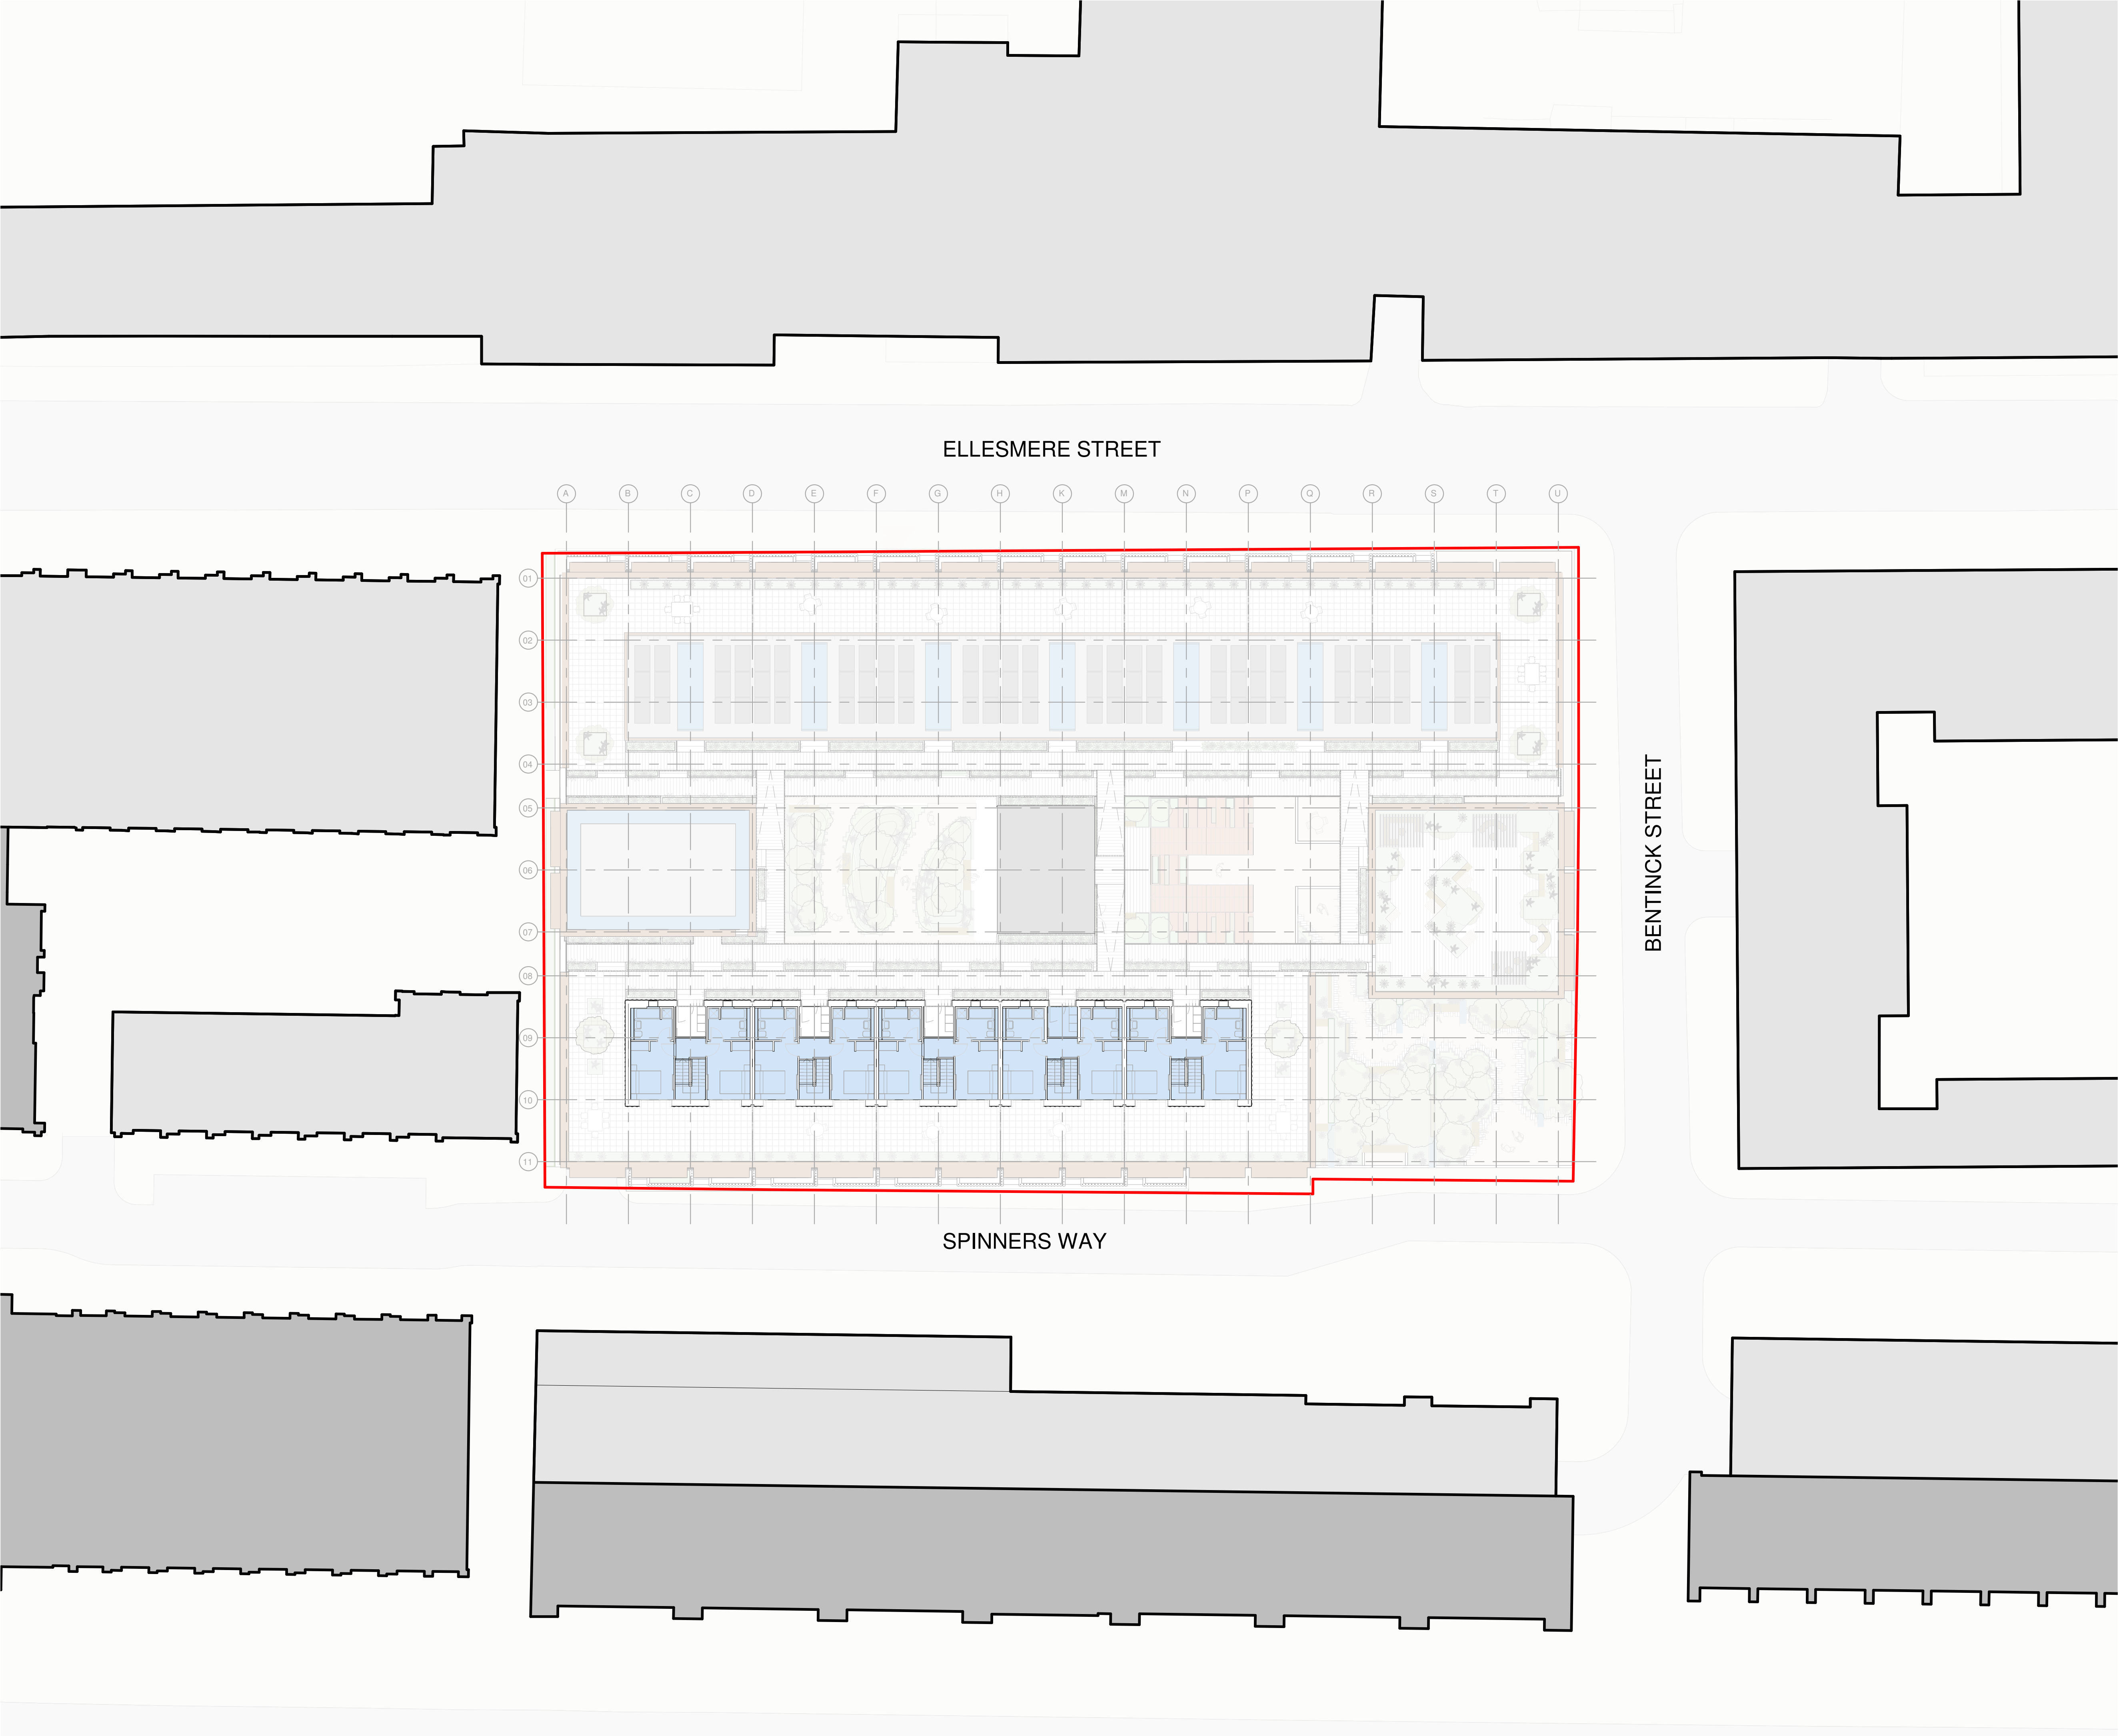

The copyright of this drawing is vested with Corstorphine + Wright Ltd and must not be copied or reproduced without the consent of the company.

Figured dimensions only to be taken from this drawing. DO NOT SCALE. All contractors must visit the site and be responsible for checking all setting out dimensions and notifying the architect of any discrepancies prior to any manufacture or construction work.

NOTES:

This drawing is issued for information only. All areas and apartment layouts are provisional and subject to change.

5m 20m

NIA

Penthouse

N

P01	Issued for Planning	20.11.20	DM	MB
00	Issued for information	23.08.20	DM	MD
Rev	Description	Date	Dr by	App by

Project Stage

PLANNING

Client:

DE TRAFFORD

Project:


PHOENIX WORKS

Drawing Title:

Twelfth Floor GA

Drawn	Checked	Paper Size	Scale	Date
DM	MD	A1	1 : 200@A1	08/23/20
Drawing No.				Revision
20098-CW-B1-ZZ-DR-A-2012				P01
Drawing BIM Name:				
20098-CW-B1-ZZ-M3-A-BUIL-S1.RVT				
CDE Area:		Suitability Code:	BIM Revision:	
			P01.01	

CORSTORPHINE + WRIGHT ARCHITECTS

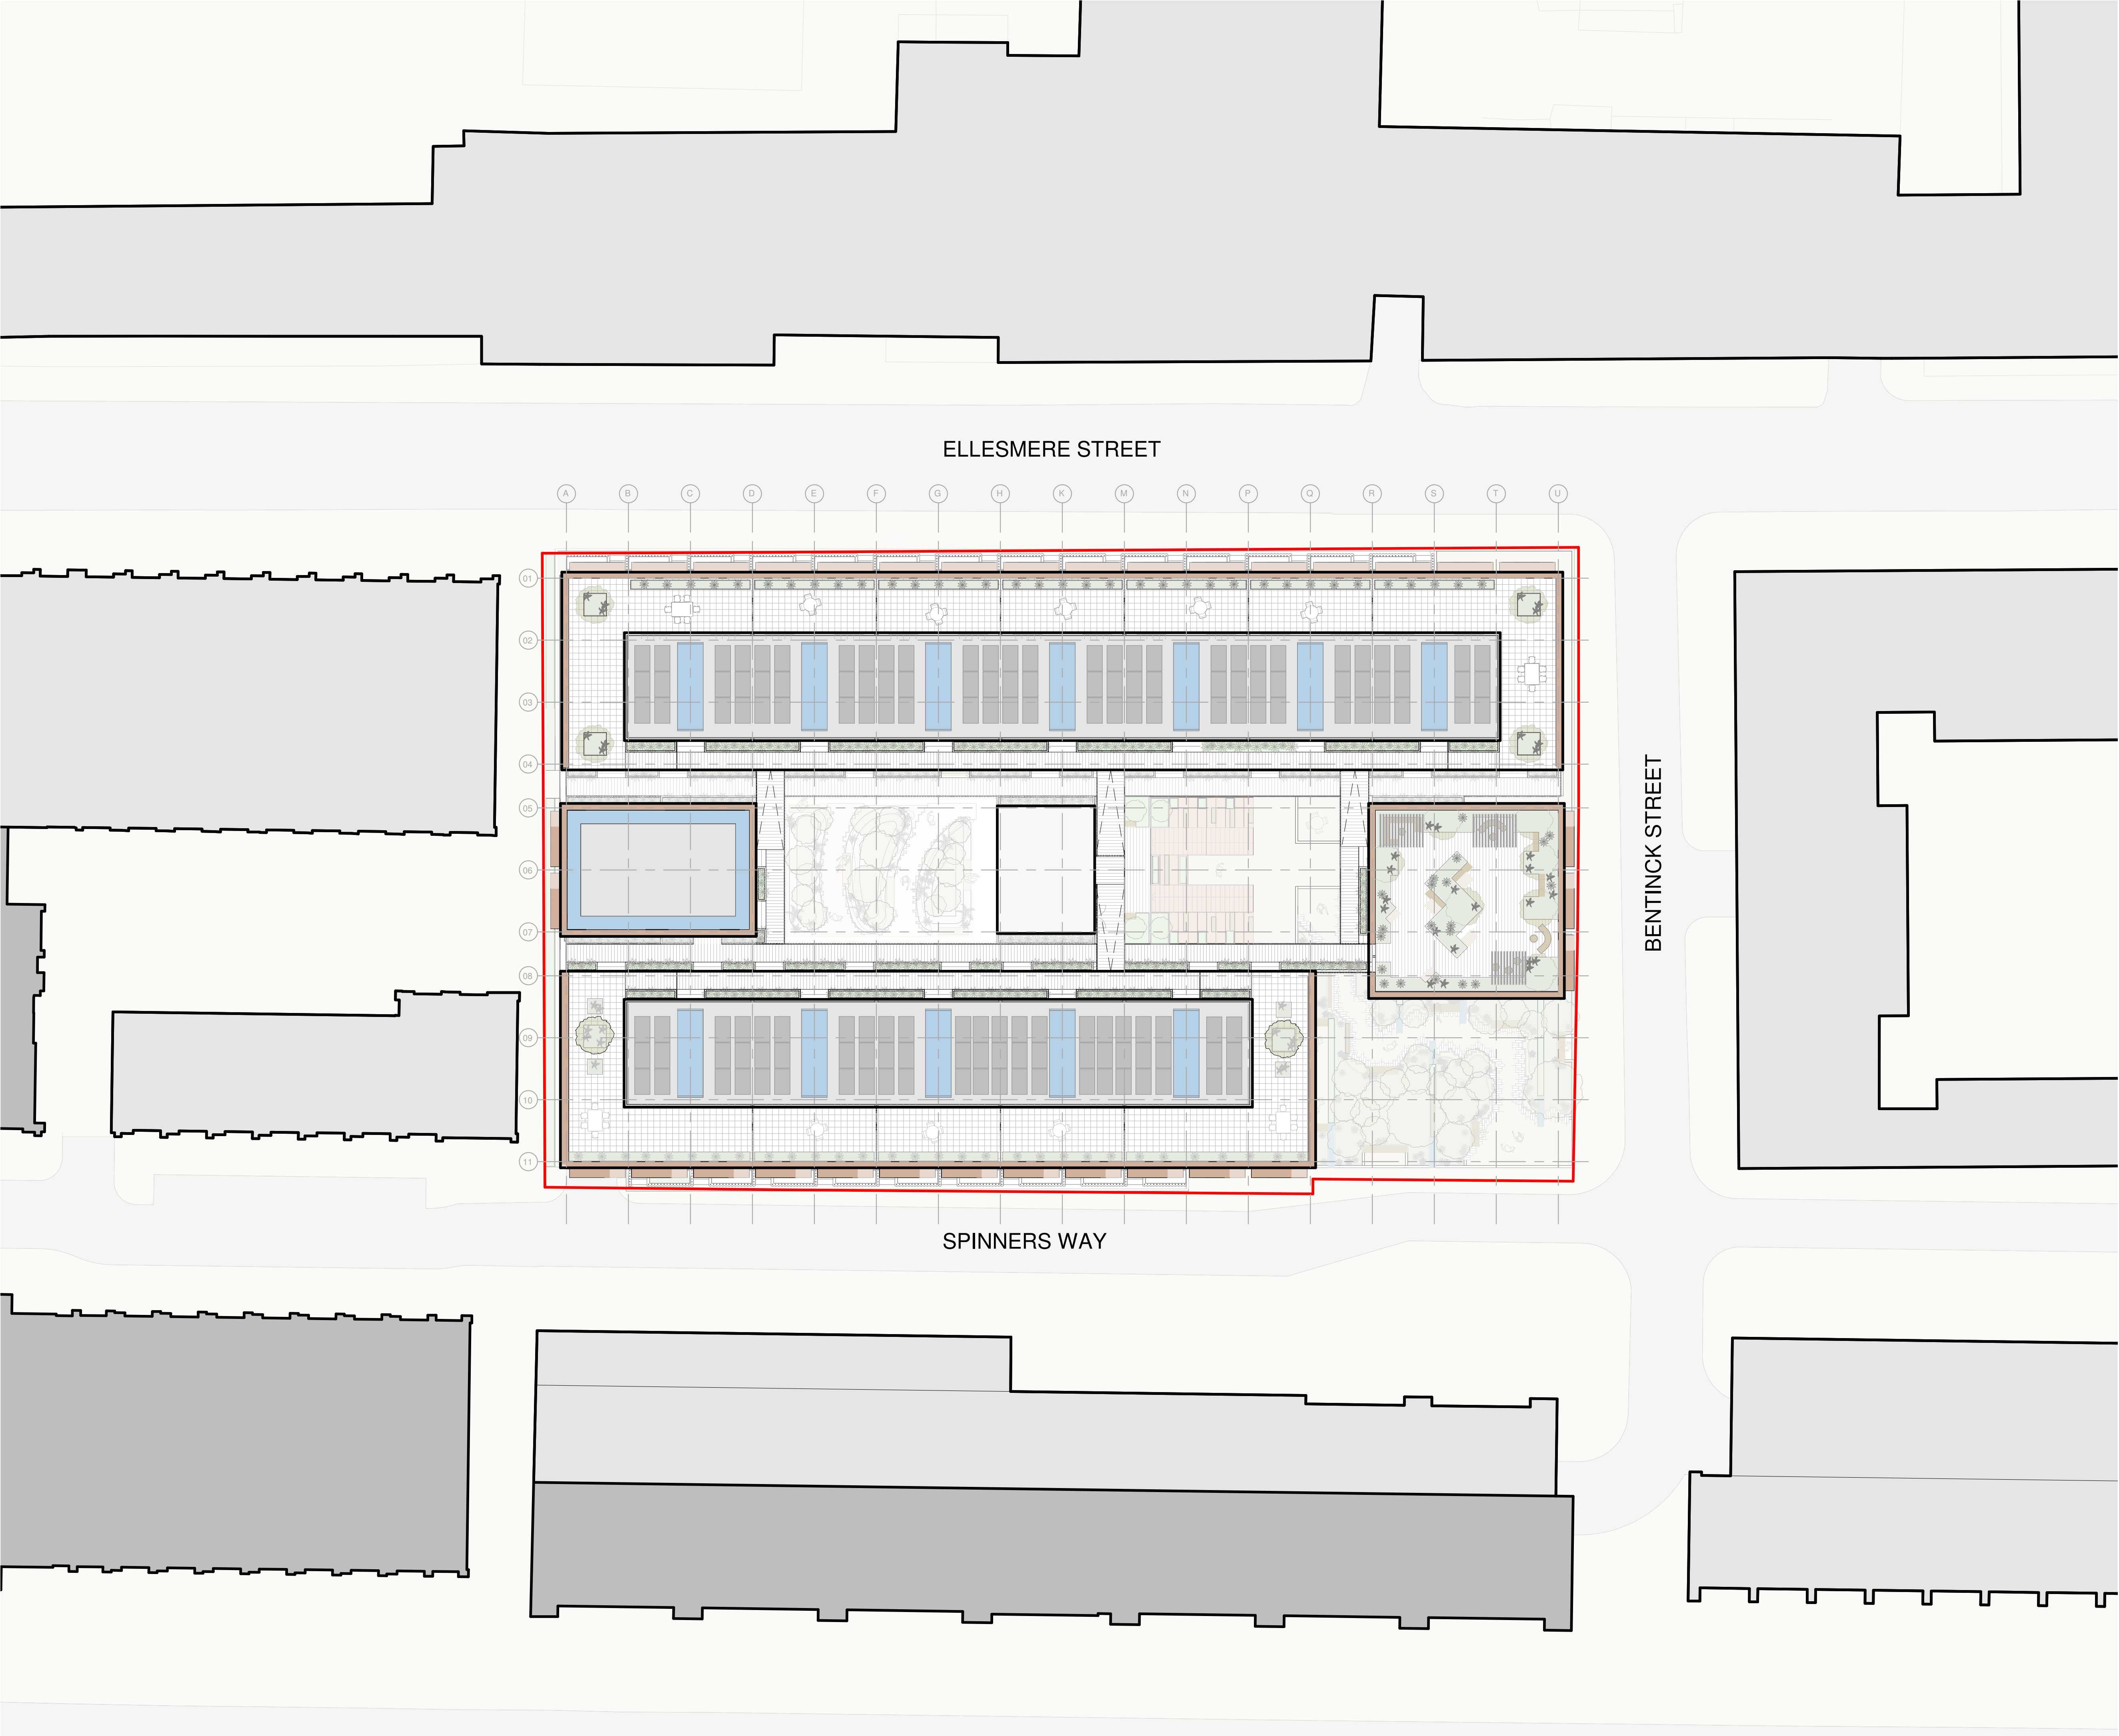


The copyright of this drawing is vested with Corstorphine + Wright Ltd and must not be copied or reproduced without the consent of the company.

Figured dimensions only to be taken from this drawing. DO NOT SCALE. All contractors must visit the site and be responsible for checking all setting out dimensions and notifying the architect of any discrepancies prior to any manufacture or construction work.

NOTES:

This drawing is issued for information only. All areas and apartment layouts are provisional and subject to change.

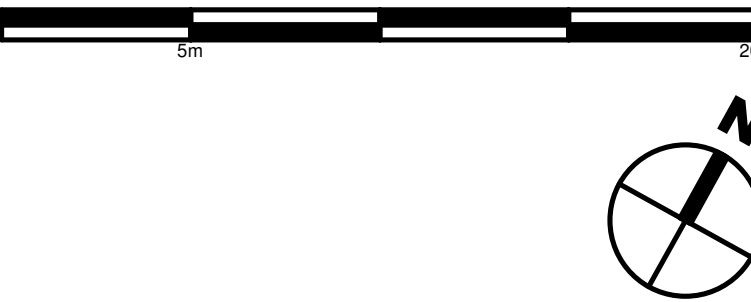

P01	Issued for Planning	20.11.20	DM	MB
Rev	Description	Date	Dr by	App by

Project Stage

PLANNING

Client:

DE TRAFFORD

Project:

PHOENIX WORKS

Drawing Title:

Roof Plan GA

Drawn	Checked	Paper Size	Scale	Date
DM	MD	A1	1 : 200@A1	09/02/20

Drawing No.	Revision
20098-CW-B1-ZZ-DR-A-2013	P01

Drawing BIM Name:

20098-CW-B1-ZZ-M3-A-BUIL-S1.RVT

CDE Area:	Suitability Code:	BIM Revision:
		P01.01

CORSTORPHINE + WRIGHT
ARCHITECTS

Warwick
London
Birmingham
Manchester
Leeds
Canterbury
Glasgow
Darlington
Dublin

Appendix B

SITE LOCATION PLAN

