


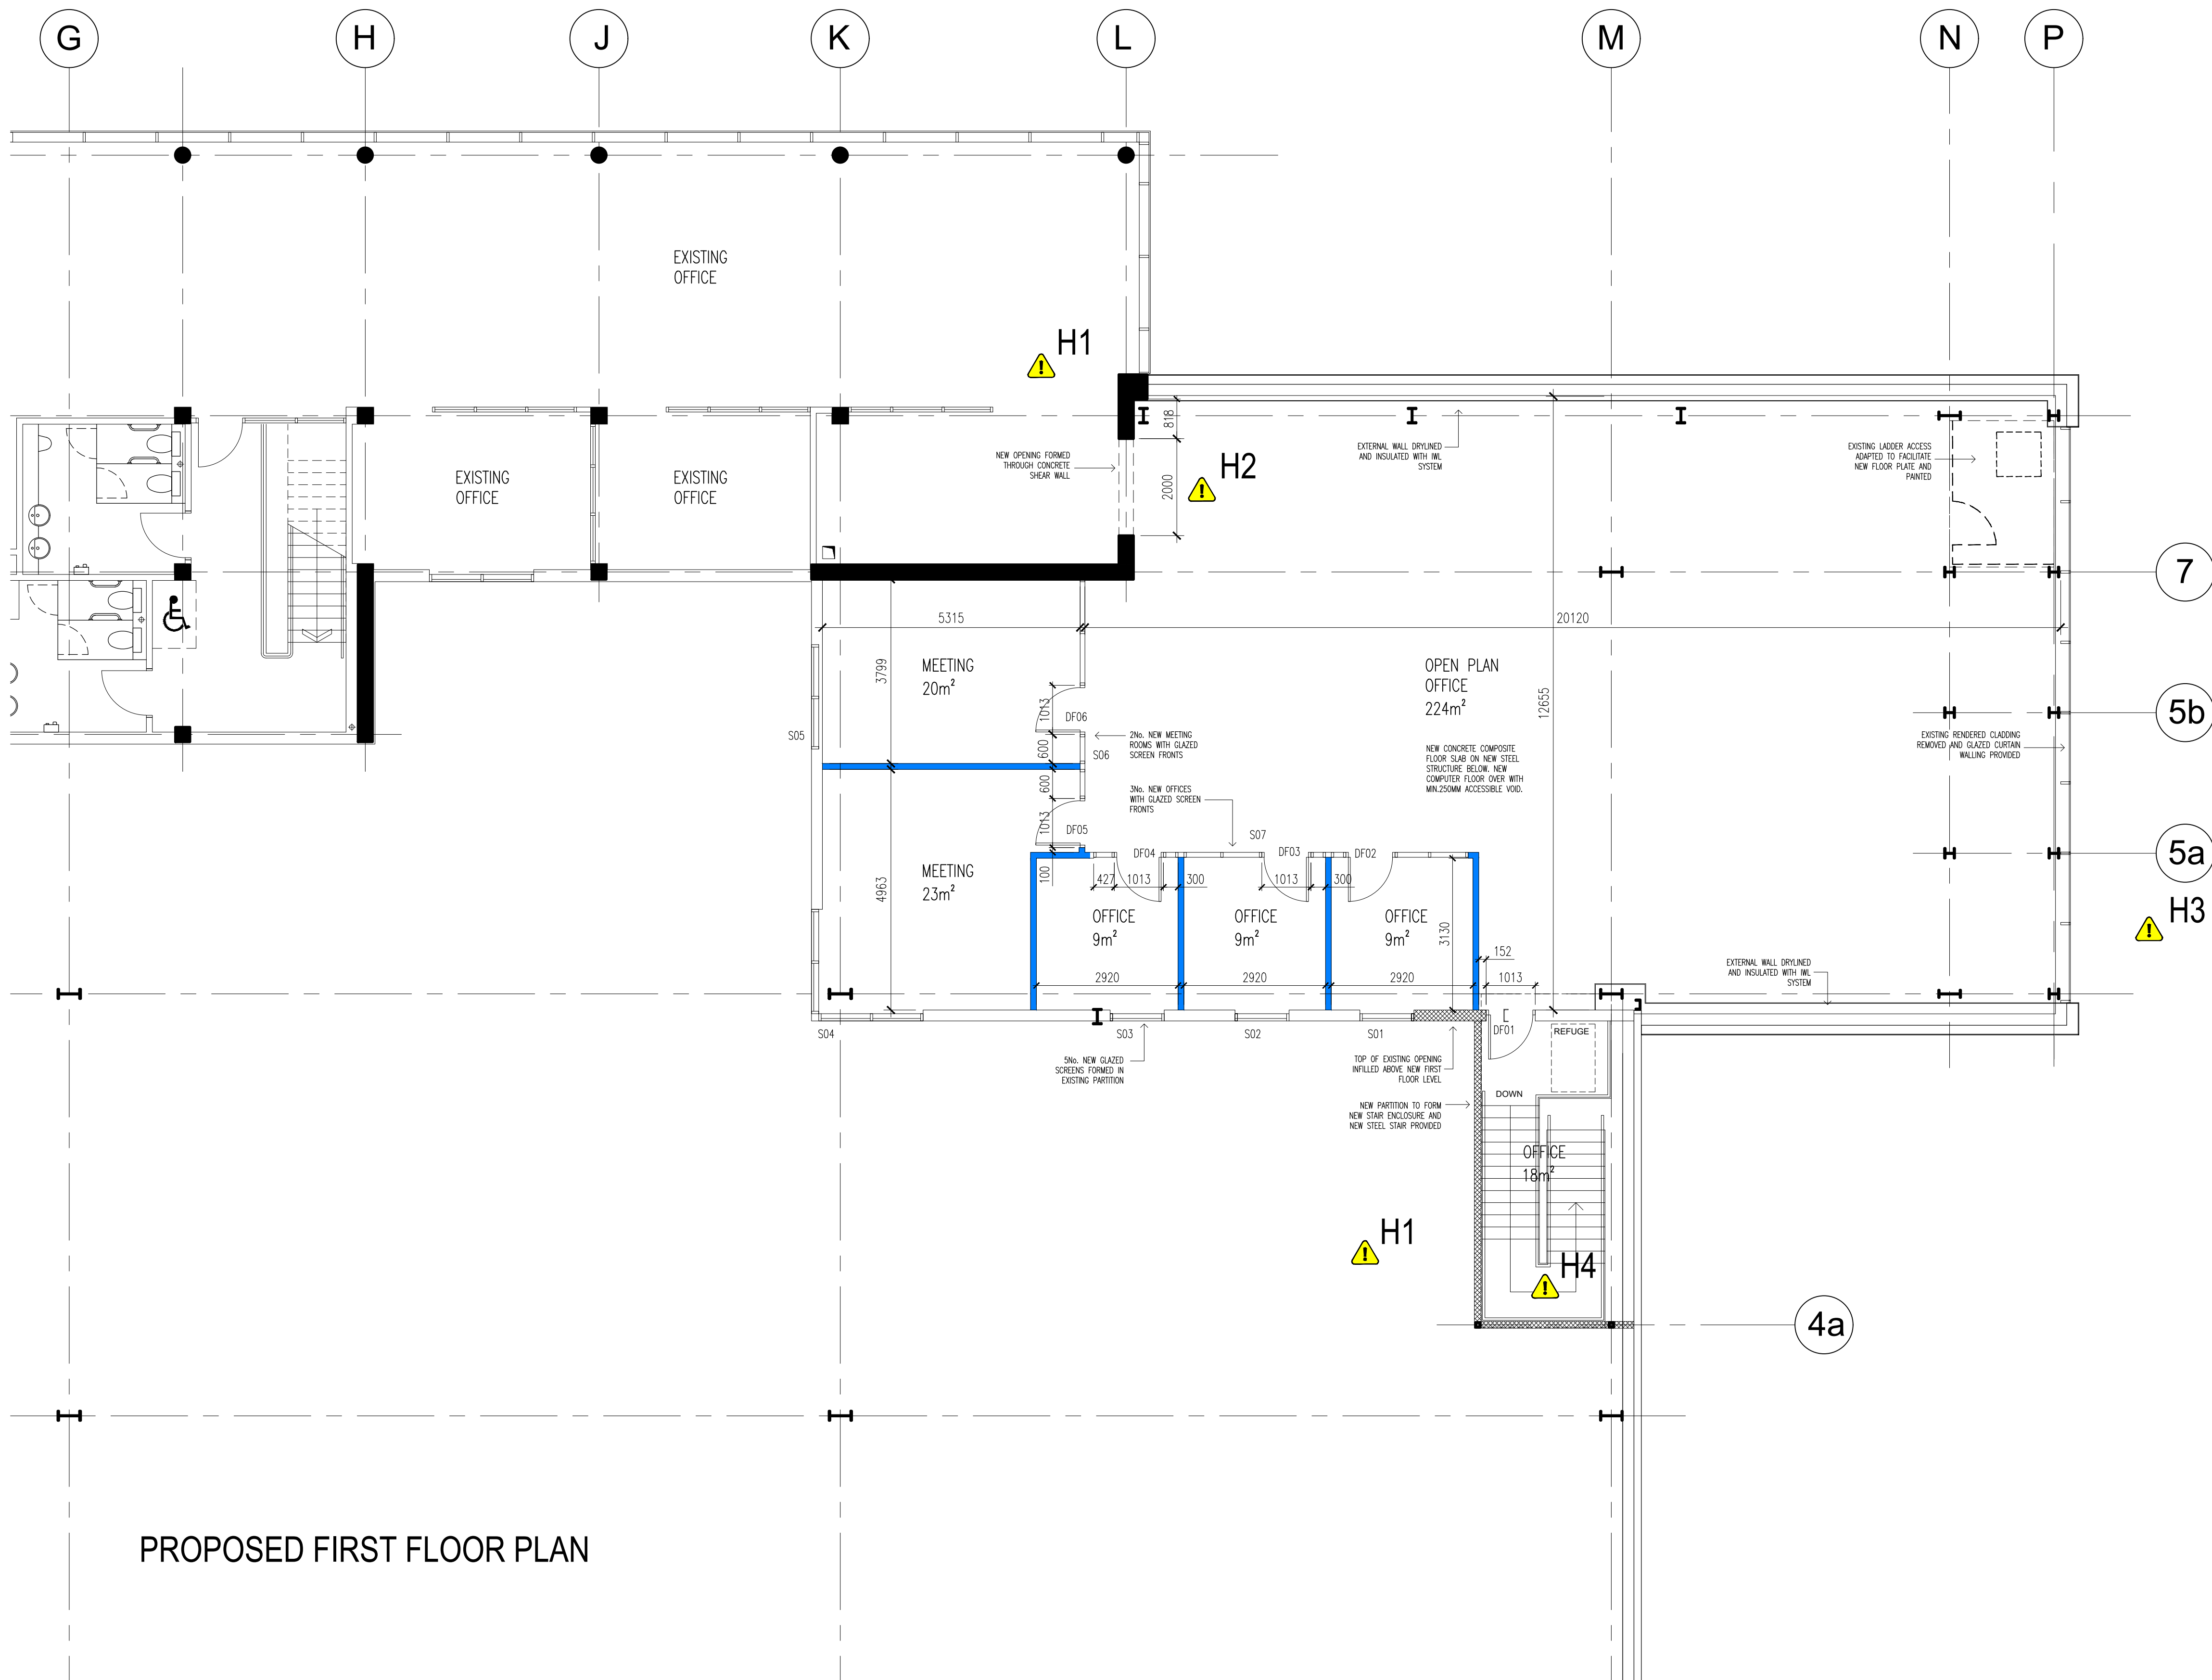

PROPOSED FIRST FLOOR PLAN

status		
PRELIMINARY		
This drawing is ©Bradshaw Gass & Hope LLP and is not to be copied, reproduced or re-distributed either in whole or in part without the prior written permission of the originator.		
The originator shall have no responsibility for any liability, loss, cost, damage or expense arising from or relating to any use of this document other than for its intended purpose on this project.		
This drawing shall be read in conjunction with all other relevant drawings, specifications and associated documentation. Any discrepancies, errors or omissions are to be reported to the originator before proceeding with work.		
All dimensions are to be checked on site by the contractor prior to proceeding with any work.		

Hazard Identification		
ref	hazard	date
H1	EXISTING OCCUPIED BUILDING	27.02.21
H2	CORE DRILLING AND CONCRETE CUTTING THROUGH SHEER WALL. STRUCTURAL ADVISE TO BE SOUGHT.	27.02.21
H3	WORK AT HEIGHT. LARGE GLAZED ELEMENTS TO BE LIFTED.	27.02.21
H4	ACCESS FOR LARGE STRUCTURAL ELEMENT.	27.02.21

P1	ISSUED TO PLANNING	LK	11.03.21
ref	revision	by	date



Architects
Consulting Engineers
Quantity Surveyors

21 Silverwell Street
Bolton
BL1 1PR
t: 01204 525321
email@bghbolton.co.uk
www.bghbolton.co.uk

Bradshaw Gass & Hope LLP

client
LITTLE GREENE PAINT COMPANY LTD

project
ALTERATION TO ADMINISTRATIVE ACCOMMODATION

drawing
PROPOSED FIRST FLOOR PLAN

drawn by	DJH	date	24.02.2021
checked by		date	
scale	1:75		A1
dwg no	2139.02.303	rev	P1