


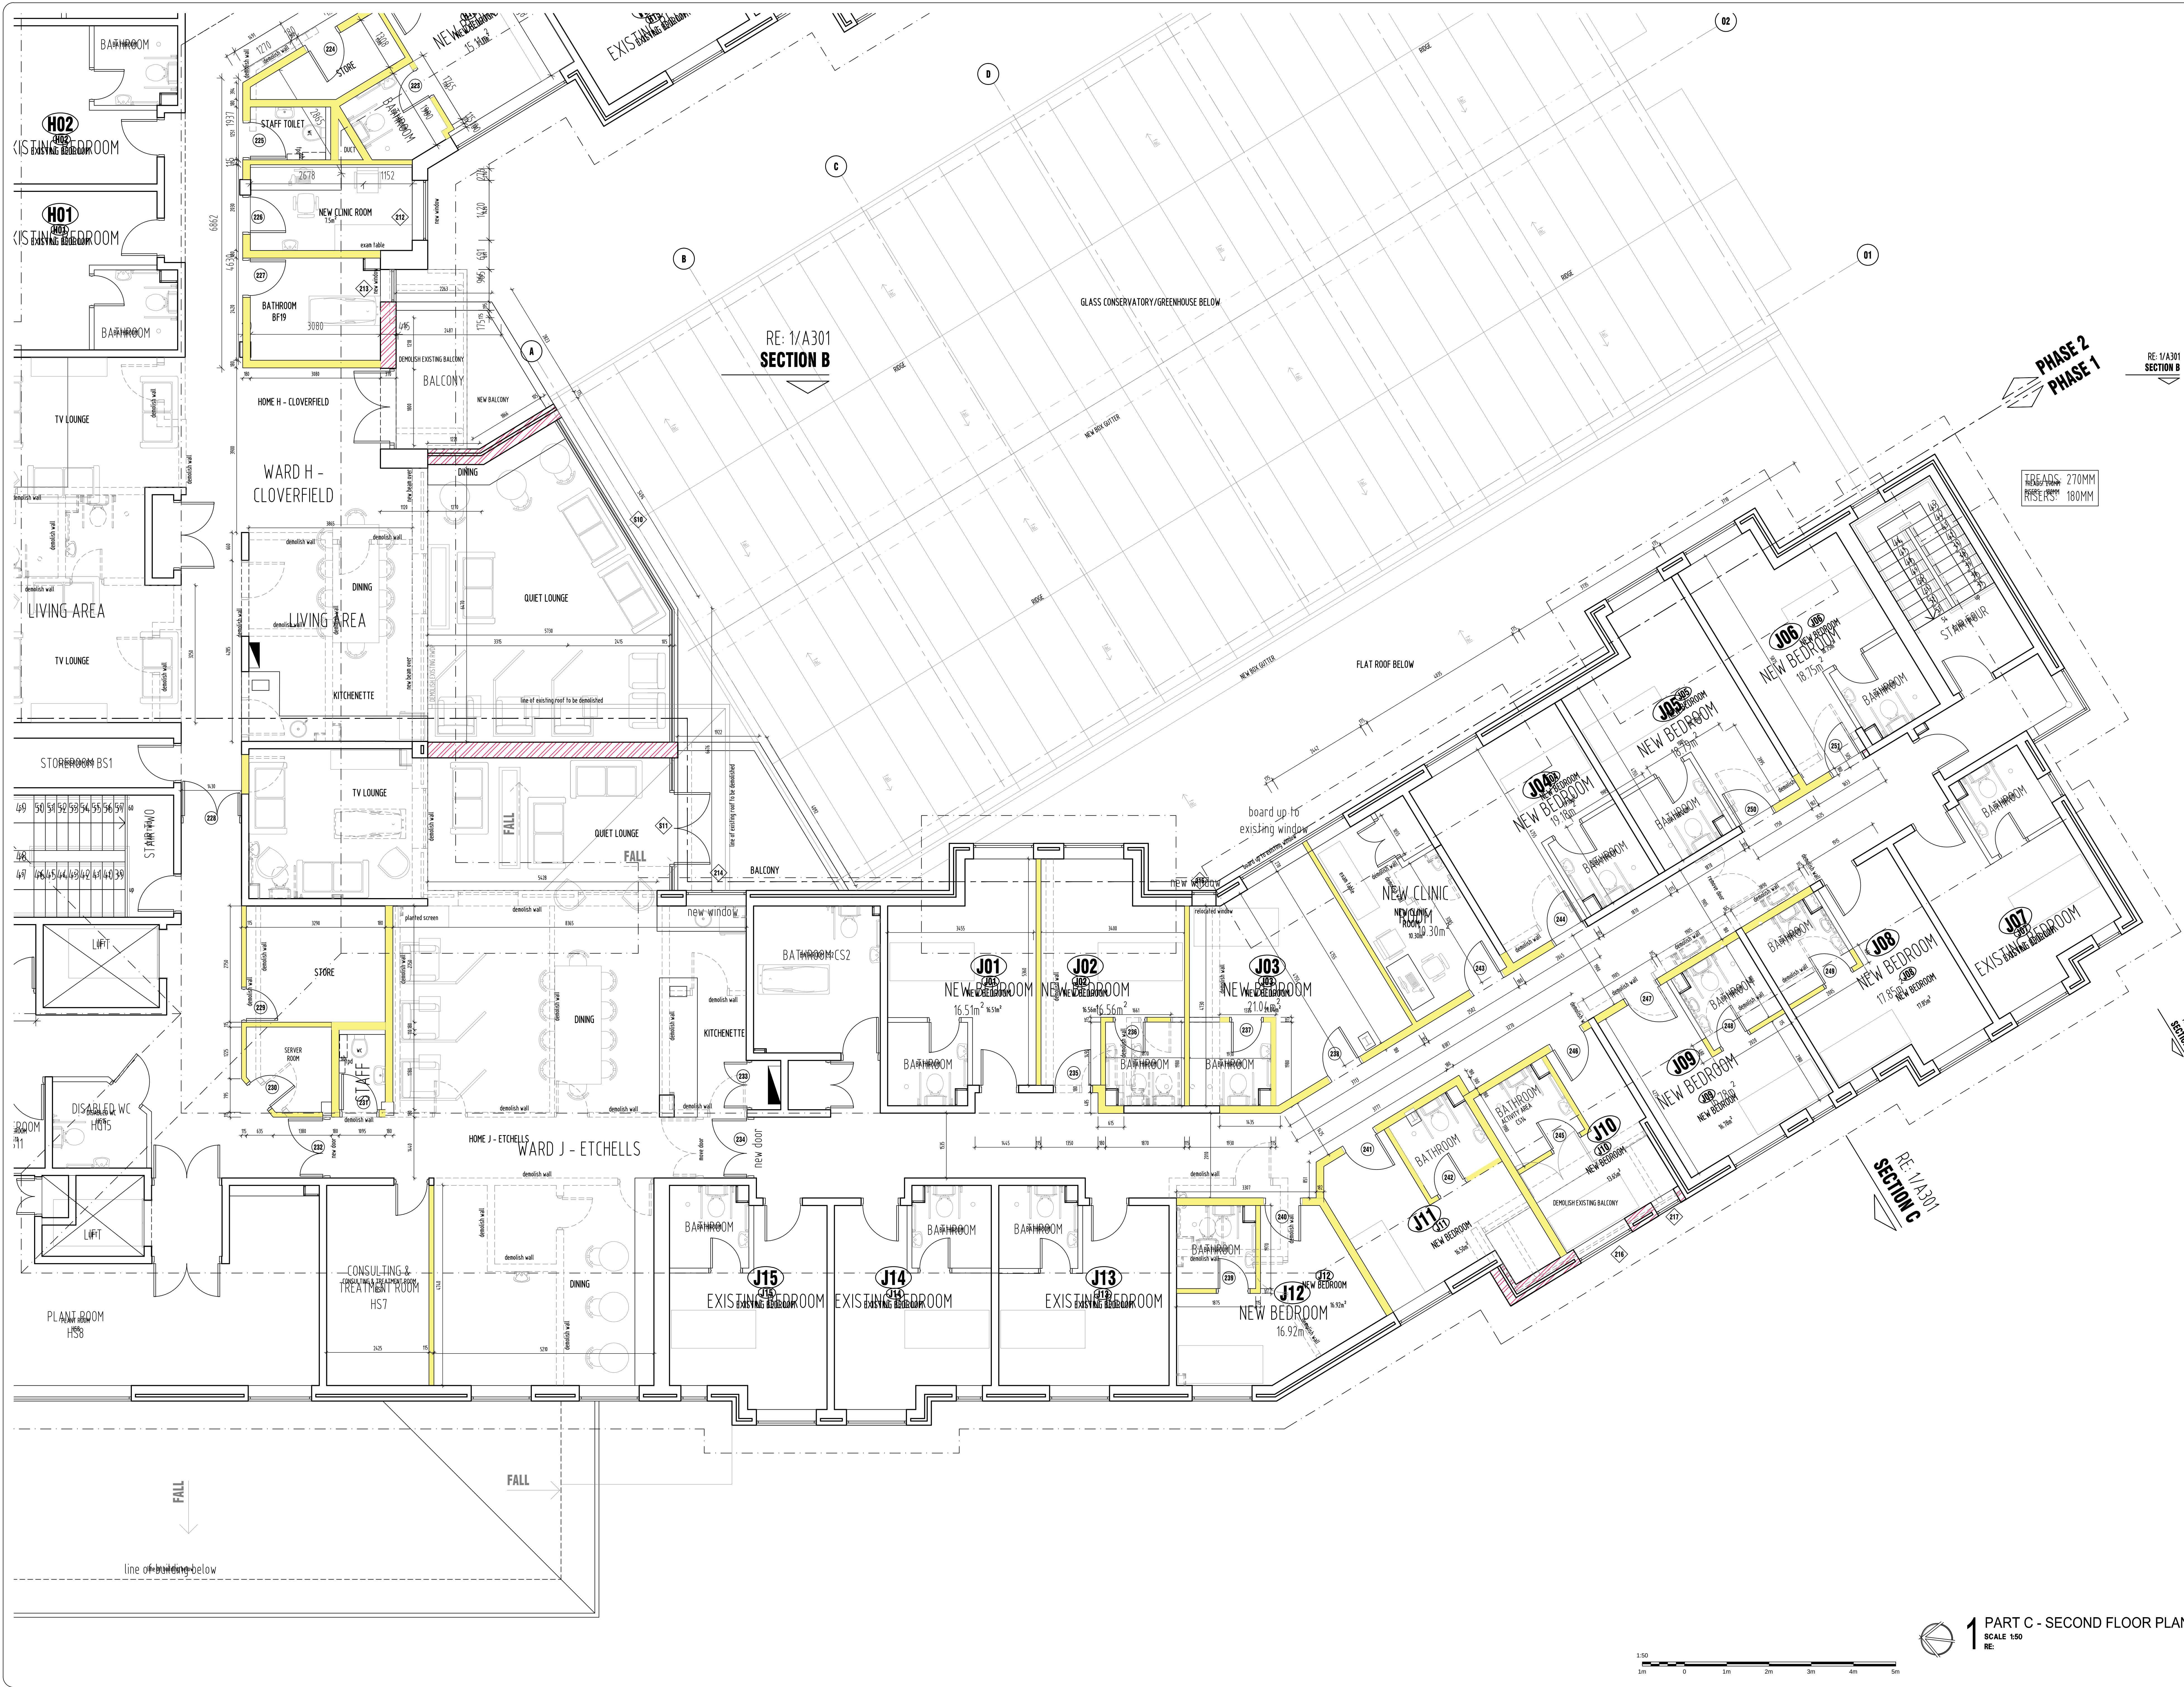

190220101A209A

CONSULTANT/REFERENCE DRAWING INDEX

DRAWING NUMBER	DRAWING TITLE	DISCIPLINE

KEY PLAN

PART B

PART C

PART A

NOTE:

contractor to check all dimensions on site and on drawings, any discrepancies must be reported to the architect, only figured dimensions are to be taken.
This drawing is the property of array architects, copyright is reserved by them and the drawing is issued on the condition that it is not amended, copied, reproduced, related or disclosed in any unauthorized person, either wholly or in part without the written consent of array architects.
All works to comply with NATIONAL BUILDING REGULATIONS ACT 1933 OF 1977 and the latest edition of the SANS 10400 and any amendments thereto as well as the by-laws of the relevant local municipality.
These drawings are to be read in conjunction with structural engineer's, civil engineer's, or plumbing consultant's drawings where specified.
ROOFS: (in accordance with PART 1 of SANS 10400) refer to sections and structural engineer's drawings where specified all roof trings to be in accordance with PART 1 of SANS 10400.
WALLS: (in accordance with PART 1 of SANS 10400) refer to sections, provide brickwork every 10th course.
CEILING & CELLS: refer to sections.
DPC'S: SABS approved throughout.
DPM'S: (in accordance with PART 1 of SANS 10400) SABS approved throughout.
STRUCTURAL WORK: refer to structural engineer's details and specifications.
GLAZING: (in accordance with PART 1 of SANS 10400) SANS 10400:11 and 10400:12.
SABS materials used throughout. Stone and brick used with all waste fittings, all u/s to be worked at the surface and sealed u/s to have 75 or 77 traps with side access, cleaning eyes, all u/s to have 32 down waste pipes and 14 down waste pipes to all other fittings.
GENERAL NOTES:
all habitable rooms to have a minimum of 10% natural light and 15% natural ventilation to comply with the NATIONAL BUILDING REGULATIONS (SANS 10400) unless otherwise specified, refer to mechanical engineer's specification, all windows to have pre-tensioned double over, double in every course for 5 courses above lintel, breakers to every fifth course of brickwork use figured dimensions only, do not scale off drawing.

2	A	2020.03.12	Issued for APPROVAL	RV
LT	20	20	ISSUE TYPE B.1.1	
	20	20	FOR APPROVAL	FOR REVIEW
	20	20	FOR CONSTRUCTION	FOR REVIEW

CONSULTANT DRAWING NO. 000 000 000

DATE 2020.03.12

DRAWN RV

SCALE 1:50

PAGE SIZE A0

array architects

17 June Avenue, Bordenburg, Sandton
P.O. Box 4899, Sandton 2145
tel: +27 11 867 9104
fax: +27 11 867 9109
email: info@arrayarch.co.za
www.arrayarch.co.za

PROJECT

The Peele

ALTERATIONS & ADDITIONS TO THE EXISTING CARE FACILITY IN WYTHESHAM, MANCHESTER

DRAWING DESCRIPTION

SECOND FLOOR PLAN

PART C

190220101A209A

1 PART C - SECOND FLOOR PLAN
SCALE 1:50