


This drawing is protected by copyright and the information contained therein is the property of William McCall.
The drawing must not be copied and the information contained therein may not be used or disclosed without written permission of and in the manner permitted by William McCall.

0 1 2 3 4 5M

Scale 1:50@ A1


0 1 2 3 4 5 6 7 8 9 10M

Scale 1:100@ A1

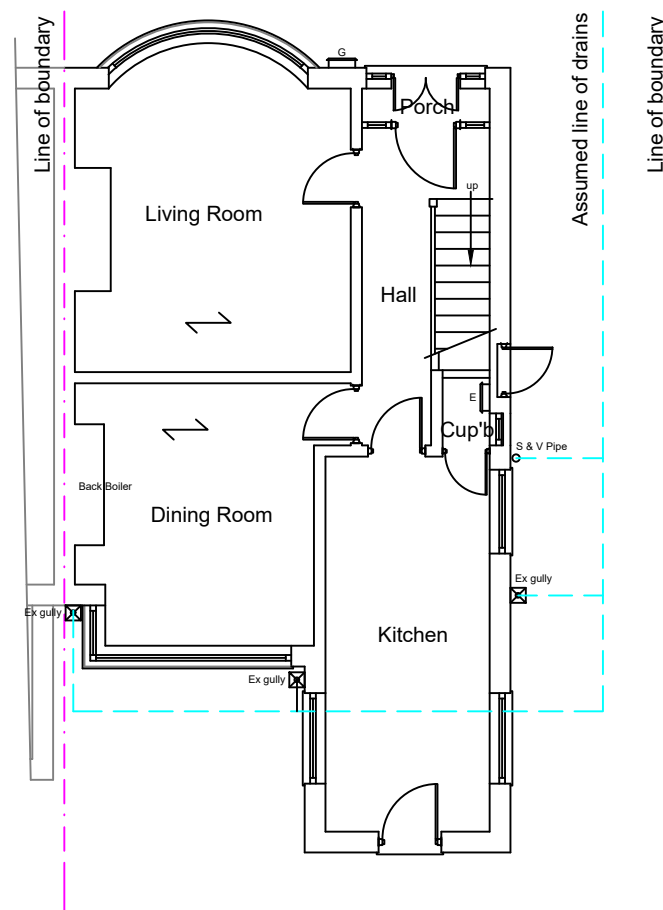


Existing Ground Floor Plan

1:100

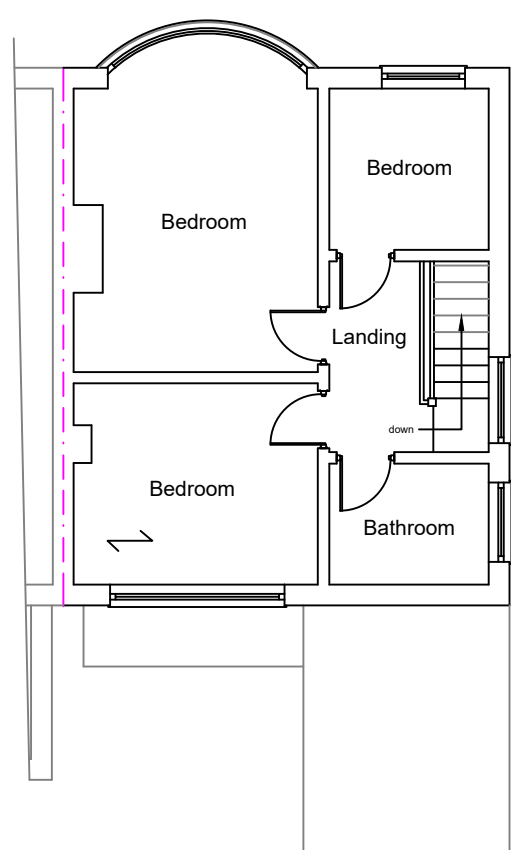

Existing First Floor Plan

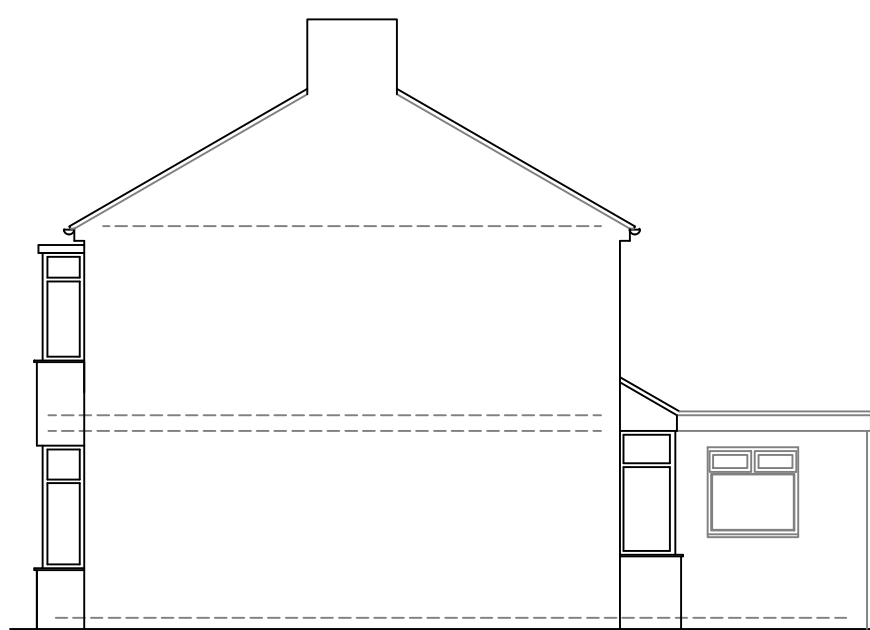


Existing Side Elevation




Existing Rear Elevation

1:100

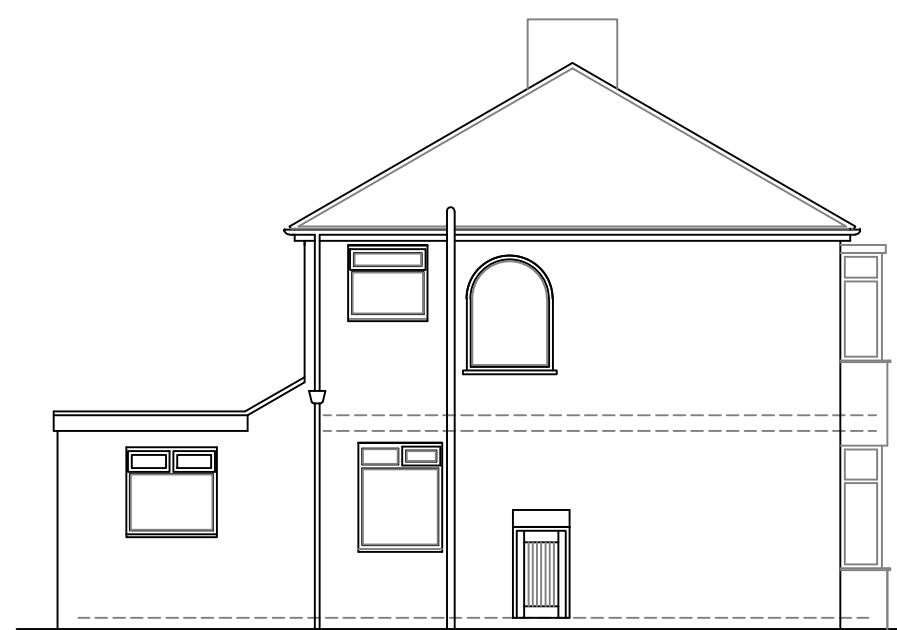


Existing Side Elevation

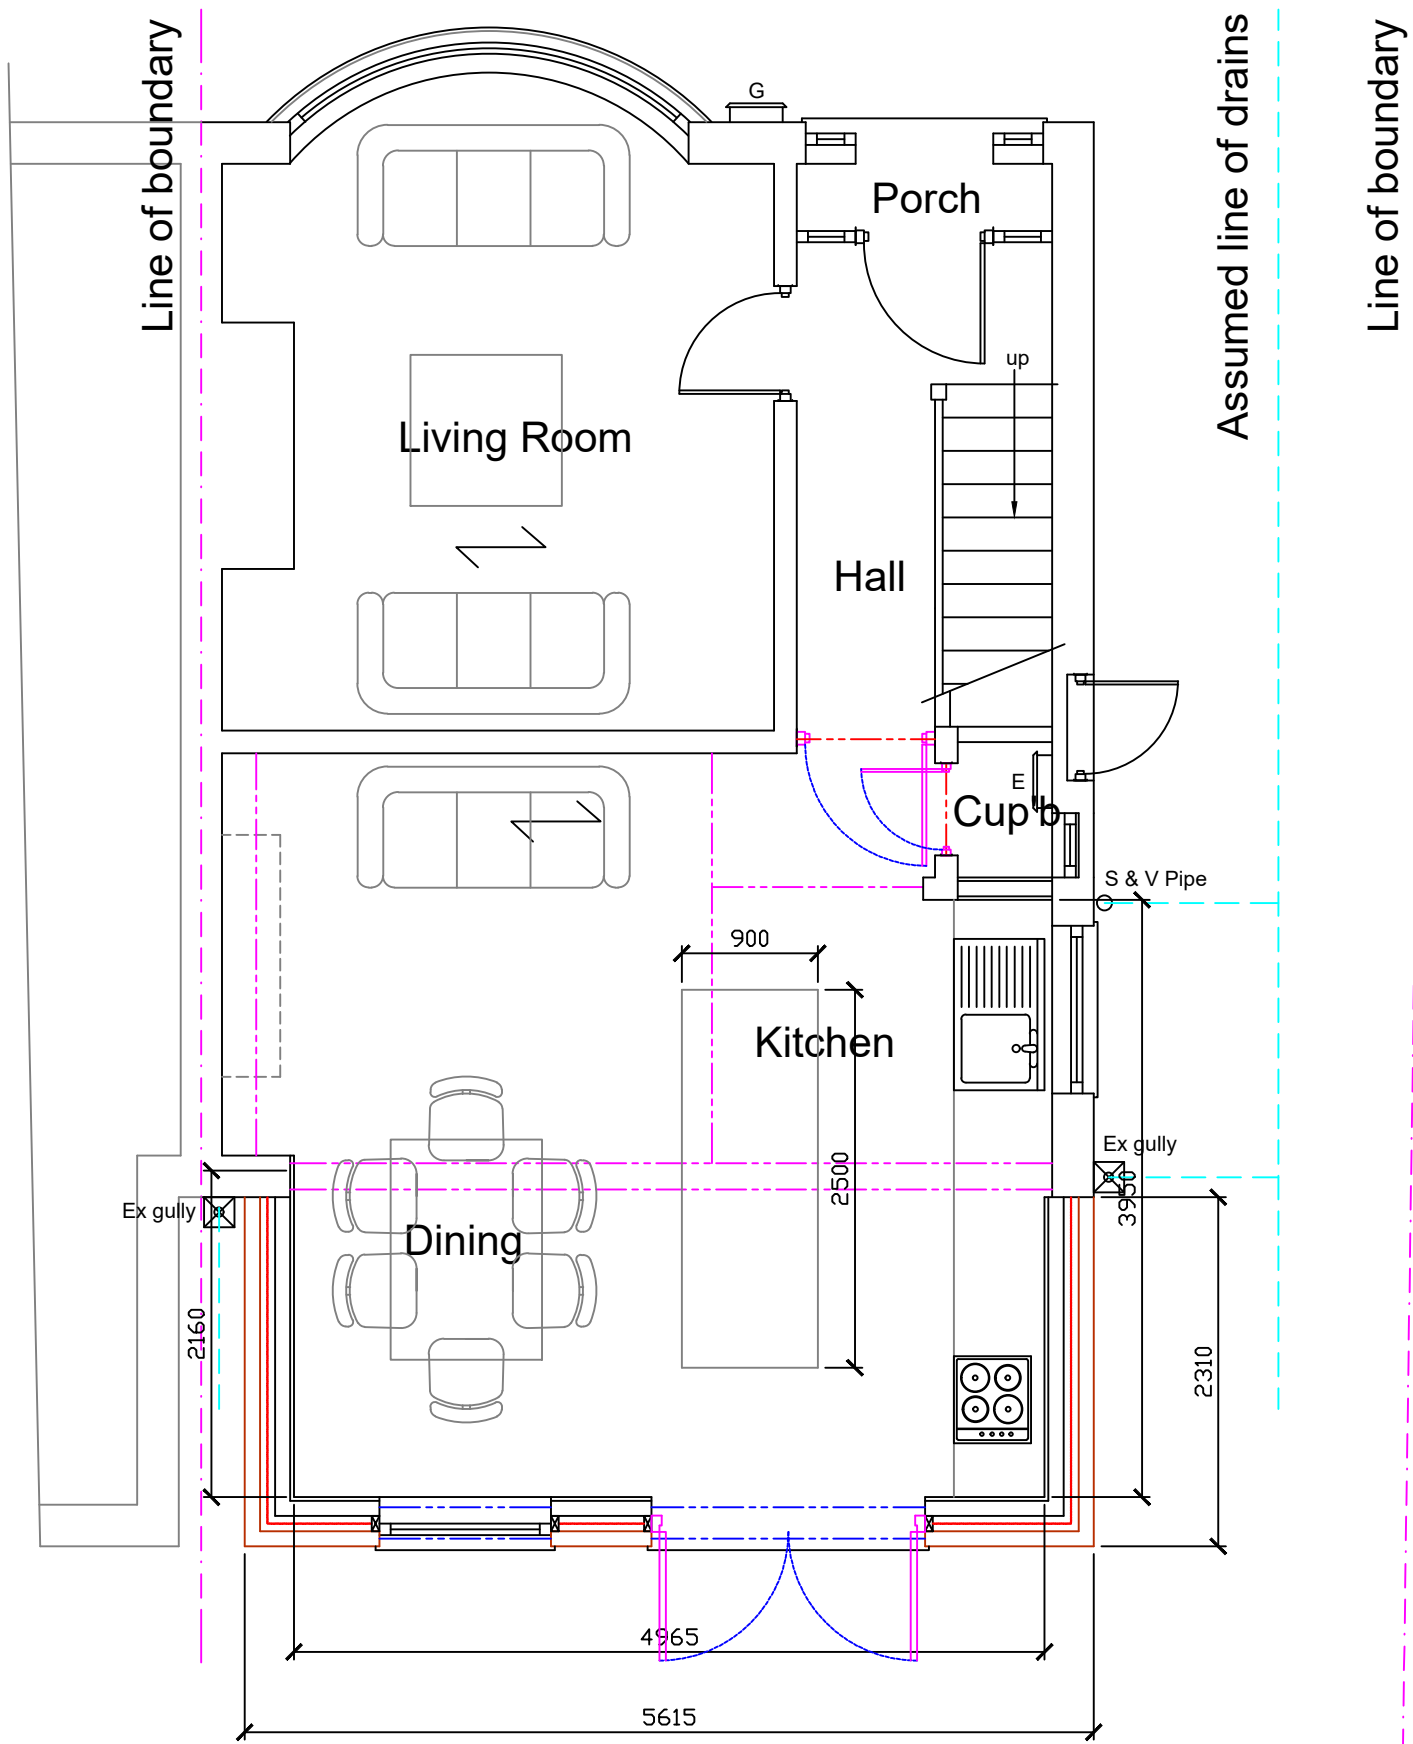


Proposed Ground Floor Plan


1:50

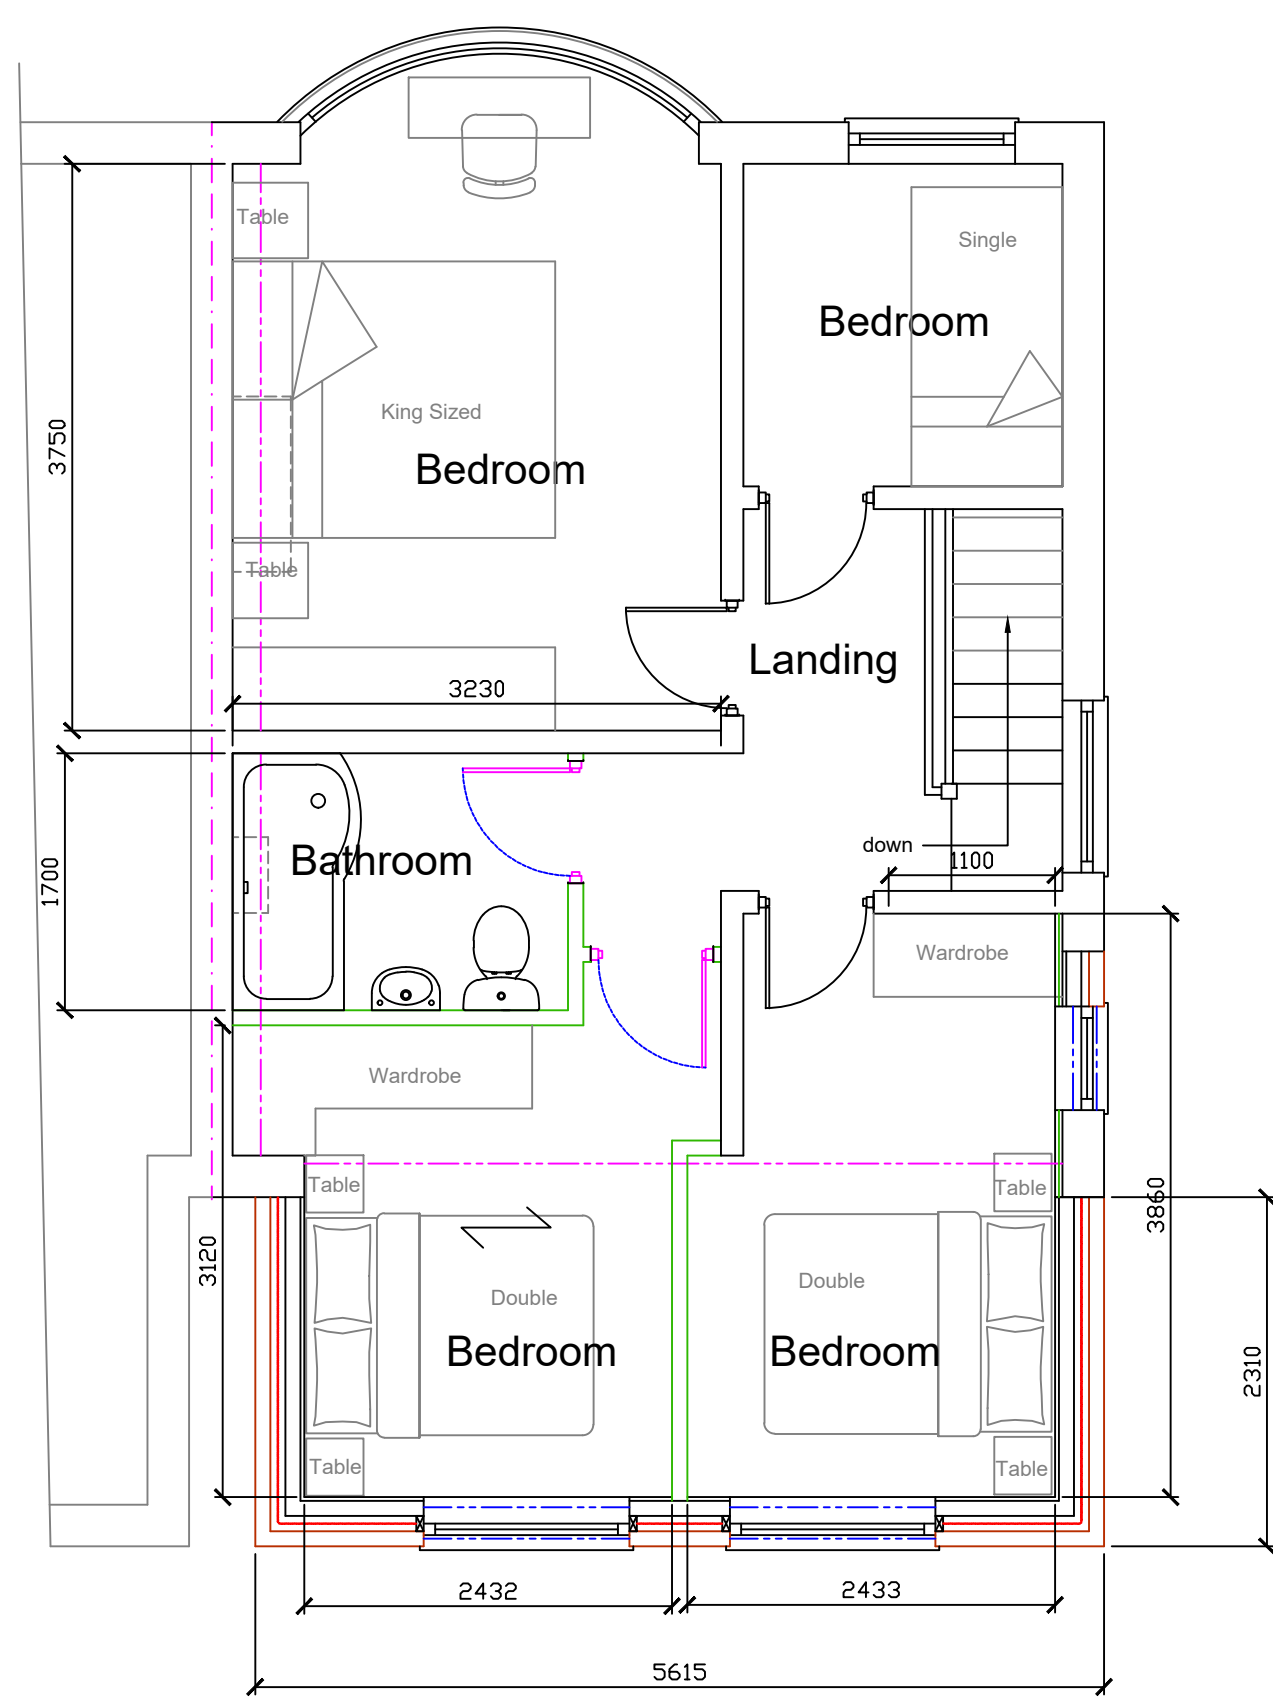

Proposed First Floor Plan

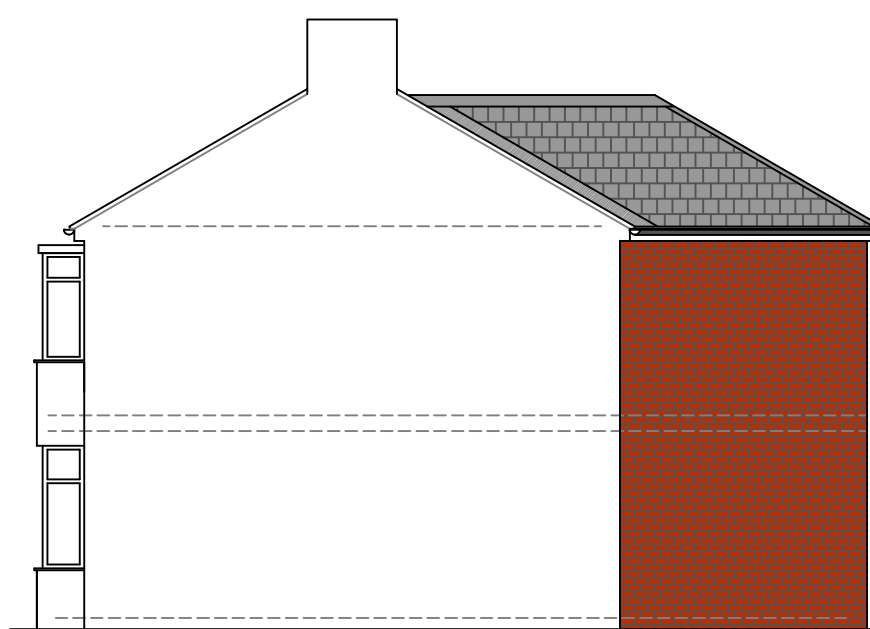


Proposed Side Elevation

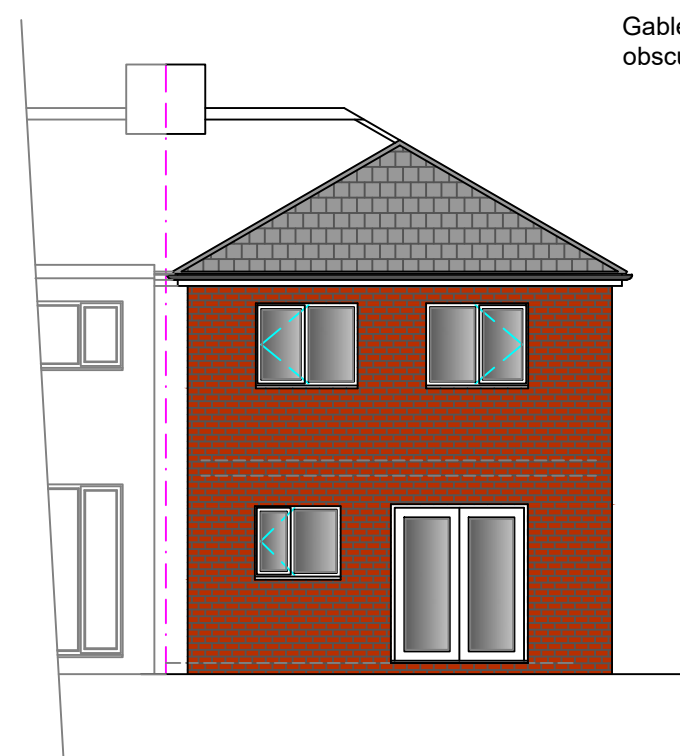

Proposed Rear Elevation

1:100

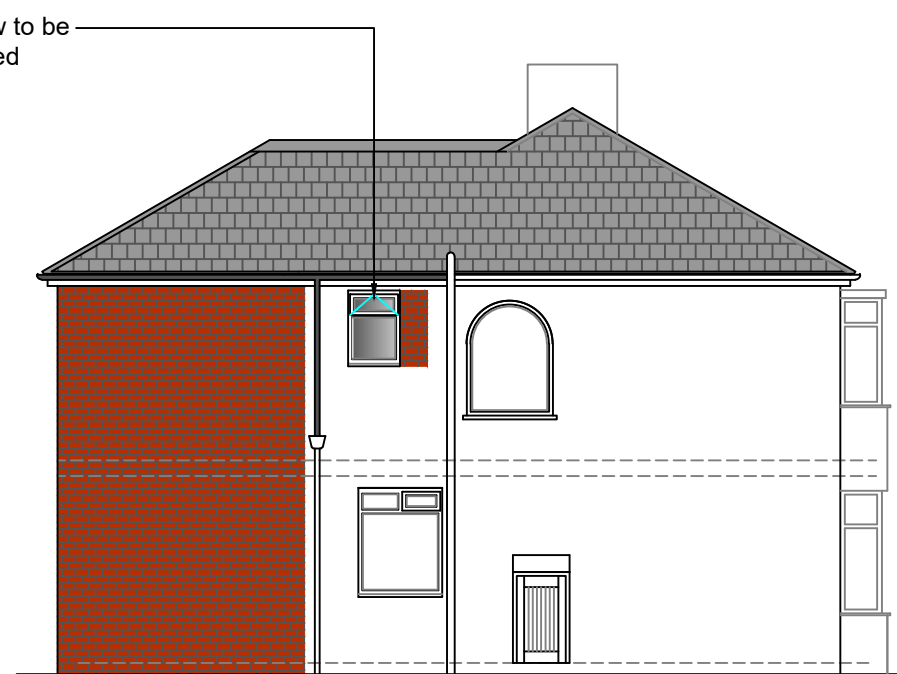

Proposed Side Elevation

Rev B :- 17/03/21 first floor gable window to be obscure glazed as per request of planning authority

Rev A :- 22/02/21 Revision to ground floor and first floor rear projection which has been reduce to match the neighbours projection as per the planning officers comments.

Stage :-		Householder Planning	
Project Title :-		Proposed Two Storey Rear Extension	
Drawing Title :-		Existing & Proposed Plans & Elevations	
Client :-		Associated Security	
Drwg No :-	01/21/05	Date :-	Jan '21
Scale :-	1:100 & 1:50@A1	Drawn:-	SCM
Site Address :-		196 Moston Lane East, New Moston, Manchester, M40 3QH	