


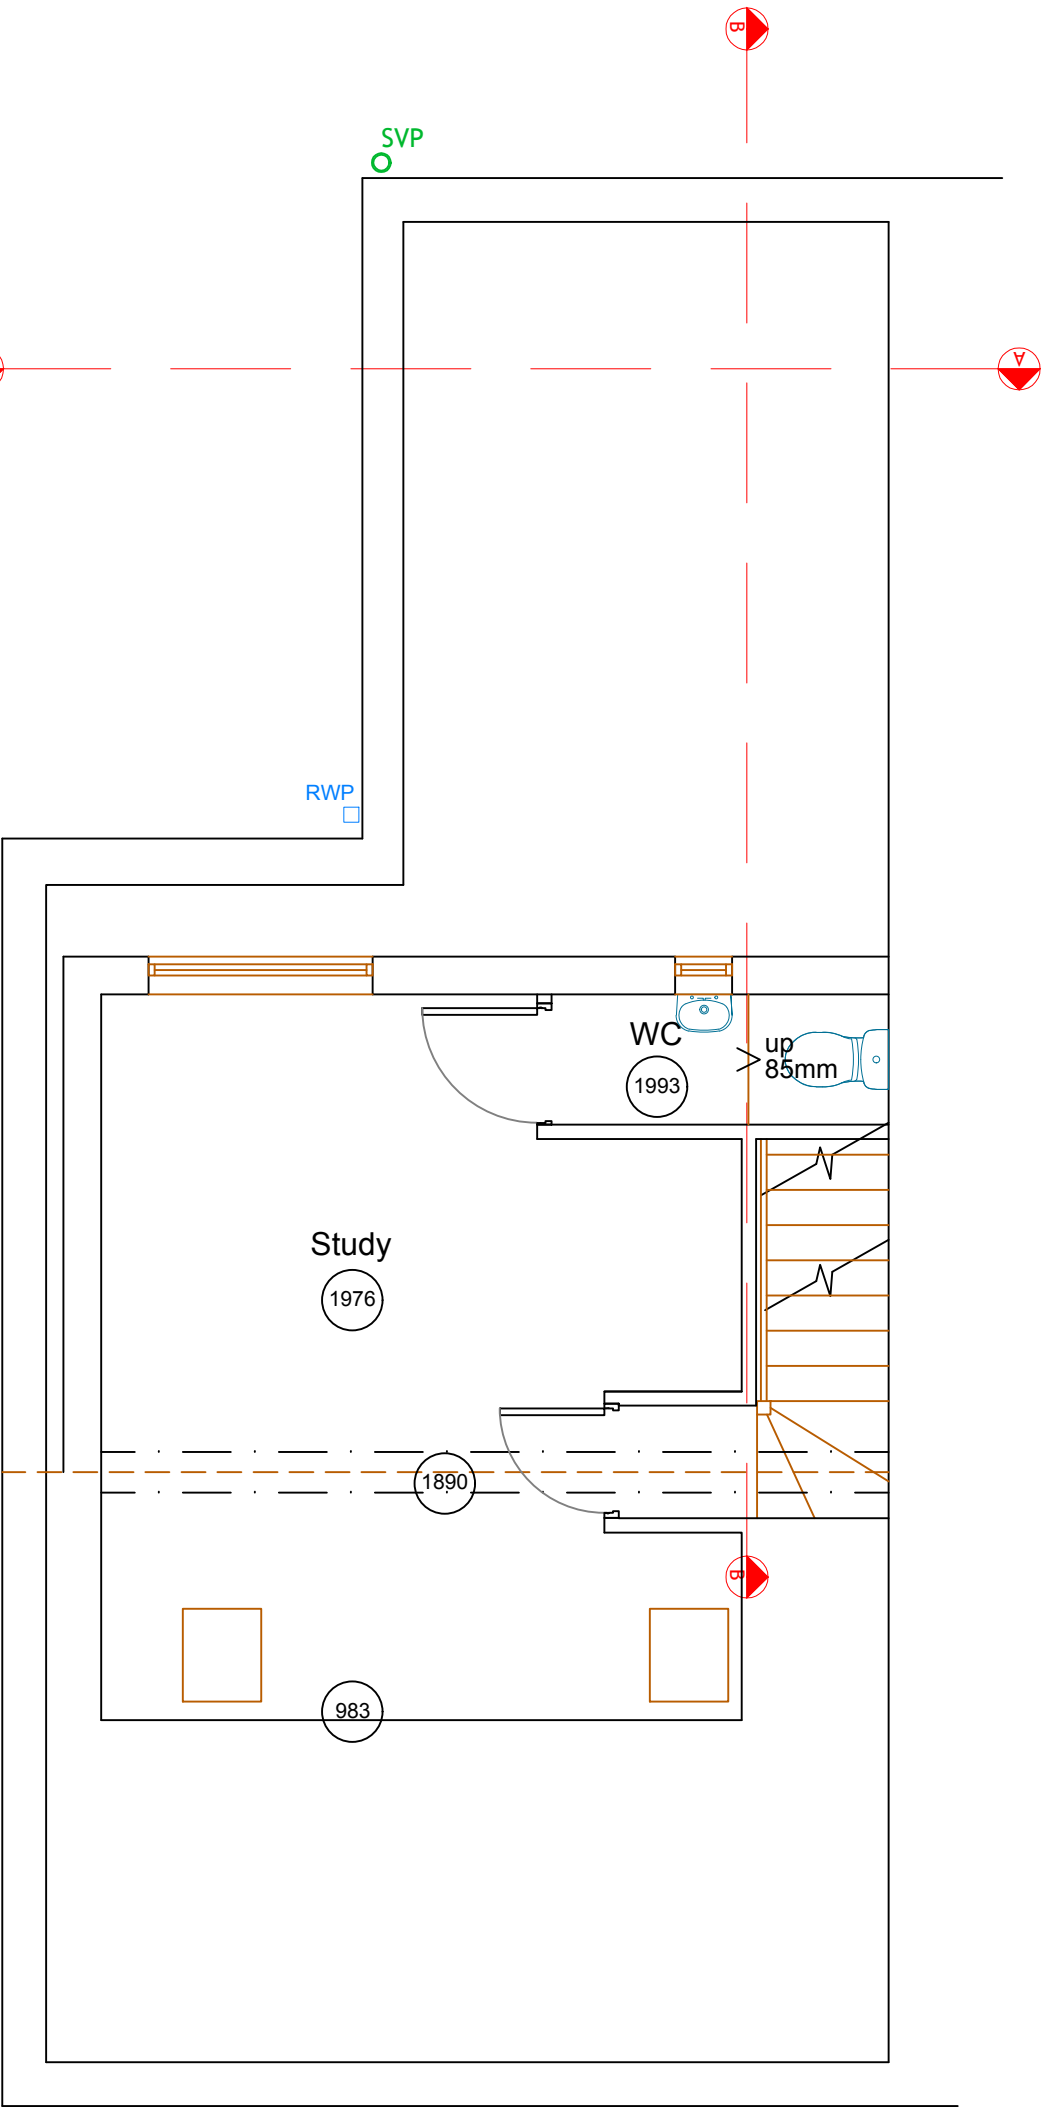

EXISTING SECOND FLOOR PLAN

- Legend**
- Level Difference: $\text{up } > 240\text{mm}$
 - Sloping Ceiling Direction: SC
 - Ceiling Height: 2777
 - Cill and Head Heights: C| 772, H| 1428
 - Rainwater Pipe Position: RWP
 - Soil and Vent Pipe Position: SVP
 - SVP Position above or below: OSVP
 - Boiler Location: [Boiler Symbol]

EDIFICE Building Consultants Limited
email: nick@edificebc.co.uk mobile: 07917125231
Architecture Project Management Consultancy
All levels and dimensions must be checked on site by contractor prior to commencement of works. Any variations must be reported to Edifice BC Ltd.
All information hereon in is the copyright of Edifice BC Ltd. Copying in full or in part is forbidden without the written permission from Edifice BC Ltd.

PROJECT Proposed Development at: 46 Nicolas Road Chorlton Manchester	DRAWING TITLE Existing First Floor Plan	CLIENT Mr and Mrs Cocker	DATE Mar '21	DRAWING No	REV
			DRAWN BY NH	728-2.02	
			SCALE 1:50@A3		