


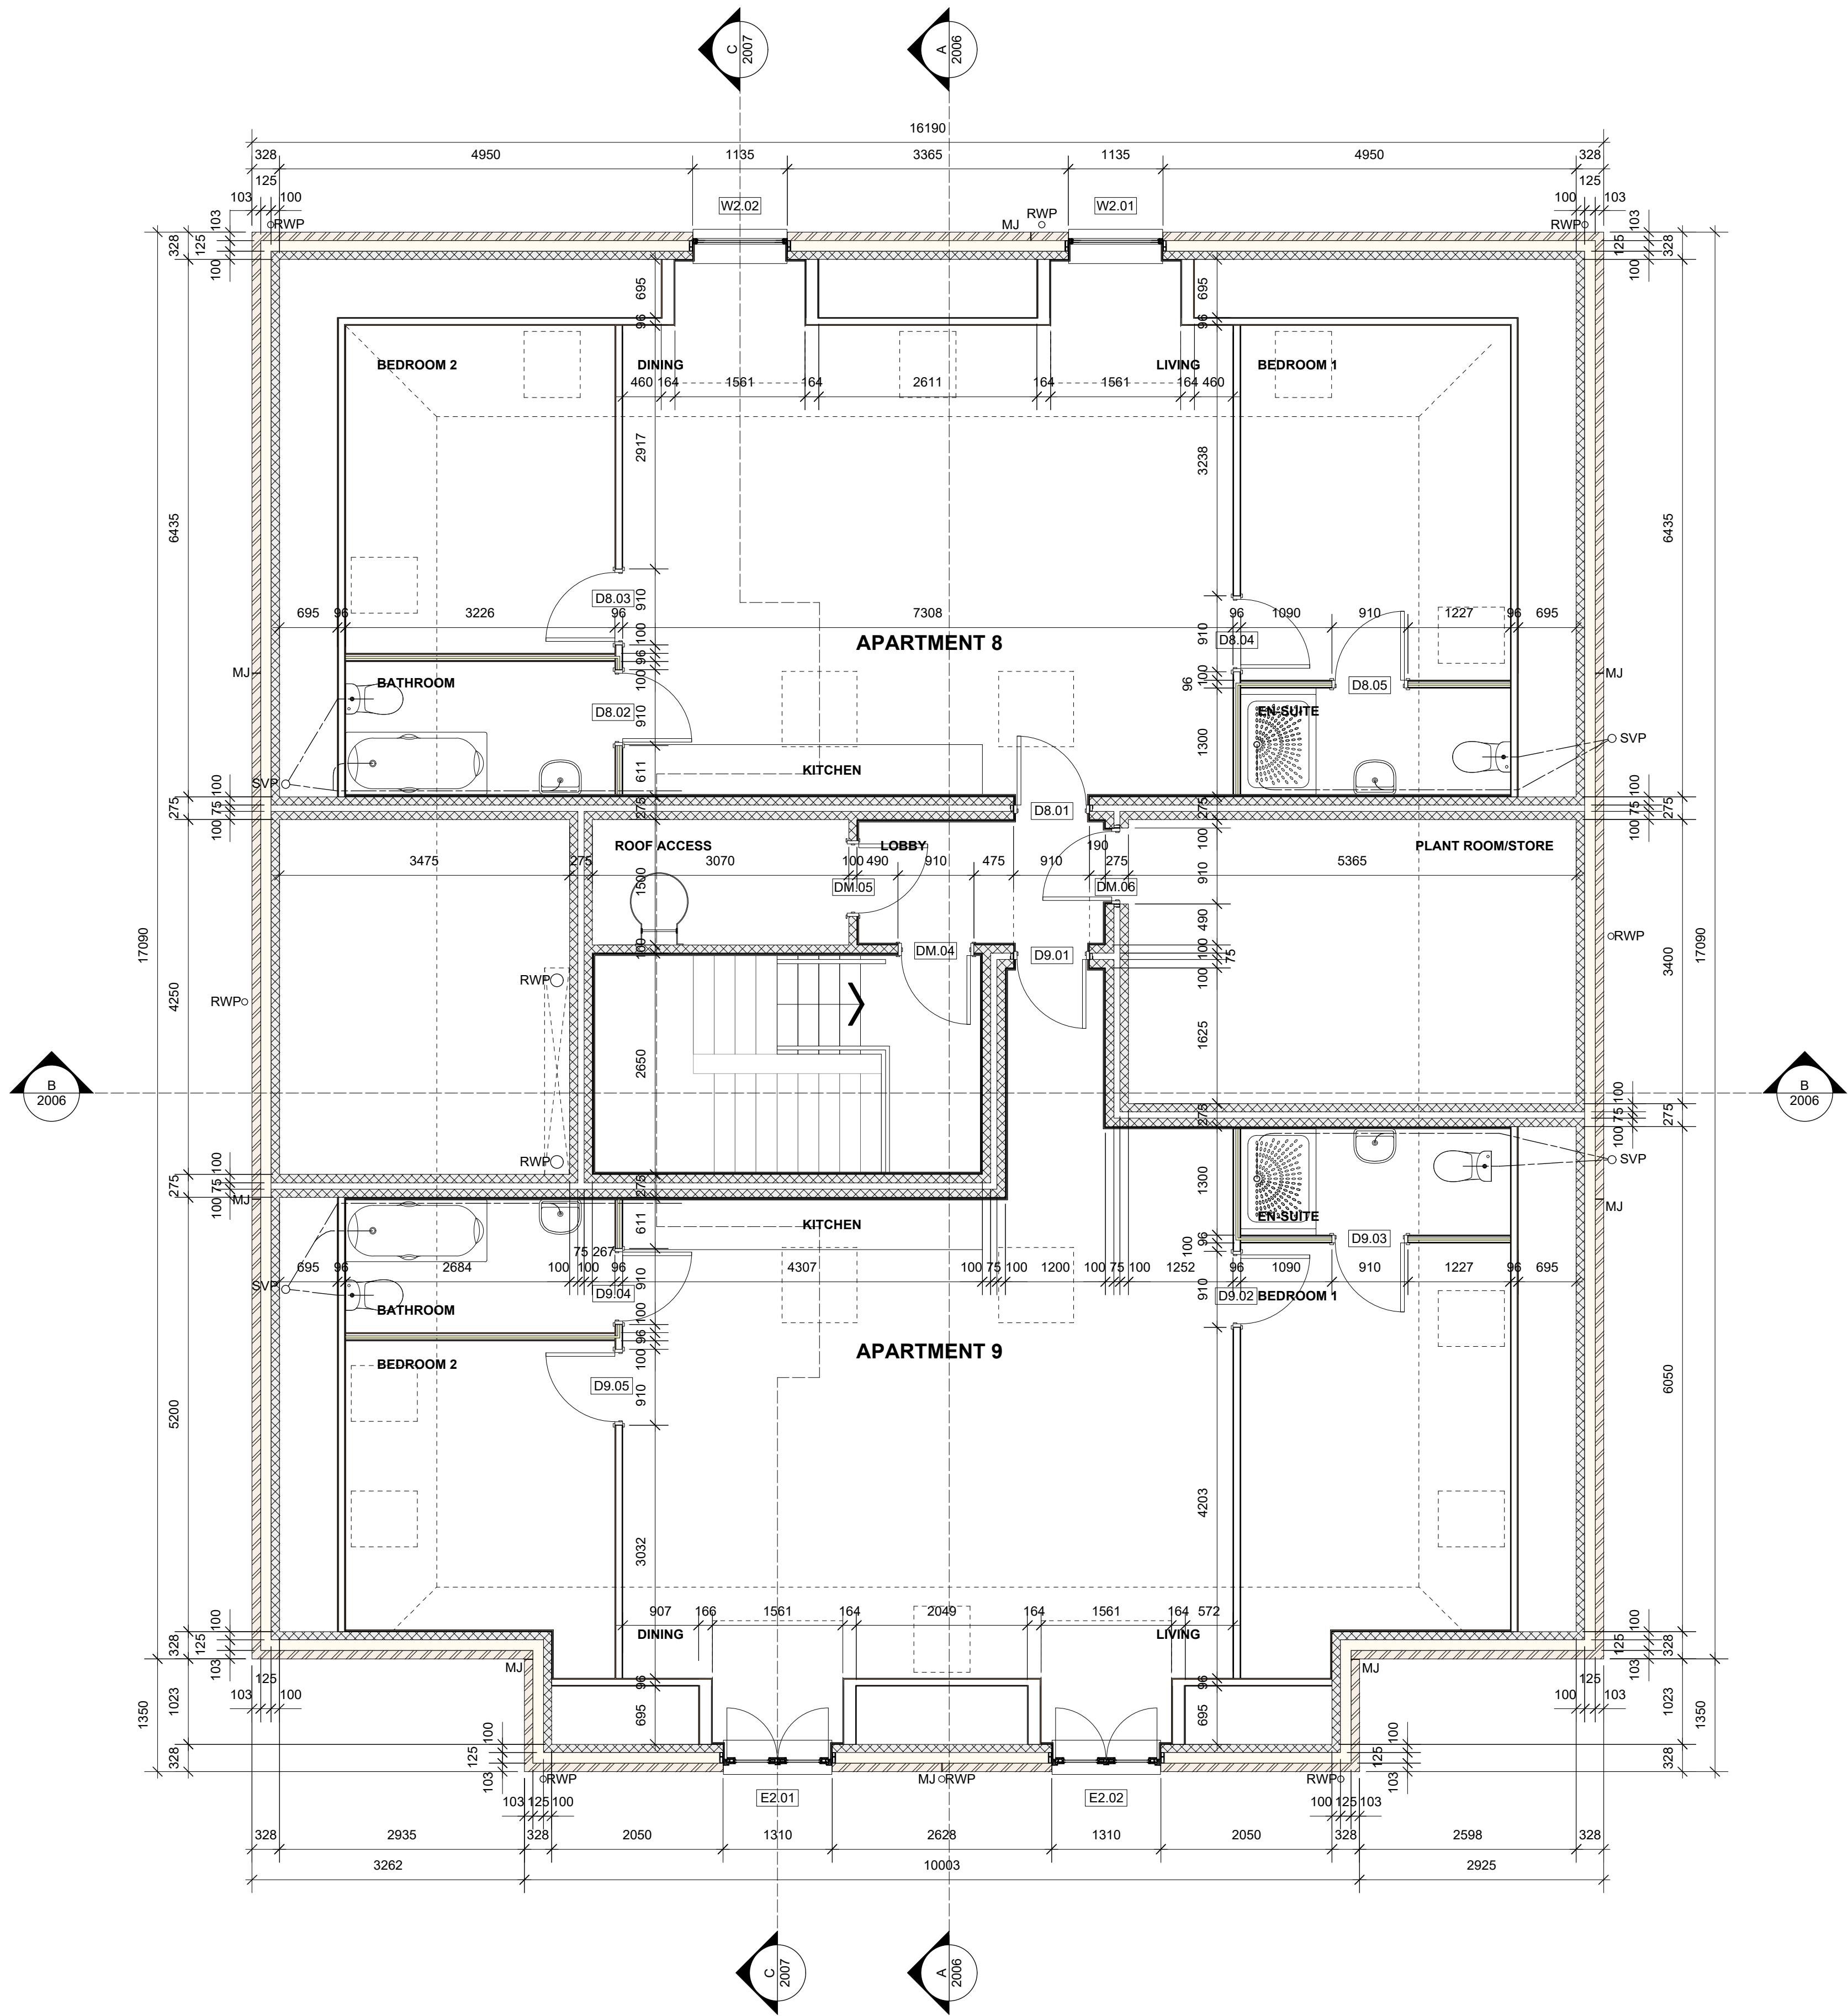

REV	DATE	NOTES	CHK
-----	------	-------	-----

TENDER

Client

SEVA PATIDAR LTD.

Project

PROPOSED RESIDENTIAL DEVELOPMENT
SALE ROAD, NORTHERN MOOR

Drawing Title

SECOND FLOOR PLAN

Drawn	Checked	Paper Size	Scale	Date
PR	RE	A1	1:50 @ A1	12.11.20

Project No.	Drawing No.	Revision
20025	2003	T-00

CORSTORPHINE
+WRIGHT

ARCHITECTS

Warwick
London
Birmingham
Manchester
Leeds
Darlington
Glasgow
Canterbury
Dublin