




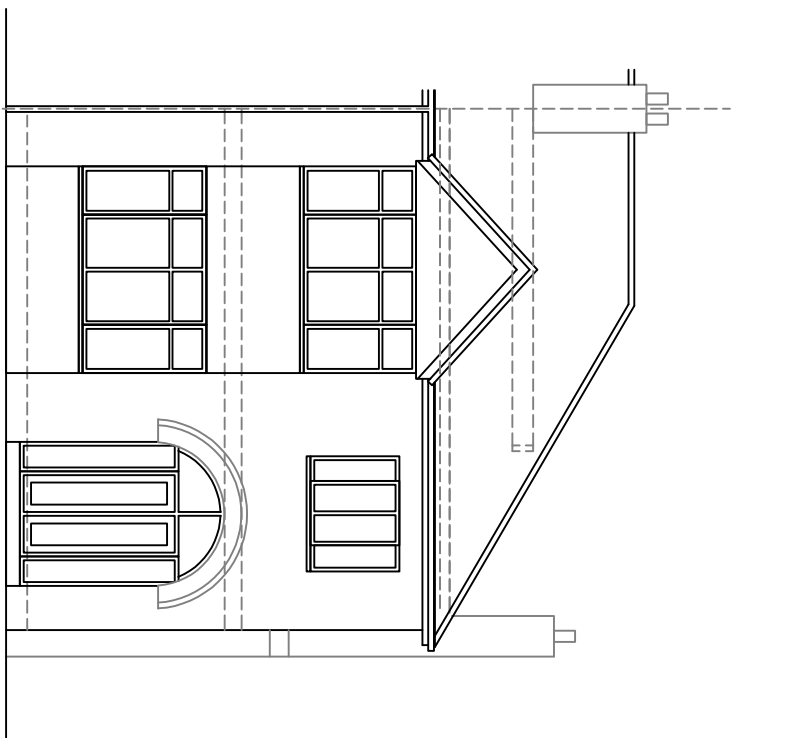


Existing Front Elevation

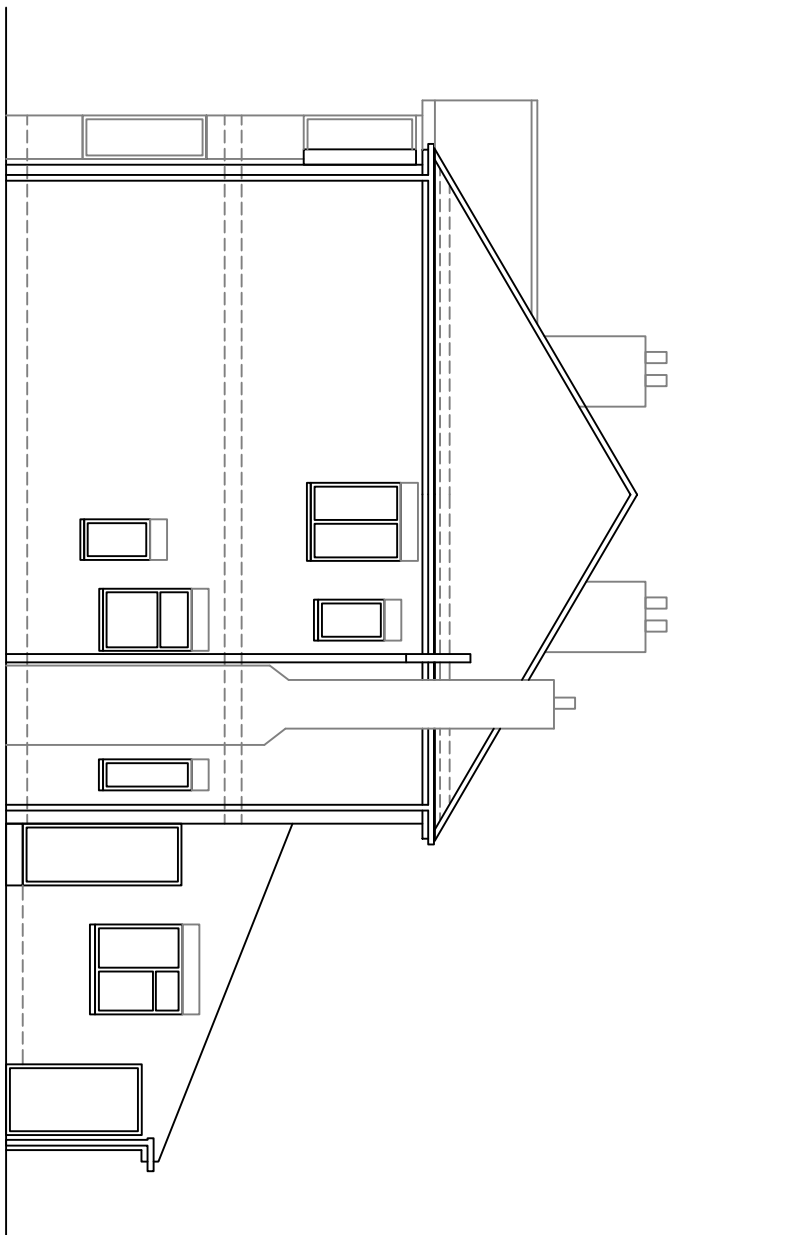


Existing Side Elevation

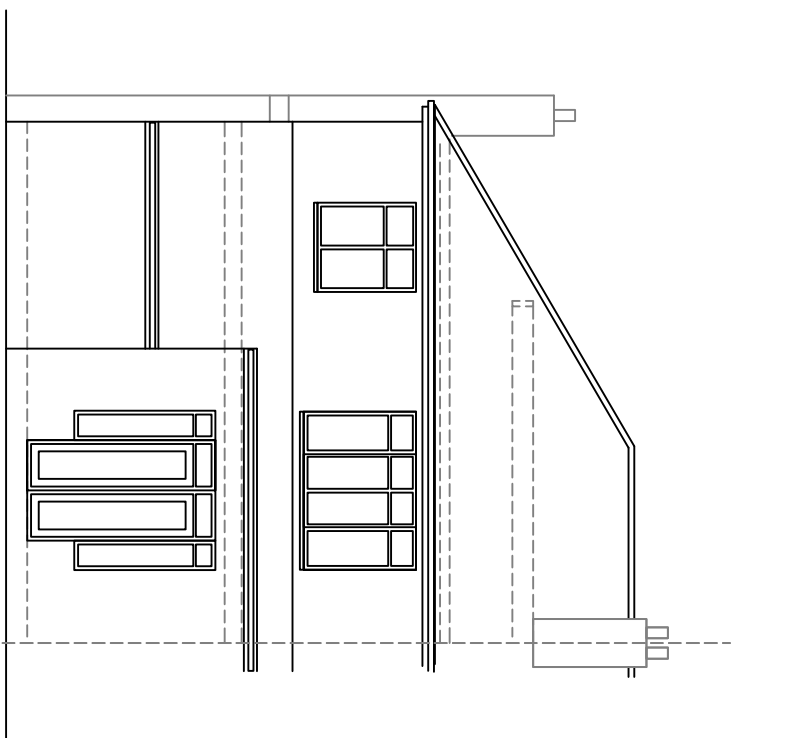


Existing Rear Elevation

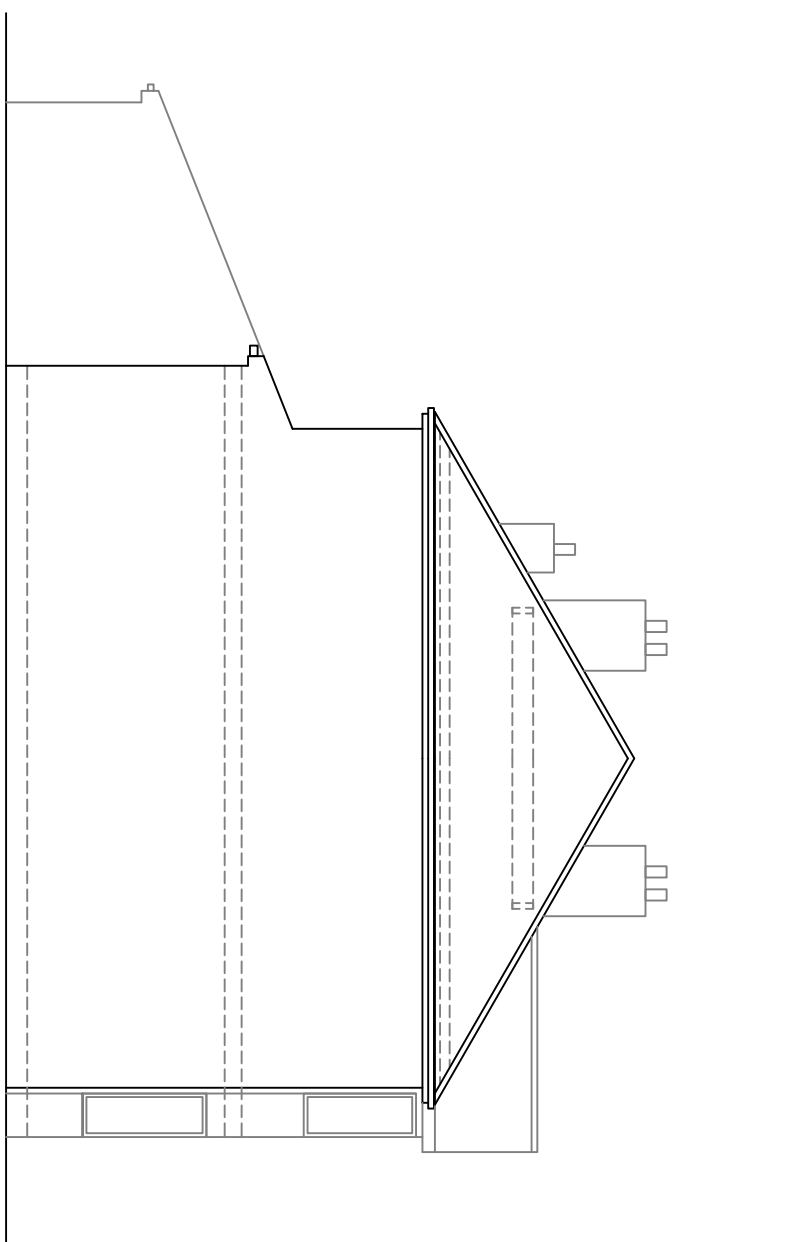


Existing Side Elevation

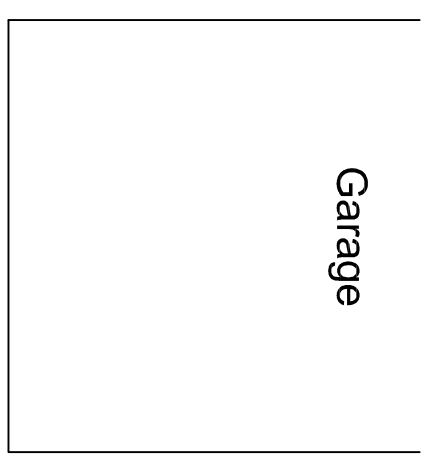


Garage

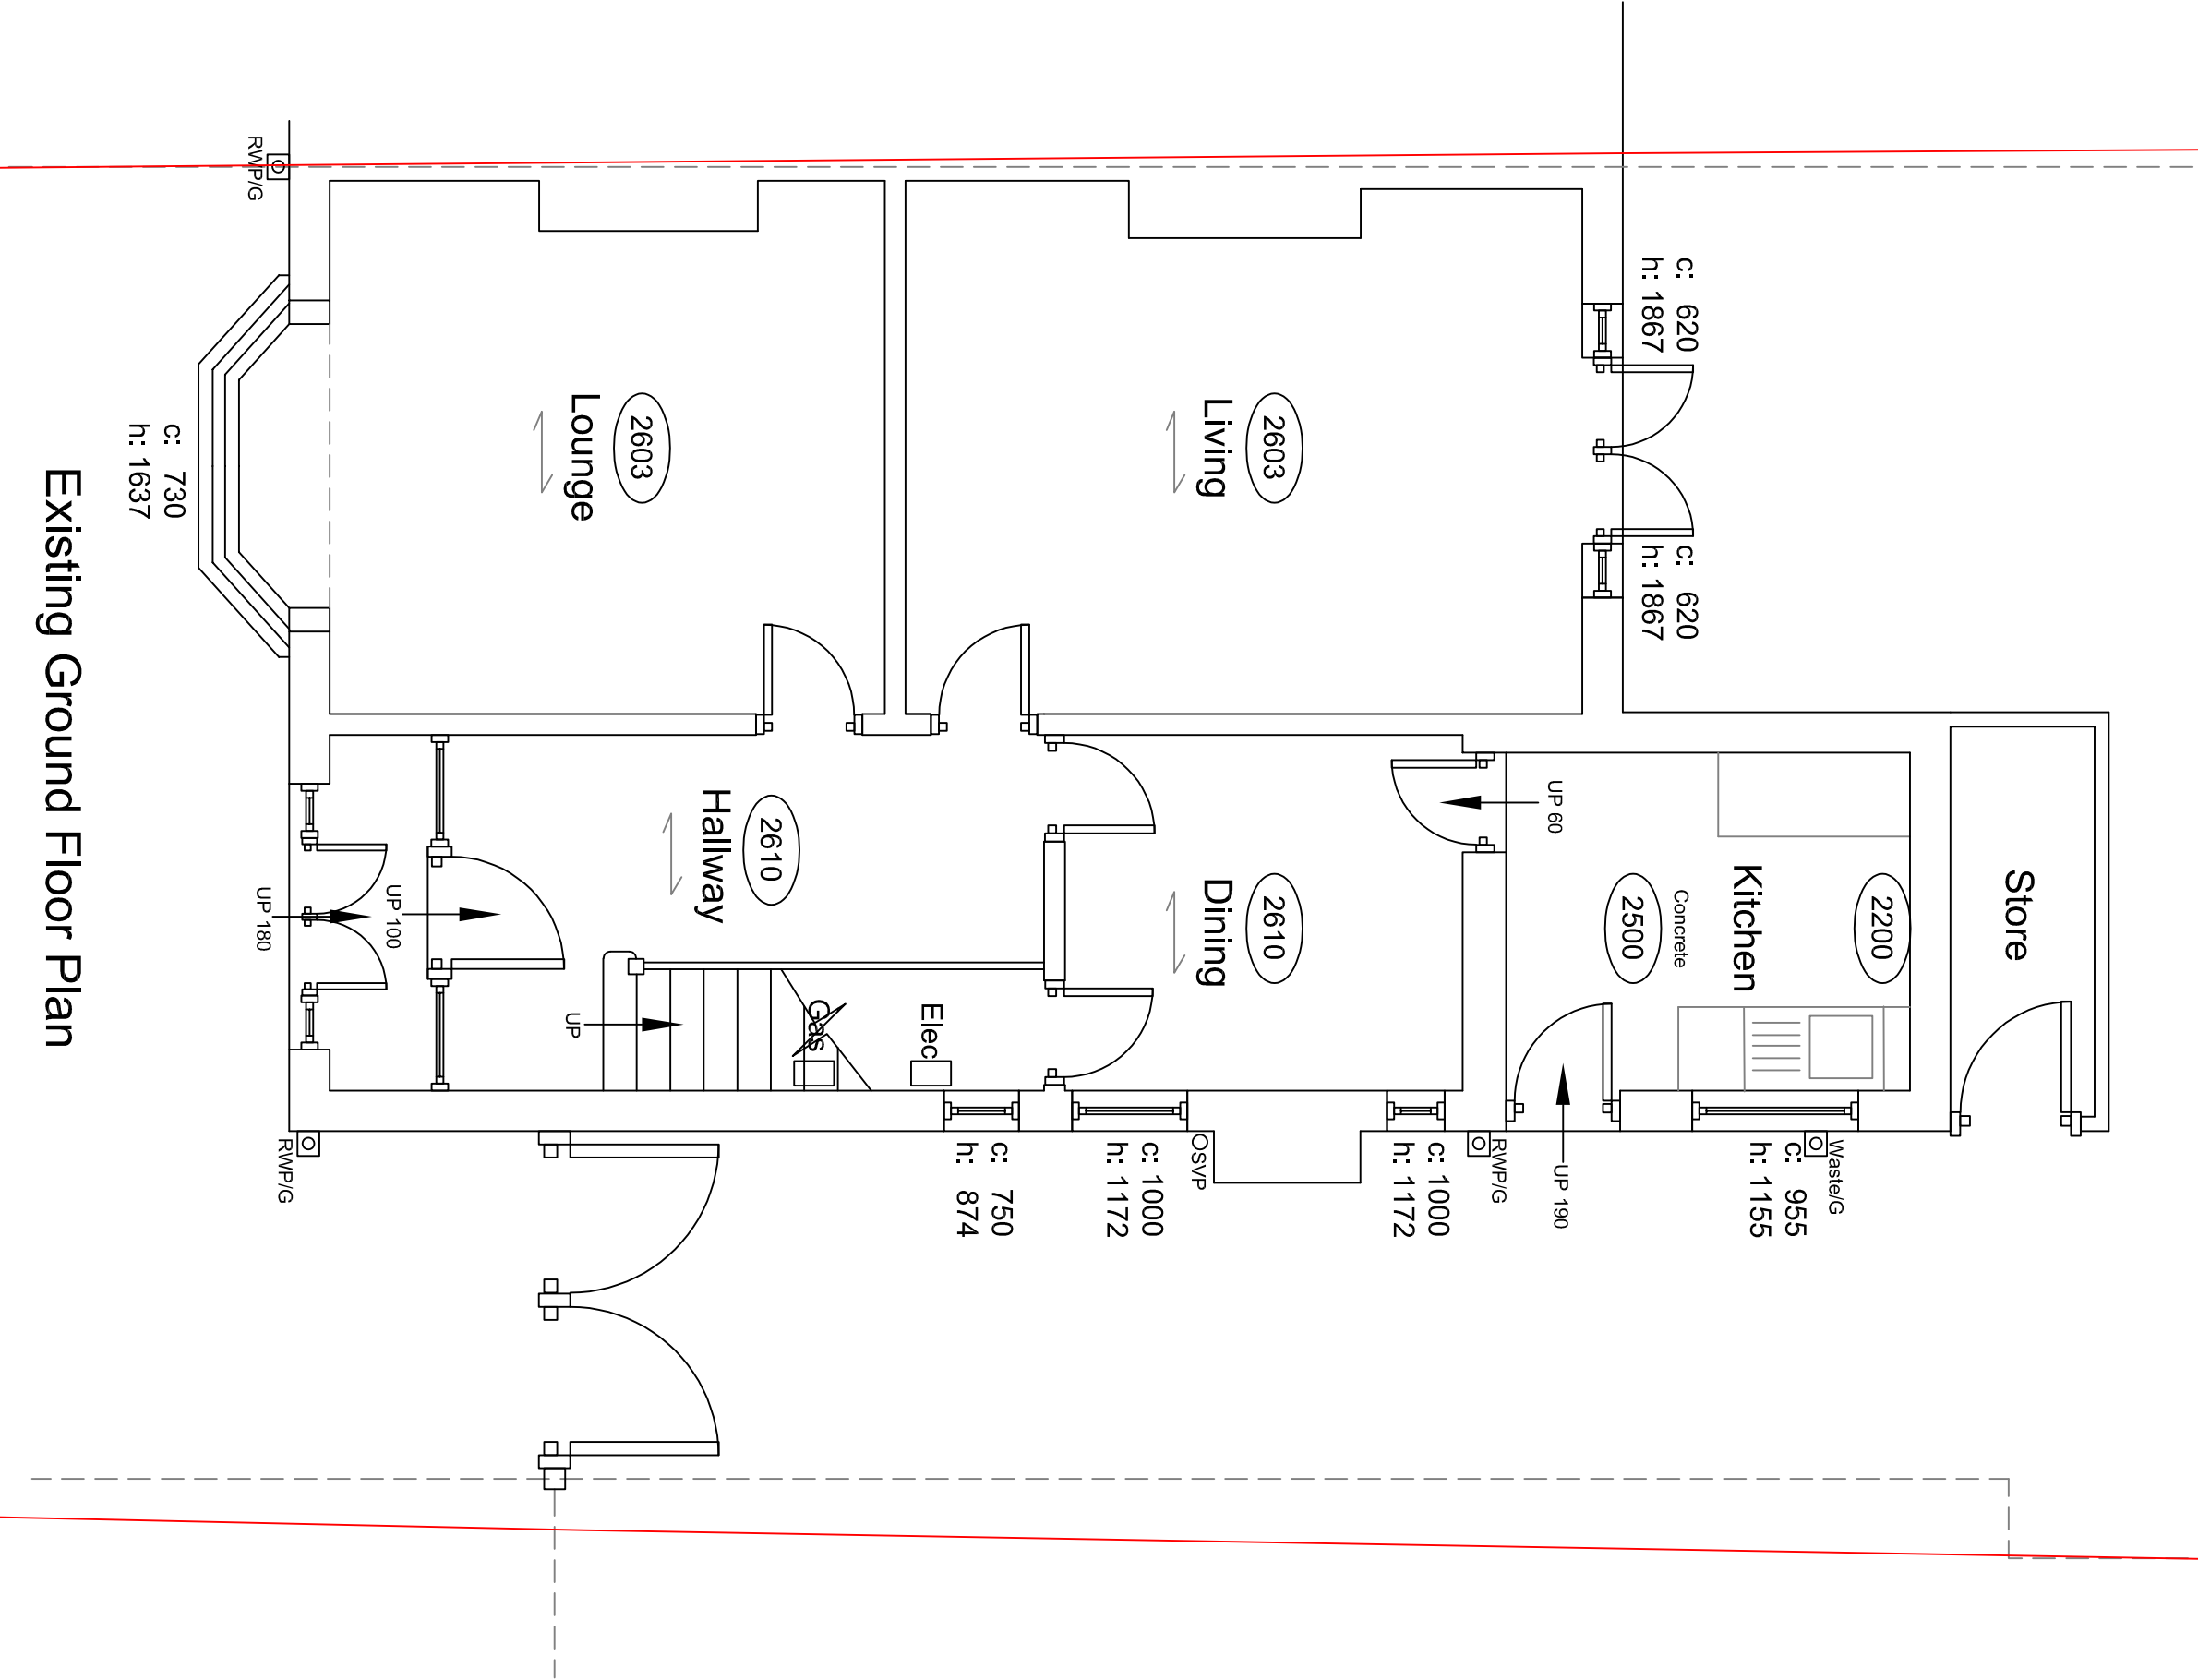

Existing Ground Floor Plan

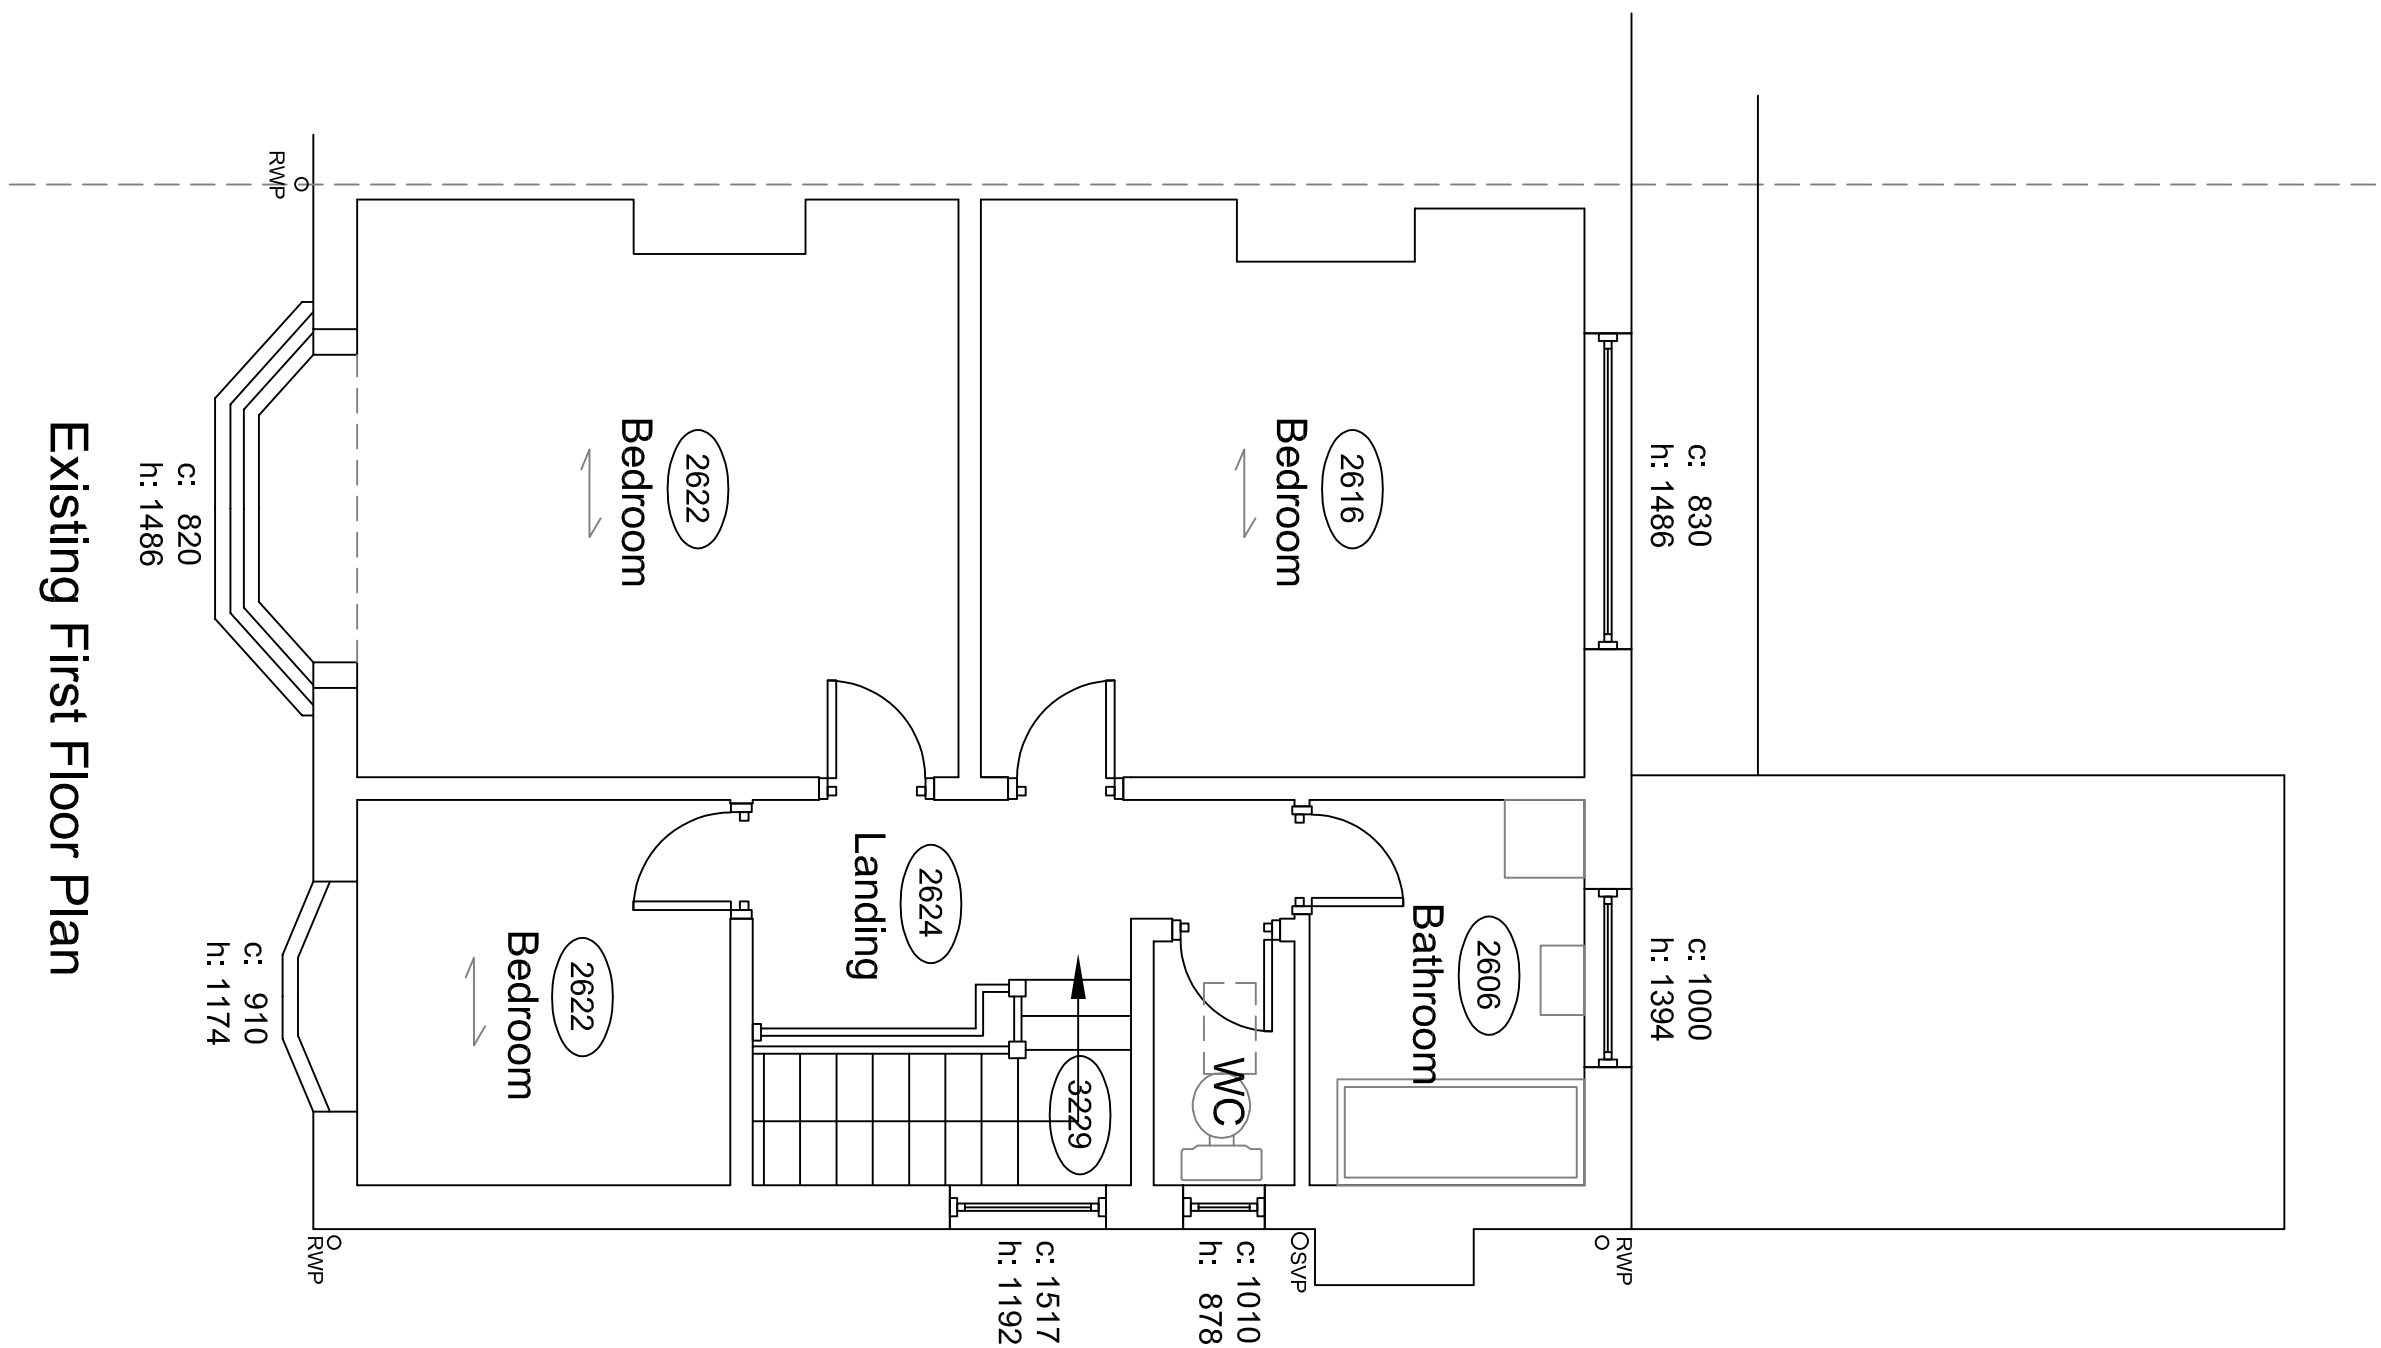

Existing First Floor Plan

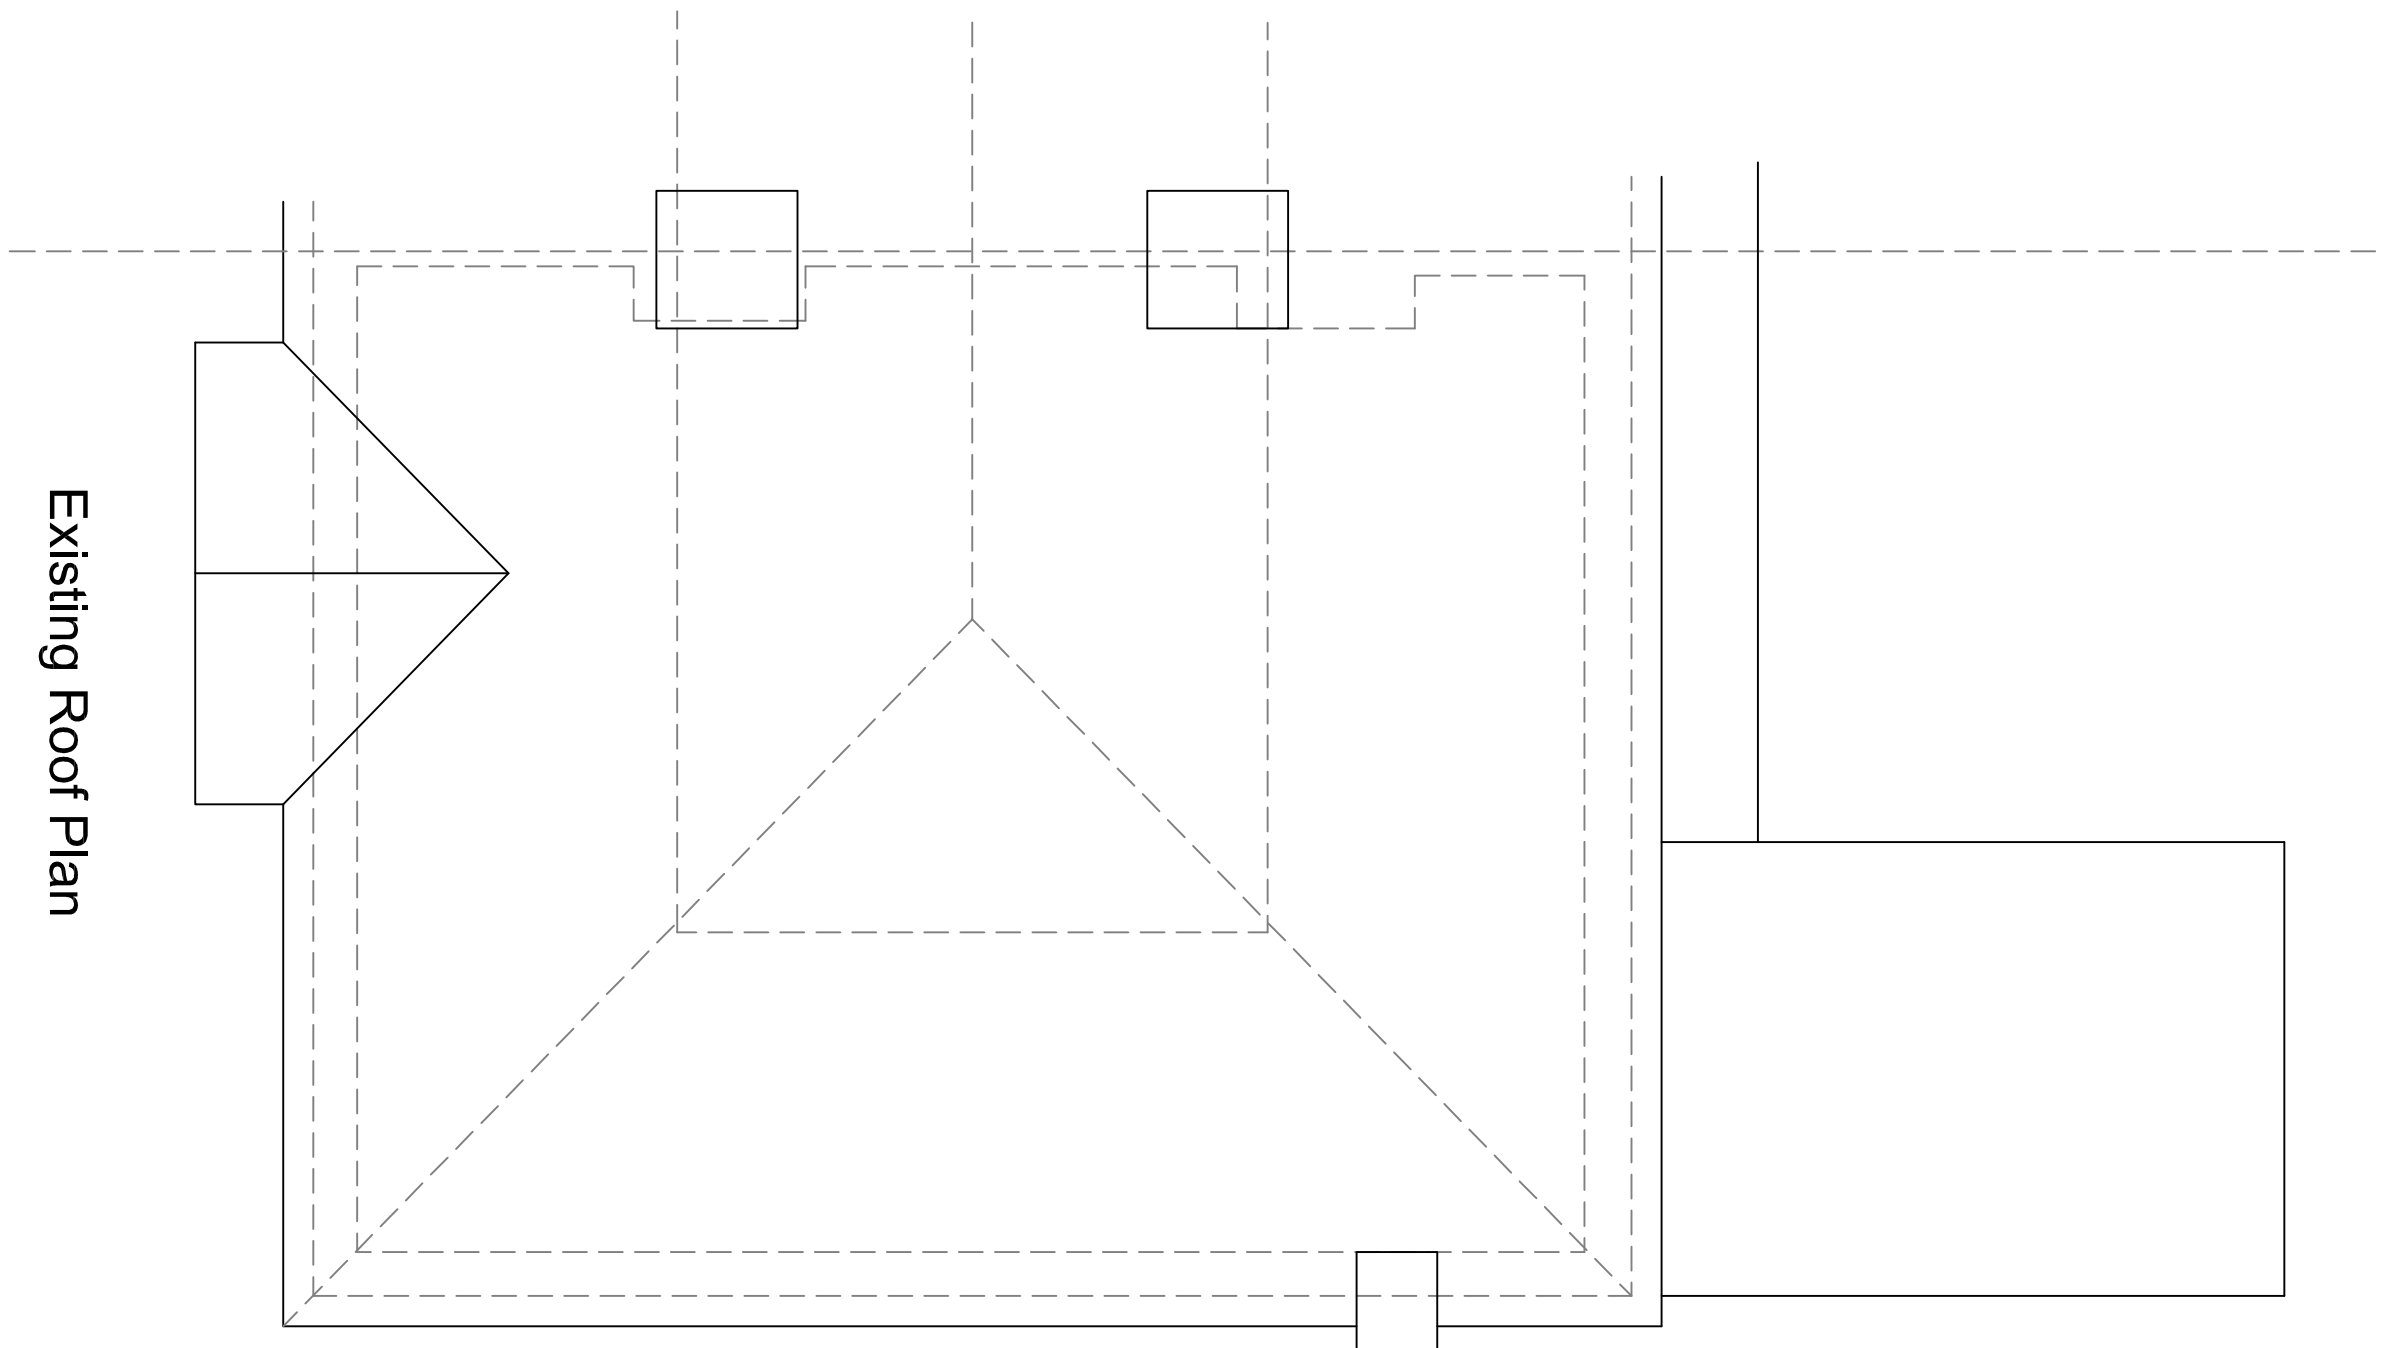

Existing Roof Plan

notes

1. do not scale from this drawing – use figured dimensions only
2. read in conjunction with all other consultants' specialists' drawings. report any discrepancies before affected work commences
3. all setting out dimensions to be checked on site by contractor before work commences
4. this drawing remains copyright of 4mation architecture. copy/distribute only with consent of author

NOTES:-
THESE DRAWINGS ARE FOR PLANNING PURPOSES ONLY AND SHOULD NOT BE USED FOR CONSTRUCTION.

CLIENT MUST BE AWARE THAT QUOTATIONS FROM BUILDERS WHO ARE PRICING FROM THIS PLANNING DRAWING MAY AND WILL VARY QUITE CONSIDERABLY.

UNDER NO CIRCUMSTANCES WILL THE DRAFTS MAN BE LIABLE FOR ERRORS THAT MAY OCCUR DURING AND/OR AFTER CONSTRUCTION.

IT IS THE APPLICANT'S SOLE RESPONSIBILITY TO CHECK THAT THE PROPOSED WORKS DO NOT CONTRAVENE ANY CONDITIONS OR COVENANTS (LEASE HOLDINGS ETC.). IF THIS SHOULD BE THE CASE THEN THE APPLICANT MAY NEED TO SEEK APPROVAL/CONSENT FROM THE APPROPRIATE BODIES.



Location Plan - 1:1250

project:
427 Parrs Wood Rd
Manchester
M20 5NE

client:
Mr G.reddy

dwg:
Existing Plans and
Elevations

project no.: 862

dwg no: 01

dwg date: 18/11/20

dwg scale: 1:50/100

dwg revision: C

t:0161 439 3255

4mation architecture
27 Byrnie Avenue
Bramhall
Stockport
SK7 1EU

www.4mation-architecture.com

