




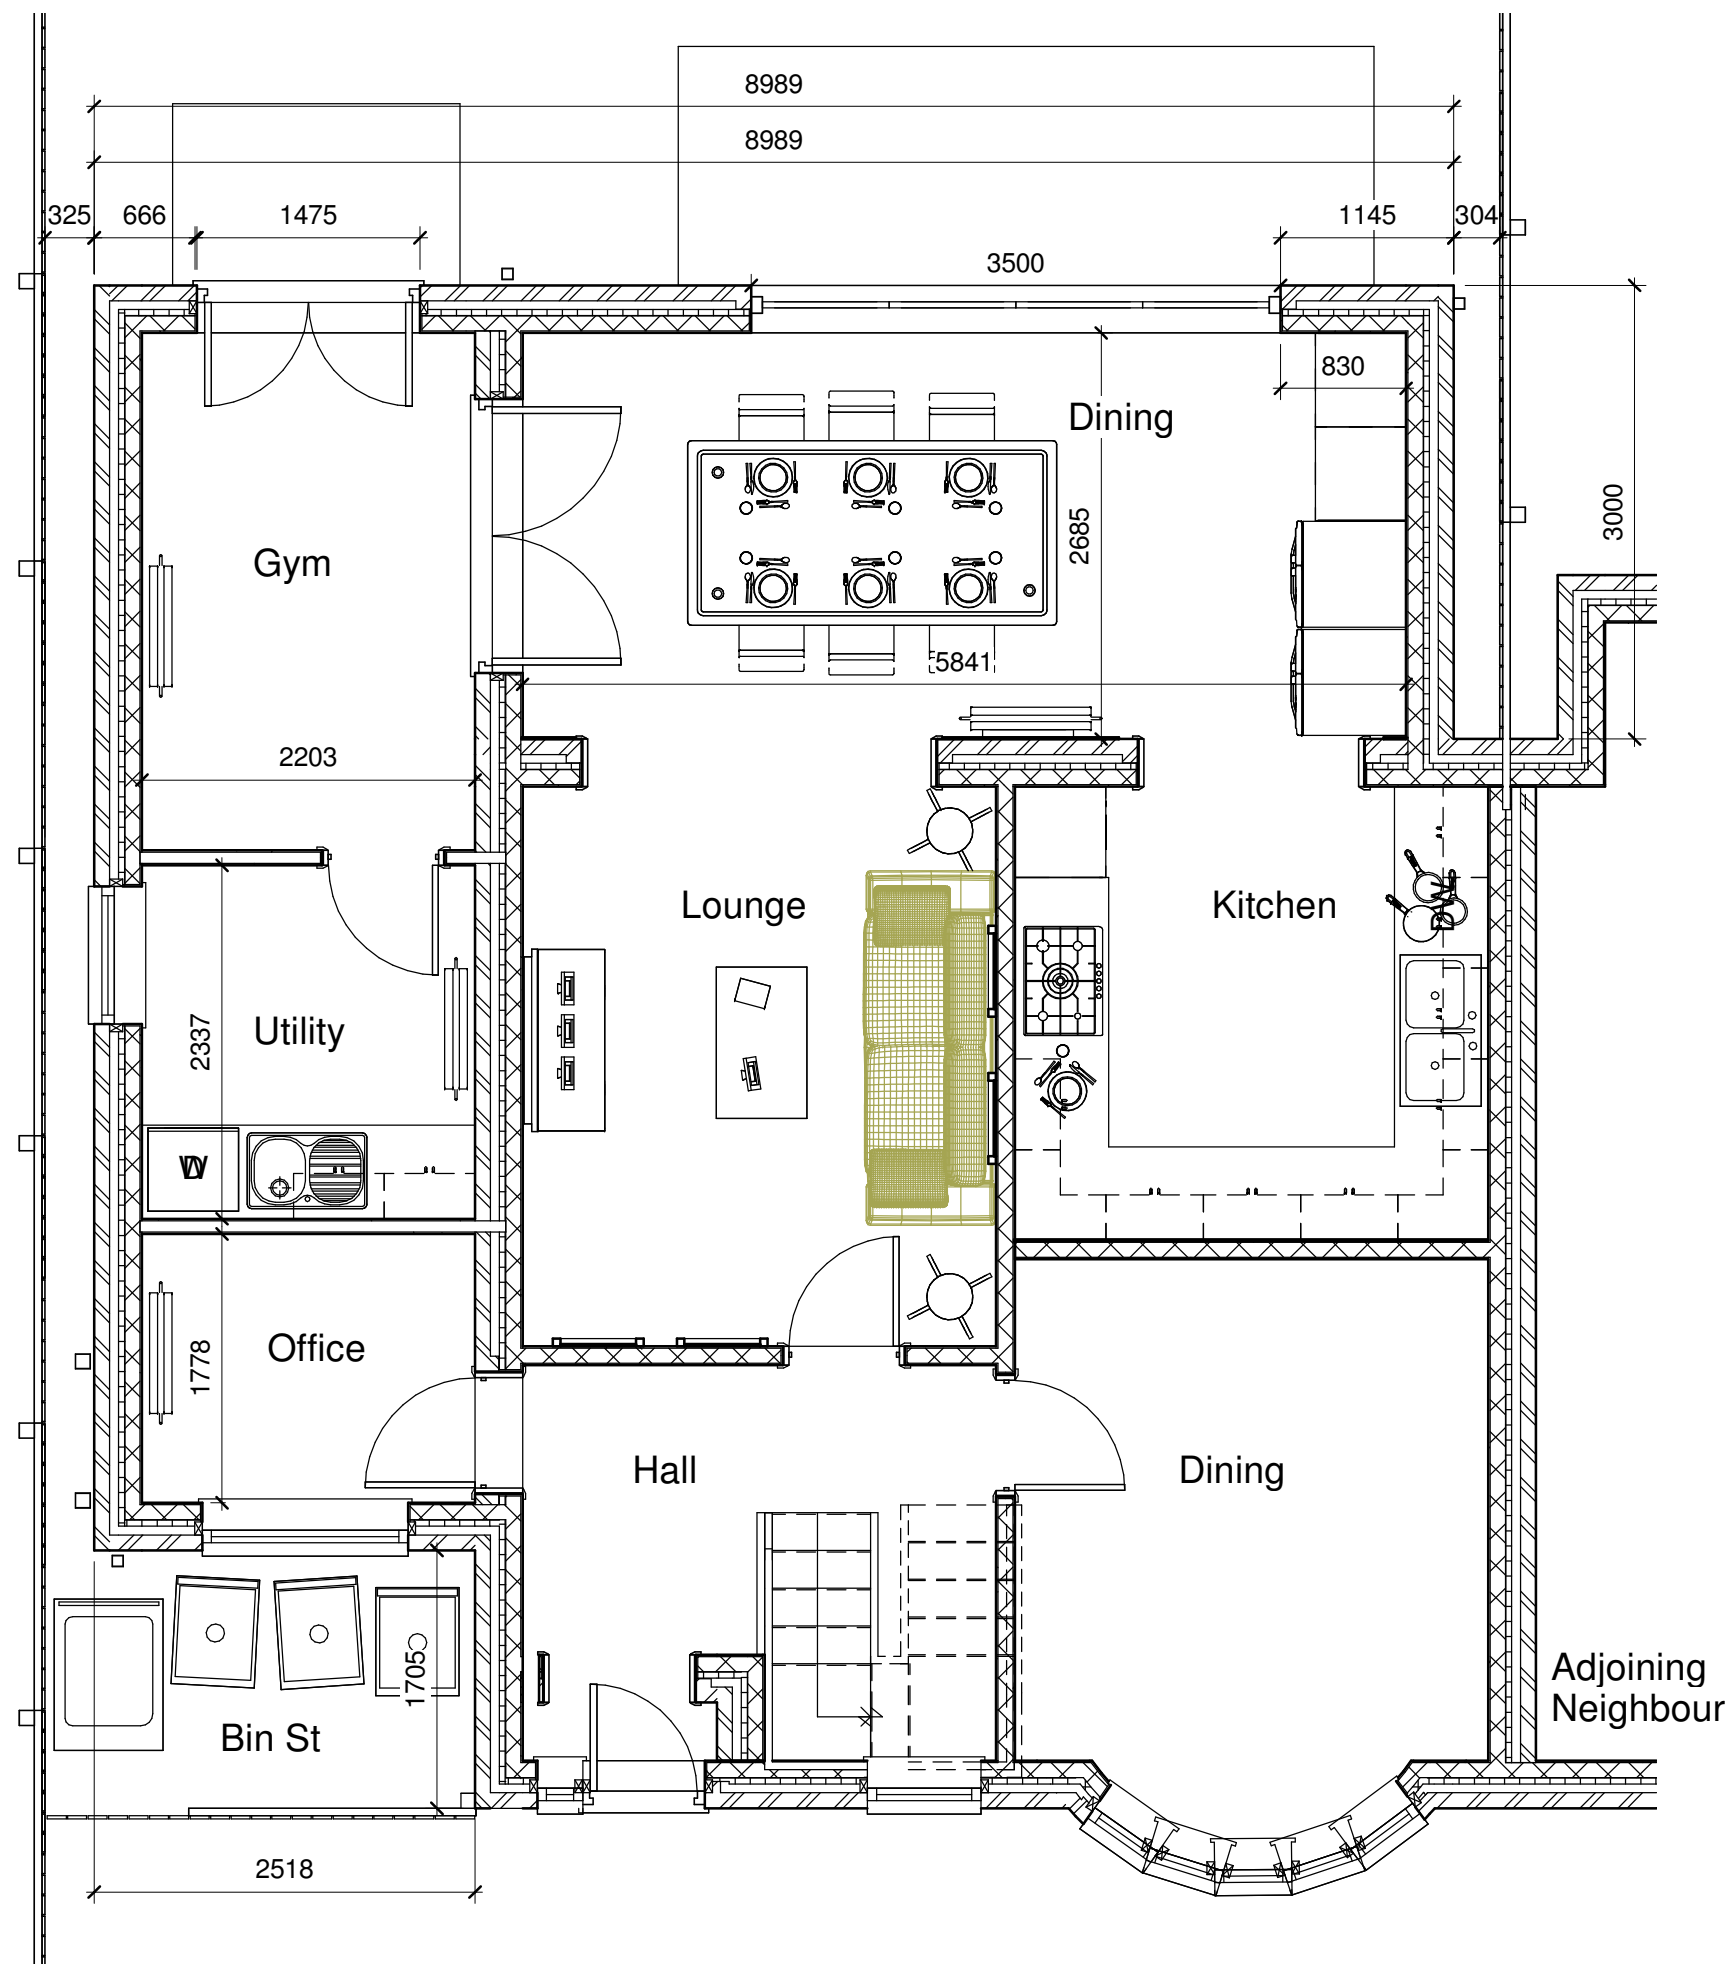

01 Proposed Ground Floor Plan
1 : 50

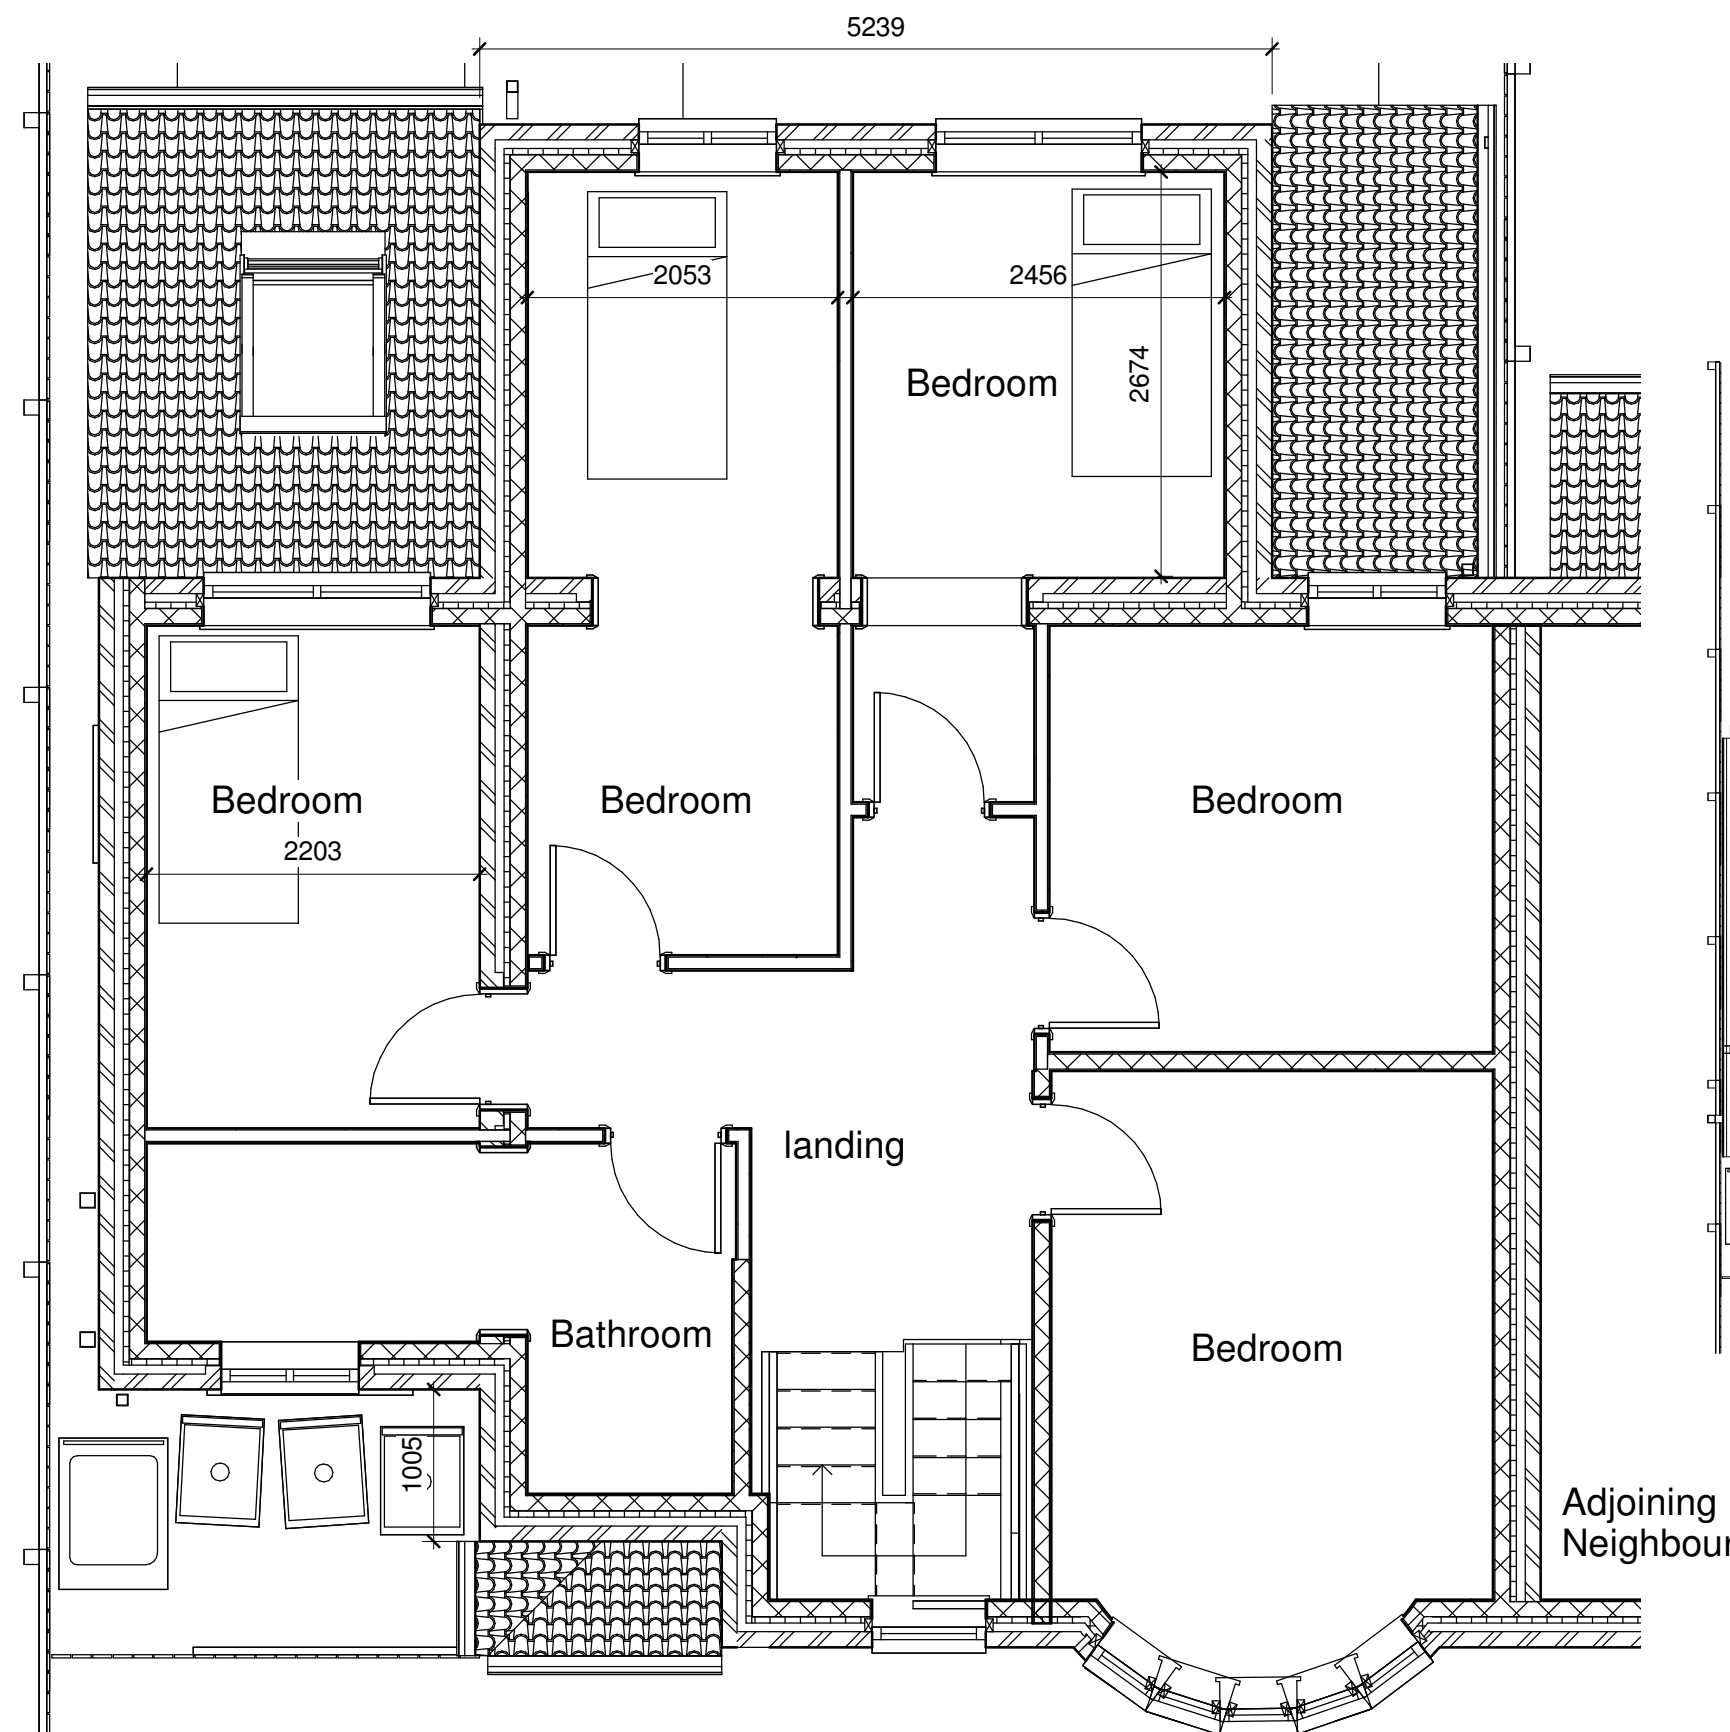

02 Proposed First Floor Plan
1 : 50

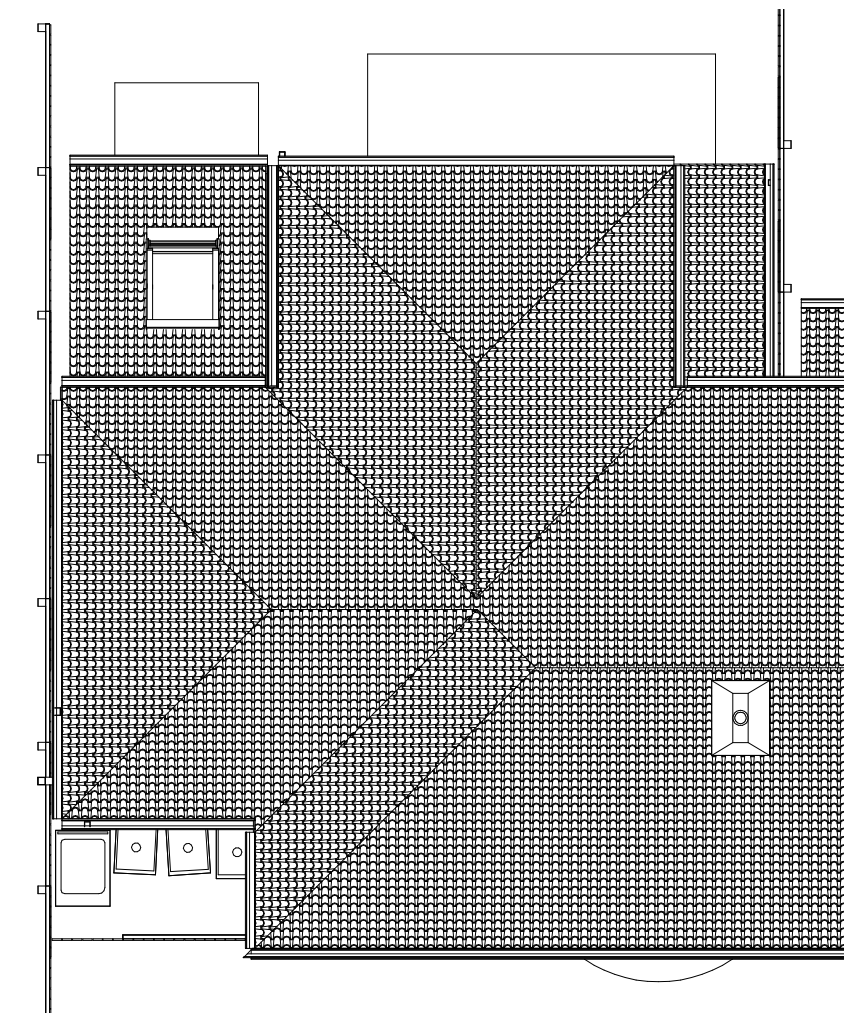

04 Proposed Roof Plan
1 : 100

SCALE As indicated
A2 DRAWING

Client:

Mr & Mrs Hobson
4 Newlands Drive
Didsbury
M20 5NW

Agent:

Bricks and Pieces
Suite 301
Broadstone Mill
Broadstone Road
Stockport
SK5 7DL
Tel: 0161 443 4117

