


Notes:

NOTES

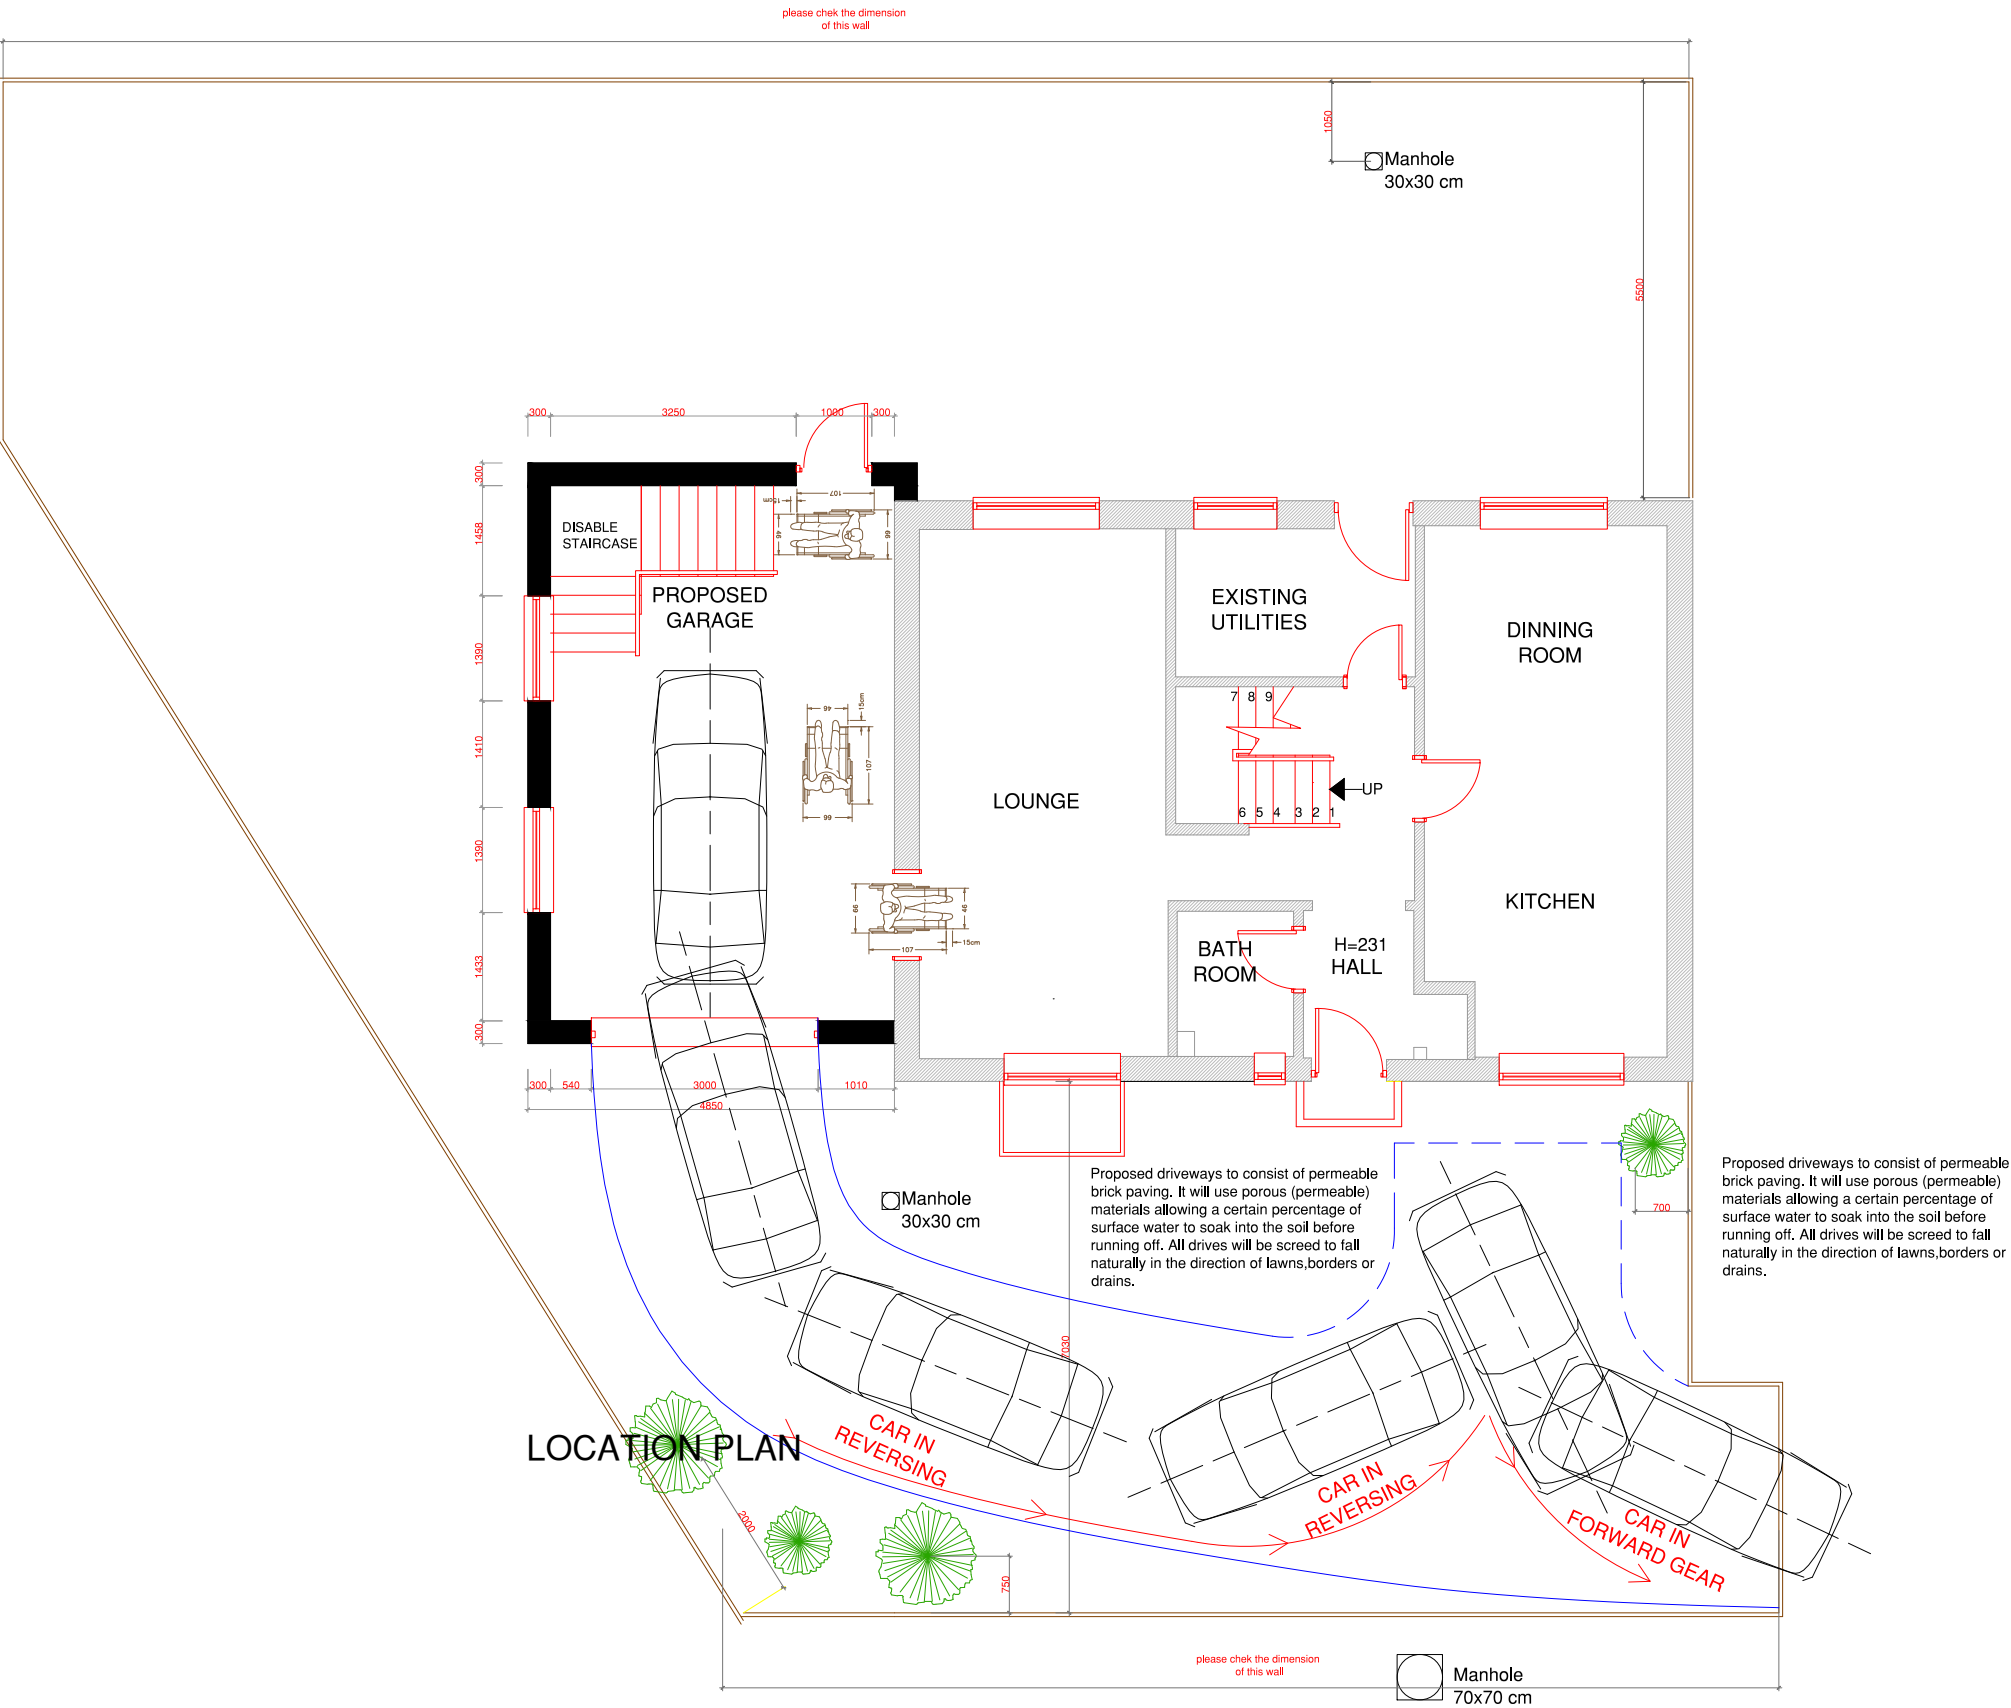

PROPOSED SITE PLAN

---		---	---
---		---	---
---		---	---
REV:	DESCRIPTION:	BY:	DATE:



Arch Designs

Don't just dream it,
let us design it!

www.archdesigns.co.uk

CLIENT:

AKMAL KHAN

12 Dunsmore Close
Manchester
M16 7EW

ARCHITECT:

ARCHITECT: REUBEN FAMILIZE

MONSALL ROAD
MANCHESTER M40 8WN

DRAWN:

REUBEN

CHECKED:

checked

DATE:

JAN 2021

REVISION:

PROJECT
NAME:

ONE STORY EXTENSION

DRAWING
TITLE:

SITE PLAN

SCALE:

1:100

SHEET SIZE:

A3

SHEET NO:

07

PROJECT NO:

2020/00

STATUS:

BUILDING REGS

DRAWING NO:

A3/07