

NOTES

PROJECT No. 231532

CSID 12522727

VFID 10501

CSR 91712

CELL No. 91712o2

BT SKYLINE No.

MZ0026

29	PROJ No	231532			
	PLANNING AMEND		27/01/21	WHP	WHP
28	PROJ No	231532			
	PLANNING AMEND		07/01/21	WHP	WHP
27	PROJ No	231532			
	PLANNING		30/11/20	WHP	WHP
26	PROJ No	216536			
	MASTER UPDATE		25/06/20	MCD	MCD
25	PROJ No				
			06/02/20	BB	BB
ISS	REVISION		DATE	DRN	APP



Crawley Court, Winchester, Hampshire, SO21 2QA
Tel. 01962 823434, Fax. 01962 822378

SITE No 166209

CHEETHAM HILL ATE
MIDDLETON ROAD
CHEETHAM HILL
MANCHESTER
GREATER MANCHESTER
M8 5DS

NGR SD 83620 02240

OS GRID 383620 402240

TITLE
SITE PLAN
EXISTING
CTIL

SCALE 1:200

DRAWN	IM	19/08/11
APPROVED	WHP	27/01/21

DRG No.	Sheet 1 of 1	Rev
166209-22-000-MD029		29

LIFTING BEAM



HOOPED ACCESS LADDER WITH ANTI-CLIMB
PROTECTION PROVIDING ARQIVA ACCESS TO ROOF

CTIL 1No. L21/U21 RRU I.D. No. 437287
CTIL 1No. AOC4518R8v06 ANTENNA AT 17.45m MEAN,
BEARING 320° E.T.N I.D. No. 448282
CTIL 1No. AAU5613 ANTENNA AT 18.1m MEAN, BEARING
320° E.T.N I.D. No. 448288

150 WIDE FEEDER CABLE TRAY 300 ARL ON FREE-STANDING
SUPPORTS FOR 3No. HYBRID CABLES

GENERATOR EXHAUST PIPE ON CONCRETE
PLINTHS
ROOF ACCESS DOOR
CHIMNEY 13.50 AGL
ROOF ACCESS LADDER

CTIL EQUIPMENT CABIN

CTIL 1No. GPS MODULE 18.7m I.D. No. 437288 ON ANTENNA
SUPPORT POLE
CTIL 1No. AOC4518R8v06 ANTENNA AT 17.45m MEAN,
BEARING 75° E.T.N I.D. No. 448280
CTIL 1No. AAU5613 ANTENNA AT 18.1m MEAN,
BEARING 75° E.T.N I.D. No. 448286
CTIL 1No. L21/U21 RRU I.D. No. 437287


1100 HIGH SS HANDRAIL

LIFTING BEAM

SCHNEIDER GP6 MULTI USER METER
CABINET AT GROUND LEVEL

CTIL 1No. AOC4518R8v06 ANTENNA AT 17.45m MEAN,
BEARING 200° E.T.N I.D. No. 448281
CTIL 1No. AAU5613 ANTENNA AT 18.1m MEAN,
BEARING 200° E.T.N I.D. No. 448287

CTIL 1No. L21/U21 RRU I.D. No. 437287

 

NOTES

PROJECT No. 231532

CSID 12522727

VFID 10501

CSR 91712

CELL No. 91712o2

BT SKYLINE No.

MZ0026

29	PROJ No 231532 PLANNING AMEND	27/01/21	WHP	WHP
28	PROJ No 231532 PLANNING AMEND	07/01/21	WHP	WHP
27	PROJ No 231532 PLANNING	30/11/20	WHP	WHP
26	PROJ No 216536 MASTER UPDATE	25/06/20	MCD	MCD
25	PROJ No	06/02/20	BB	BB
ISS	REVISION	DATE	DRN	APP



Crawley Court, Winchester, Hampshire, SO21 2QA
Tel. 01962 823434, Fax. 01962 822378

SITE No 166209

CHEETHAM HILL ATE
MIDDLETON ROAD
CHEETHAM HILL
MANCHESTER
GREATER MANCHESTER
M8 5DS

NGR SD 83620 02240

OS GRID 383620 402240

TITLE
ELEVATION
EXISTING
CTIL


SCALE 1:200

DRAWN	IM	19/08/11
APPROVED	WHP	27/01/21

DRG No.	Sheet 1 of 1	Rev
166209-22-002-MD029	29	


CTIL 1No. L21/U21 RRU I.D. No. 437287
CTIL 1No. AOC4518R8v06 ANTENNA AT 17.45m MEAN,
BEARING 320° E.T.N I.D. No. 448282
CTIL 1No. AAU5613 ANTENNA AT 18.1m MEAN, BEARING
320° E.T.N I.D. No. 448288

CTIL 1No. L21/U21 RRU I.D. No. 437287
CTIL 1No. AOC4518R8v06 ANTENNA AT 17.45m MEAN,
BEARING 200° E.T.N I.D. No. 448281
CTIL 1No. AAU5613 ANTENNA AT 18.1m MEAN,
BEARING 200° E.T.N I.D. No. 448287

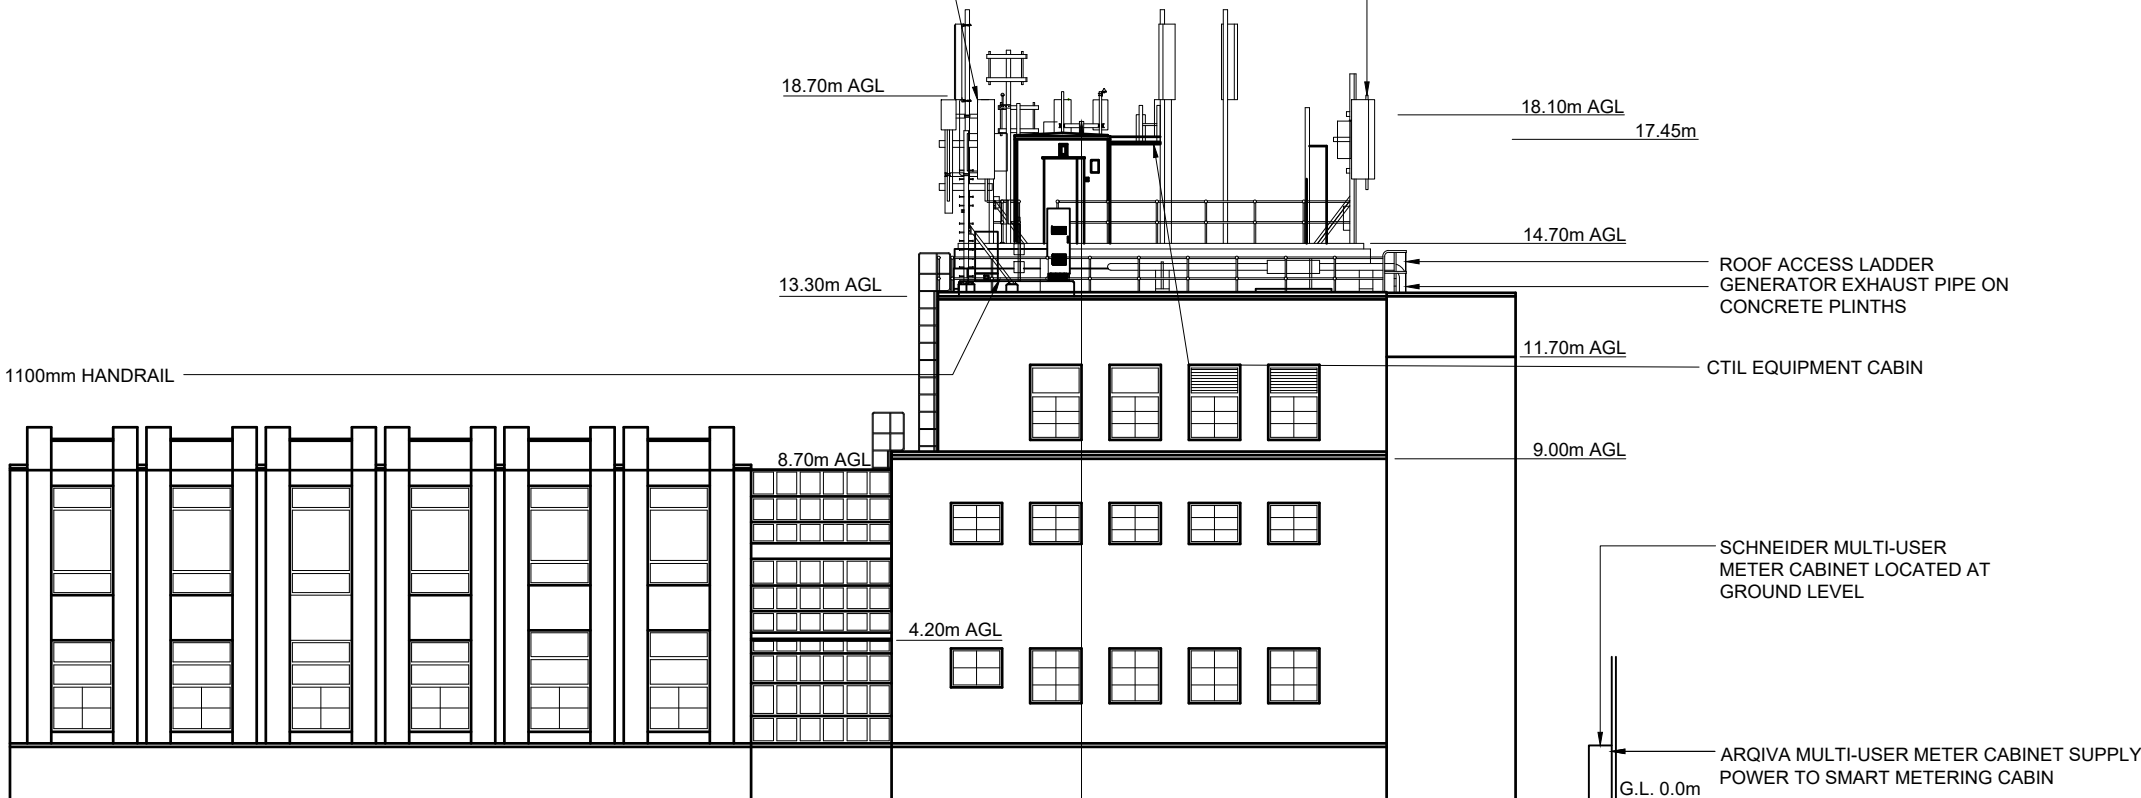

CTIL 1No. GPS MODULE 18.7m I.D. No. 437288 ON ANTENNA
SUPPORT POLE
CTIL 1No. AOC4518R8v06 ANTENNA AT 17.45m MEAN,
BEARING 75° E.T.N I.D. No. 448280
CTIL 1No. AAU5613 ANTENNA AT 18.1m MEAN,
BEARING 75° E.T.N I.D. No. 448286
CTIL 1No. L21/U21 RRU I.D. No. 437287

WEST ELEVATION

 

LIFTING BEAM

PROPOSED CTIL (TEF) 3No. 800/900 ERS I.D. No. 508644, 3No. 900 ERS I.D. No. 508645, 3No. L2100 ERS I.D. No. 508641, 3No. L2300 ERS I.D. No. 508642 3No. 3400 ERS I.D. No. 508643 (1No. OF EACH PER SECTOR) ON ANTENNA SUPPORT POLES

RESERVED CTIL (VF) 6No. ERS 2238 I.D. No. 508646 (2No. OF EACH PER SECTOR) ON ANTENNA SUPPORT POLES.

HOOPED ACCESS LADDER WITH ANTI-CLIMB PROTECTION PROVIDING ARQIVA ACCESS TO ROOF

PROPOSED CTIL (TEF) 3No. AIR 6488 B42EU ANTENNAS AT 18.1m MEAN HEIGHT, BEARINGS 320° E.T.N. I.D. No. 508637 TO BE INSTALLED ON NEW STEELWORK

PROPOSED CTIL (TEF) 3No. RRZT4S4-65B-R6 ANTENNAS AT 17.45m MEAN HEIGHT, BEARINGS 320° E.T.N. I.D. No. 508634 TO BE INSTALLED ON NEW STEELWORK

CTIL (VF) 1No. L21/U21 RRU I.D. No. 437287

CTIL (VF) 1No. AOC4518R8v06 ANTENNA AT 17.5m MEAN, BEARING 320° E.T.N. I.D. No. 448282 TO BE RELOCATED

CTIL (VF) 1No. AAU5613 ANTENNA AT 18.1m MEAN, BEARING 320° E.T.N. I.D. No. 448288 TO BE RELOCATED

RESERVED CTIL (VF) 1No. L26 RRU I.D. No. 448291 (UNDER PROJECT ID No. 211981)

RESERVED CTIL (VF) 1No. L23T RRU I.D. No. 448292 (UNDER PROJECT ID No. 211981)

150 WIDE FEEDER CABLE TRAY 300 ARL ON FREE-STANDING SUPPORTS FOR 3No. HYBRID CABLES

GENERATOR EXHAUST PIPE ON CONCRETE PLINTHS

ROOF ACCESS DOOR

CHIMNEY 13.50 AGL

ROOF ACCESS LADDER

ROOF LEVEL
8.70m AGL

ROOF LEVEL
4.20m AGL

ROOF LEVEL
8.70m AGL

9.00m AGL

MAIN ROOF
LEVEL
13.30m AGL

GRILLAGE
LEVEL
14.70 AGL

ROOF LEVEL
11.70m AGL

PROPOSED CTIL (TEF) 1No. GPS MODULE AT 18.7m ID No. 508638 MOUNTED ON ANTENNA SUPPORT POLE

PROPOSED CTIL (TEF) 2No. 0.3m DISHES AT 18.5m MEAN, BEARINGS 0° & 180° E.T.N. I.D. No. 508639, 508640 TO BE INSTALLED ON STEELWORK

PROPOSED CTIL (TEF) 3No. AIR 6488 B42EU ANTENNAS AT 18.1m MEAN HEIGHT, BEARINGS 75° E.T.N. I.D. No. 508635 TO BE INSTALLED ON NEW STEELWORK

PROPOSED CTIL (TEF) 3No. RRZT4S4-65B-R6 ANTENNAS AT 17.45m MEAN HEIGHT, BEARINGS 75° E.T.N. I.D. No. 508632 TO BE INSTALLED ON NEW STEELWORK

CTIL (CTIL) EQUIPMENT CABIN

RESERVED CTIL (VF) 1No. L26 RRU I.D. No. 448291 (UNDER PROJECT ID No. 211981)

RESERVED CTIL (VF) 1No. L23T RRU I.D. No. 448292 (UNDER PROJECT ID No. 211981)

CTIL (VF) 1No. GPS MODULE 18.7m I.D. No. 437288 ON ANTENNA SUPPORT POLE

CTIL (VF) 1No. AOC4518R8v06 ANTENNA AT 17.5m MEAN, BEARING 75° E.T.N. I.D. No. 448280

CTIL (VF) 1No. AAU5613 ANTENNA AT 18.1m MEAN, BEARING 75° E.T.N. I.D. No. 448286

CTIL (VF) 1No. L21/U21 RRU I.D. No. 437287

1100 HIGH SS HANDRAIL

LIFTING BEAM

SCHNEIDER GP6 MULTI USER METER CABINET AT GROUND LEVEL

REDUNDANT METER CABINET AT GROUND LEVEL

PROPOSED CTIL (TEF) 3No. AIR 6488 B42EU ANTENNAS AT 18.1m MEAN HEIGHT, BEARINGS 200° E.T.N. I.D. No. 508636 TO BE INSTALLED ON NEW STEELWORK

PROPOSED CTIL (TEF) 3No. RRZT4S4-65B-R6 ANTENNAS AT 17.45m MEAN HEIGHT, BEARINGS 200° E.T.N. I.D. No. 508633 TO BE INSTALLED ON NEW STEELWORK


CTIL (VF) 1No. L21/U21 RRU I.D. No. 437287

RESERVED CTIL (VF) 1No. L26 RRU I.D. No. 448291 (UNDER PROJECT ID No. 211981)

RESERVED CTIL (VF) 1No. L23T RRU I.D. No. 448292 (UNDER PROJECT ID No. 211981)

CTIL (VF) 1No. AOC4518R8v06 ANTENNA AT 17.5m MEAN, BEARING 200° E.T.N. I.D. No. 448281

CTIL (VF) 1No. AAU5613 ANTENNA AT 18.1m MEAN, BEARING 200° E.T.N. I.D. No. 448287

 

©2020 Cellnex
All rights reserved. No part of this publication may be reproduced, stored in a retrieval system or transmitted in any form or by any means (Electronic, Mechanical, Photocopying, Recording or otherwise), without the prior written consent of the Company.

NOTES

PROJECT No. 231532

CSID 12522727

VFID 10501

CSR 91712

CELL No. 91712o2

BT SKYLINE No.

MZ0026

29	PROJ No	231532			
	PLANNING AMEND		27/01/21	WHP	WHP
28	PROJ No	231532			
	PLANNING AMEND		07/01/21	WHP	WHP
27	PROJ No	231532			
	PLANNING		30/11/20	WHP	WHP
26	PROJ No	216536			
	MASTER UPDATE		25/06/20	MCD	MCD
25	PROJ No				
			06/02/20	BB	BB
ISS	REVISION		DATE	DRN	APP



Crawley Court, Winchester, Hampshire, SO21 2QA
Tel. 01962 823434, Fax. 01962 822378

SITE No 166209

CHEETHAM HILL ATE

MIDDLETON ROAD

CHEETHAM HILL

MANCHESTER

GREATER MANCHESTER

M8 5DS

NGR SD 83620 02240

OS GRID 383620 402240

TITLE
SITE PLAN
PROPOSED
CTIL


SCALE 1:200

DRAWN IM 19/08/11

APPROVED WHP 27/01/21

DRG No. 166209-22-110-MD029 Sheet 1 of 1 Rev 29

FEINT DETAILS INDICATE LOCATIONS RESERVED FOR OTHER PROPOSALS WHICH MAY BE THE SUBJECT OF SEPARATE APPLICATIONS

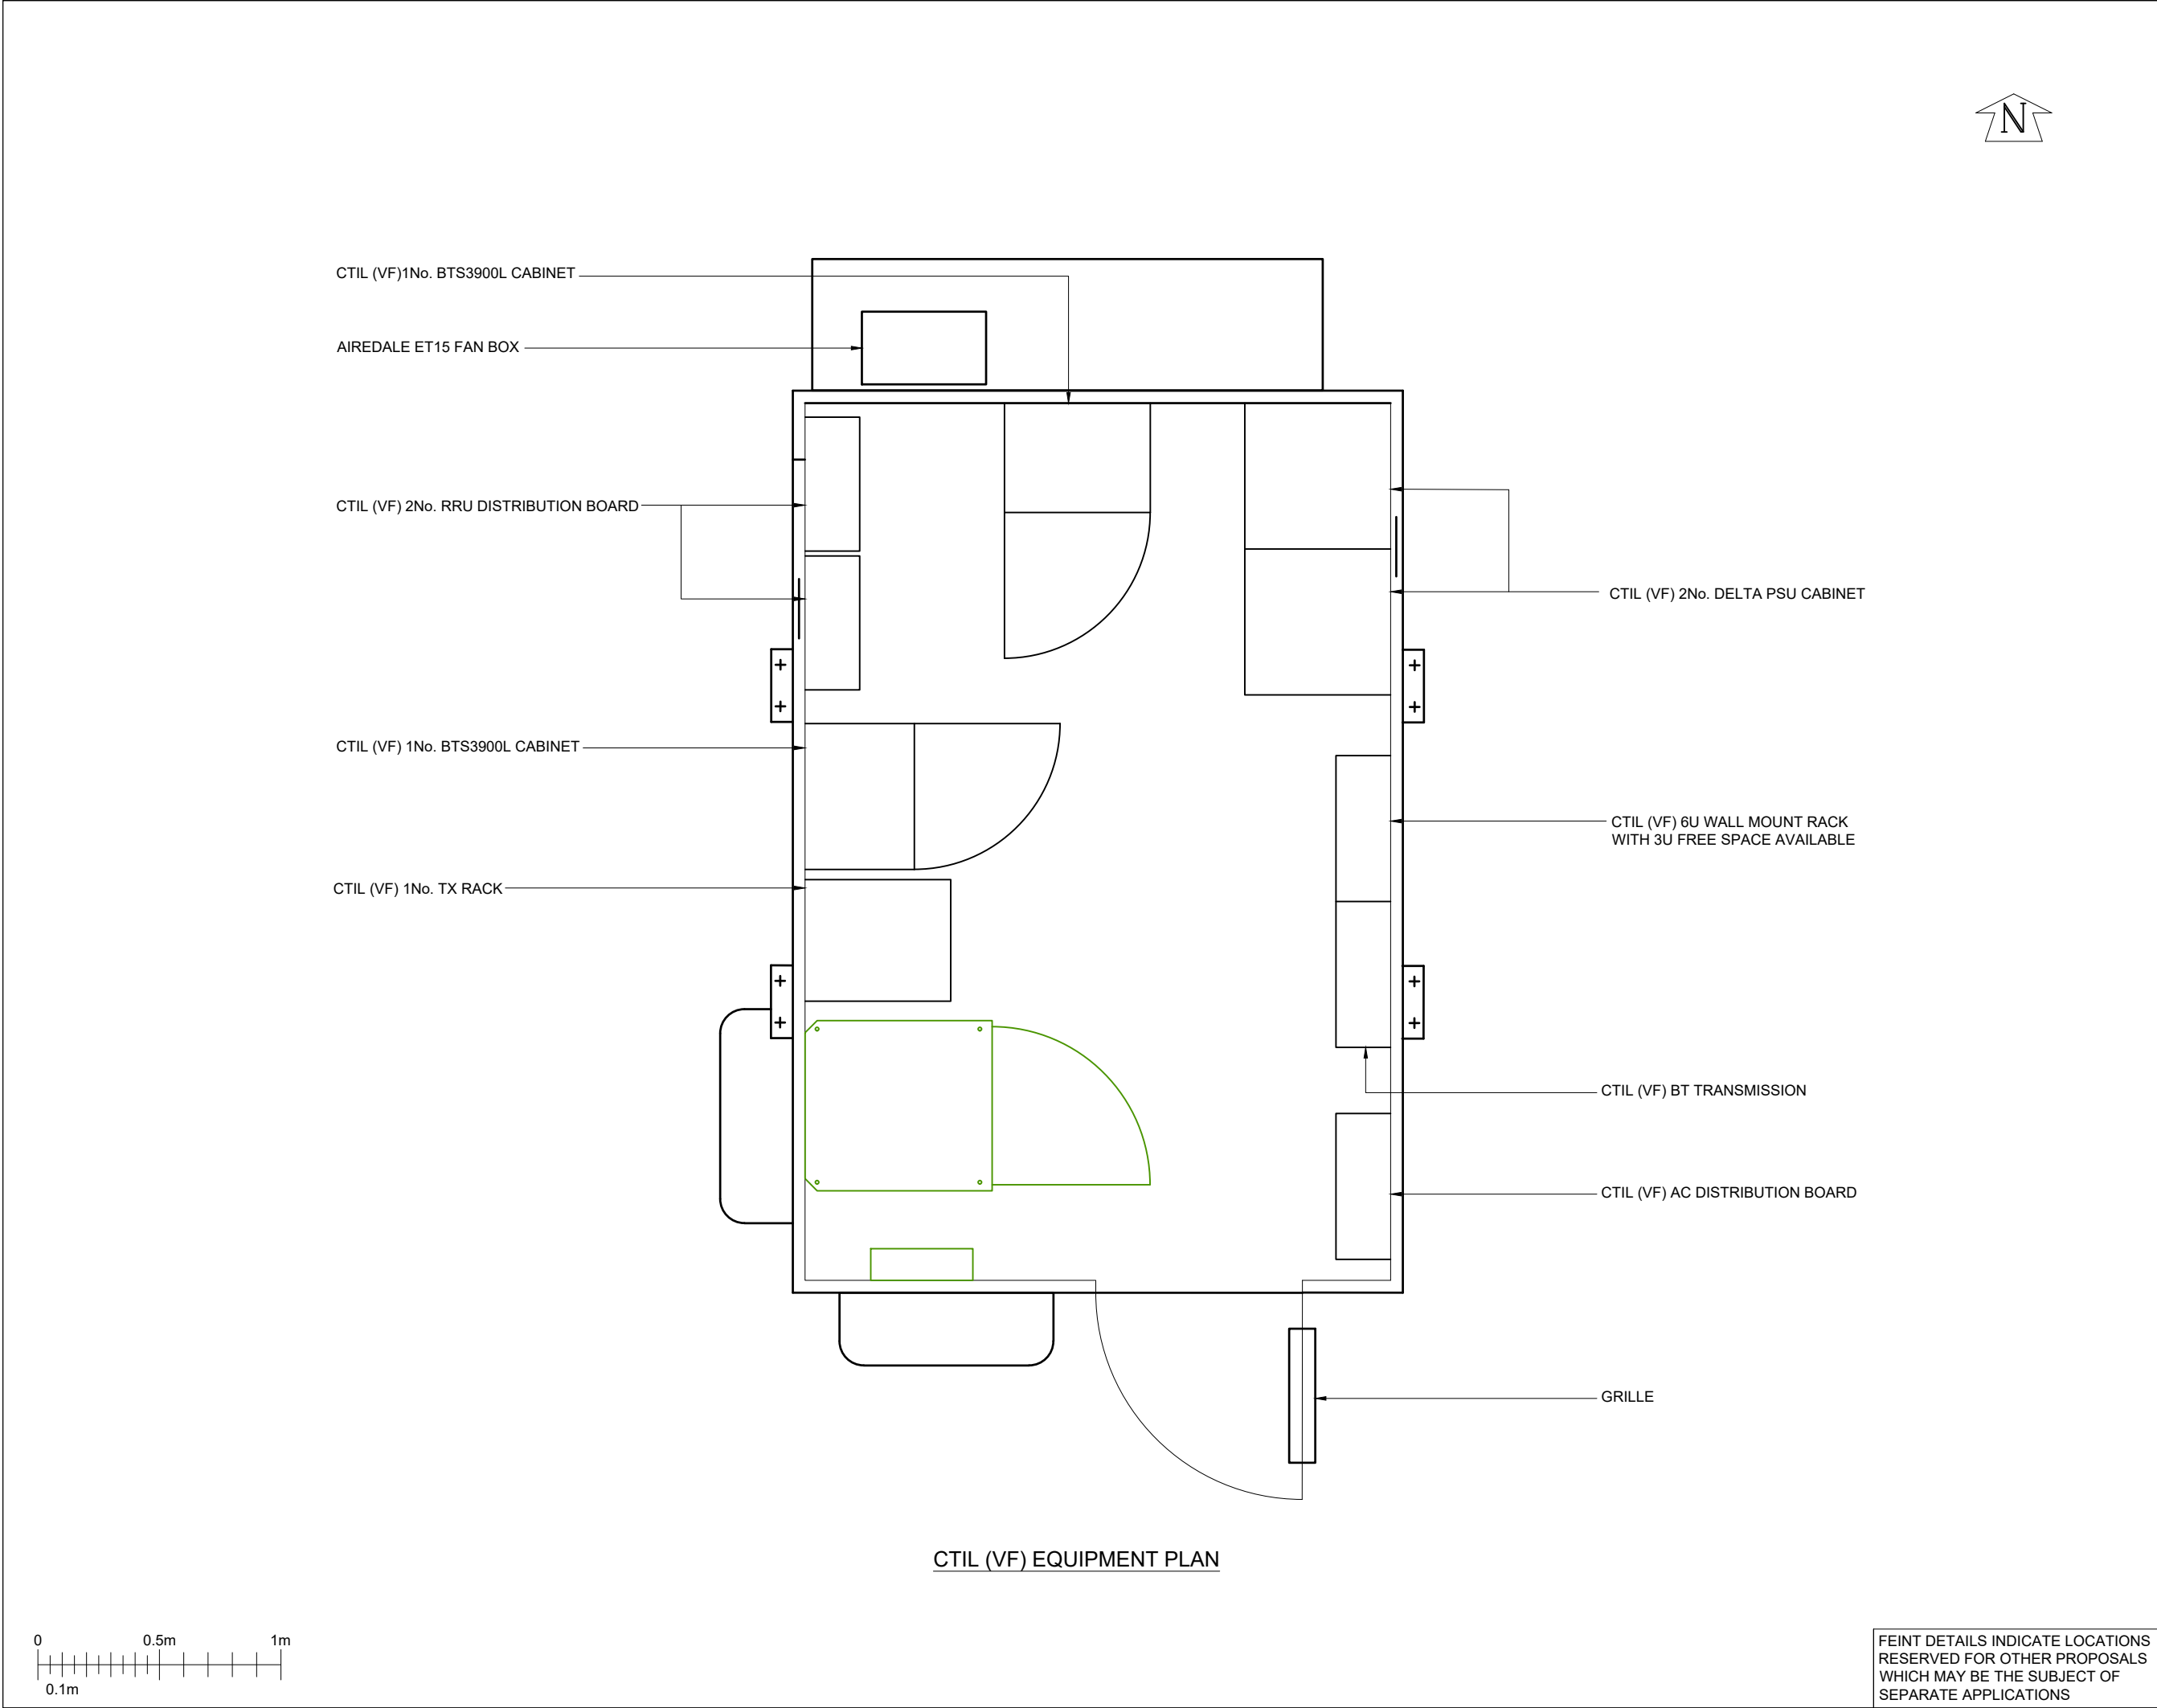

CTIL (VF) EQUIPMENT PLAN

FEINT DETAILS INDICATE LOCATIONS
RESERVED FOR OTHER PROPOSALS
WHICH MAY BE THE SUBJECT OF
SEPARATE APPLICATIONS

©2020 Cellnex

All rights reserved. No part of this publication may be reproduced, stored in a retrieval system or transmitted in any form or by any means (Electronic, Mechanical, Photocopying, Recording or otherwise), without the prior written consent of the Company.

NOTES

PROJECT No.		231532	
CSID	12522727		
VFID	10501		
CSR	91712		
CELL No.	91712o2		
BT SKYLINE No.			
MZ0026			
29	PROJ No	231532	
	PLANNING AMEND	27/01/21	WHPWHP
28	PROJ No	231532	
	PLANNING AMEND	07/01/21	WHPWHP
27	PROJ No	231532	
	PLANNING	30/11/20	WHPWHP
26	PROJ No	216536	
	MASTER UPDATE	25/06/20	MCDMCD
25	PROJ No		
		06/02/20	BB BB
ISS	REVISION	DATE	DRN APP



driving telecom connectivity

Crawley Court, Winchester, Hampshire, SO21 2QA
Tel. 01962 823434, Fax. 01962 822378

SITE No

166209

CHEETHAM HILL ATE
MIDDLETON ROAD
CHEETHAM HILL
MANCHESTER
GREATER MANCHESTER
M8 5DS

NGR

SD 83620 02240

OS GRID

383620 402240

TITLE


EQUIPMENT PLAN
PROPOSED
CTIL (VF)

SCALE


1:25

DRAWN	IM	19/08/11
APPROVED	WHP	27/01/21

DRG No.	Sheet	1 of 1	Rev
166209-22-111-MD029			29

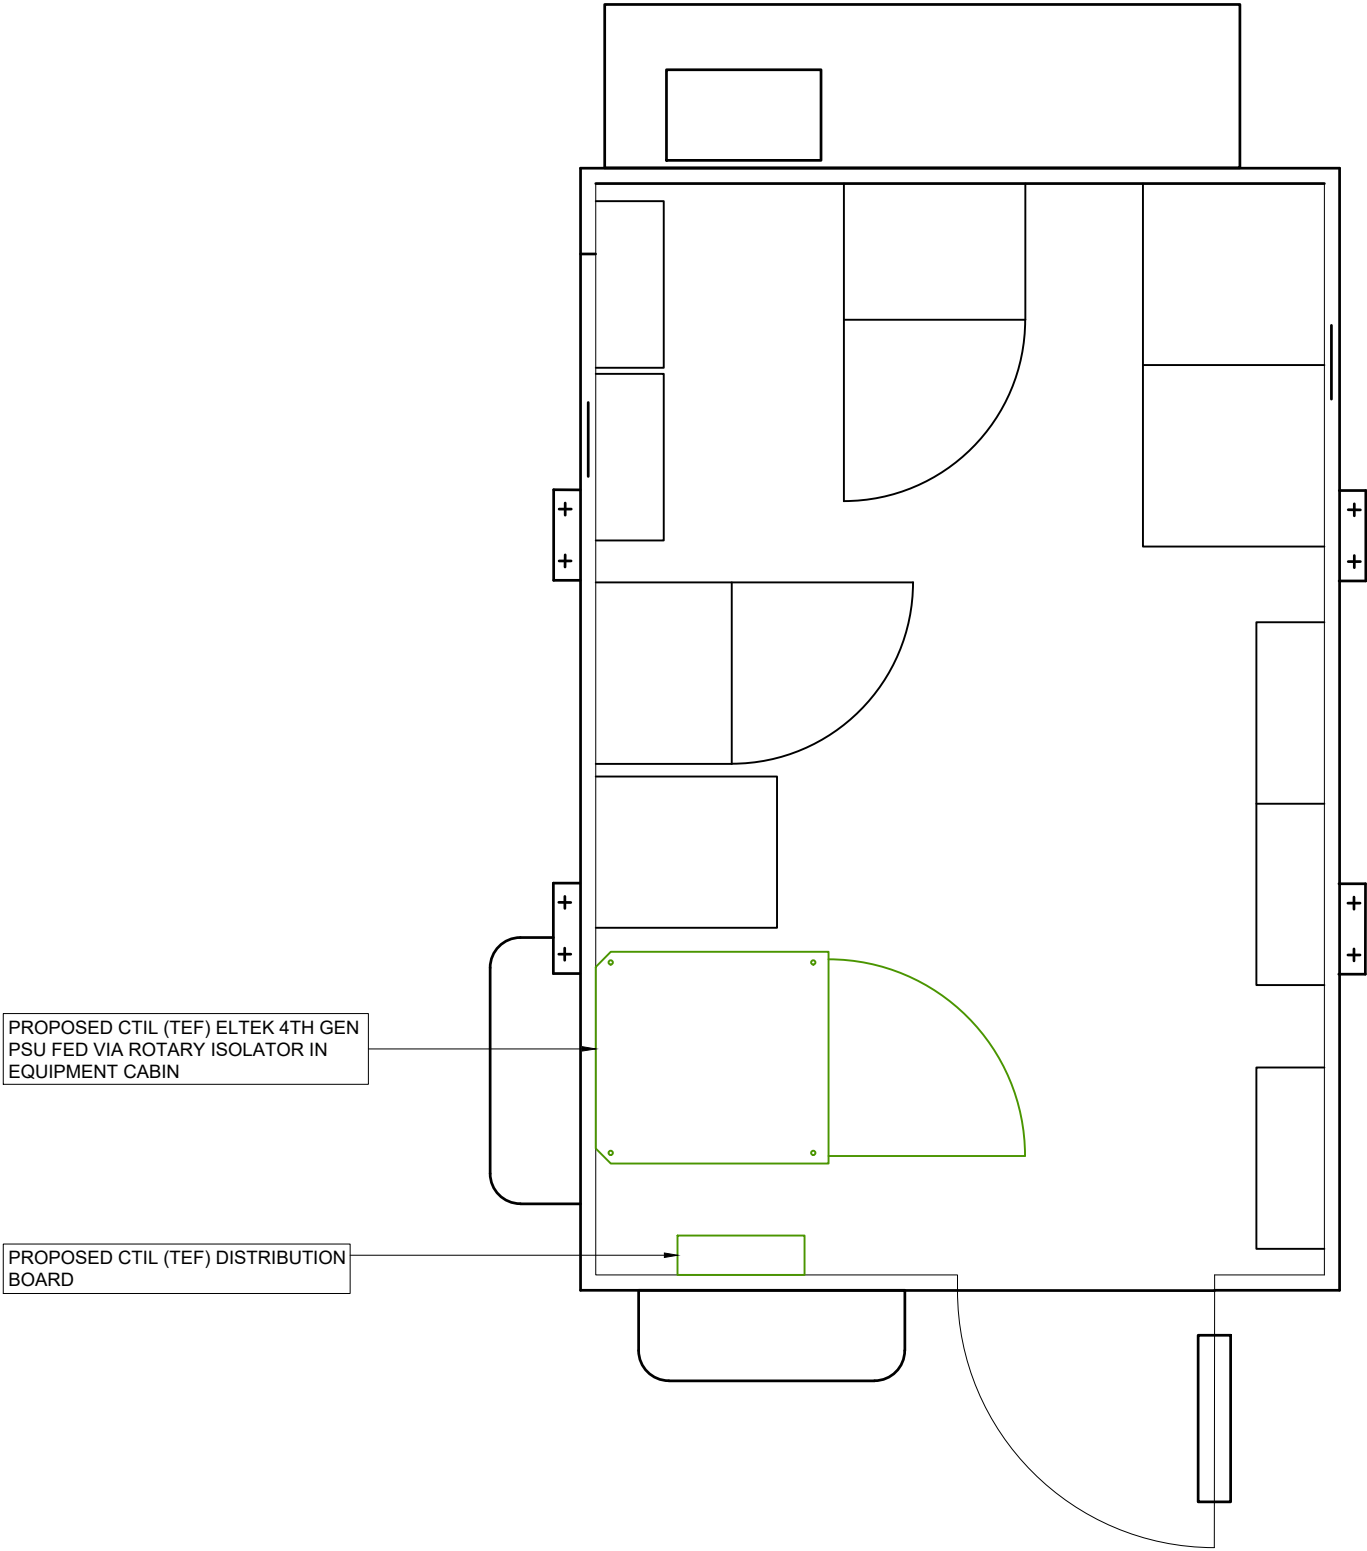

CTIL (TEF) EQUIPMENT PLAN

 

FEINT DETAILS INDICATE LOCATIONS
RESERVED FOR OTHER PROPOSALS
WHICH MAY BE THE SUBJECT OF
SEPARATE APPLICATIONS

©2020 Cellnex
All rights reserved. No part of this publication may be reproduced, stored in a retrieval system or transmitted in any form or by any means (Electronic, Mechanical, Photocopying, Recording or otherwise), without the prior written consent of the Company.

NOTES

PROJECT No.	231532
CSID	12522727
VFID	10501
CSR	91712
CELL No.	91712o2

BT SKYLINE No.
MZ0026

29	PROJ No	231532				
	PLANNING AMEND		27/01/21	WHP	WHP	
28	PROJ No	231532				
	PLANNING AMEND		07/01/21	WHP	WHP	
27	PROJ No	231532				
	PLANNING		30/11/20	WHP	WHP	
26	PROJ No	216536				
	MASTER UPDATE		25/06/20	MCD	MCD	
25	PROJ No					
			06/02/20	BB	BB	
ISS	REVISION		DATE	DRN	APP	

cellnex
driving telecom connectivity

Crawley Court, Winchester, Hampshire, SO21 2QA
Tel. 01962 823434, Fax. 01962 822378

SITE No **166209**
CHEETHAM HILL ATE
MIDDLETON ROAD
CHEETHAM HILL
MANCHESTER
GREATER MANCHESTER
M8 5DS

NGR	SD 83620 02240
OS GRID	383620 402240

TITLE
EQUIPMENT PLAN
PROPOSED
CTIL (TEF)

SCALE 1:25

DRAWN	IM	19/08/11
APPROVED	WHP	27/01/21

DRG No.	Sheet 1 of 1	Rev
166209-22-112-MD029		29

NOTES

PROJECT No. 231532

CSID 12522727

VFID 10501

CSR 91712

CELL No. 91712o2

BT SKYLINE No.

MZ0026

29	PROJ No	231532			
	PLANNING AMEND		27/01/21	WHP	WHP
28	PROJ No	231532			
	PLANNING AMEND		07/01/21	WHP	WHP
27	PROJ No	231532			
	PLANNING		30/11/20	WHP	WHP
26	PROJ No	216536			
	MASTER UPDATE		25/06/20	MCD	MCD
25	PROJ No				
			06/02/20	BB	BB
ISS	REVISION		DATE	DRN	APP



Crawley Court, Winchester, Hampshire, SO21 2QA
Tel. 01962 823434, Fax. 01962 822378

SITE No 166209

CHEETHAM HILL ATE
MIDDLETON ROAD
CHEETHAM HILL
MANCHESTER
GREATER MANCHESTER
M8 5DS

NGR SD 83620 02240

OS GRID 383620 402240

TITLE
ELEVATION
PROPOSED
CTIL

SCALE 1:200

DRAWN IM 19/08/11

APPROVED WHP 27/01/21

DRG No. Sheet 1 of 1 Rev

166209-22-160-MD029 29

PROPOSED CTIL (TEF) 3No. AIR 6488 B42EU ANTENNAS AT 18.1m MEAN HEIGHT, BEARINGS 320° E.T.N. I.D. No. 508637 TO BE INSTALLED ON NEW STEELWORK

PROPOSED CTIL (TEF) 3No. RRZZT4S4-65B-R6 ANTENNAS AT 17.45m MEAN HEIGHT, BEARINGS 320° E.T.N. I.D. No. 508634 TO BE INSTALLED ON NEW STEELWORK

CTIL (VF) 1No. L21/U21 RRU I.D. No. 437287

CTIL (VF) 1No. AOC4518R8v06 ANTENNA AT 17.5m MEAN, BEARING 320° E.T.N I.D. No. 448282 TO BE RELOCATED

CTIL (VF) 1No. AAU5613 ANTENNA AT 18.1m MEAN, BEARING 320° E.T.N I.D. No. 448288 TO BE RELOCATED

RESERVED CTIL (VF) 1No. L26 RRU I.D. No. 448291 (UNDER PROJECT ID No. 211981)

RESERVED CTIL (VF) 1No. L23T RRU I.D. No. 448292 (UNDER PROJECT ID No. 211981)

PROPOSED CTIL (TEF) 3No. AIR 6488 B42EU ANTENNAS AT 18.1m MEAN HEIGHT, BEARINGS 200° E.T.N. I.D. No. 508636 TO BE INSTALLED ON NEW STEELWORK

PROPOSED CTIL (TEF) 3No. RRZZT4S4-65B-R6 ANTENNAS AT 17.45m MEAN HEIGHT, BEARINGS 200° E.T.N. I.D. No. 508633 TO BE INSTALLED ON NEW STEELWORK


CTIL (VF) 1No. L21/U21 RRU I.D. No. 437287

RESERVED (VF) CTIL 1No. L26 RRU I.D. No. 448291 (UNDER PROJECT ID No. 211981)

RESERVED (VF) CTIL 1No. L23T RRU I.D. No. 448292 (UNDER PROJECT ID No. 211981)

CTIL (VF) 1No. AOC4518R8v06 ANTENNA AT 17.5m MEAN, BEARING 200° E.T.N I.D. No. 448281

CTIL (VF) 1No. AAU5613 ANTENNA AT 18.1m MEAN, BEARING 200° E.T.N I.D. No. 448287

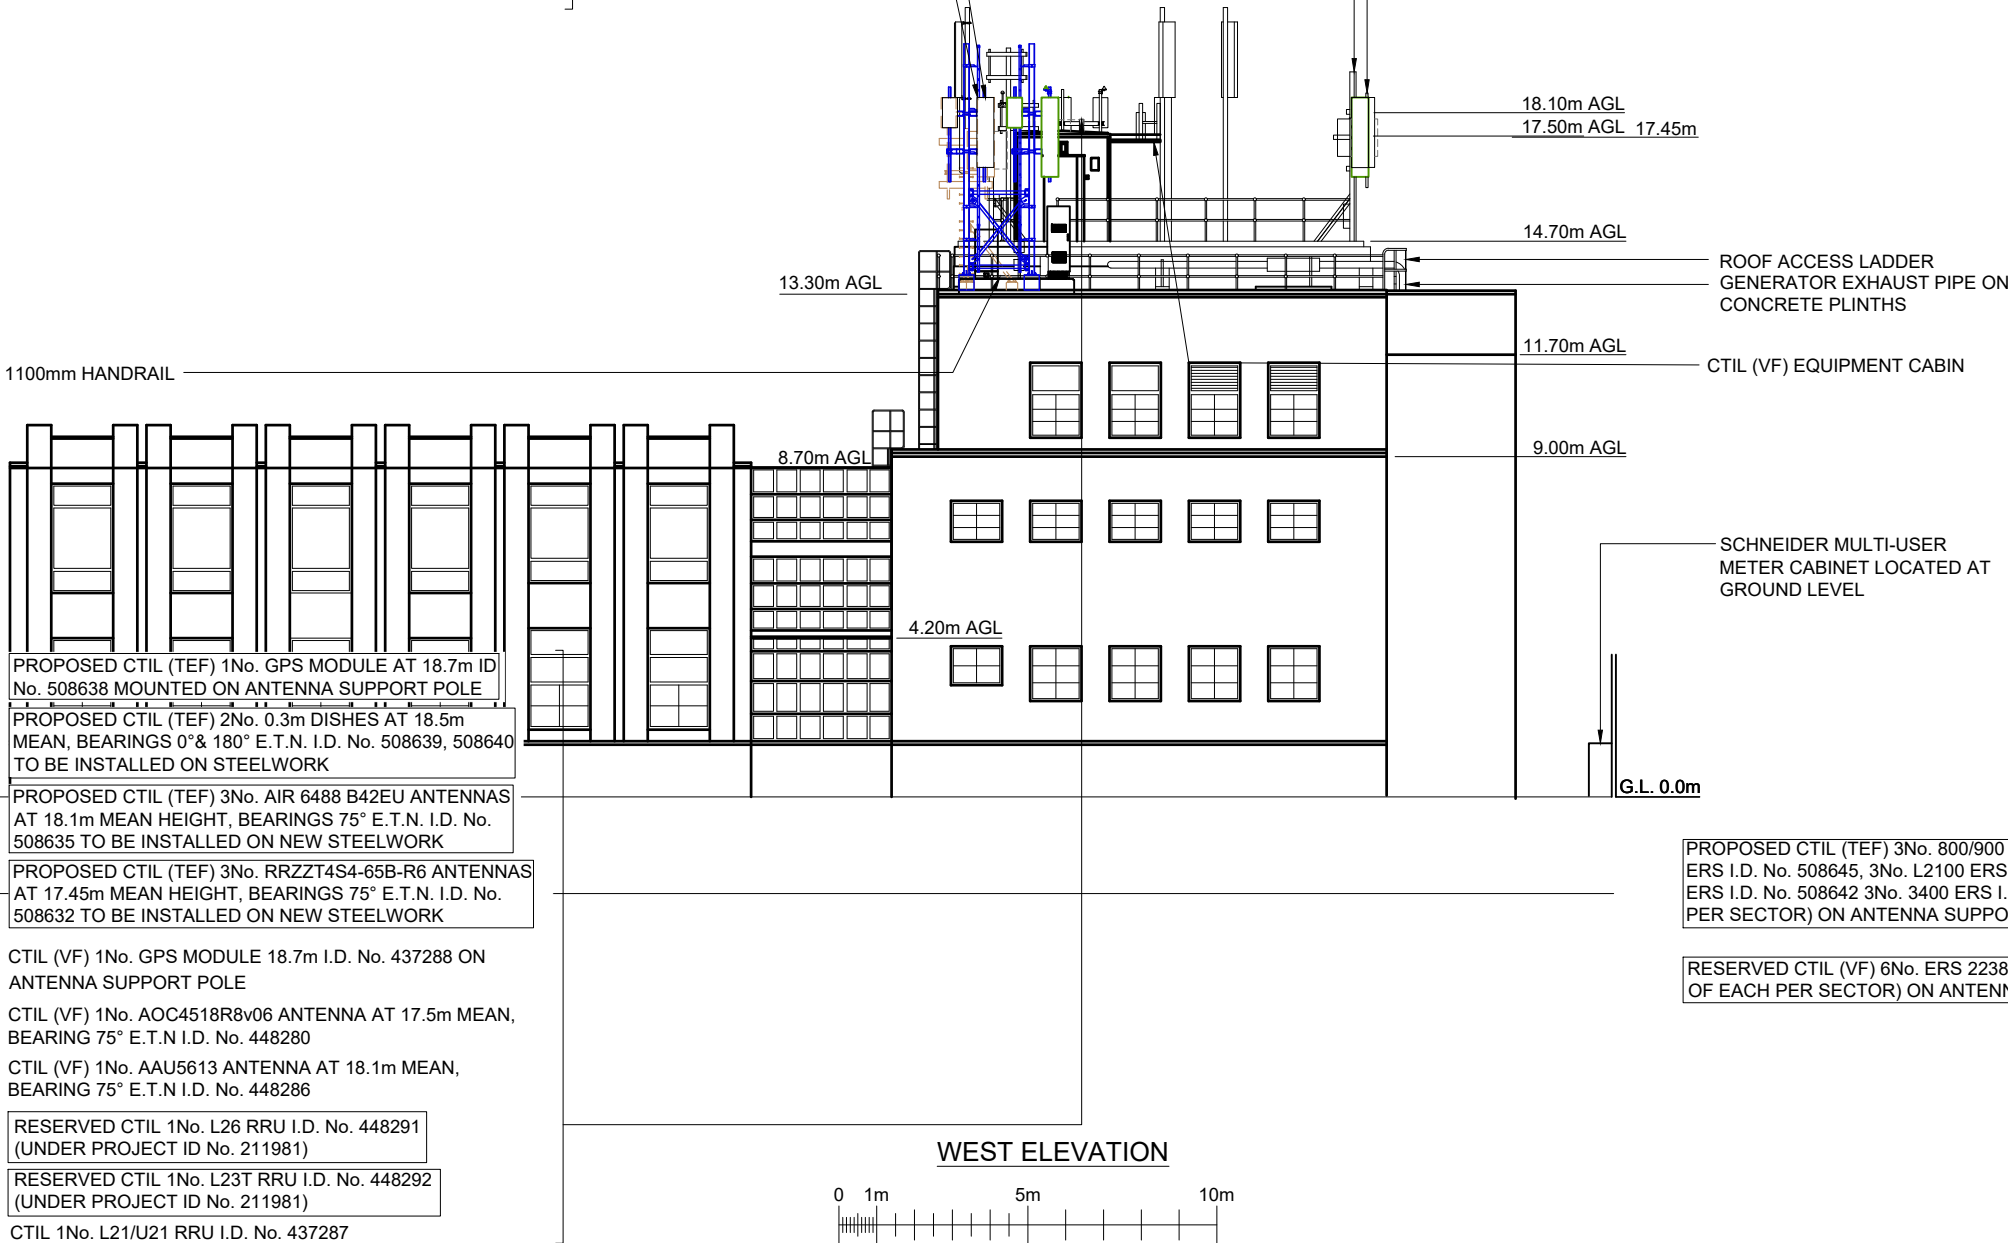

PROPOSED CTIL (TEF) 3No. 800/900 ERS I.D. No. 508644, 3No. 900 ERS I.D. No. 508645, 3No. L2100 ERS I.D. No. 508641, 3No. L2300 ERS I.D. No. 508642 3No. 3400 ERS I.D. No. 508643 (1No. OF EACH PER SECTOR) ON ANTENNA SUPPORT POLES

RESERVED CTIL (VF) 6No. ERS 2238 I.D. No. 508646 (2No. OF EACH PER SECTOR) ON ANTENNA SUPPORT POLES.

FEINT DETAILS INDICATE LOCATIONS RESERVED FOR OTHER PROPOSALS WHICH MAY BE THE SUBJECT OF SEPARATE APPLICATIONS

NOTES

PROJECT No.	231532
CSID	12522727
VFID	10501
CSR	91712
CELL No.	91712o2

BT SKYLINE No. MZ0026				
29	PROJ No	231532		
	PLANNING AMEND		27/01/21	WHP
28	PROJ No	231532		
	PLANNING AMEND		07/01/21	WHP
27	PROJ No	231532		
	PLANNING		30/11/20	WHP
26	PROJ No	216536		
	MASTER UPDATE		25/06/20	MCD
25	PROJ No			
			06/02/20	BB
ISS	REVISION	DATE	DRN	APP



Crawley Court, Winchester, Hampshire, SO21 2QA
Tel. 01962 823434, Fax. 01962 822378

SITE No **166209**
CHEETHAM HILL ATE
MIDDLETON ROAD
CHEETHAM HILL
MANCHESTER
GREATER MANCHESTER
M8 5DS

NGR SD 83620 02240


OS GRID 383620 402240

TITLE
ANTENNA LAYOUT
PROPOSED
CTIL (VF)


SCALE 1:50

DRAWN	IM	19/08/11
APPROVED	WHP	27/01/21


DRG No.	Sheet 1 of 1	Rev
166209-22-161-MD029		29

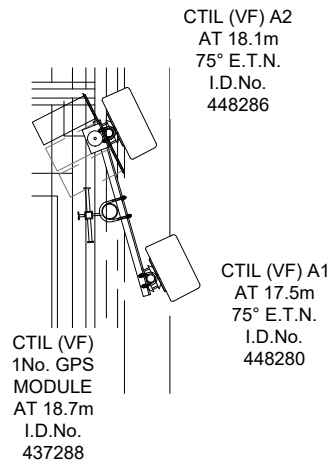

SECTOR 1 ANTENNA PLAN AT 17.45m
SCALE 1:50

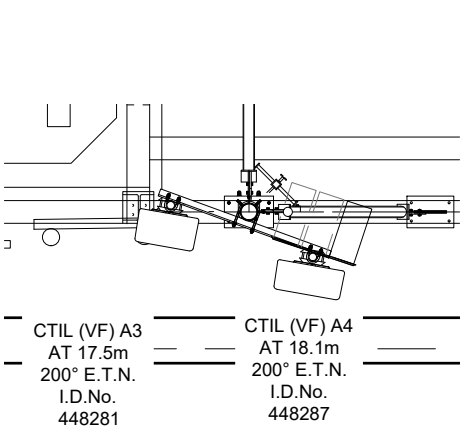

SECTOR 2 ANTENNA PLAN AT 17.45m
SCALE 1:50

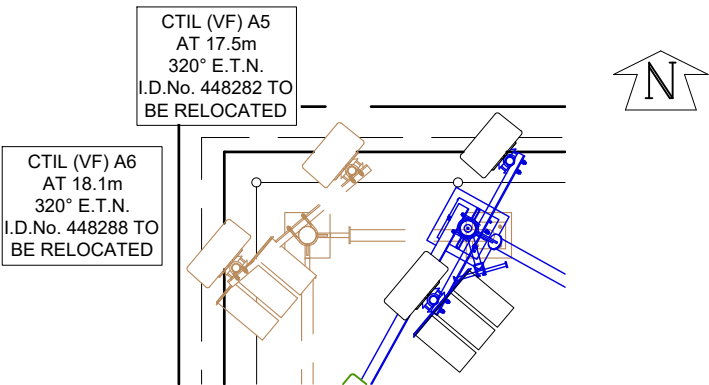


SECTOR 3 ANTENNA PLAN AT 17.45m
SCALE 1:50

RESERVED CTIL (VF) 6No. ERS 2238 I.D. No. 508646 (2No.
OF EACH PER SECTOR) ON ANTENNA SUPPORT POLES.




FEINT DETAILS INDICATE LOCATIONS
RESERVED FOR OTHER PROPOSALS
WHICH MAY BE THE SUBJECT OF
SEPARATE APPLICATIONS

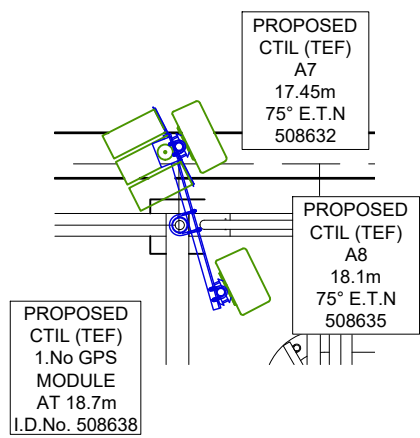


SECTOR 1 ANTENNA PLAN AT 17.45m

SCALE 1:50

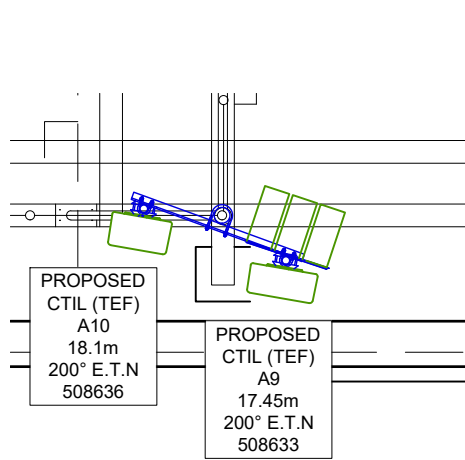

SECTOR 2 ANTENNA PLAN AT 17.45m

SCALE 1:50

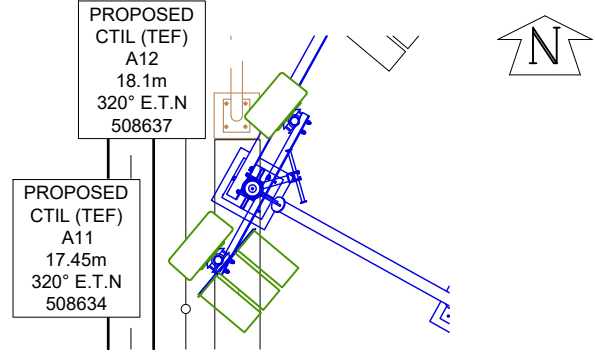

SECTOR 3 ANTENNA PLAN AT 17.45m

SCALE 1:50



FEINT DETAILS INDICATE LOCATIONS
RESERVED FOR OTHER PROPOSALS
WHICH MAY BE THE SUBJECT OF
SEPARATE APPLICATIONS

©2020 Cellnex
All rights reserved. No part of this publication may be reproduced, stored in a retrieval system or transmitted in any form or by any means (Electronic, Mechanical, Photocopying, Recording or otherwise), without the prior written consent of the Company.

NOTES

PROJECT No.	231532
CSID	12522727
VFID	10501
CSR	91712
CELL No.	91712o2

BT SKYLINE No.
MZ0026

29	PROJ No	231532			
	PLANNING AMEND		27/01/21	WHP	WHP
28	PROJ No	231532			
	PLANNING AMEND		07/01/21	WHP	WHP
27	PROJ No	231532			
	PLANNING		30/11/20	WHP	WHP
26	PROJ No	216536			
	MASTER UPDATE		25/06/20	MCD	MCD
25	PROJ No				
			06/02/20	BB	BB
ISS	REVISION		DATE	DRN	APP



Crawley Court, Winchester, Hampshire, SO21 2QA
Tel. 01962 823434, Fax. 01962 822378

SITE No **166209**
CHEETHAM HILL ATE
MIDDLETON ROAD
CHEETHAM HILL
MANCHESTER
GREATER MANCHESTER
M8 5DS

NGR **SD 83620 02240**

OS GRID **383620 402240**

TITLE
ANTENNA LAYOUT
PROPOSED
CTIL (TEF)

SCALE **1:50**

DRAWN	IM	19/08/11
APPROVED	WHP	27/01/21

DRG No.	Sheet 1 of 1	Rev
166209-22-162-MD029		29