



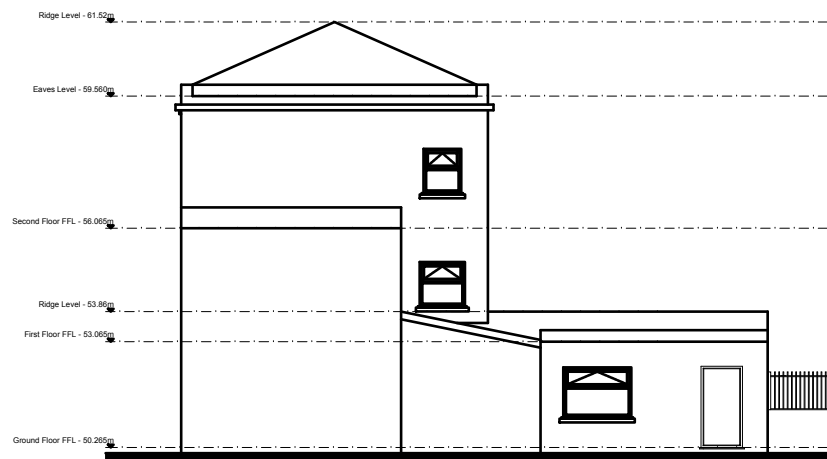

Existing West Elevation

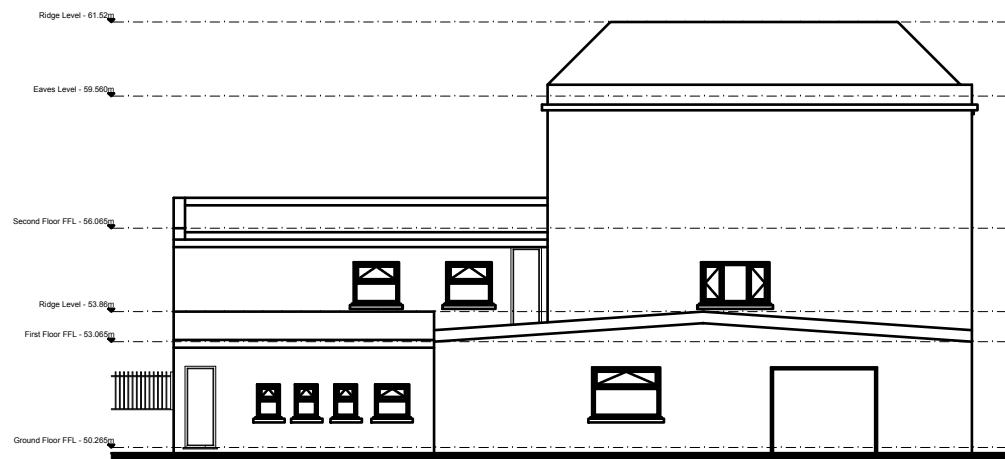

Existing South Elevation



Existing North Elevation



Existing East Elevation

A	FIRST ISSUE	EJG	14-12-20
REV	DESCRIPTION	BY	DATE



HOWARD & SEDDON A.R.I.B.A.
CHARTERED ARCHITECTS
64 WASHWAY ROAD
SALE, CHESHIRE, M33 7RE
TEL NO. 0161 - 973 8296
FAX NO. 0161 - 962 3485
E-MAIL : ADMIN@HOWARDANDEDSDON.CO.UK

PROJECT	Proposed development DUCIE ARMS 424 STOCKPORT ROAD MANCHESTER M12 4EX	TITLE	Elevations as existing	DRAWN	DRG No. 14,273 03
				EJG	
				DATE	
CLIENT	Dr Noman Ehsan			14/12/20	AMENDMENT D
				SCALE 1:200 (A3)	