



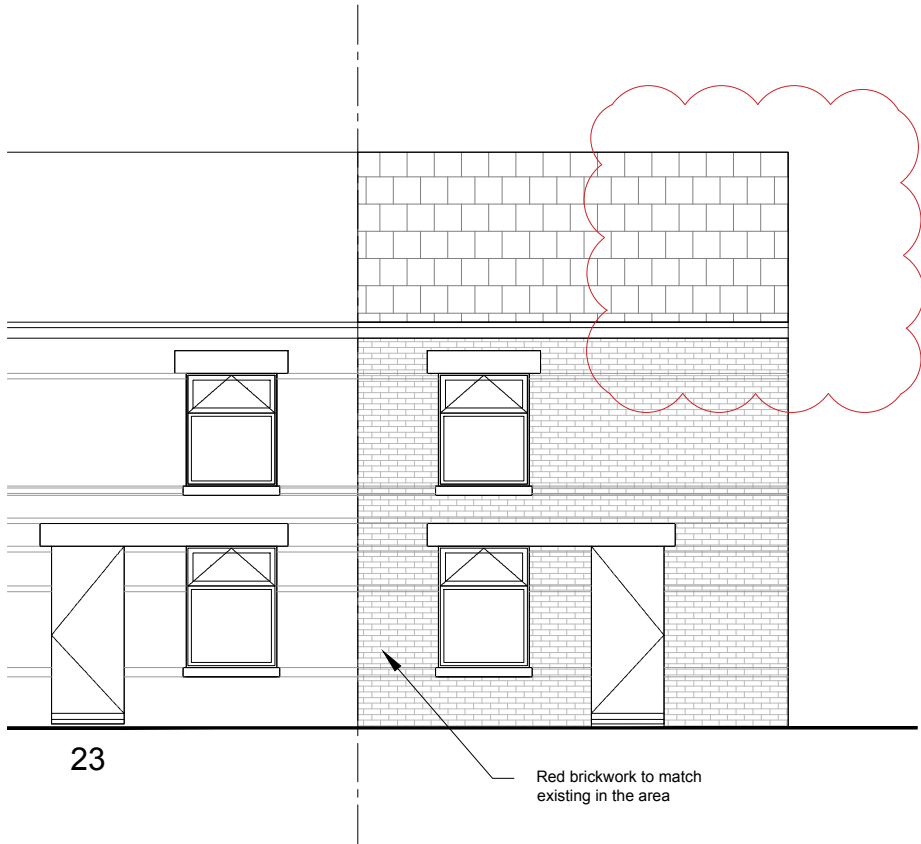

Proposed Front Elevation (West)
Scale 1:100

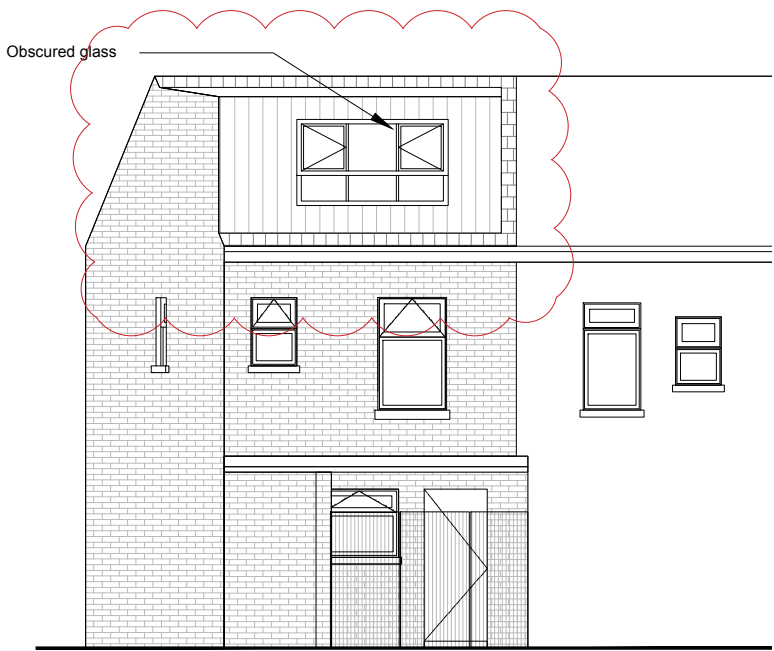

Proposed Rear Elevation (East)
Scale 1:100


General Notes:

All site dimensions shall be verified by the Contractor on site prior to commencing any works.


Do not scale from this drawing.

Design intent drawing only. Construction to comply with latest building regulation requirements.

This drawing is the property of "Studio Tashkeel Architecture Ltd." and copyright is reserved by them. The drawing is not to be copied or disclosed by or to any unauthorised persons without the prior written consent of Studio Tashkeel Architecture Ltd.

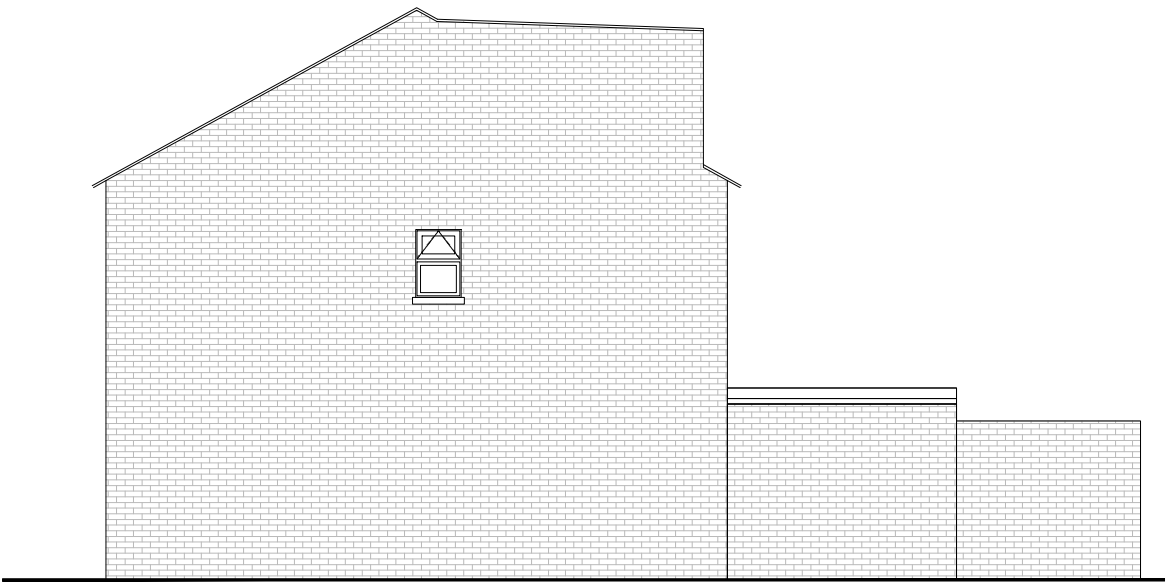


Proposed Side Elevation (South)
Scale 1:100

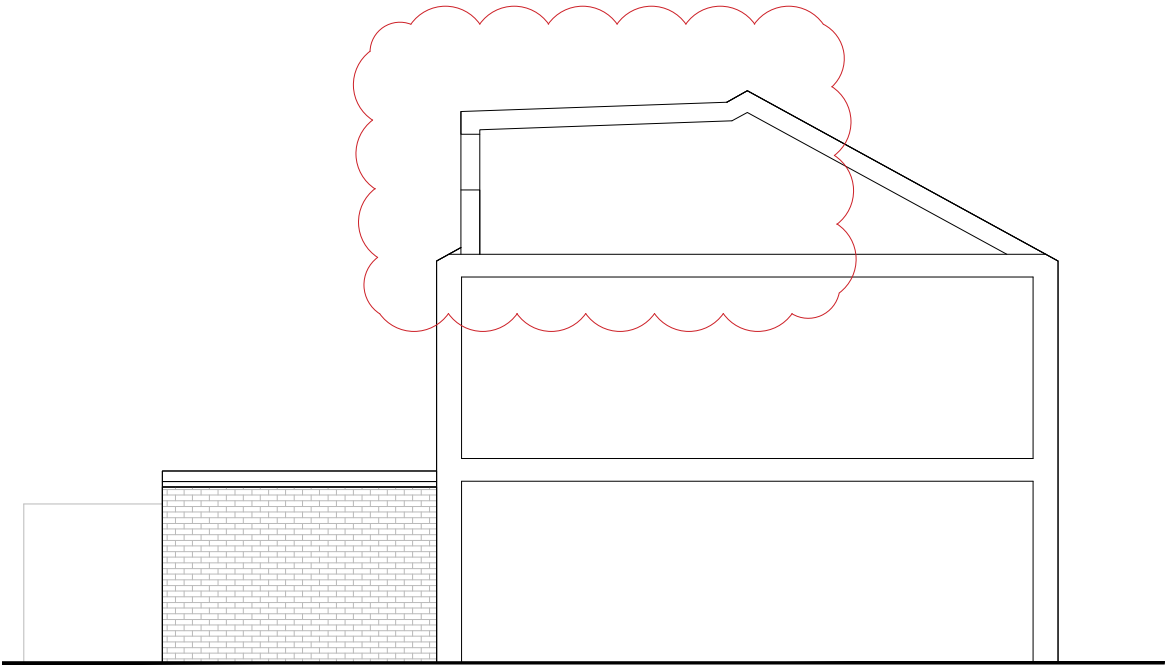

Proposed Side Elevation (North)
Scale 1:100

Rev	Description	Date	Dr by	App by
D	New Dormer	14/12/20	Am	MK
C	Additional North Elevation added	12/11/19	MK	MK

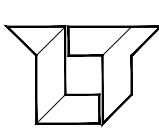

**STUDIO TASHKEEL
ARCHITECTURE LTD.**
89 Princess Street
Manchester M1 4HT
United Kingdom

T +44(0)161 694 6375
E info@StudioTashkeel.com
www.studiotashkeel.com

client name		
Rasheed Ahmed		
project		
25 Prestage Street		
drawing		
GA Elevations		
project number		scale
1909107		1:100 @ A3
drawing number	rev	issue status
1909107_PL-002	D	PLANNING
This drawing is to be read in conjunction with all related drawings. All dimensions must be checked and verified on site before commencing any work or producing shop drawings. The originator should be notified immediately of any discrepancy. This drawing is copyright and remains the property of Studio Tashkeel Architecture Ltd.		