



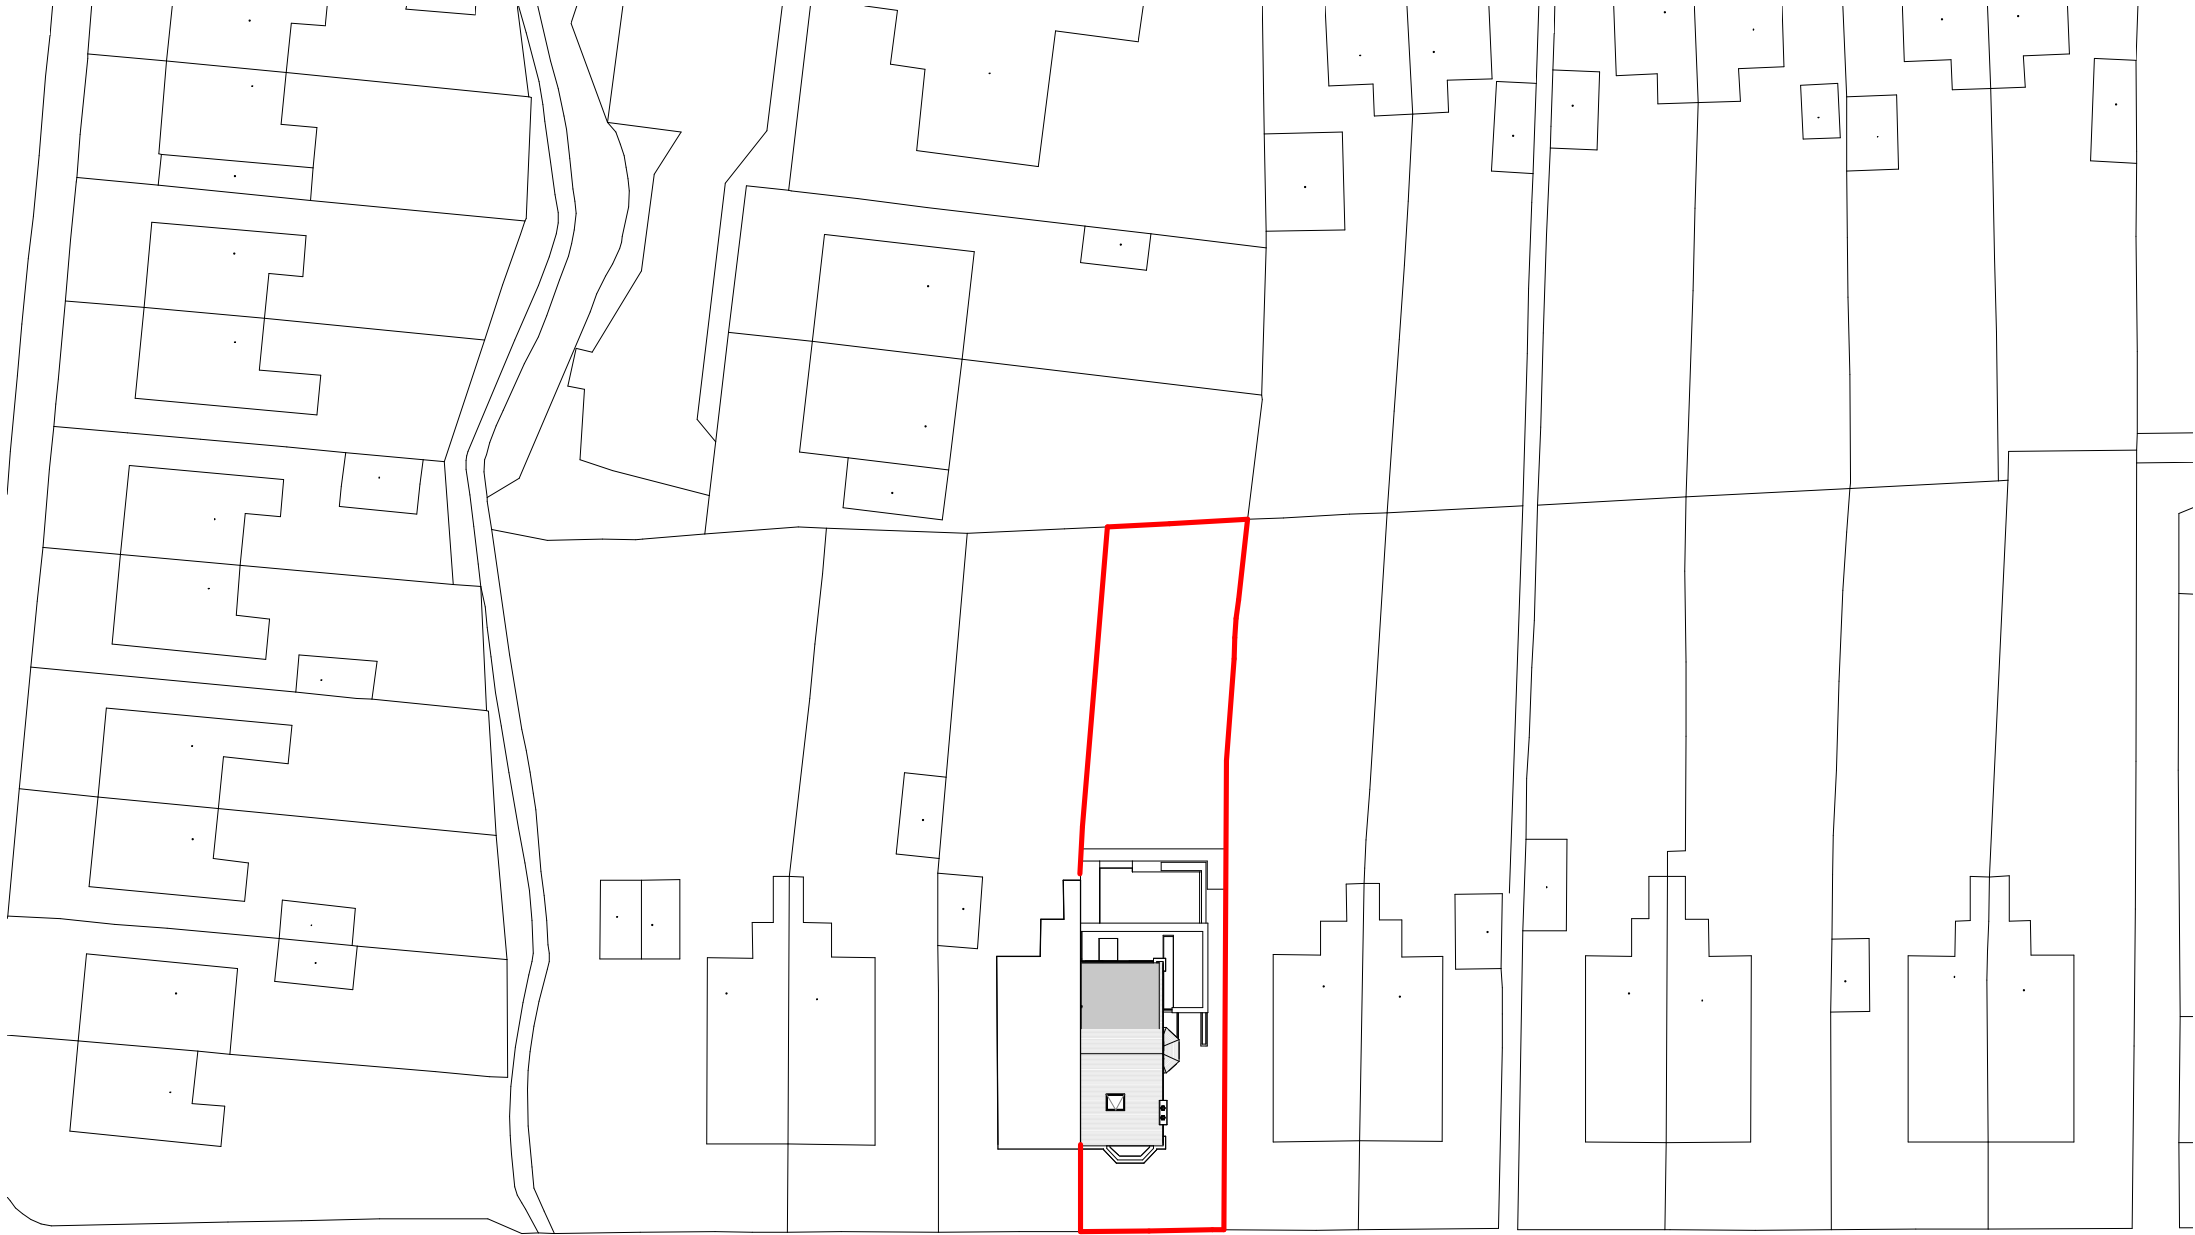

ALAN RD

SCHOOL GROVE

01 PROPOSED SITE PLAN 1 TO 500

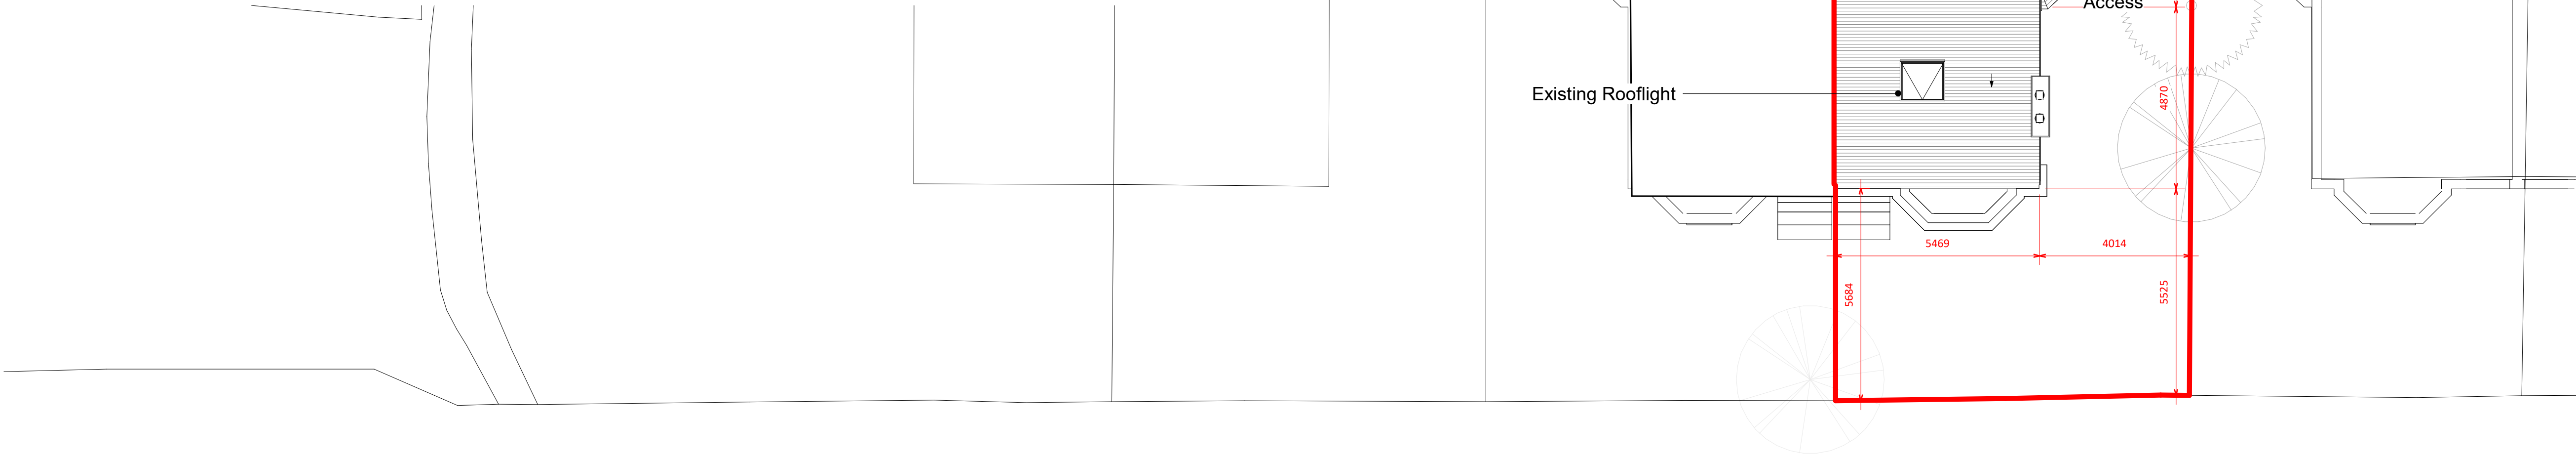


ALAN RD

02 PROPOSED SITE PLAN 1 TO 100

439.0sqm SITE AREA
100.4sqm PROPOSED FOOTPRINT 22.9% PROPOSED SITE PERCENTAGE COVERAGE


© COPYRIGHT
The copyright in this drawing is vested in Space AP and no license or assignment of any kind has been, or is, granted to any third party whether by provision of copies or originals of the drawings or otherwise unless otherwise agreed in writing.
DO NOT SCALE FROM THIS DRAWING
The contractor shall check and verify all dimensions on the site and report any discrepancies in writing to Space AP before proceeding with work.
FOR ELECTRONIC DATA ISSUE
Electronic data / drawings are issued as "read only" and should not be interrogated for easurement. All dimensions and levels should be read, only from those values stated in text, on the drawing.
AREA MEASUREMENT
The areas are approximate and can only be verified by a detailed dimensional survey of th completed building. Any decisions to be made on the basis of these predictions, whether as to project viability, pre- letting, lease agreements or the like, should include due allowance for the increases and decreases inherent in the design development and building processes. Figures relate to the likely areas at the building at the current state of the design and using the Gross External Area (GEA) / Gross Internal Area (GIA) / Net Internal Area (NIA) method of measurement from the Code of Measuring Practice, 5th Edition (RICS Code of Practice). All areas are subject to Town Planning and Conservation Area Consent, and detailed Rights to Light analysis.

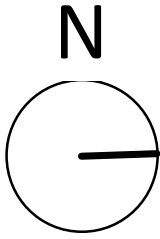

A		
26.03.21		
Planning Issue		
REV	DATE	AMENDMENT



TITLE
22 Alan Rd
WITHINGTON,
MANCHESTER, M20 4WG

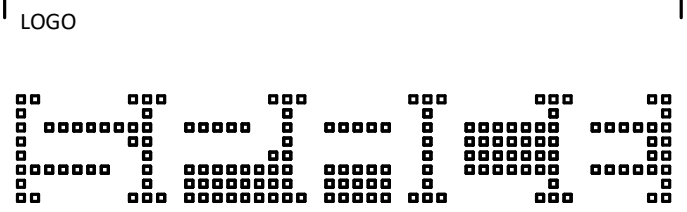

SPACE | ARCHITECTURE+PLANNING
THE OLD TOWN HALL | LAPWING LANE | DIDSbury
LOCATION M20 2NR WEBSITE www.spaceap.com
PHONE +44 (0) 161 713 2718 E-MAIL info@spaceap.com

DRAWING
PROPOSED SITE PLAN

SCALE@A1 DATE ORIGINATOR CHECKED AUTHORISED
As 02/03/21 SS SPT SPT
indicated

STATUS
PLANNING

DRAWING NO. REV
0241_20_200 A