



SITE LOCATION

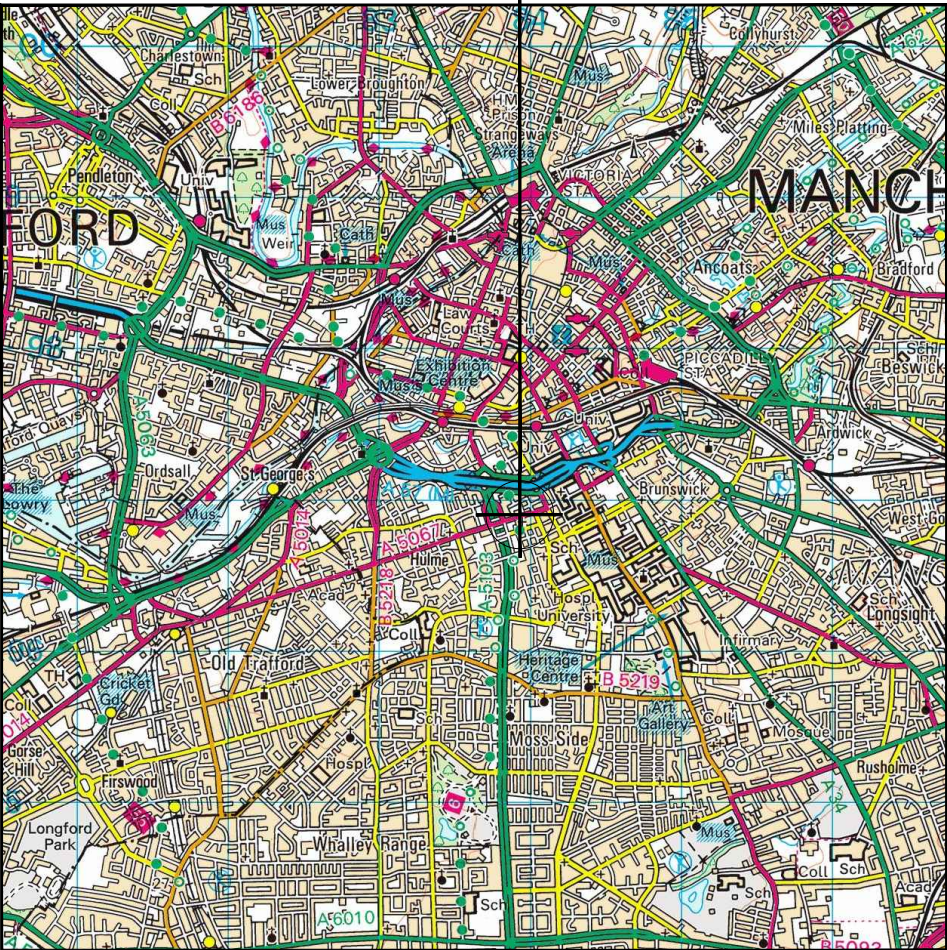

Reproduced by permission of Ordnance Survey on behalf of the Controller of Her Majesty's Stationery Office
All rights reserved. © Crown Copyright licence no. 100022432


SITE AREA PLAN

 

SITE PHOTOGRAPH




SITE LOCATION

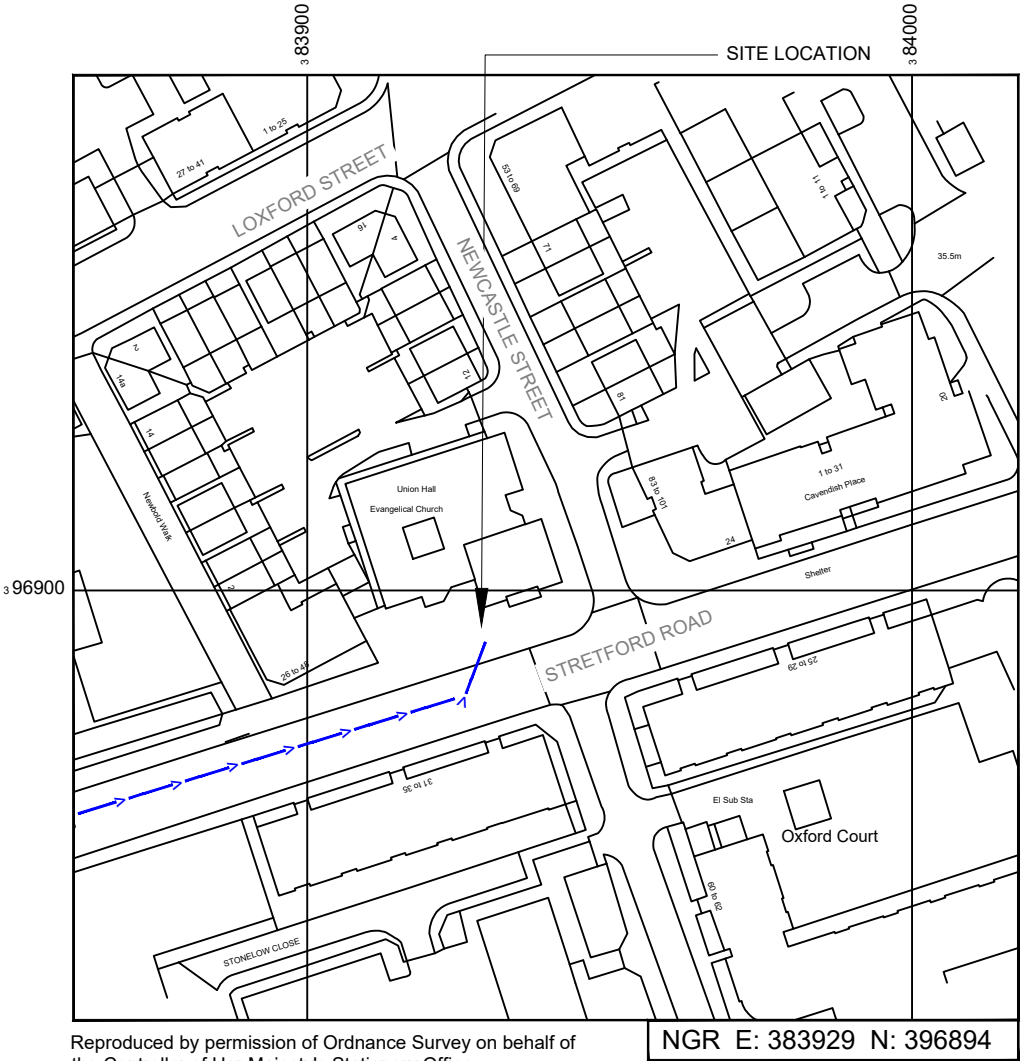

Reproduced by permission of Ordnance Survey on behalf of the Controller of Her Majesty's Stationery Office
All rights reserved. © Crown Copyright licence no. 100022432

SITE LOCATION PLAN

 

GOOGLE MAPS QR CODE

GOOGLE MAPS - <https://goo.gl/maps/51zYqZ9wsQKf3jzZ7>

STREETVIEW - <https://goo.gl/maps/6Dddza8TDZV41cF16>

NOTES:

1. ALL DIMENSIONS IN MM UNLESS OTHERWISE NOTED.

Access Route To Site:

REV	MODIFICATION	BY	CH	DATE
B	Site Relocated	JT	GBC	24.02.21
A	Issued for Planning	MD	GBC	28.05.20



Hutchison 3G UK Limited
Star House, 20 Grenfell Road
Maidenhead, SL6 1EH
Tel: 01628 765 000
Fax: 01628 765 001

H3G Base Station Information line:
0845 6043000
Available 8am-8pm Monday to Friday

Design Consultant & Principal Contractor:



Great British Communications
Lapwing House, Block 3 Forward Point,
Tan House Lane, Widnes, Cheshire, WAB 0SL
t. 44 (0)151 420 4128
www.gbcservices.co.uk

Site Name: STRETFORD ROAD SW

3UK Cell ID: MAN10204

Address: STRETFORD ROAD STREETWORKS
MANCHESTER
M15 6HE

Title: 002 SITE LOCATION PLAN


Project: H3G UNILATERAL SW

Purpose of Issue: PLANNING

Site ID: -

Drawing No: MAN10204_PLANNING_REV_B

Issue: B

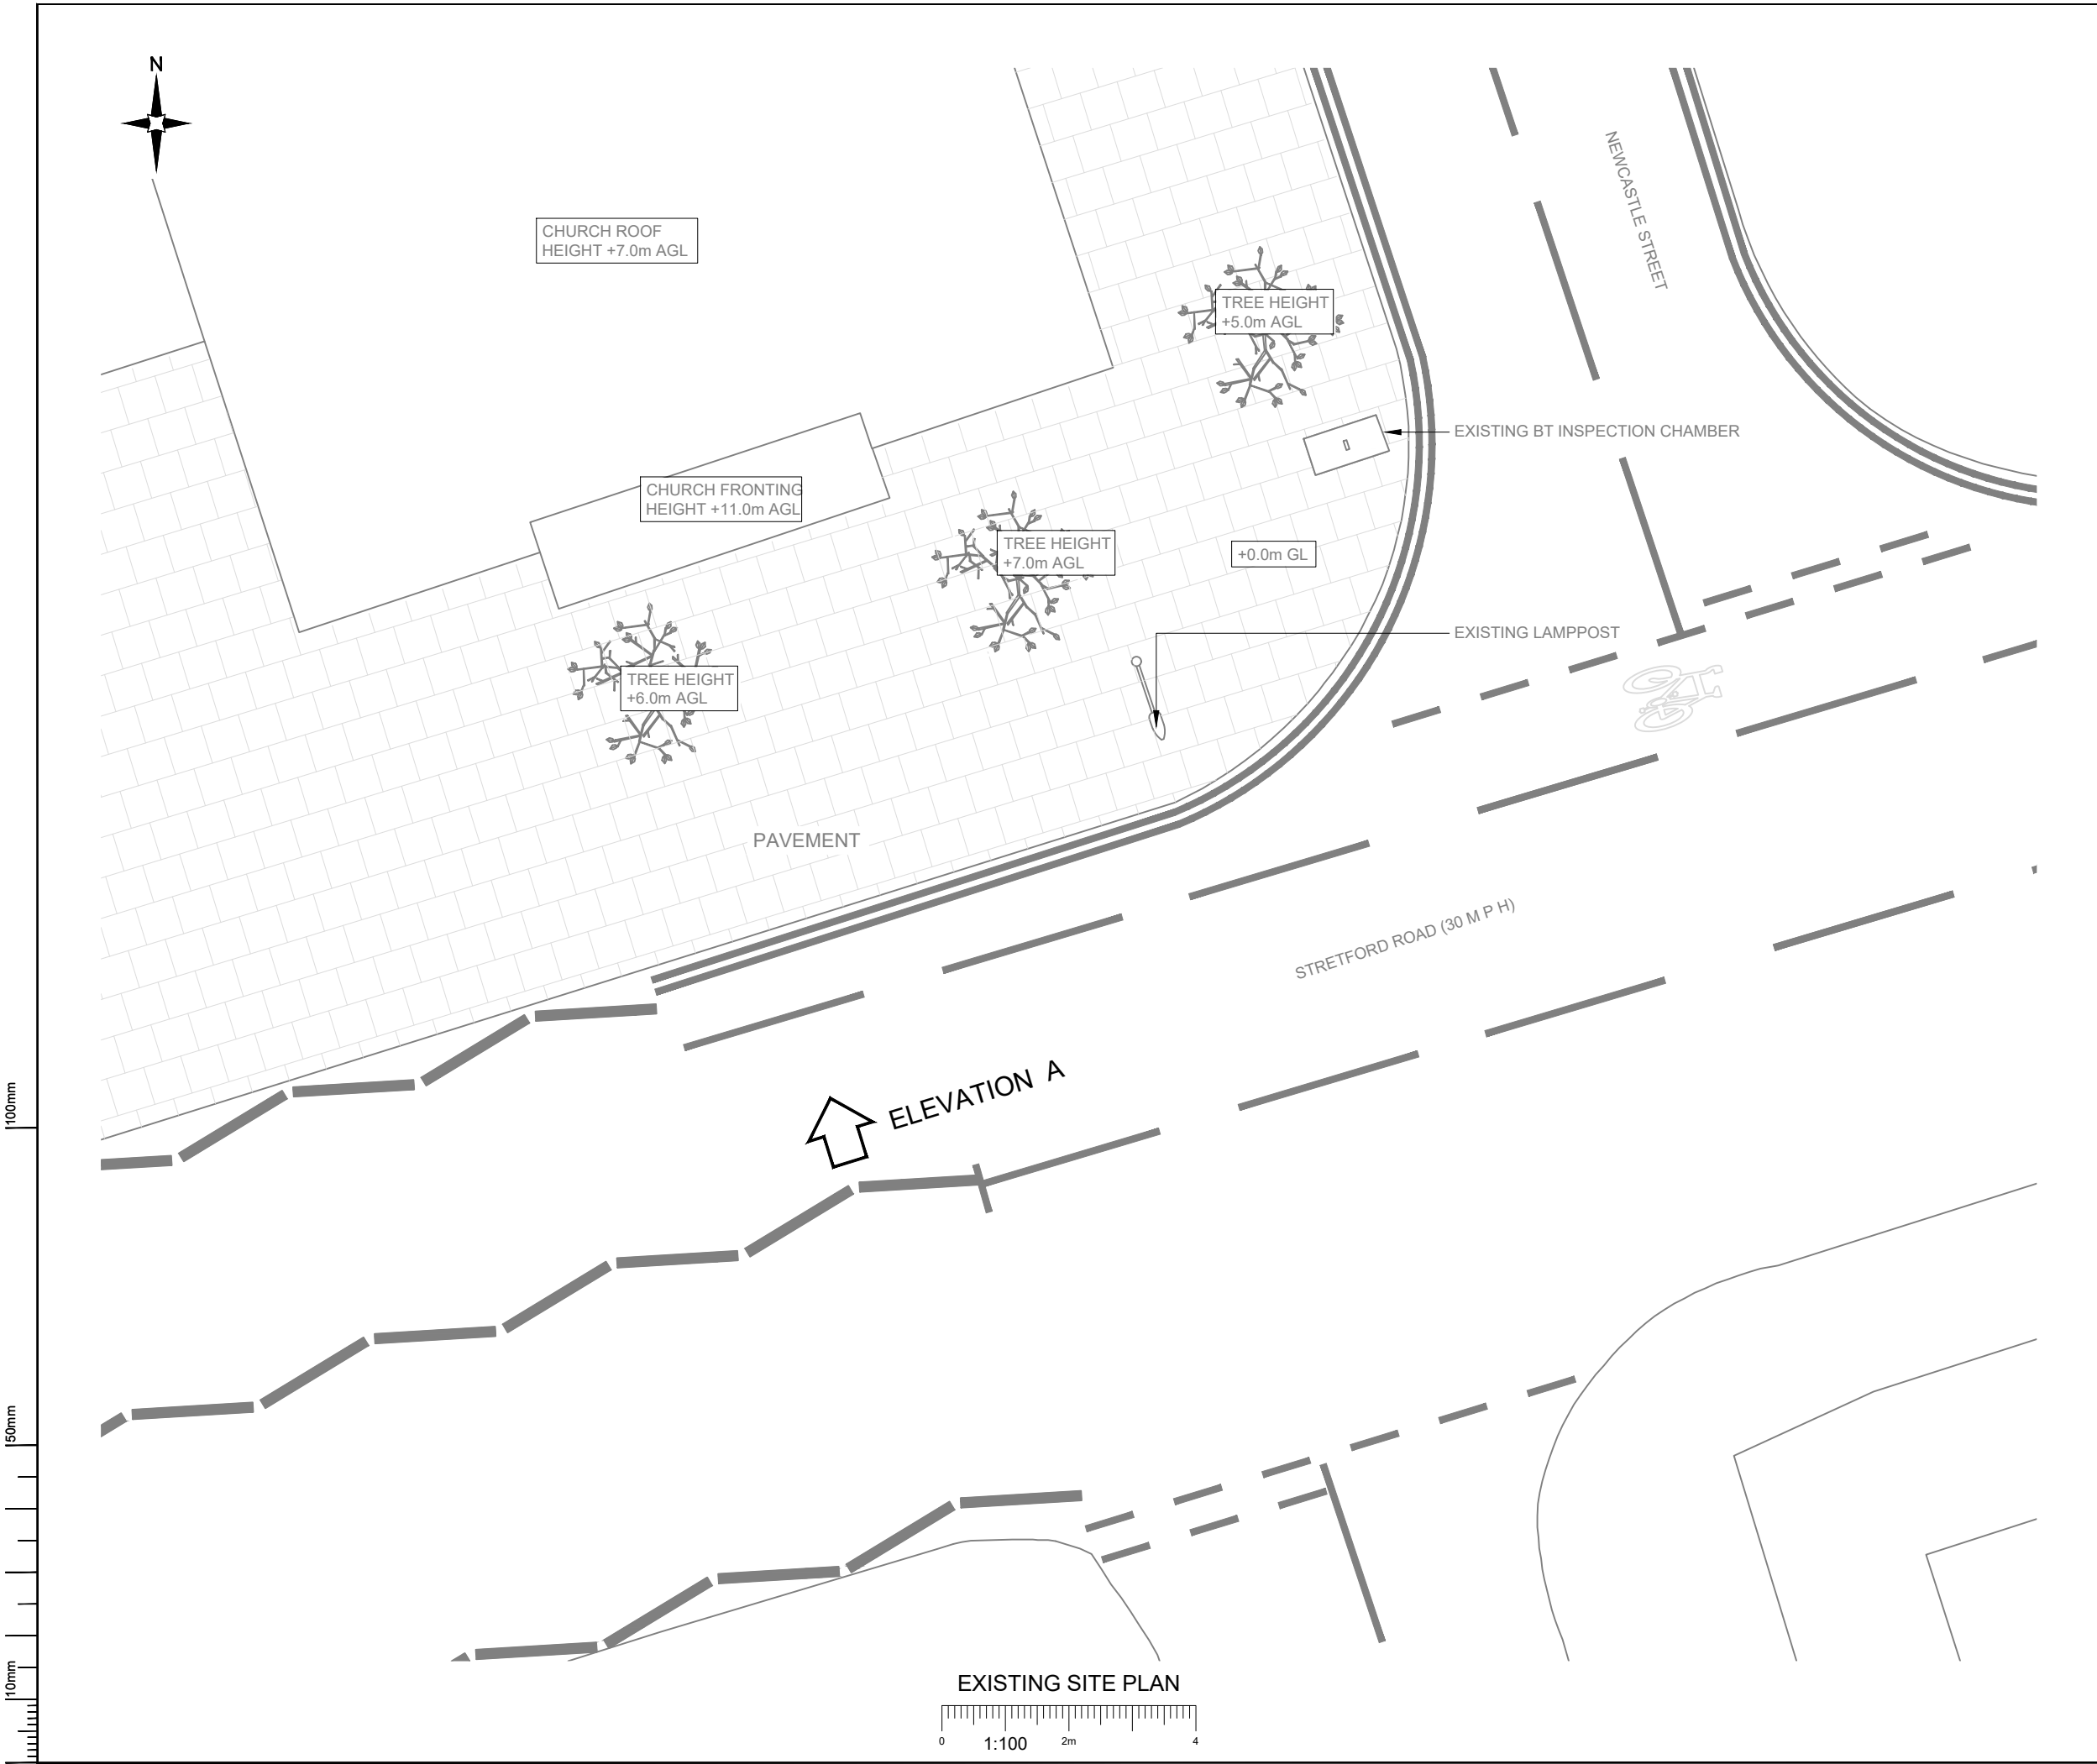

NOTES:

1. ALL DIMENSIONS IN MM UNLESS OTHERWISE NOTED.

B	Site Relocated	JT	GBC	24.02.21
A	Issued for Planning	MD	GBC	28.05.20
REV	MODIFICATION	BY	CH	DATE

Hutchison 3G UK Limited
Star House, 20 Grenfell Road
Maidenhead, SL6 1EH
Tel: 01628 765 000
Fax: 01628 765 001

H3G Base Station Information line:
0845 6043000
Available 8am-8pm Monday to Friday

Design Consultant & Principal Contractor:

Great British Communications
Lapwing House, Block 3 Forward Point,
Ton House Lane, Widnes, Cheshire, WAB 0SL
t. 44 (0)151 420 4128
www.gbcservices.co.uk

Site Name:

STRETFORD ROAD SW

3UK Cell ID:

MAN10204

Address:

STRETFORD ROAD STREETWORKS
MANCHESTER
M15 6HE

Title:

100 EXISTING SITE PLAN

Project:

H3G UNILATERAL SW

Purpose of Issue:

PLANNING

Site ID:

-

Drawing No:

MAN10204_PLANNING_REV_B


Issue:

B


100mm

50mm

10mm

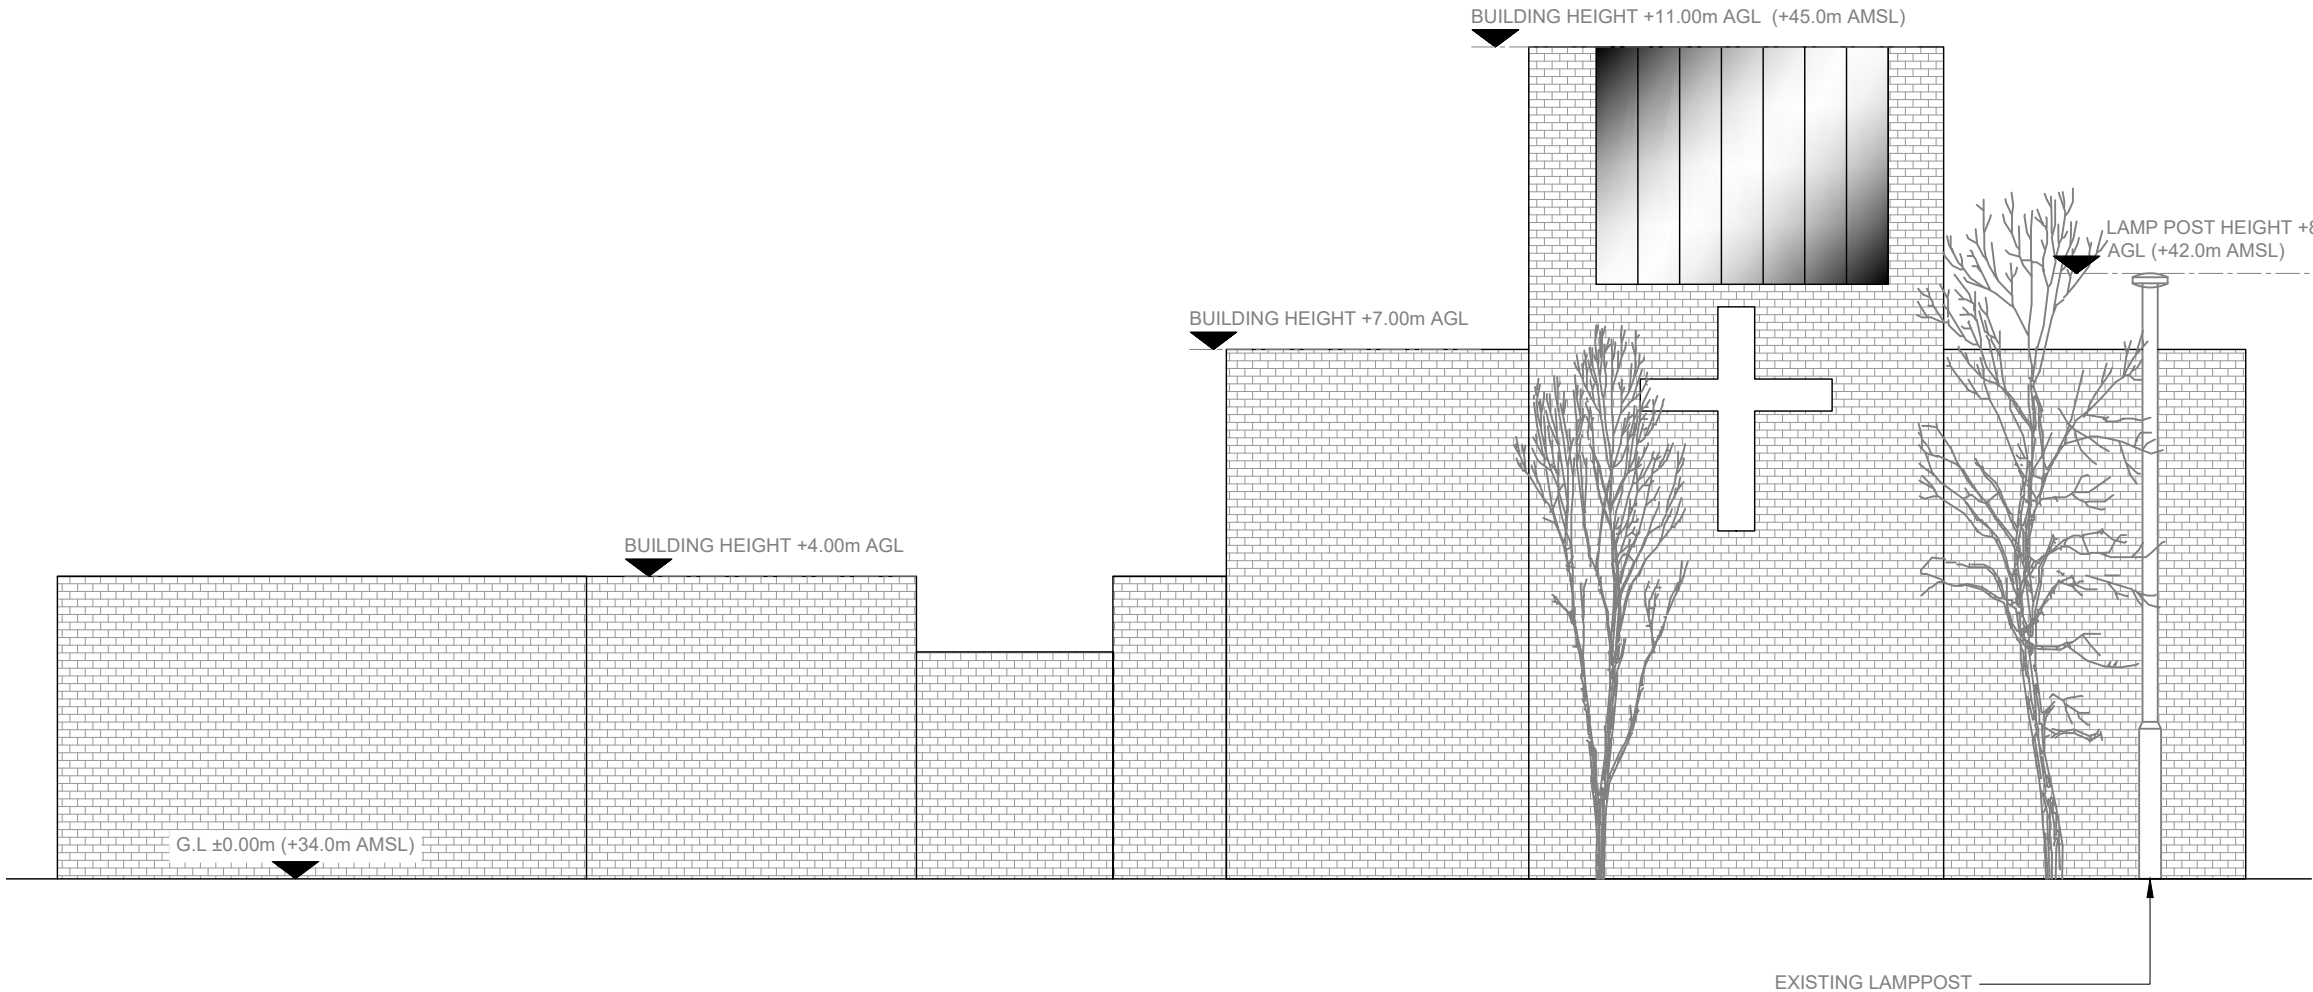

EXISTING ELEVATION A

 

- NOTES:
- ALL DIMENSIONS IN MM UNLESS OTHERWISE NOTED.

B	Site Relocated	JT	GBC	24.02.21
A	Issued for Planning	MD	GBC	28.05.20
REV	MODIFICATION	BY	CH	DATE



Hutchison 3G UK Limited
Star House, 20 Grenfell Road
Maidenhead, SL6 1EH
Tel: 01628 765 000
Fax: 01628 765 001

H3G Base Station Information line:
0845 6043000
Available 8am-8pm Monday to Friday

Design Consultant & Principal Contractor:



Great British Communications
Lapwing House, Block 3 Forward Point,
Ton House Lane, Widnes, Cheshire, WA8 0SL
t. 44 (0)151 420 4128
www.gbcservices.co.uk

Site Name:
STRETFORD ROAD SW

3UK Cell ID:
MAN10204

Address:
STRETFORD ROAD STREETWORKS
MANCHESTER
M15 6HE

Title:
150 EXISTING SITE ELEVATION


Project:
H3G UNILATERAL SW

Purpose of Issue:
PLANNING

Site ID:
-

Drawing No:
MAN10204_PLANNING_REV_B

Issue:
B

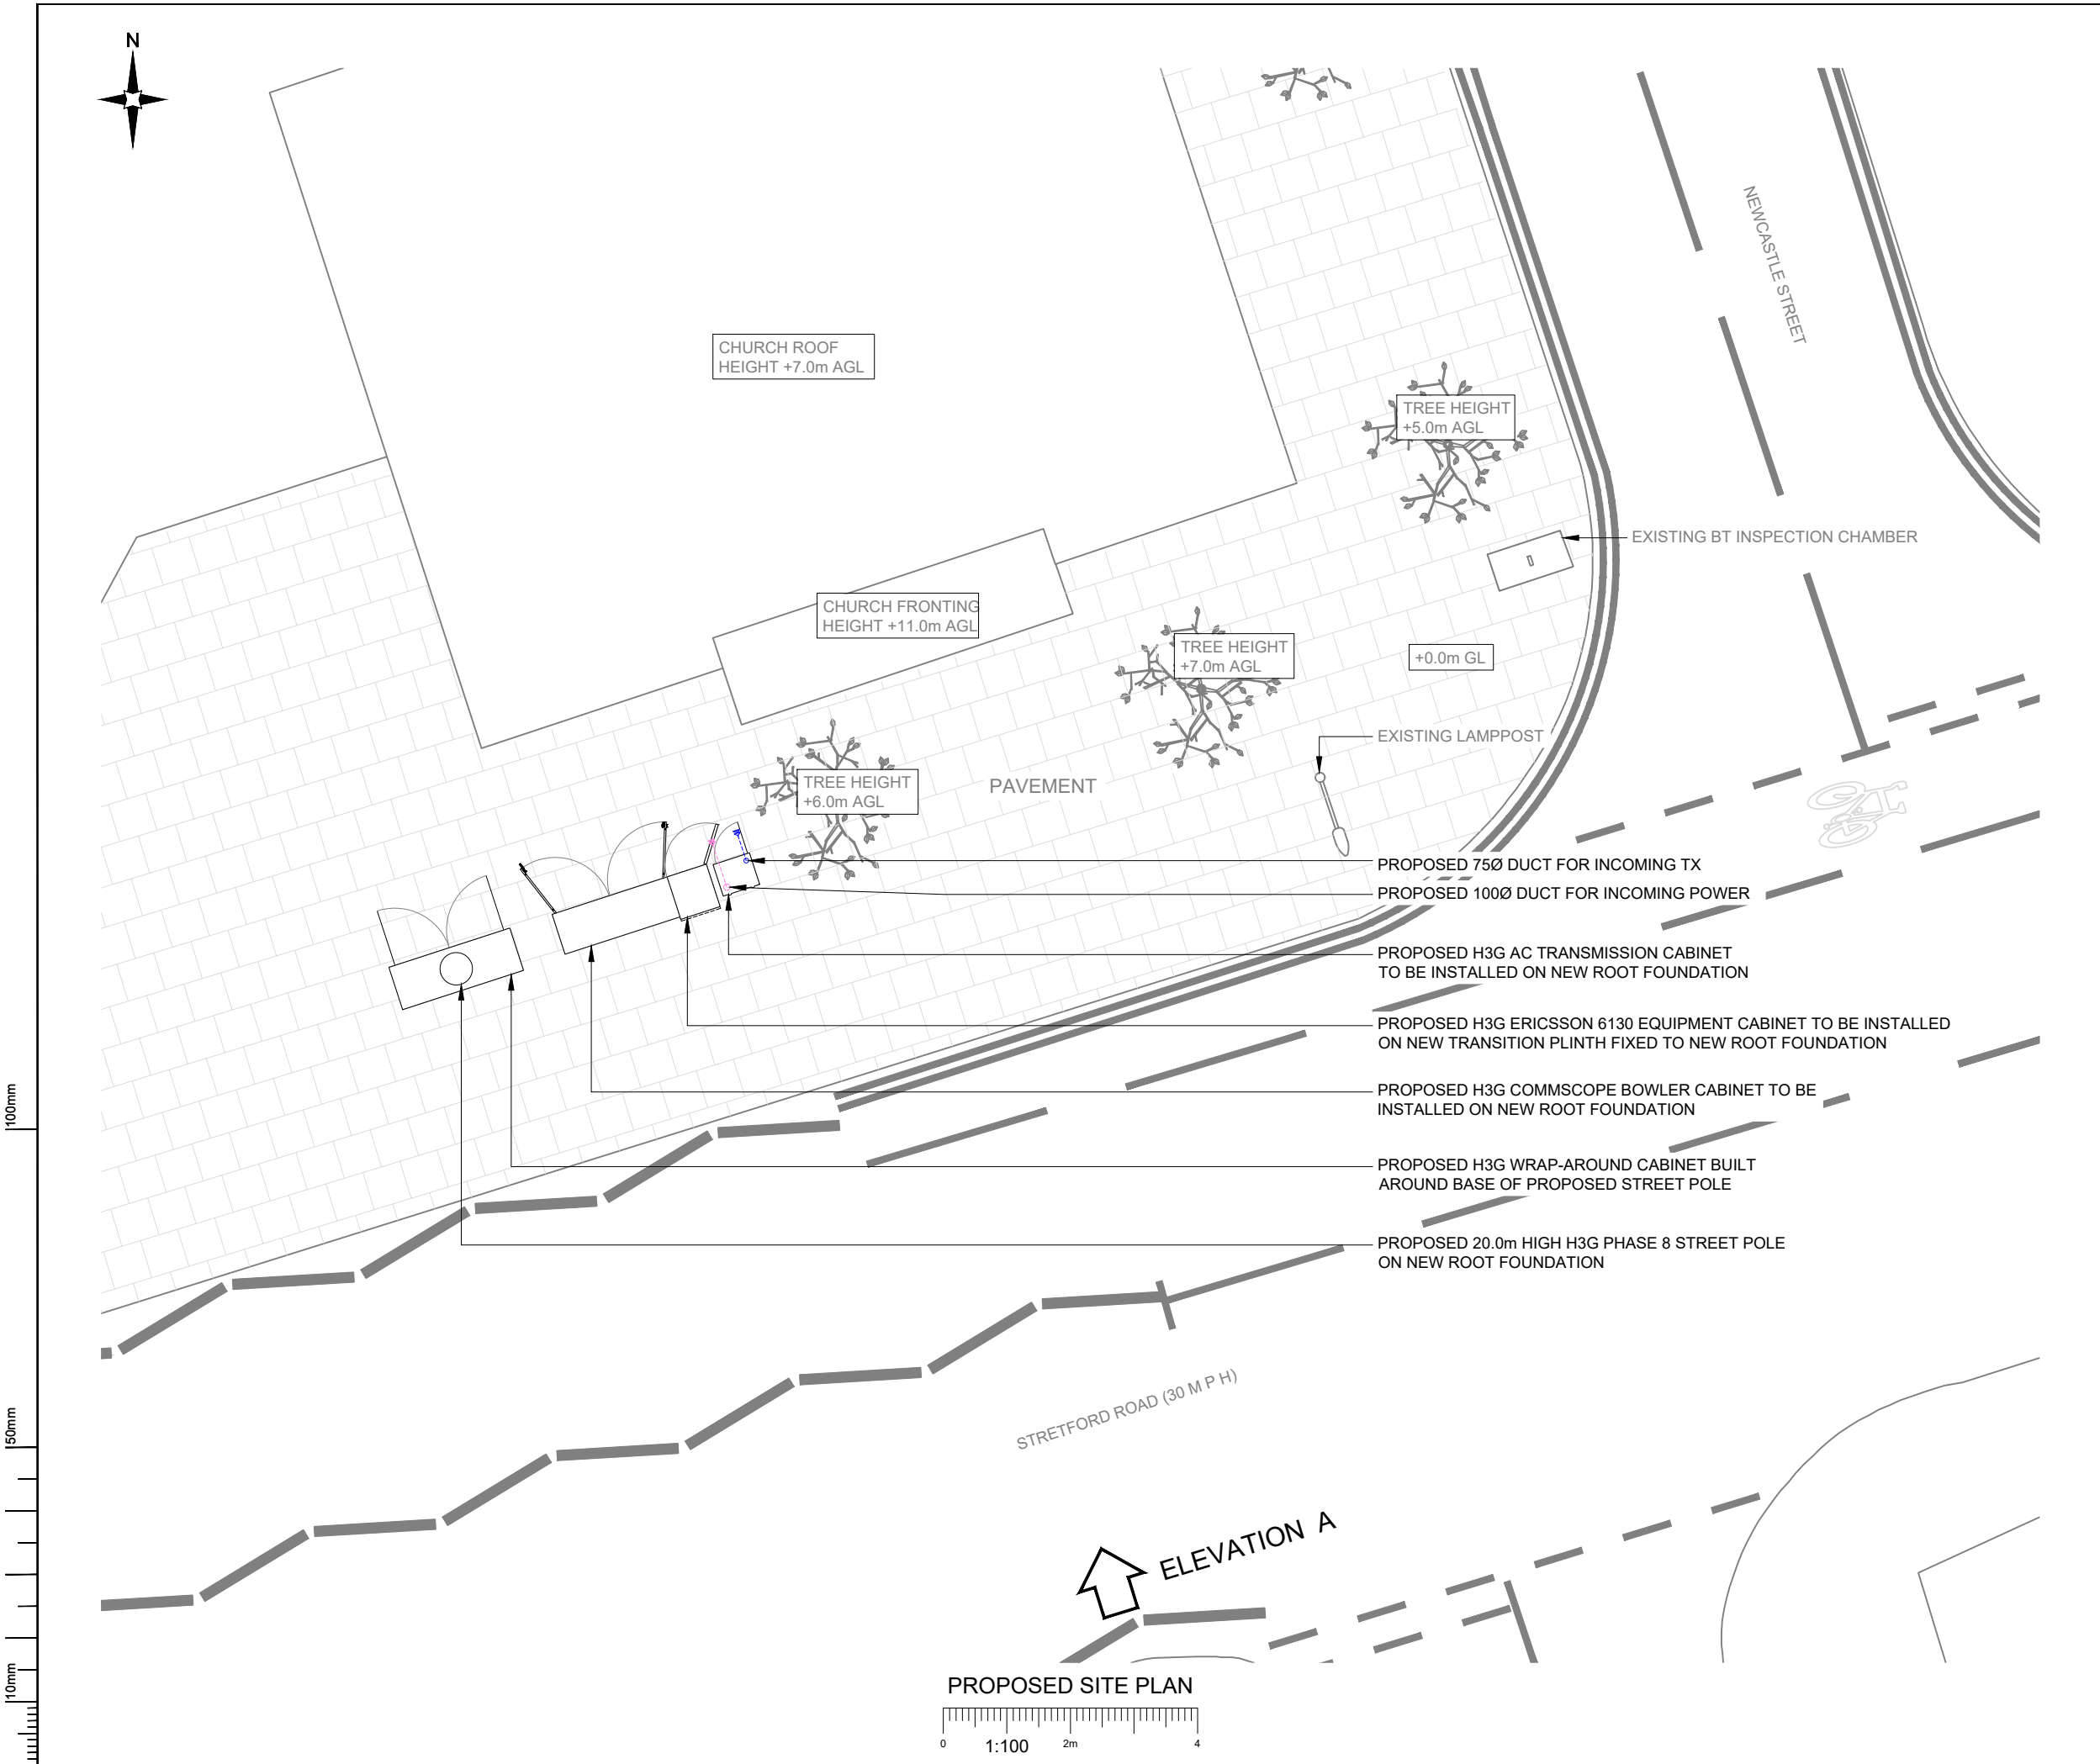

NOTES:

1. ALL DIMENSIONS IN MM UNLESS OTHERWISE NOTED.

B	Site Relocated	JT	GBC	24.02.21
A	Issued for Planning	MD	GBC	28.05.20
REV	MODIFICATION	BY	CH	DATE



Hutchison 3G UK Limited
Star House, 20 Grenfell Road
Maidenhead, SL6 1EH
Tel: 01628 765 000
Fax: 01628 765 001

H3G Base Station Information line:
0845 6043000
Available 8am-8pm Monday to Friday

Design Consultant & Principal Contractor:


Great British Communications
Lapwing House, Block 3 Forward Point,
Ton House Lane, Widnes, Cheshire, WAB 0SL
t. 44 (0)151 420 4128
www.gbcservices.co.uk

Site Name:
STRETTFORD ROAD SW

3UK Cell ID:
MAN10204

Address:
**STRETTFORD ROAD STREETWORKS
MANCHESTER
M15 6HE**

Title:
215 PROPOSED SITE PLAN


Project:
H3G UNILATERAL SW

Purpose of Issue:
PLANNING

Site ID:
-

Drawing No:
MAN10204_PLANNING_REV_B

Issue:
B

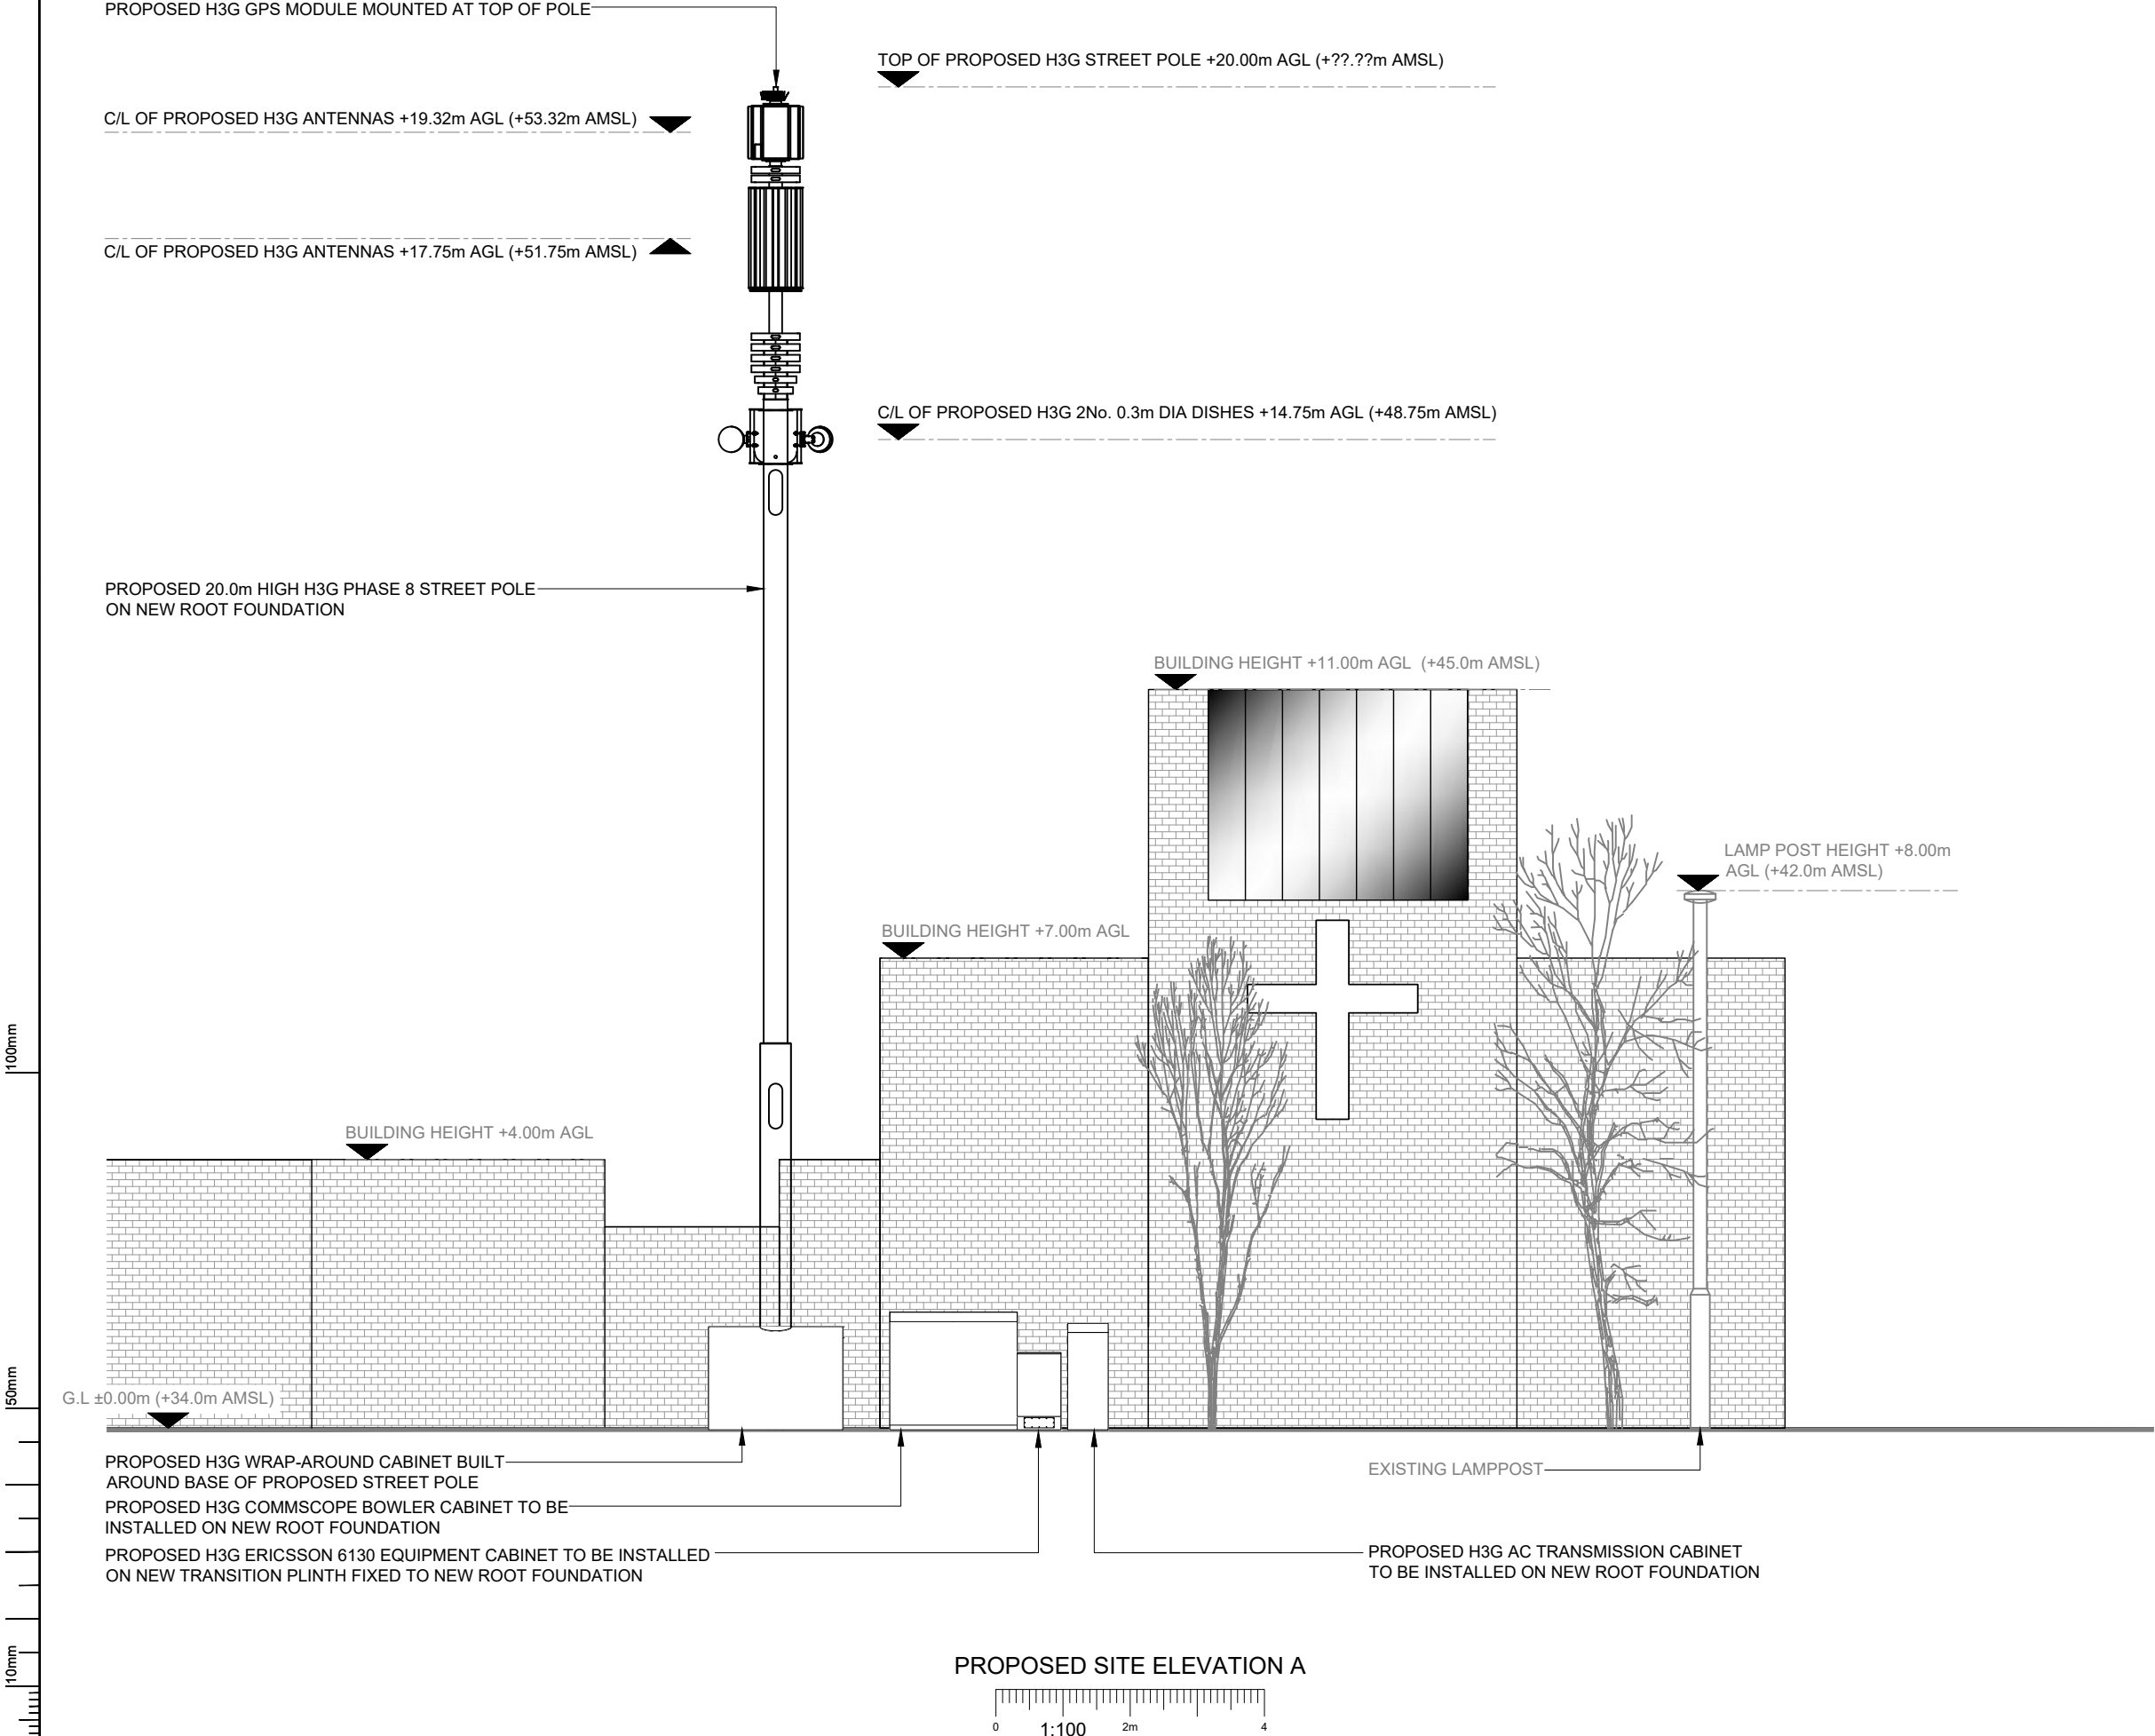

- NOTES:
- ALL DIMENSIONS IN MM UNLESS OTHERWISE NOTED.

B	Site Relocated	JT	GBC	24.02.21
A	Issued for Planning	MD	GBC	28.05.20
REV	MODIFICATION	BY	CH	DATE



Hutchison 3G UK Limited
Star House, 20 Grenfell Road
Maidenhead, SL6 1EH
Tel: 01628 765 000
Fax: 01628 765 001

H3G Base Station Information line:
0845 6043000
Available 8am-8pm Monday to Friday

Design Consultant & Principal Contractor:

GBC

Great British Communications
Lapwing House, Block 3 Forward Point,
Ton House Lane, Widnes, Cheshire, WAB 0SL
t. 44 (0)151 420 4128
www.gbcservices.co.uk

Site Name: STRETFORD ROAD SW

3UK Cell ID: MAN10204

Address: STRETFORD ROAD STREETWORKS
MANCHESTER
M15 6HE

Title: 265 PROPOSED SITE ELEVATION

Project: H3G UNILATERAL SW

Purpose of Issue: PLANNING

Site ID: -

Drawing No: MAN10204_PLANNING_REV_B Issue: B