


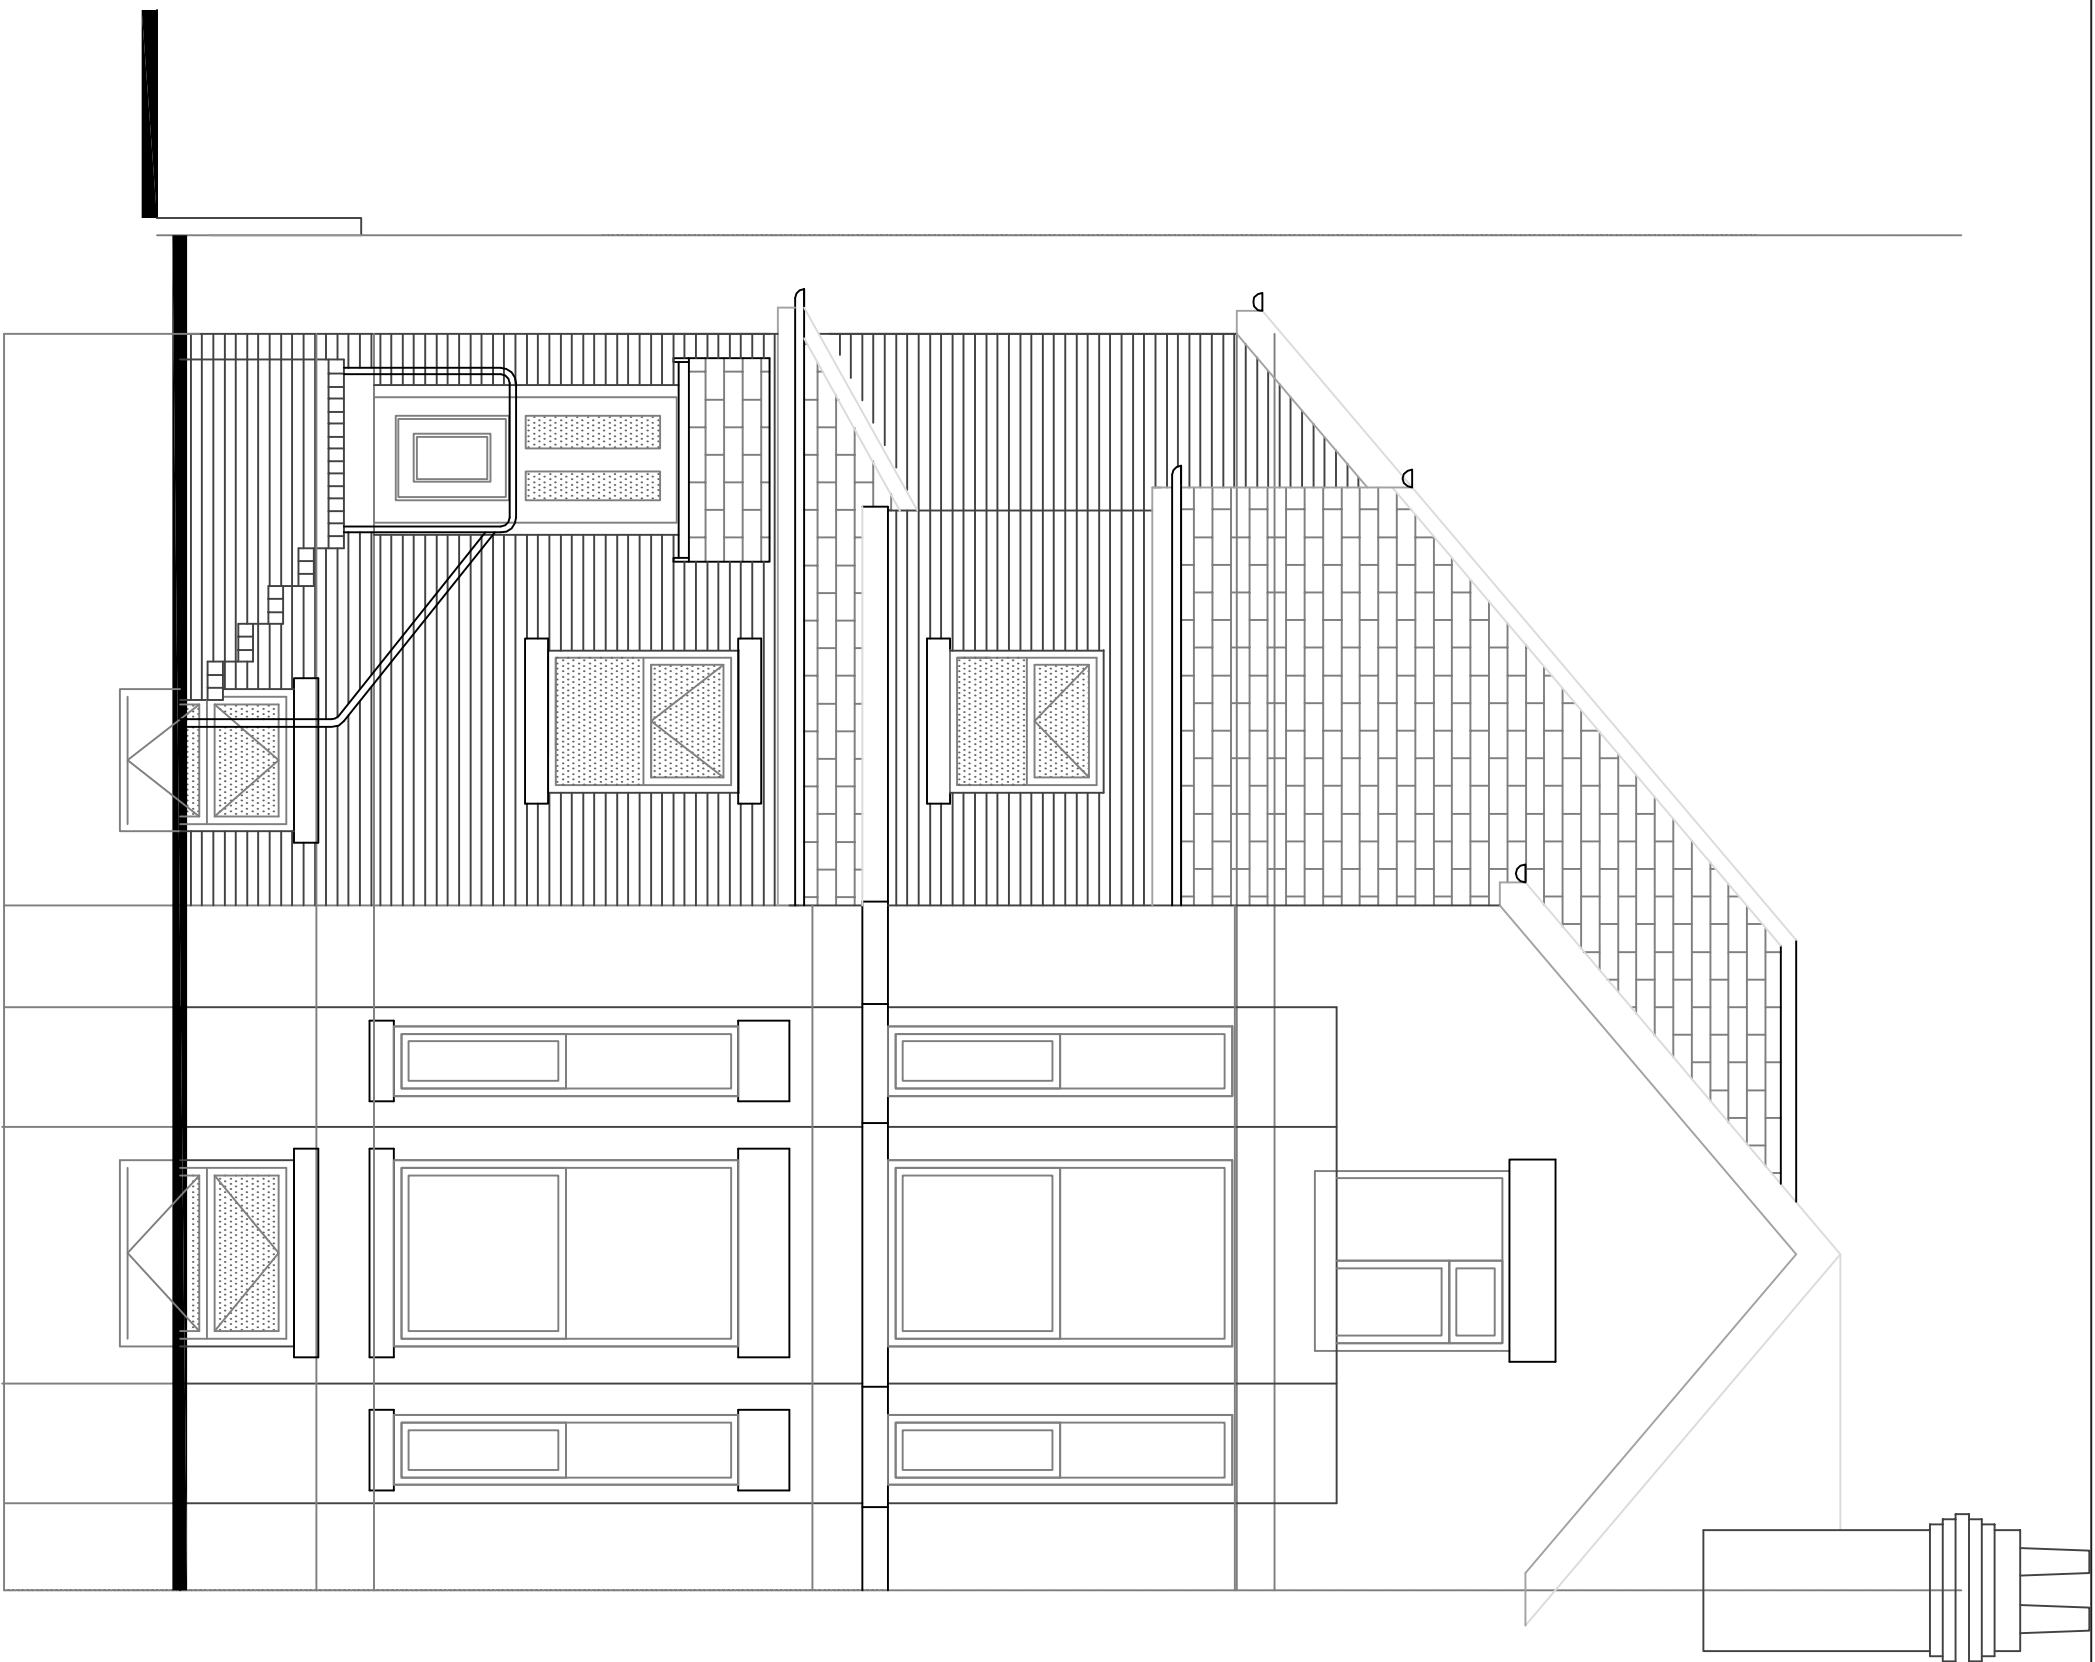


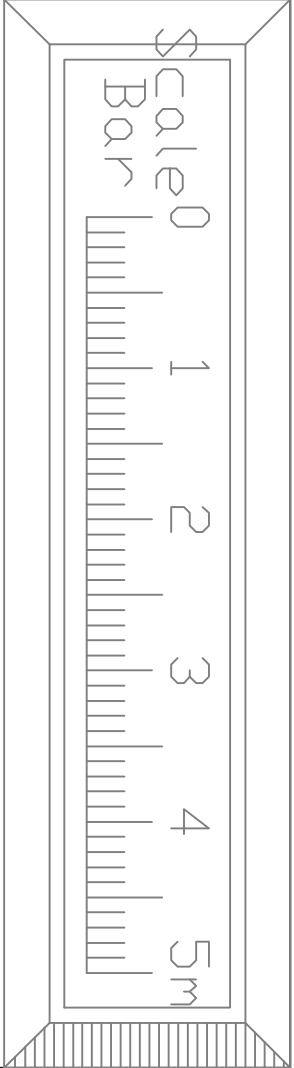


Proposed South West Elevation

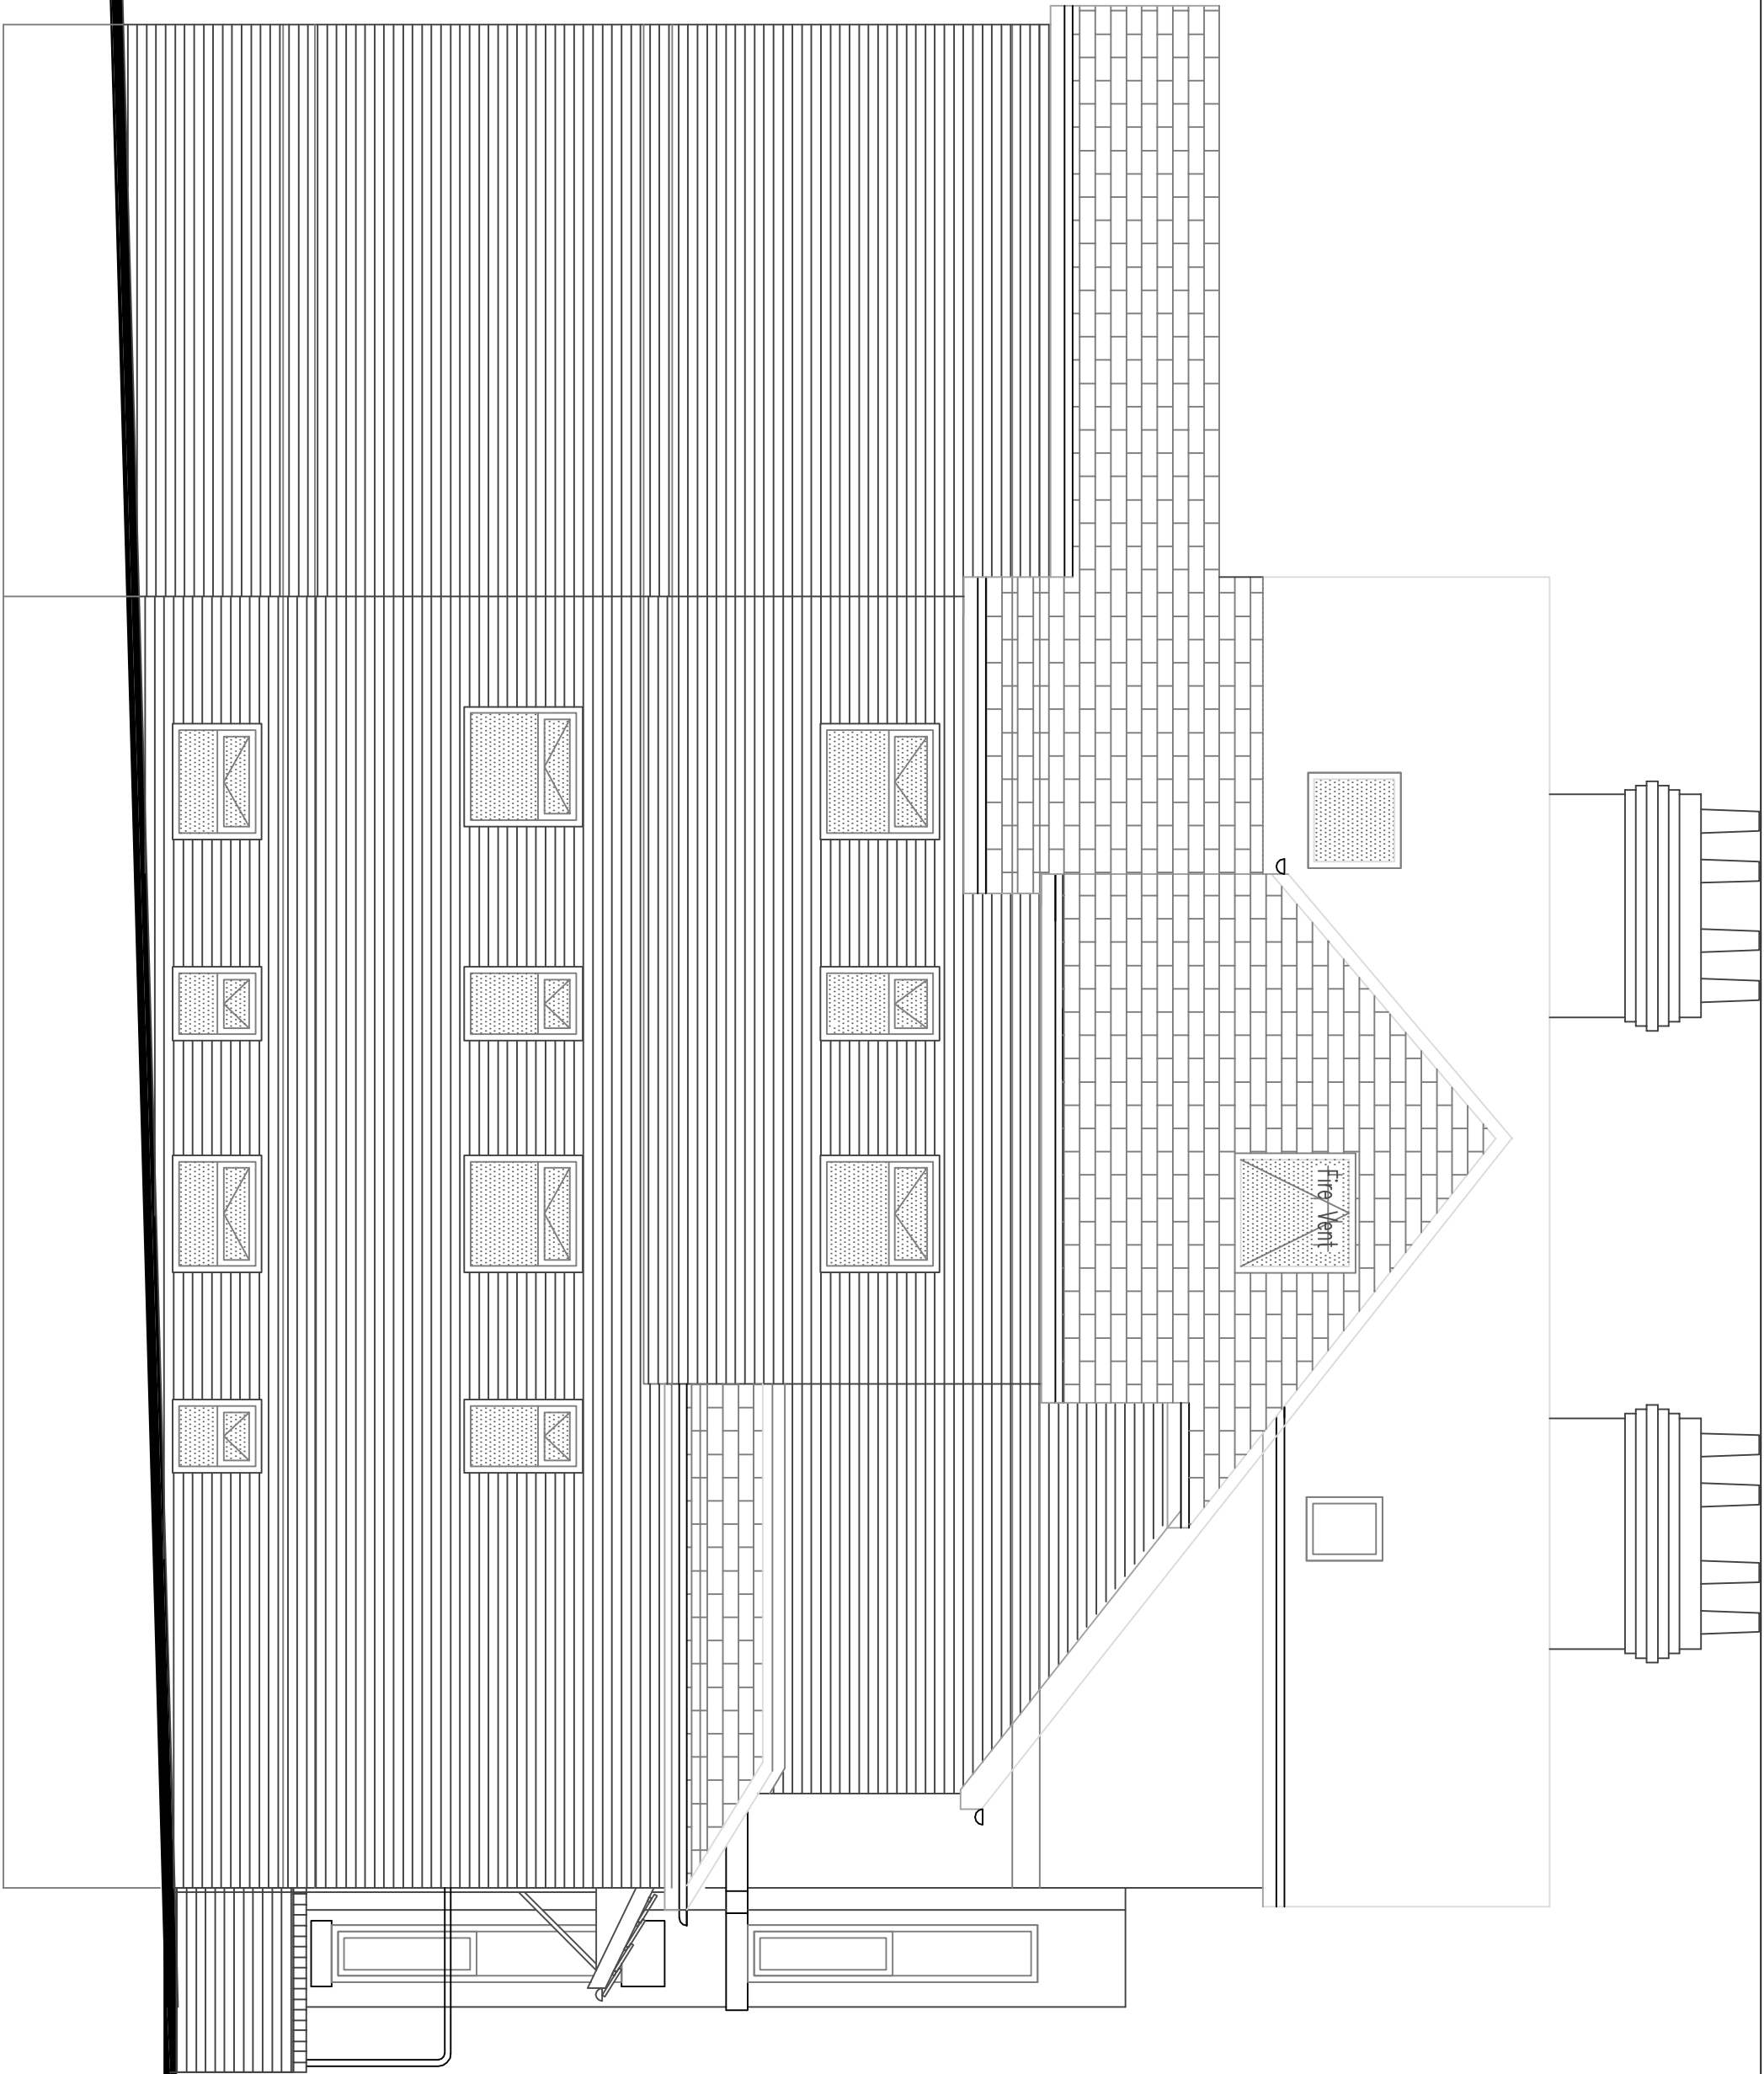

Proposed North West Elevation

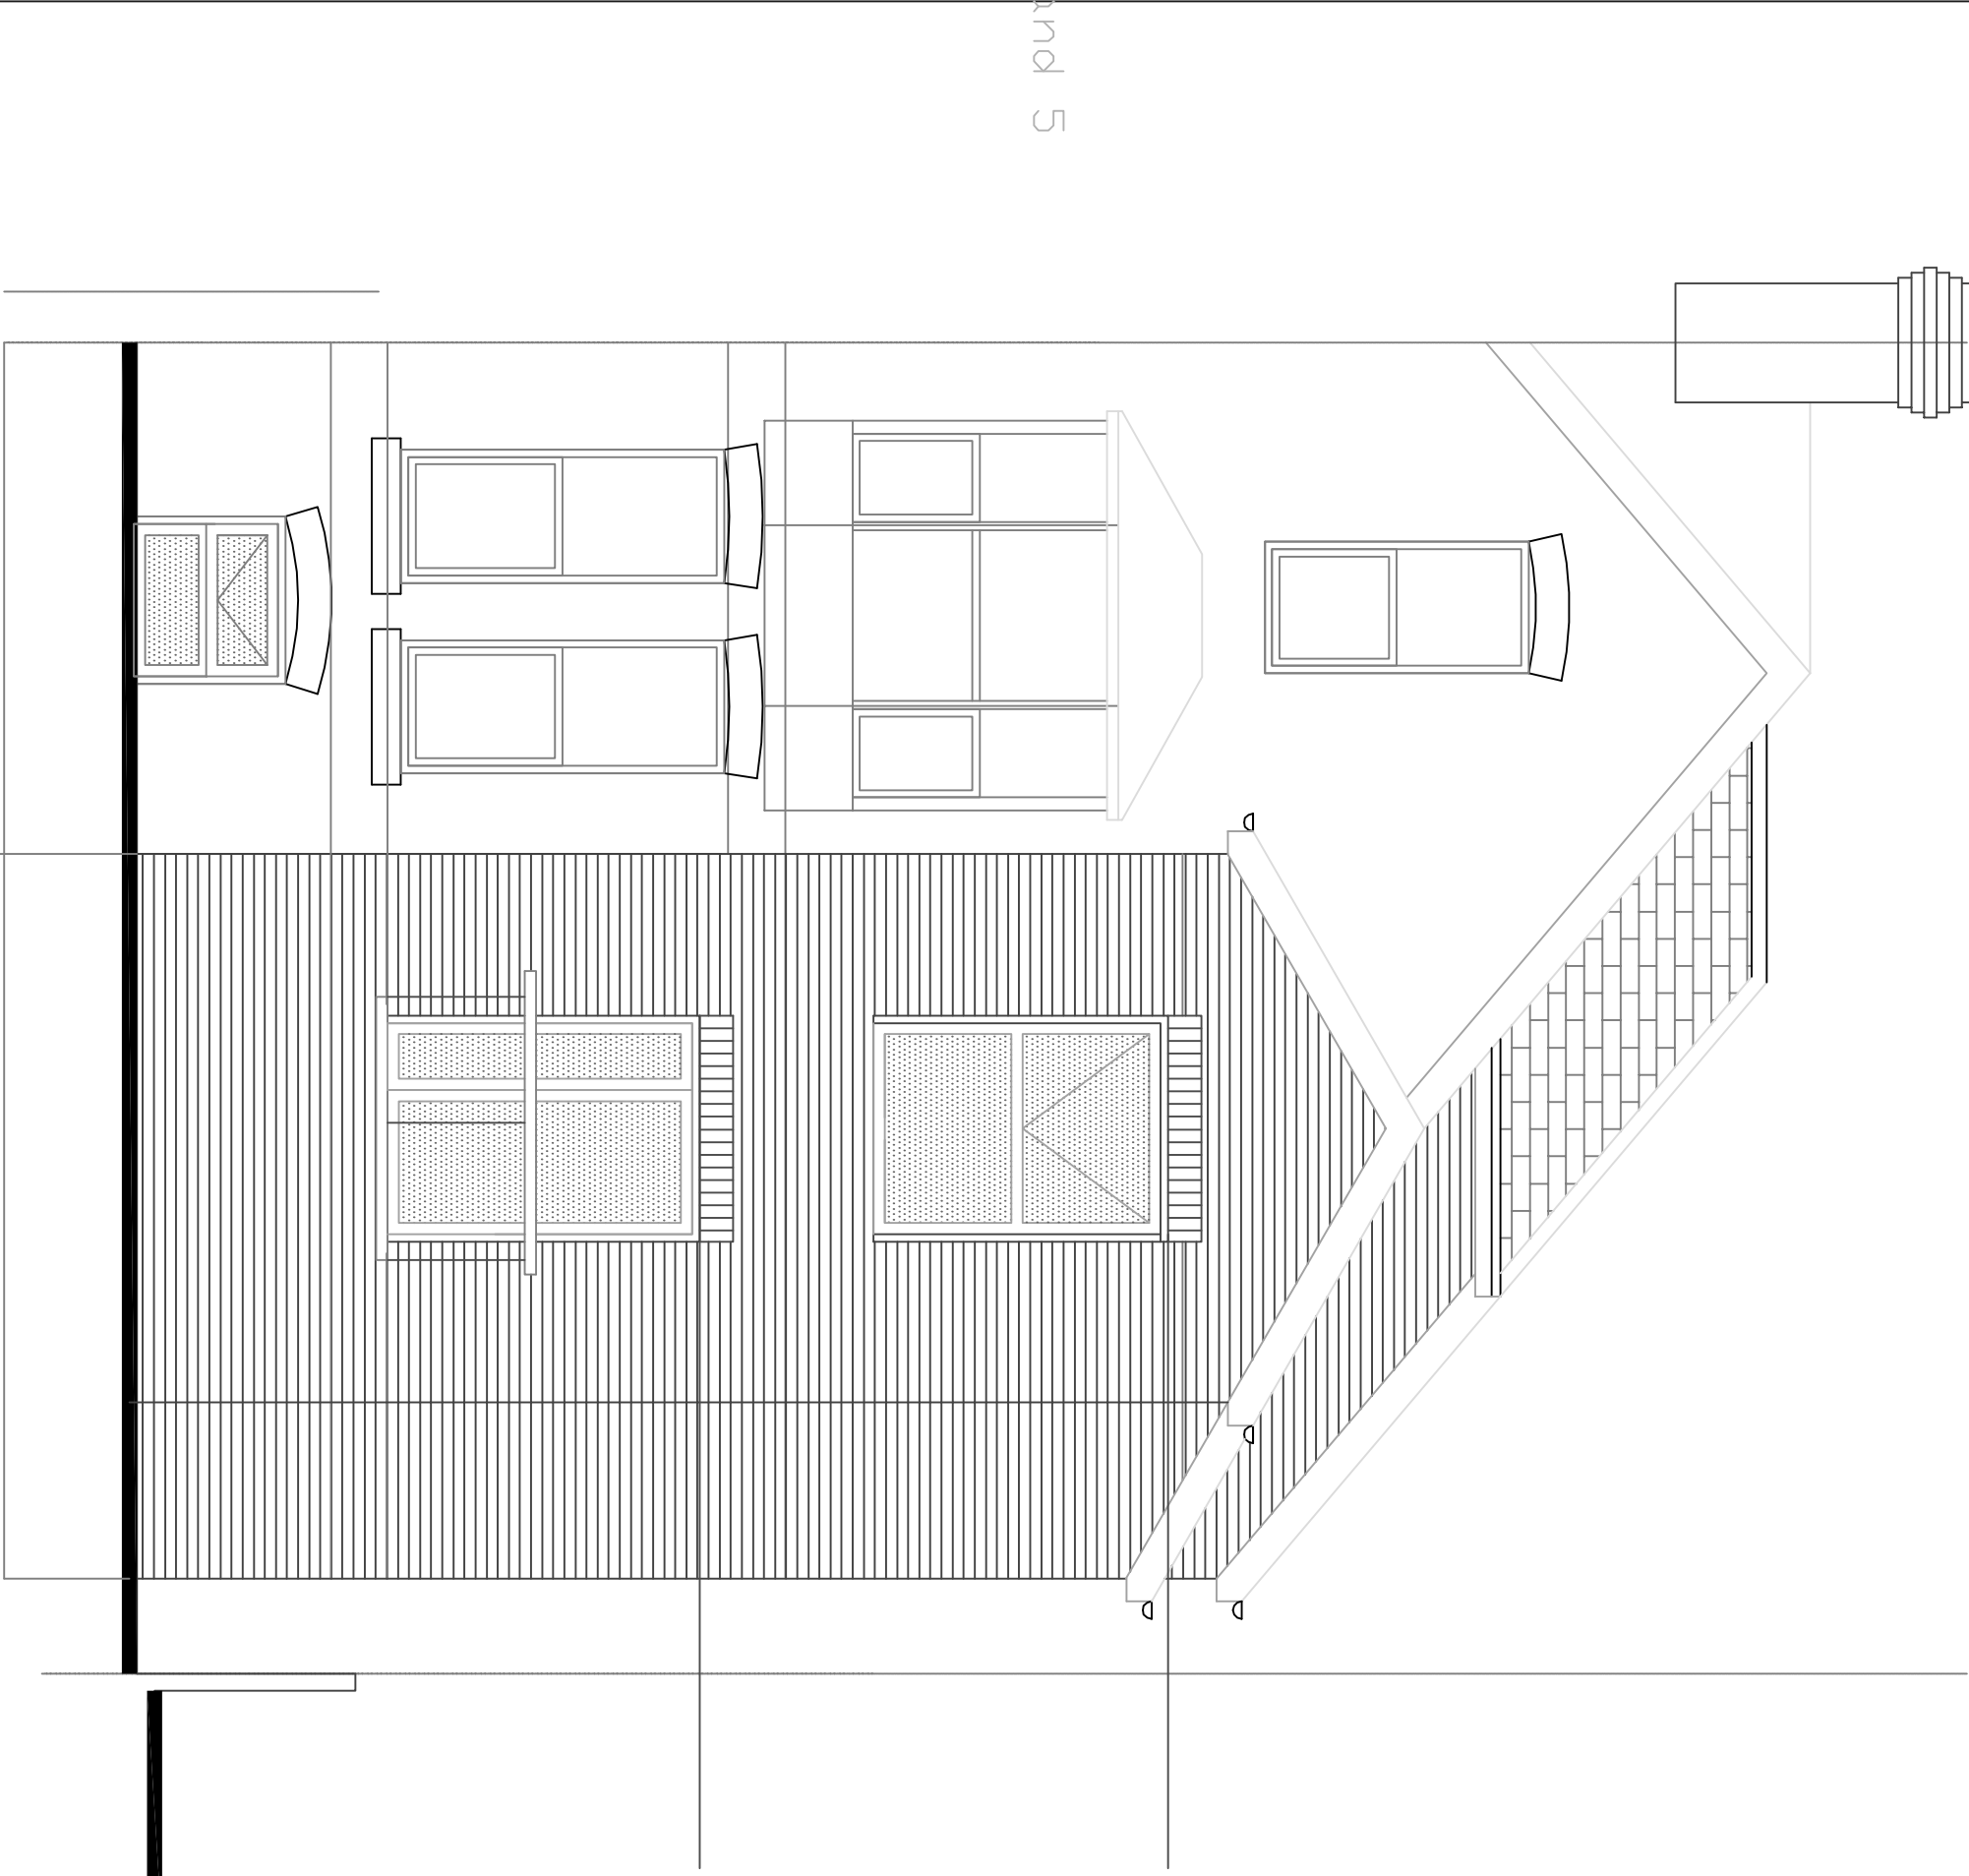

Proposed North East Elevation

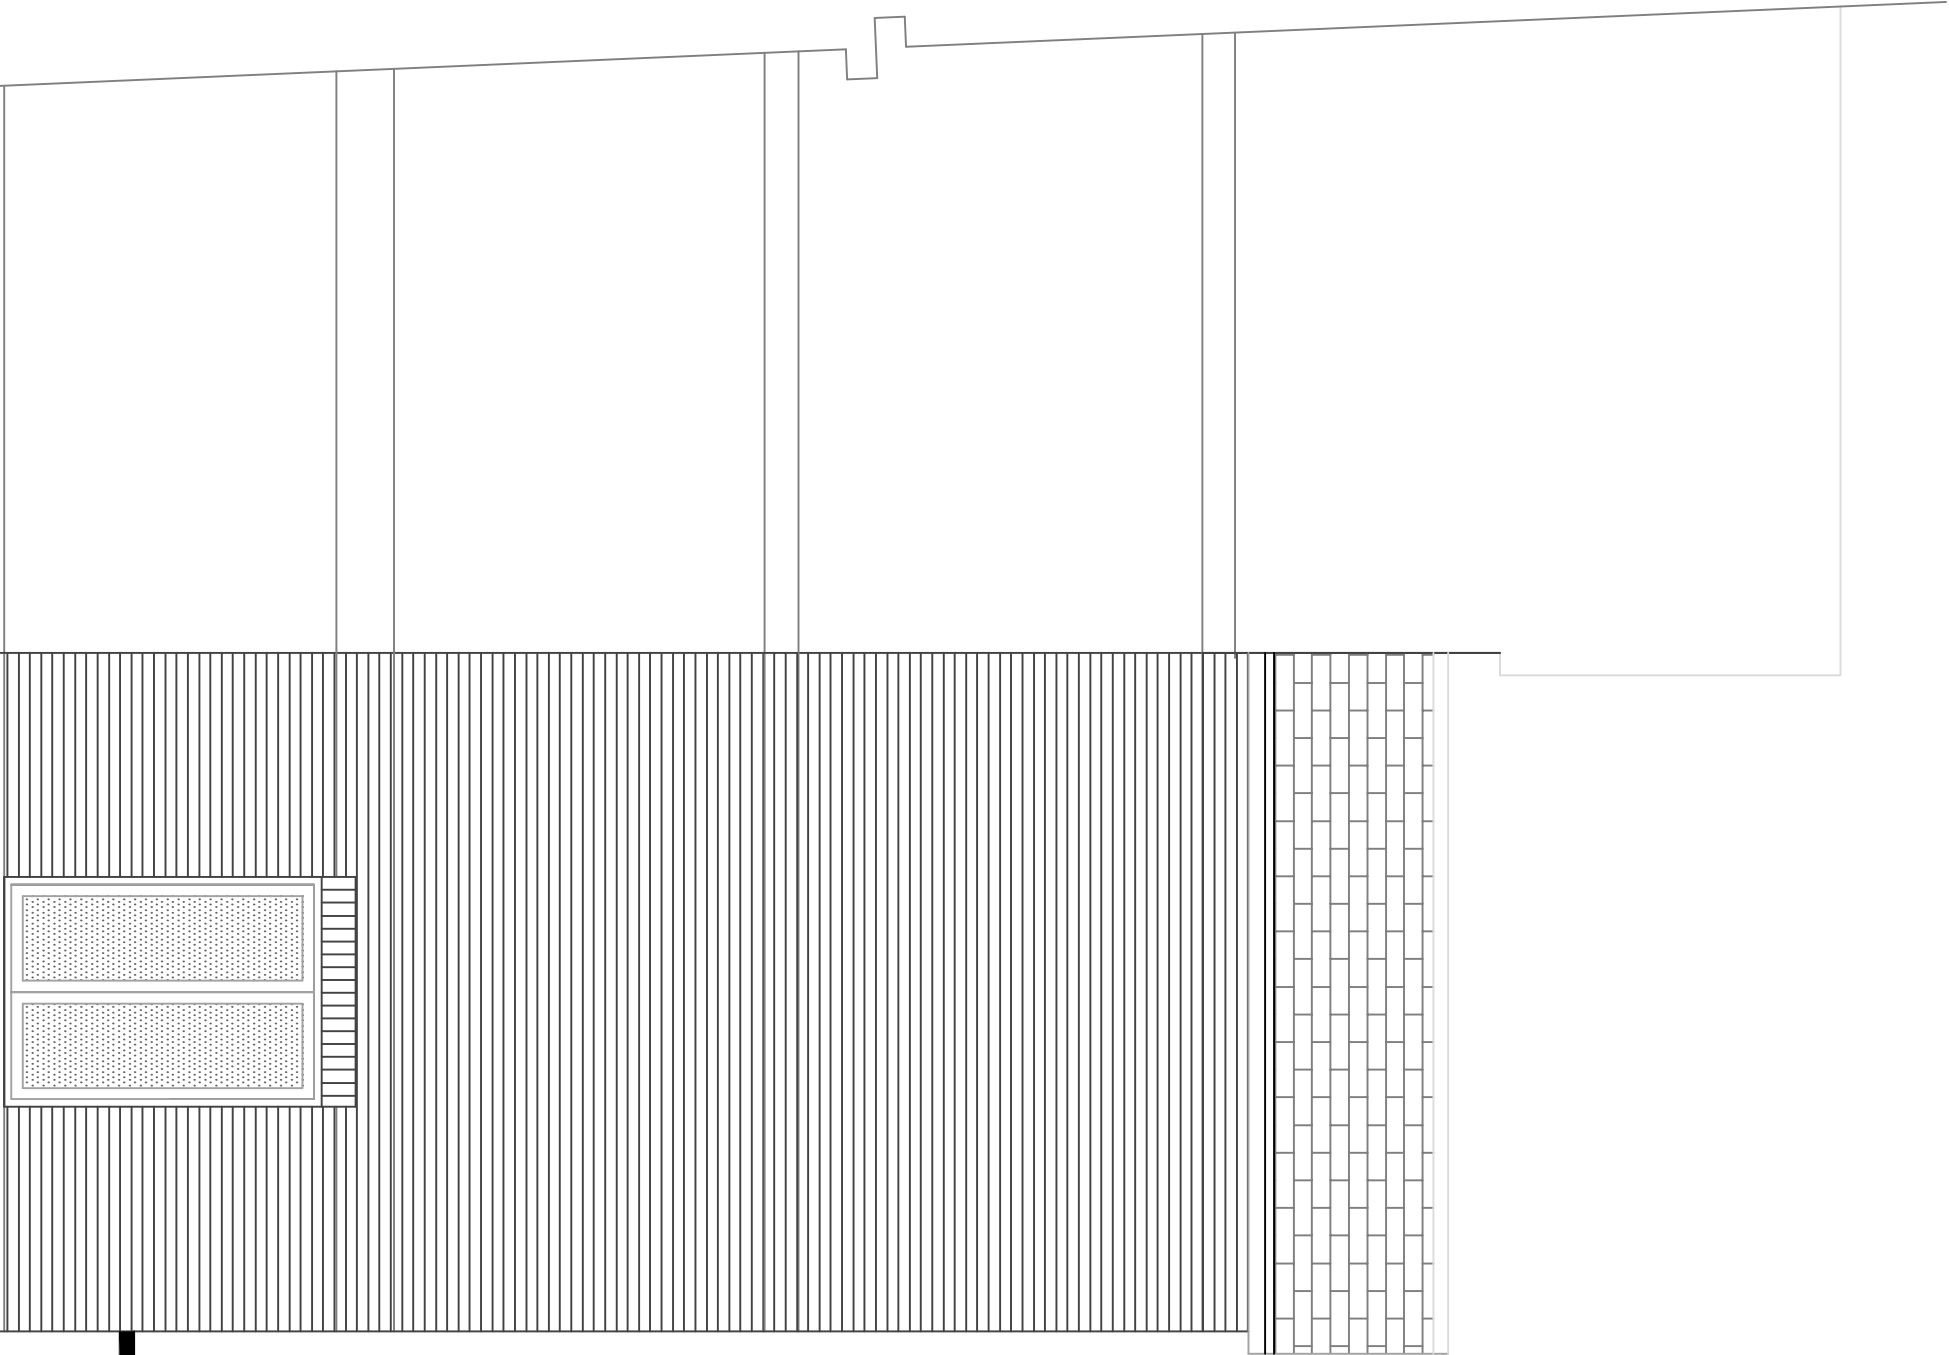

Proposed South East Elevation

D	FRONT ELEVATION OPENINGS AMENDED	JAN '20	SA
C	ROOF EAVES LEVEL TO FRONT AMENDED	JAN '20	SA
B	FRONT ELEVATION WINDOWS AMENDED	JAN '20	SA
A	AMENDMENTS TO AS BUILT ON SITE	JAN '20	SA

Client
Mr Ikram Akram Chaudhry

Location
7 York Road
Chorton

Job Title
Internal Alterations and Extensions
To Modify 5 Apartments

Drawing Title
Proposed Elevations

Scale 1:50
Date Feb 15

Sheet A1
Drawn by DAP

Dwg No.
03 / 15 - 04

Rev.
D